




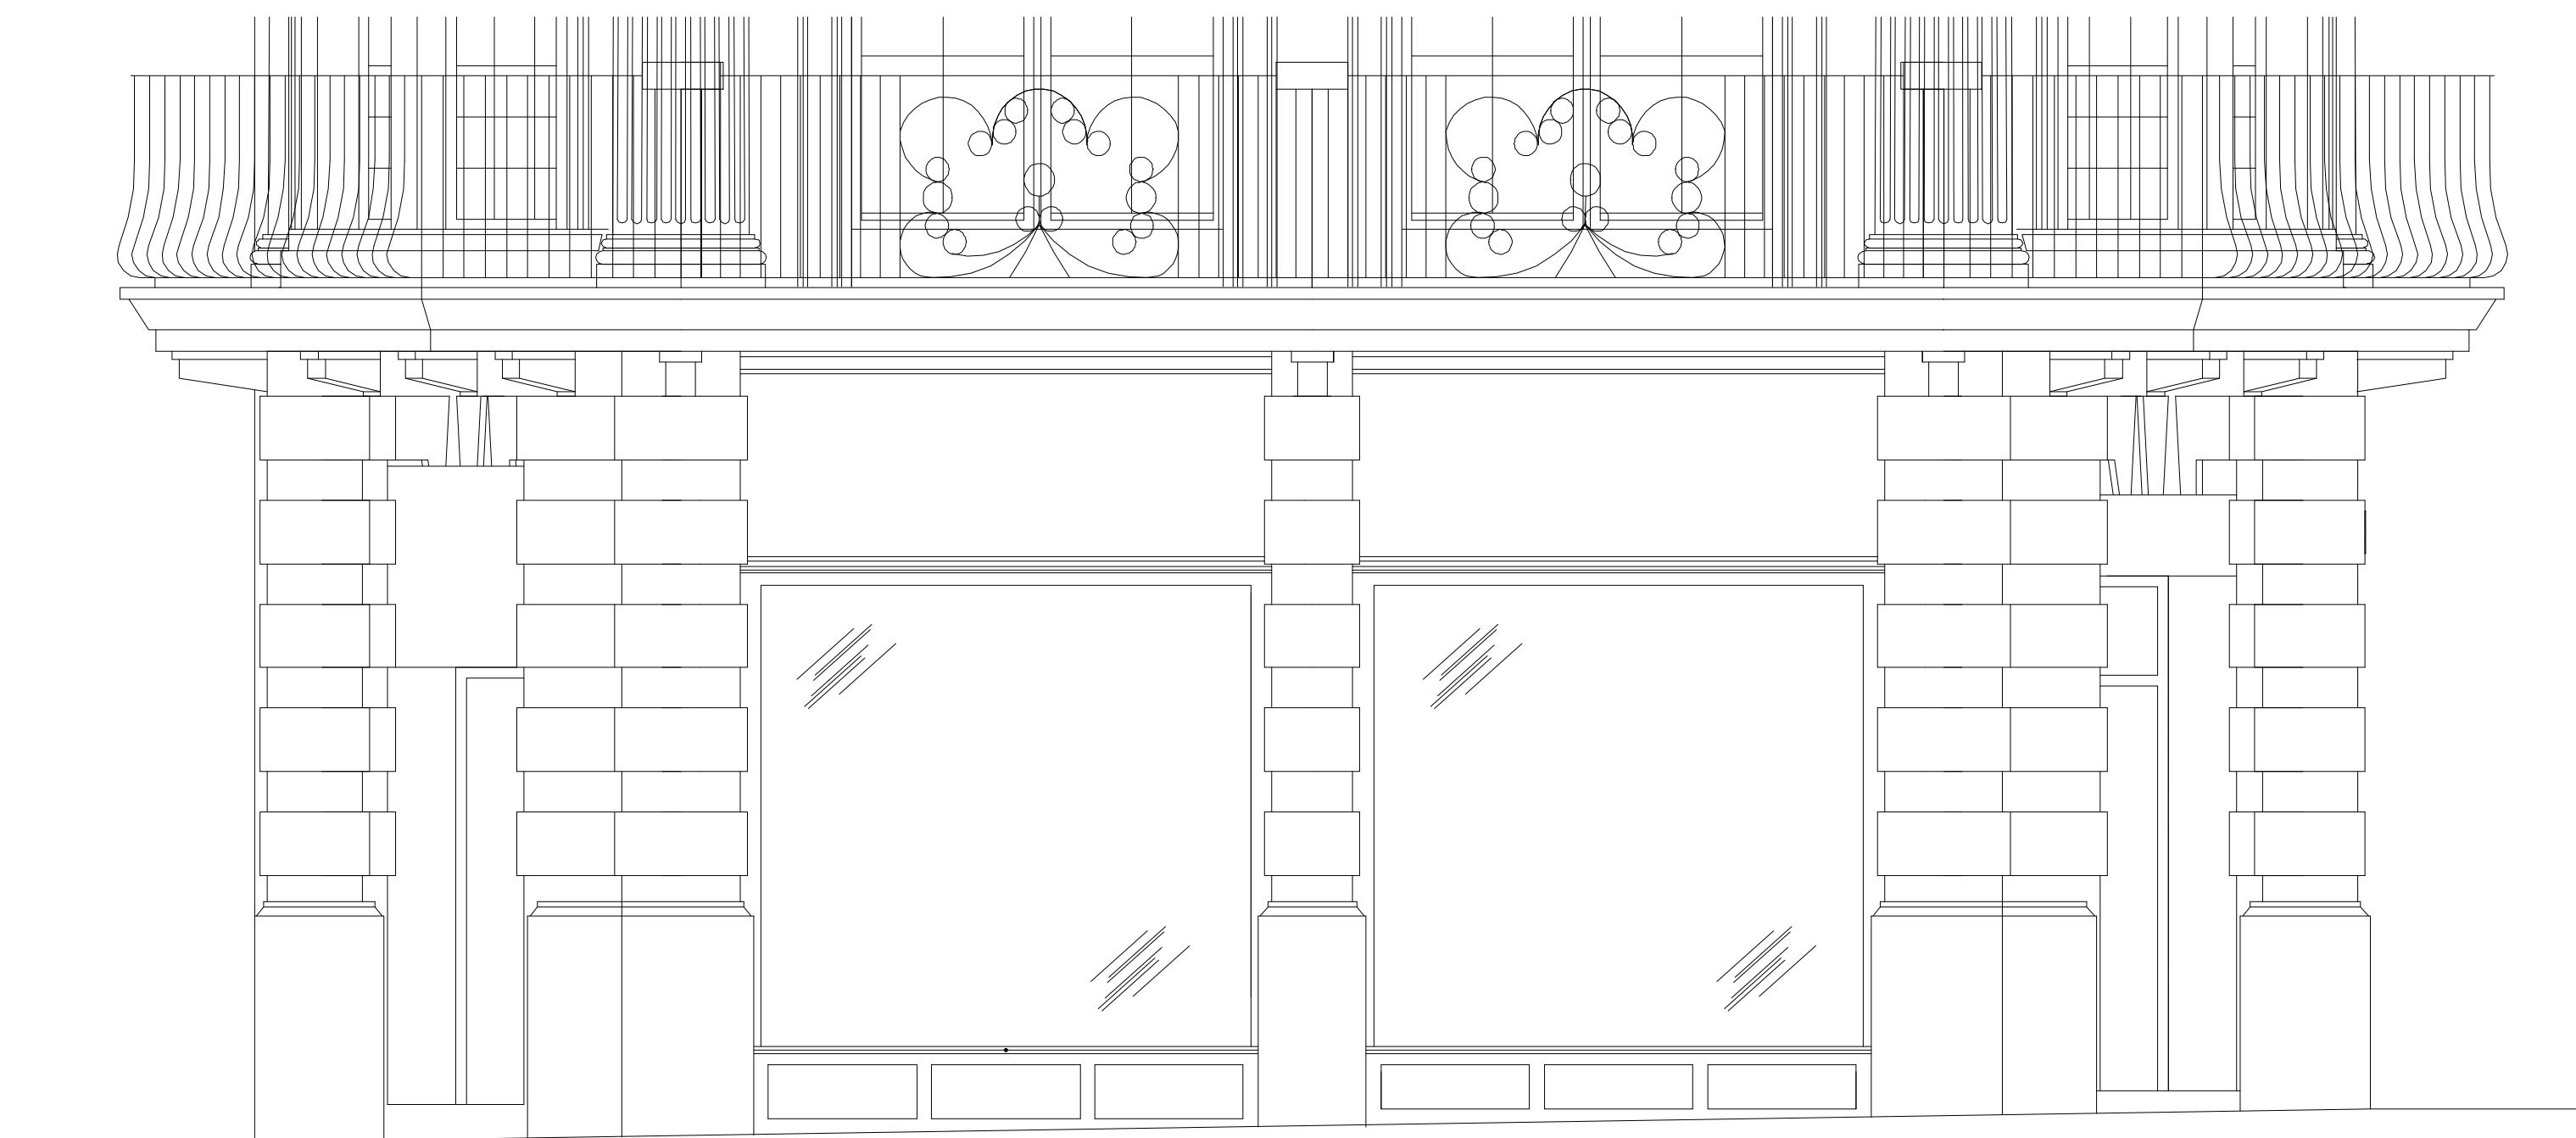

KING STREET SOUTH ELEVATION

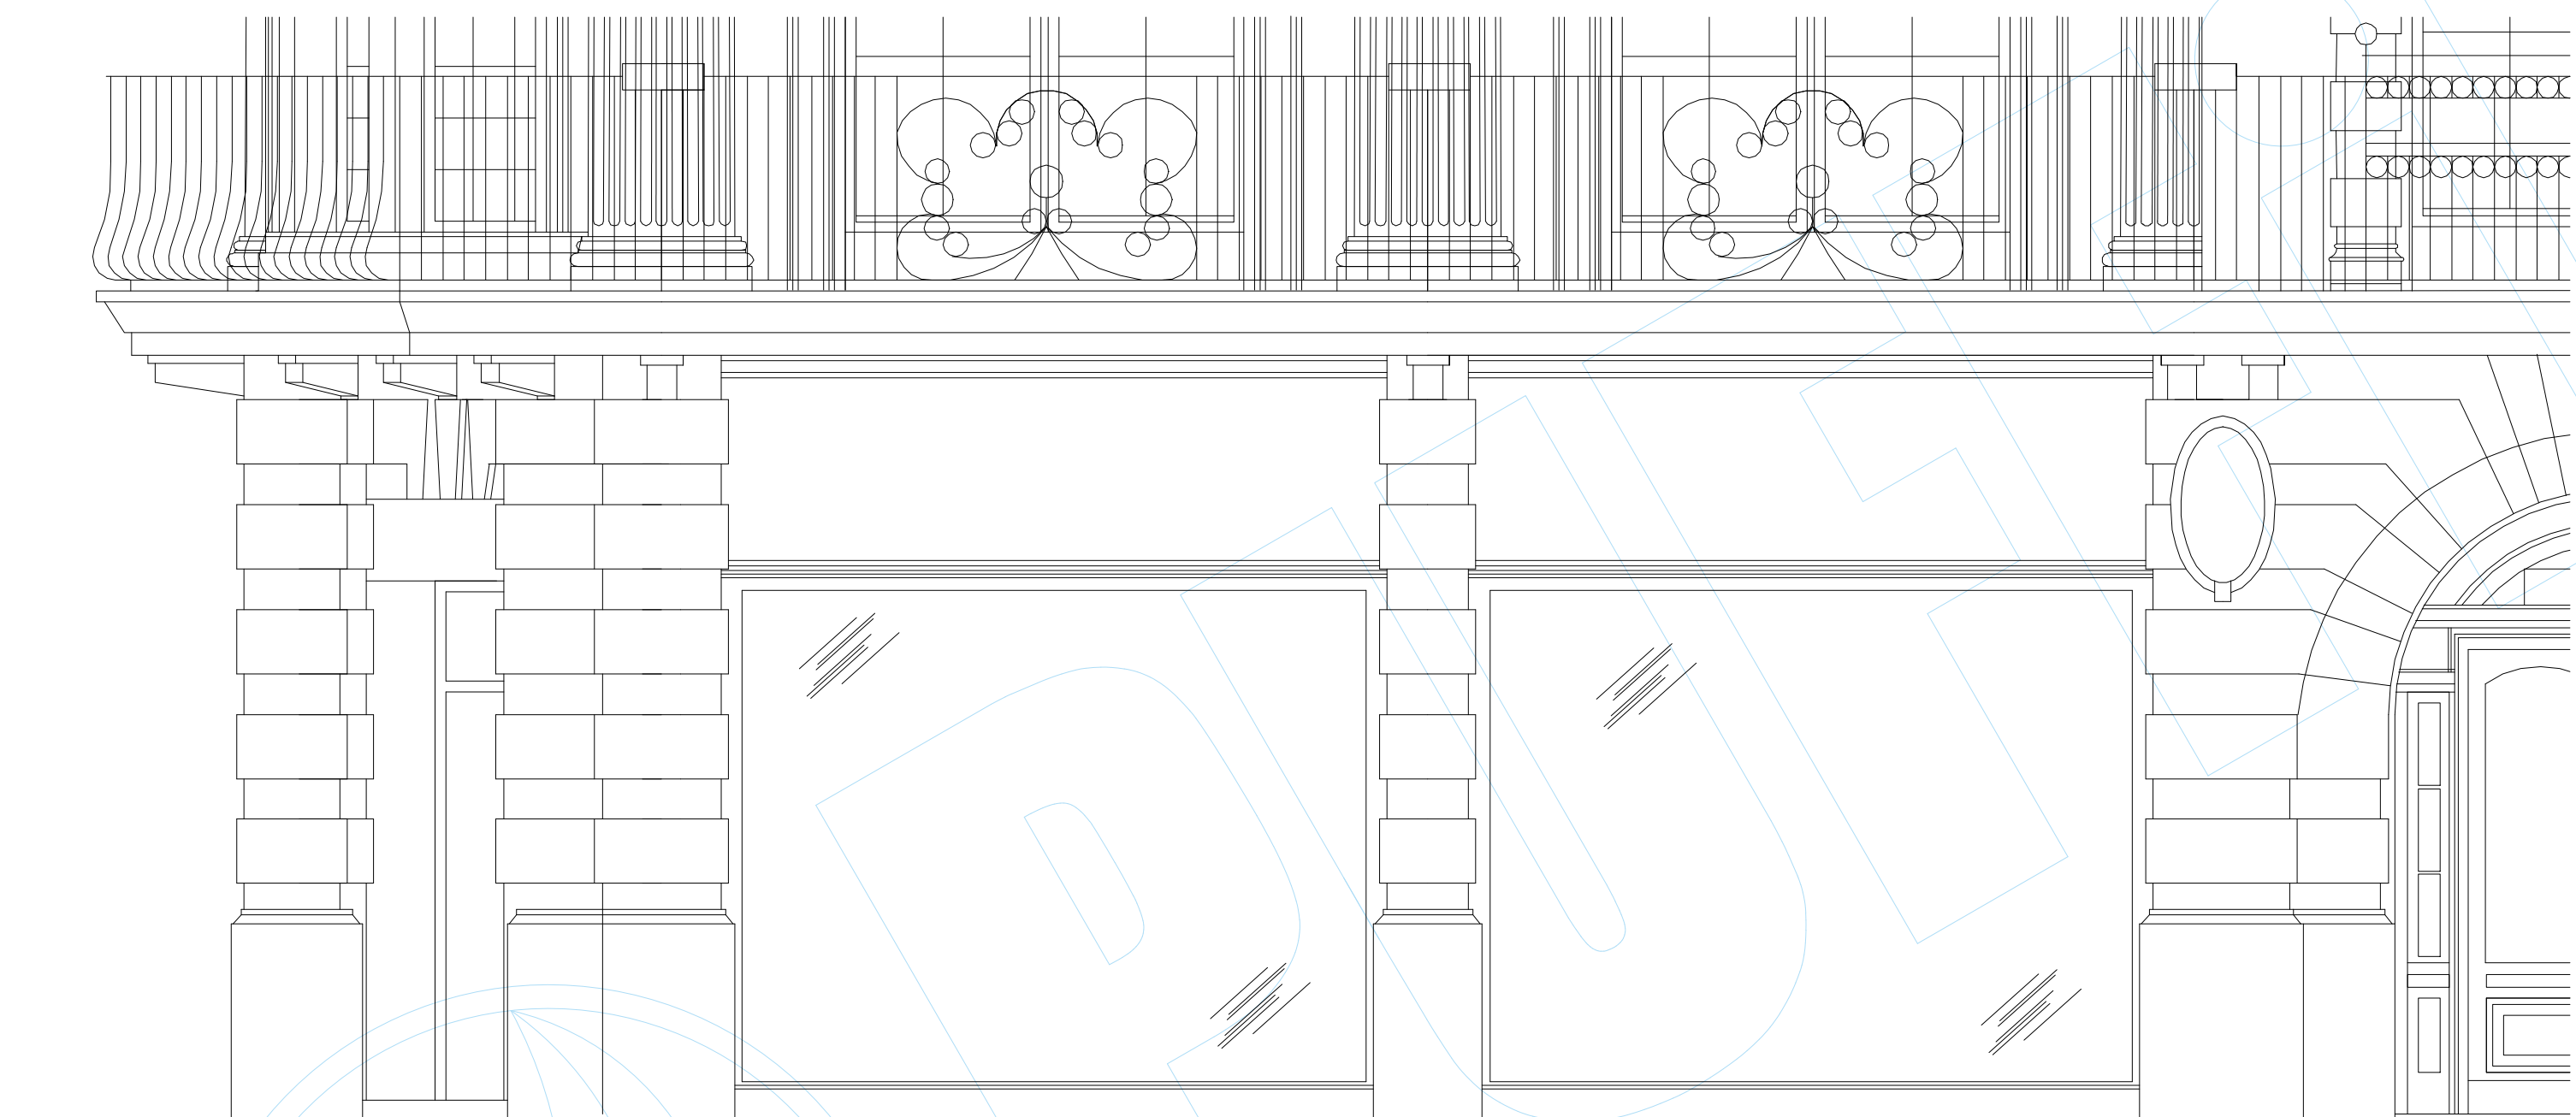

CROSS STREET ELEVATION

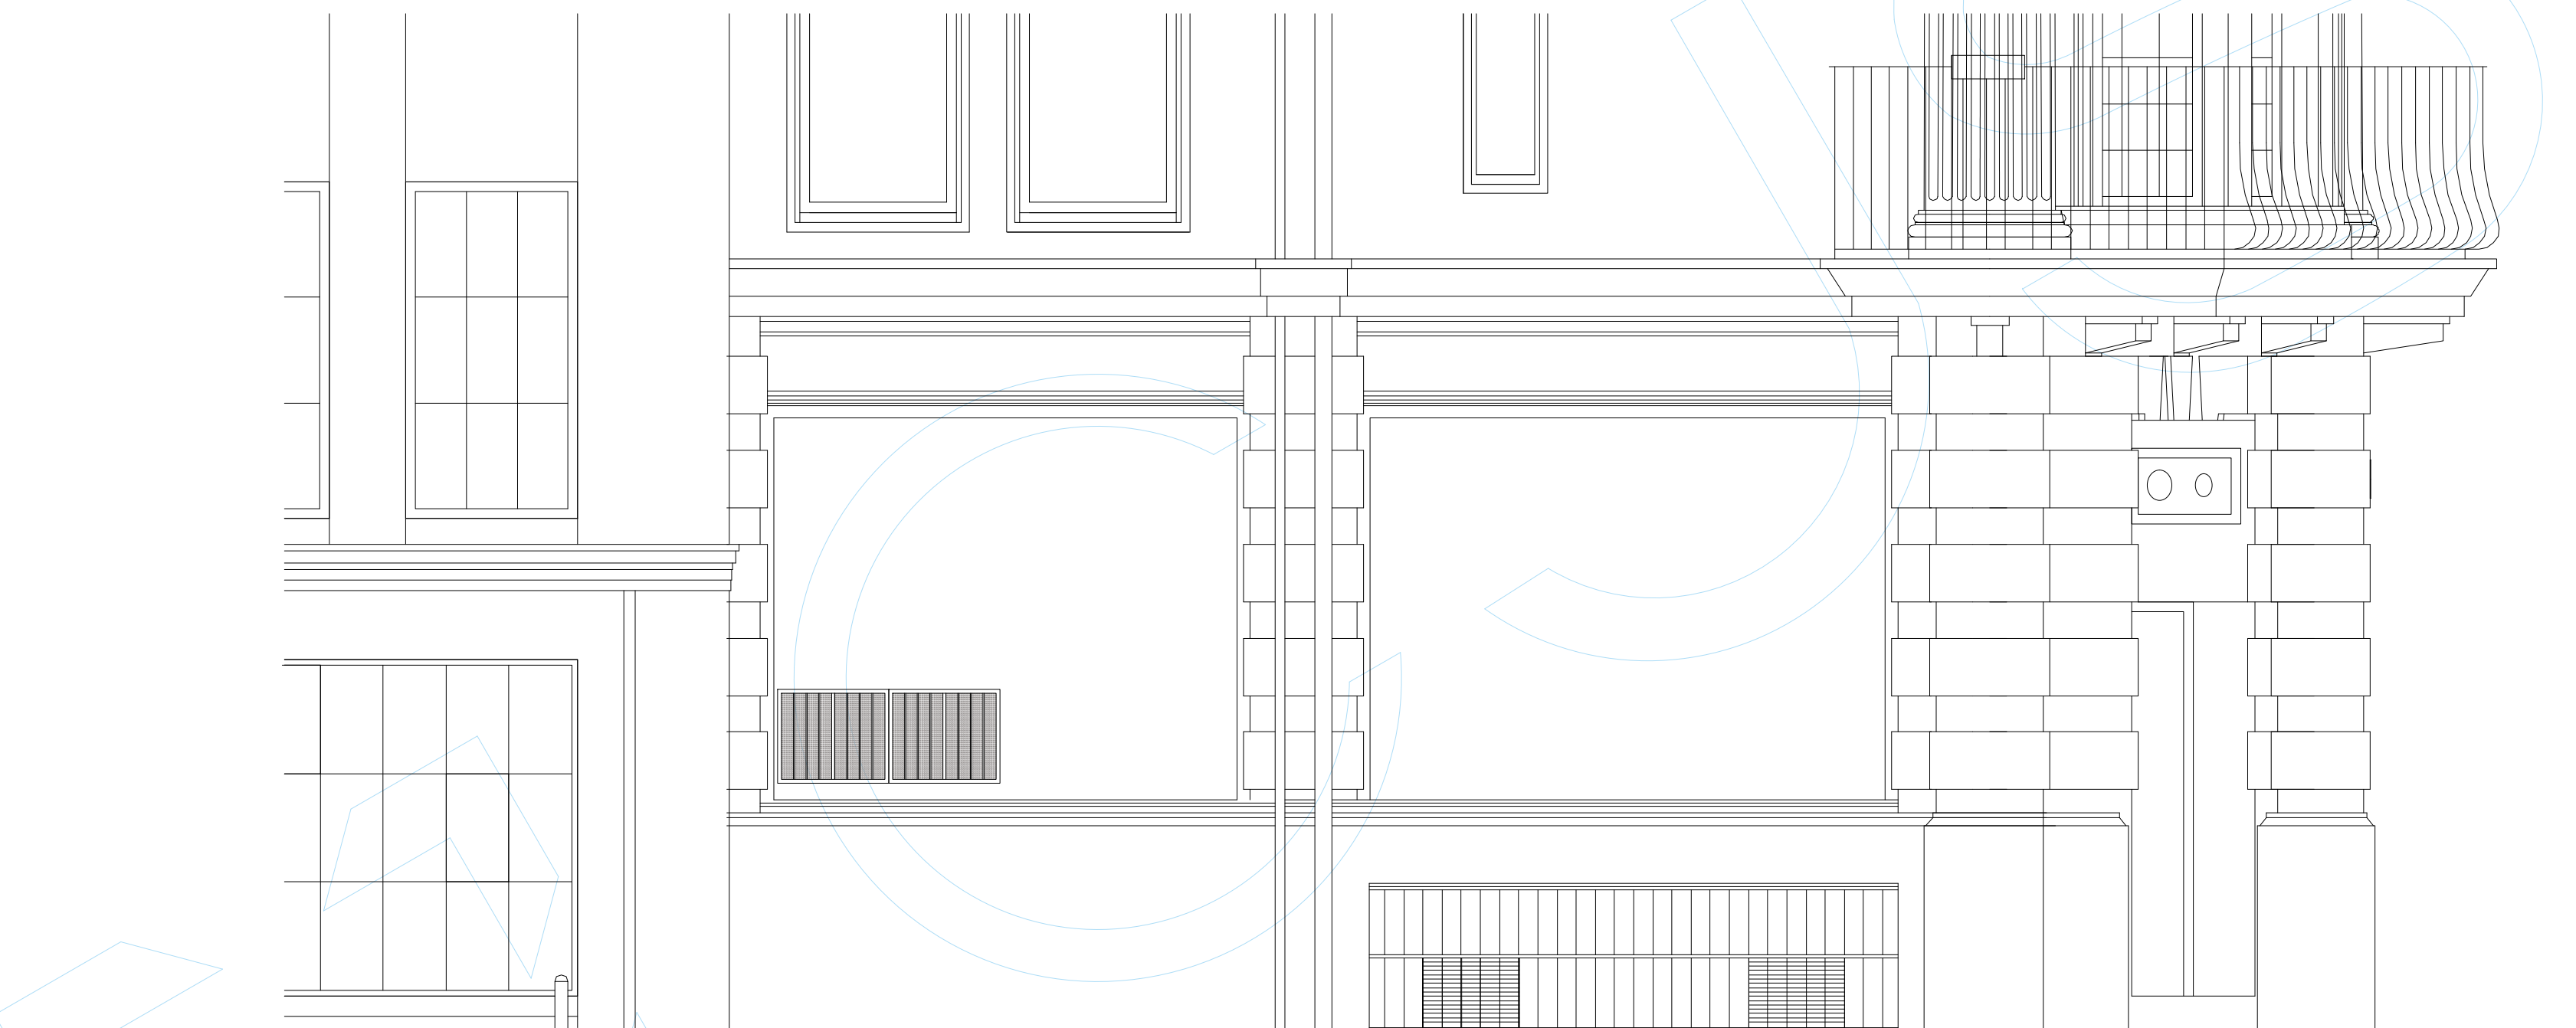


FOUR YARDS ELEVATION



KNOOPS

Expertly crafted
chocolate drinks

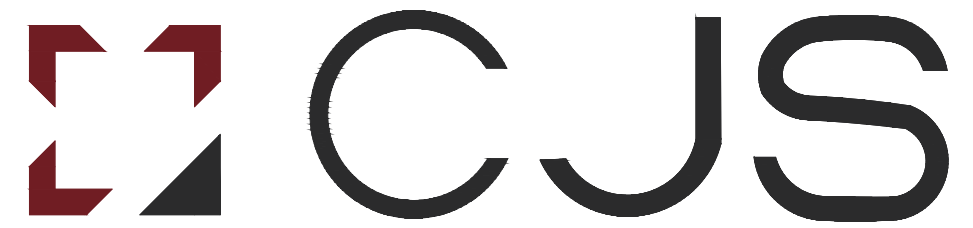

CONSTRUCTION. JOINERY. SHOPFITTING.
WEB: www.cjsnw.co.uk/ - EMAIL: info@cjsnw.co.uk



© PUFFIN.DESIGN • INFO@PUFFIN.DESIGN

Site Address
68 CROSS STREET
MANCHESTER
M2 4JQ

Drawing Name
EXISTING EXTERNAL
ELEVATIONS AND
SIGNAGE

Quote Date 15/11/2022 Drawn By SUE JONES

Scale(s) 1:30 @ A0

Drawing Number 10041_EELEV_L001

© Copyright Puffin Design Limited/CJS (NW) Ltd.