




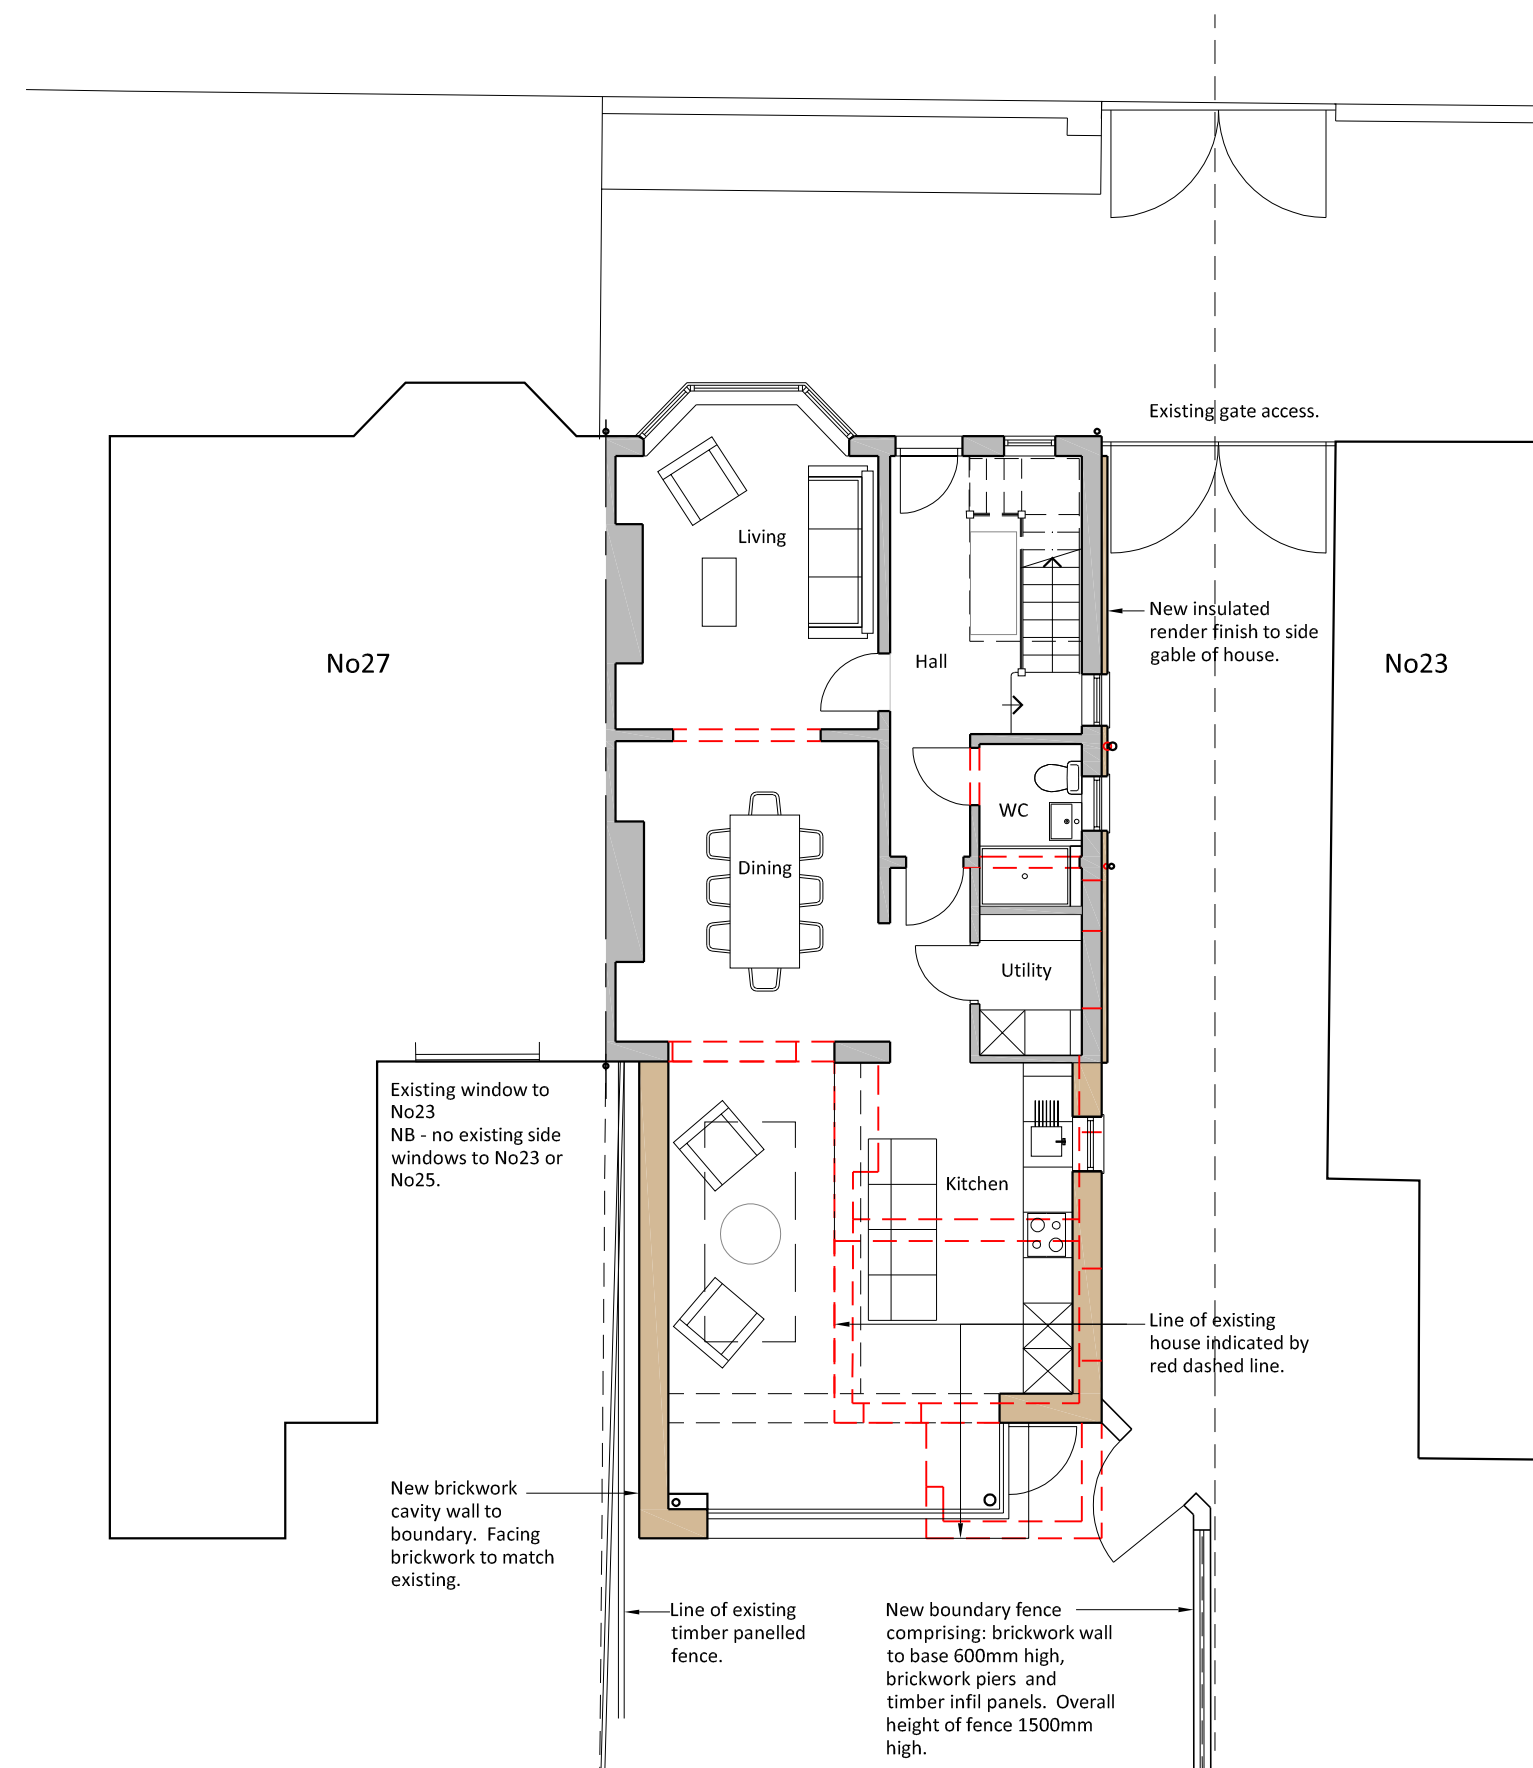



Proposed Ground Floor Plan
1:100

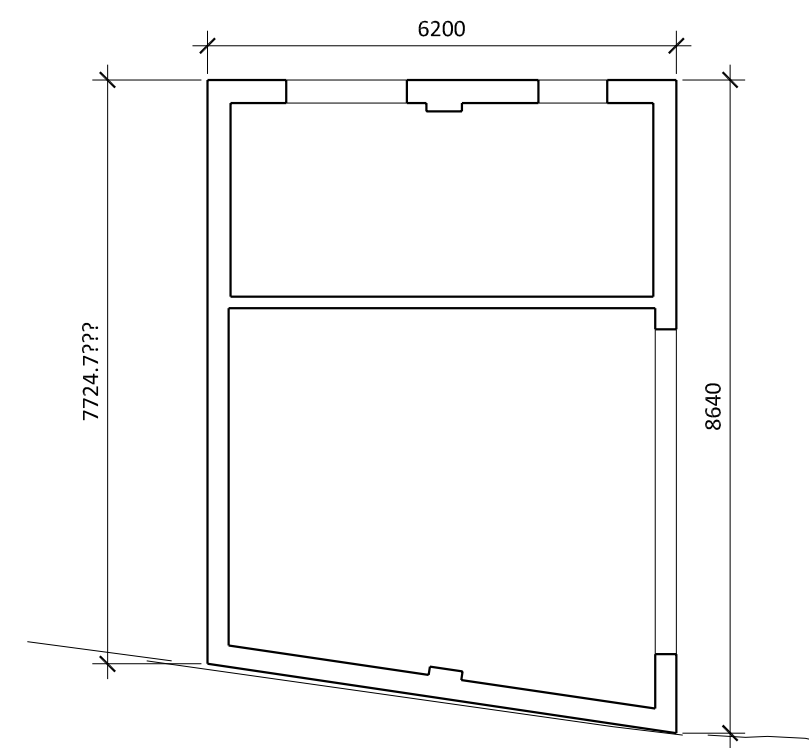

Garage - Existing Plan
1:100

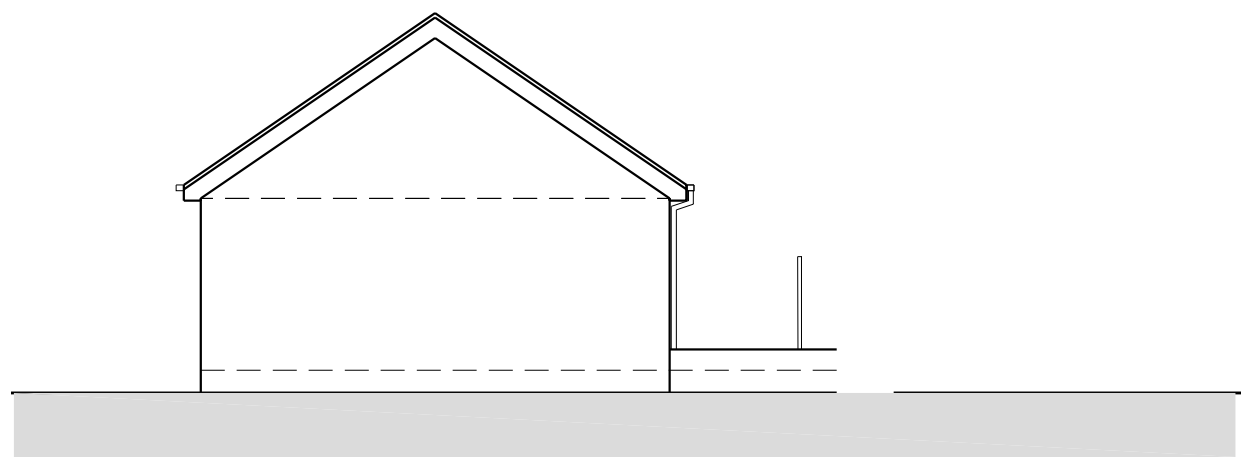

Garage - Existing Elevations 1:100

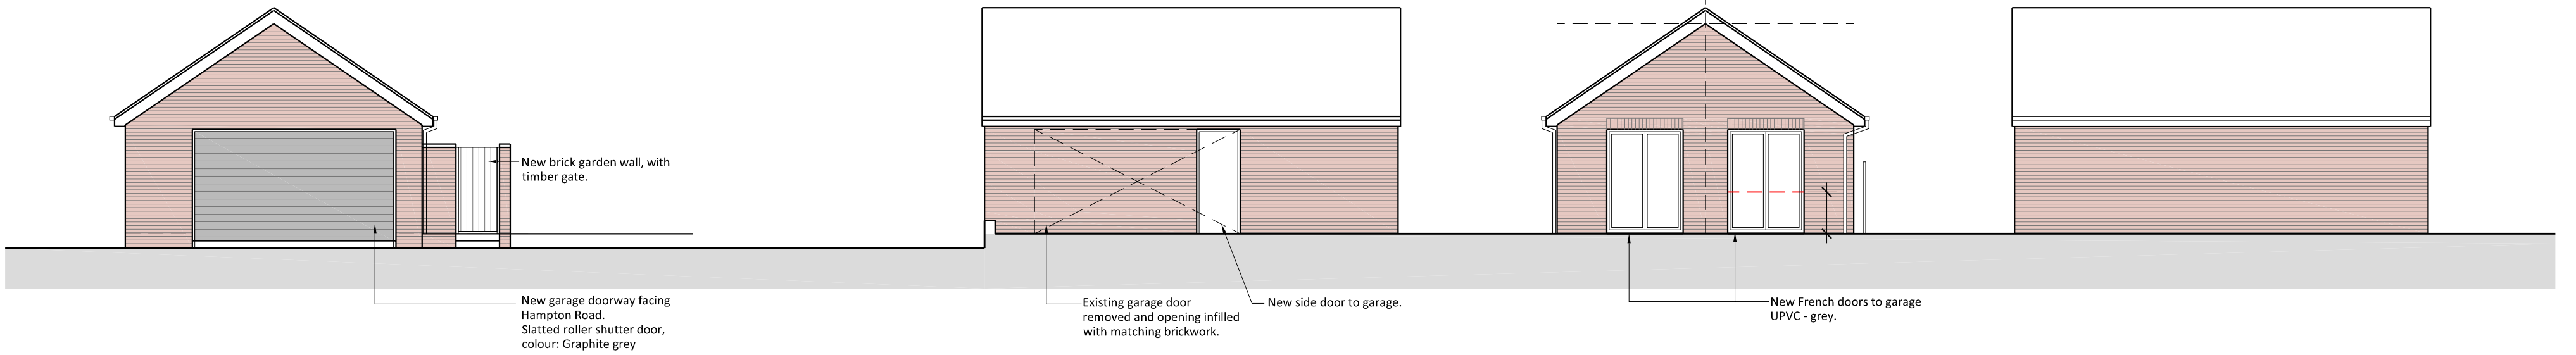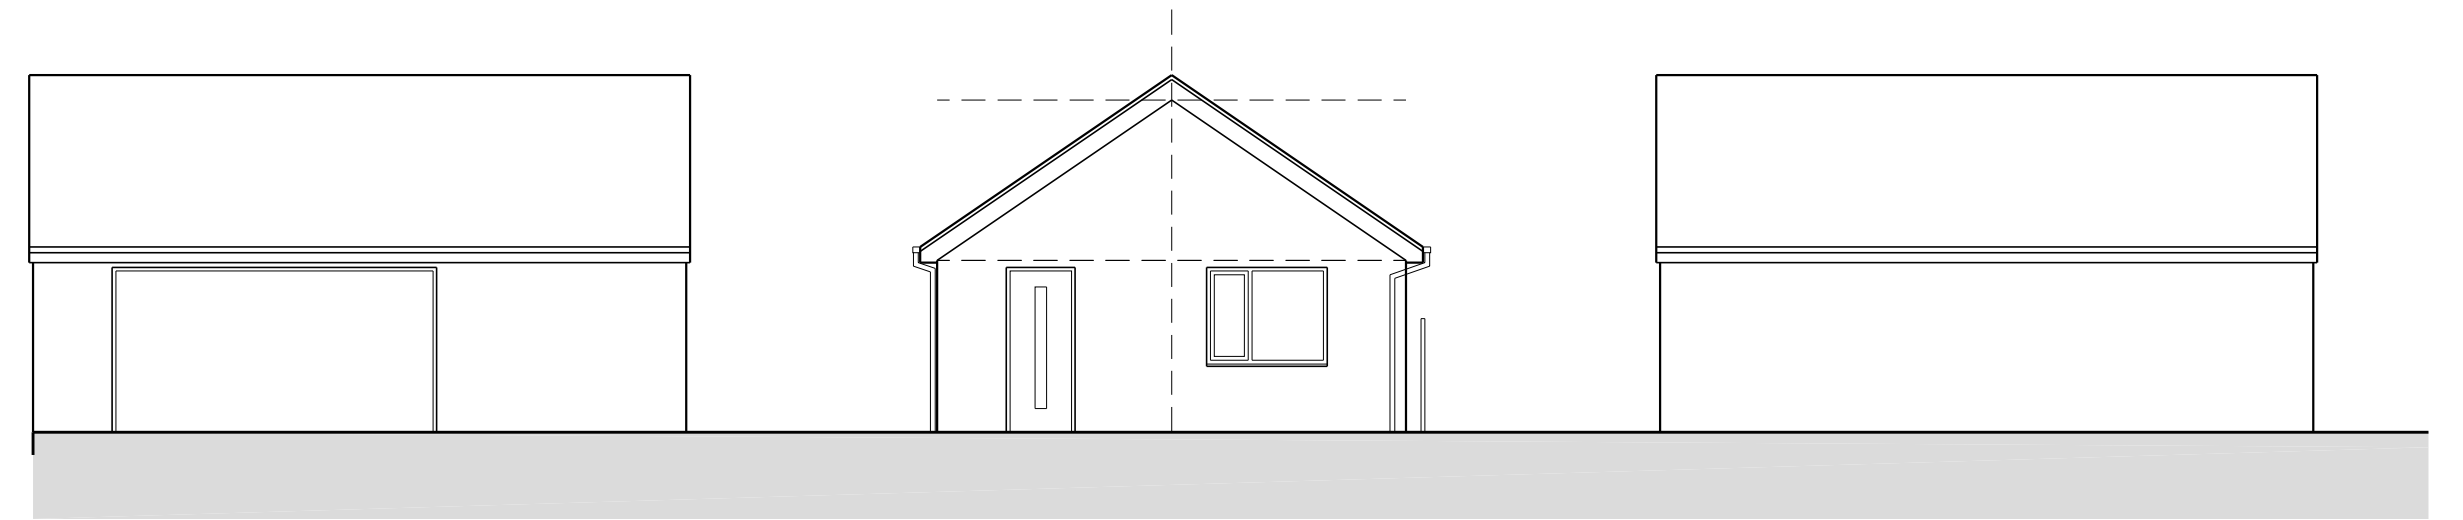


Garage - Proposed Elevation to Hampton Road
1:100


Garage - Proposed Elevation facing No23
1:100

Garage - Proposed Elevation facing
north to garden
1:100

Garage Elevation - elevation
facing No27
1:100

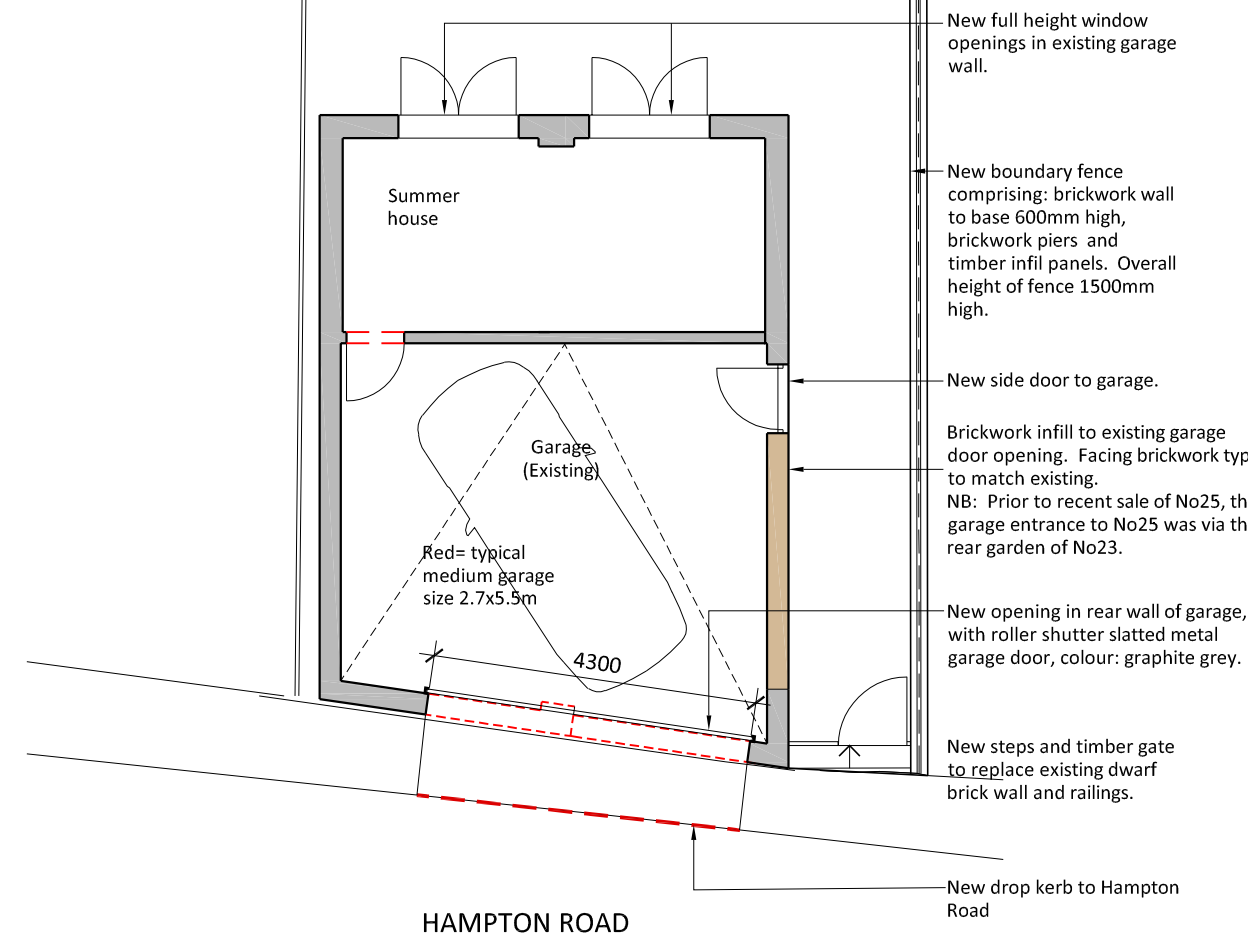

Garage Plan - Proposed Alterations to
Existing Garage
1:100

 

0 1 2 3 5
SCALE M

P1 28.11.2022 PLANNING APPLICATION
GB

rev date/ints description

project
EXTENSIONS & ALTERATIONS

location
25 DARESBURY ROAD

client
MR B COX

drawing title
PROPOSED ALTERATIONS TO EXISTING
GARAGE

dwg purpose
PLANNING

scale 1:100 drawn GB
@ sheet size A1 date Nov 2022

21002-003 P1
drawing number revision