





Notes

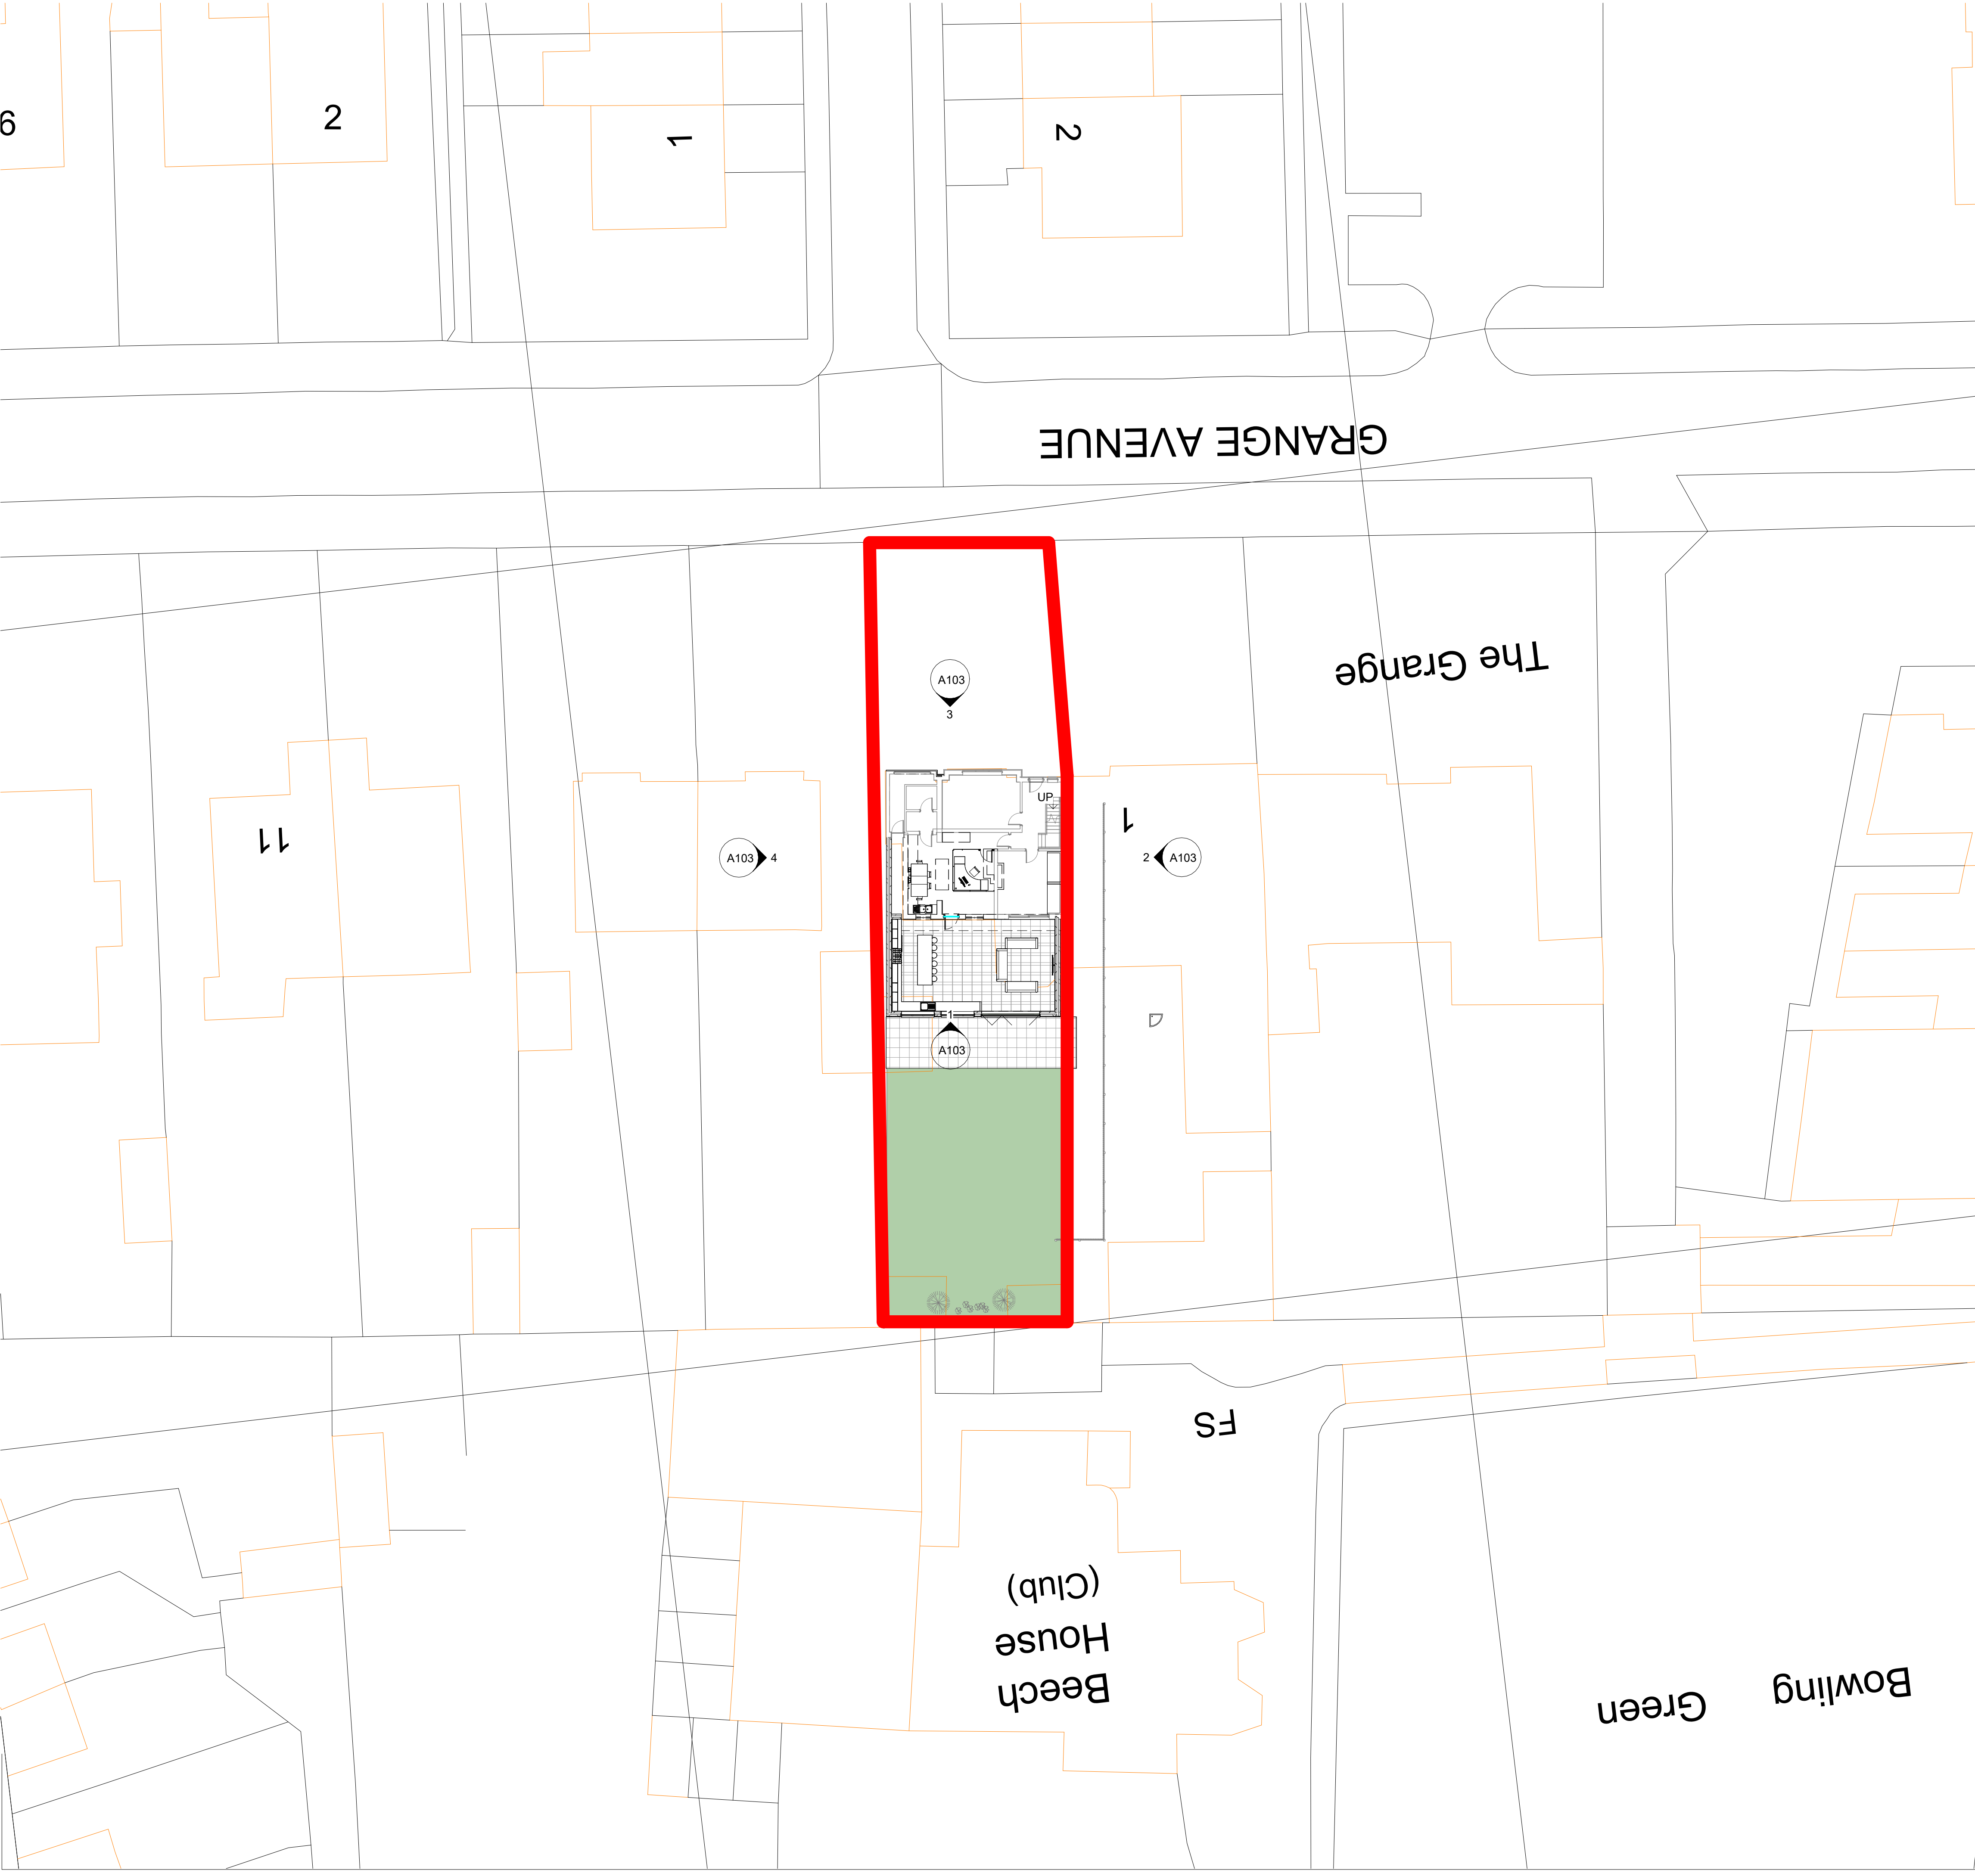

1 LOCATION PLAN
1 : 1250

RED LINE INDICATING SITE BOUNDARY
3 GRANGE AVENUE, MANCHESTER,
M19 2EY

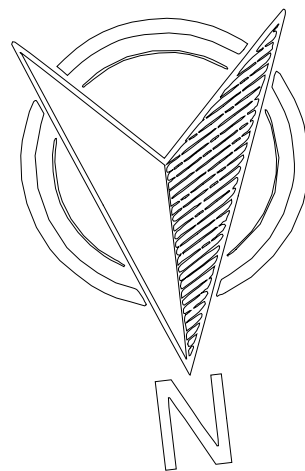

Rev	Description	Date	Dr	App
original by		date created	by	by
NK		19/03/2023	NK	



Enquiries@nkarchitectural.co.uk
T : 0161 818 7185
www.nkarchitectural.co.uk

19 HEXAGON CLOSE MANCHESTER, M9 8PN

client name			
OWNER - 3 GRANGE AVENUE, MANCHESTER M19 2EY			
project			
REAR DOUBLE STOREY EXTENSION EXTENDED LOFT WITH NEW DORMER			
drawing			
SITE AND LOCATION PLAN			
computer file		plot date	
C:\Users\NKAR\Dropbox\NKARC\3 grange avenue\3 GRANGE AVENUE.vr			
project number		scale	
2019.0036.261		As indicated @A1	
drawing number		rev	
A100		issue status	
		PLANNING	

This drawing is to be read in conjunction with all related drawings. All dimensions must be checked and verified on site before commencing any work or producing shop drawings. The originator should be notified immediately of any discrepancy. This drawing is copyright and remains the property of NK Architectural.

2 SITE PLAN
1 : 200