
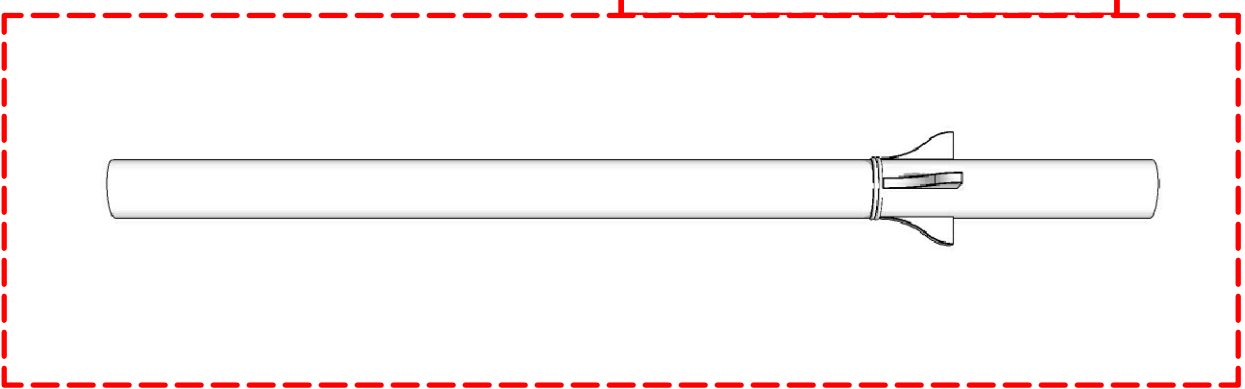


300mm vented ceiling void
for services

Indicates existing ceiling


Indicates new plasterboard
suspended ceiling with circular
cut out to expose column heads

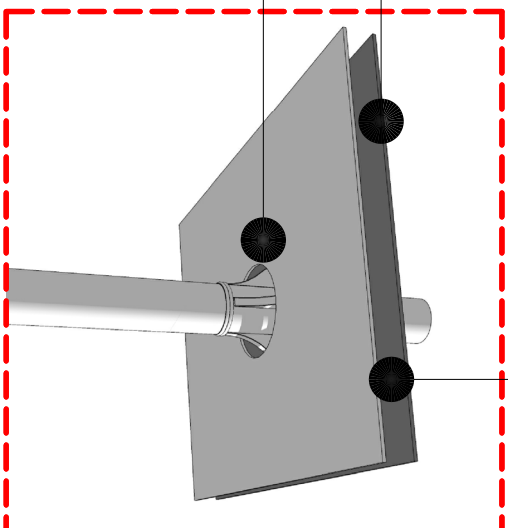

Proposed Column Details

Ground Floor

scale A1@1:50

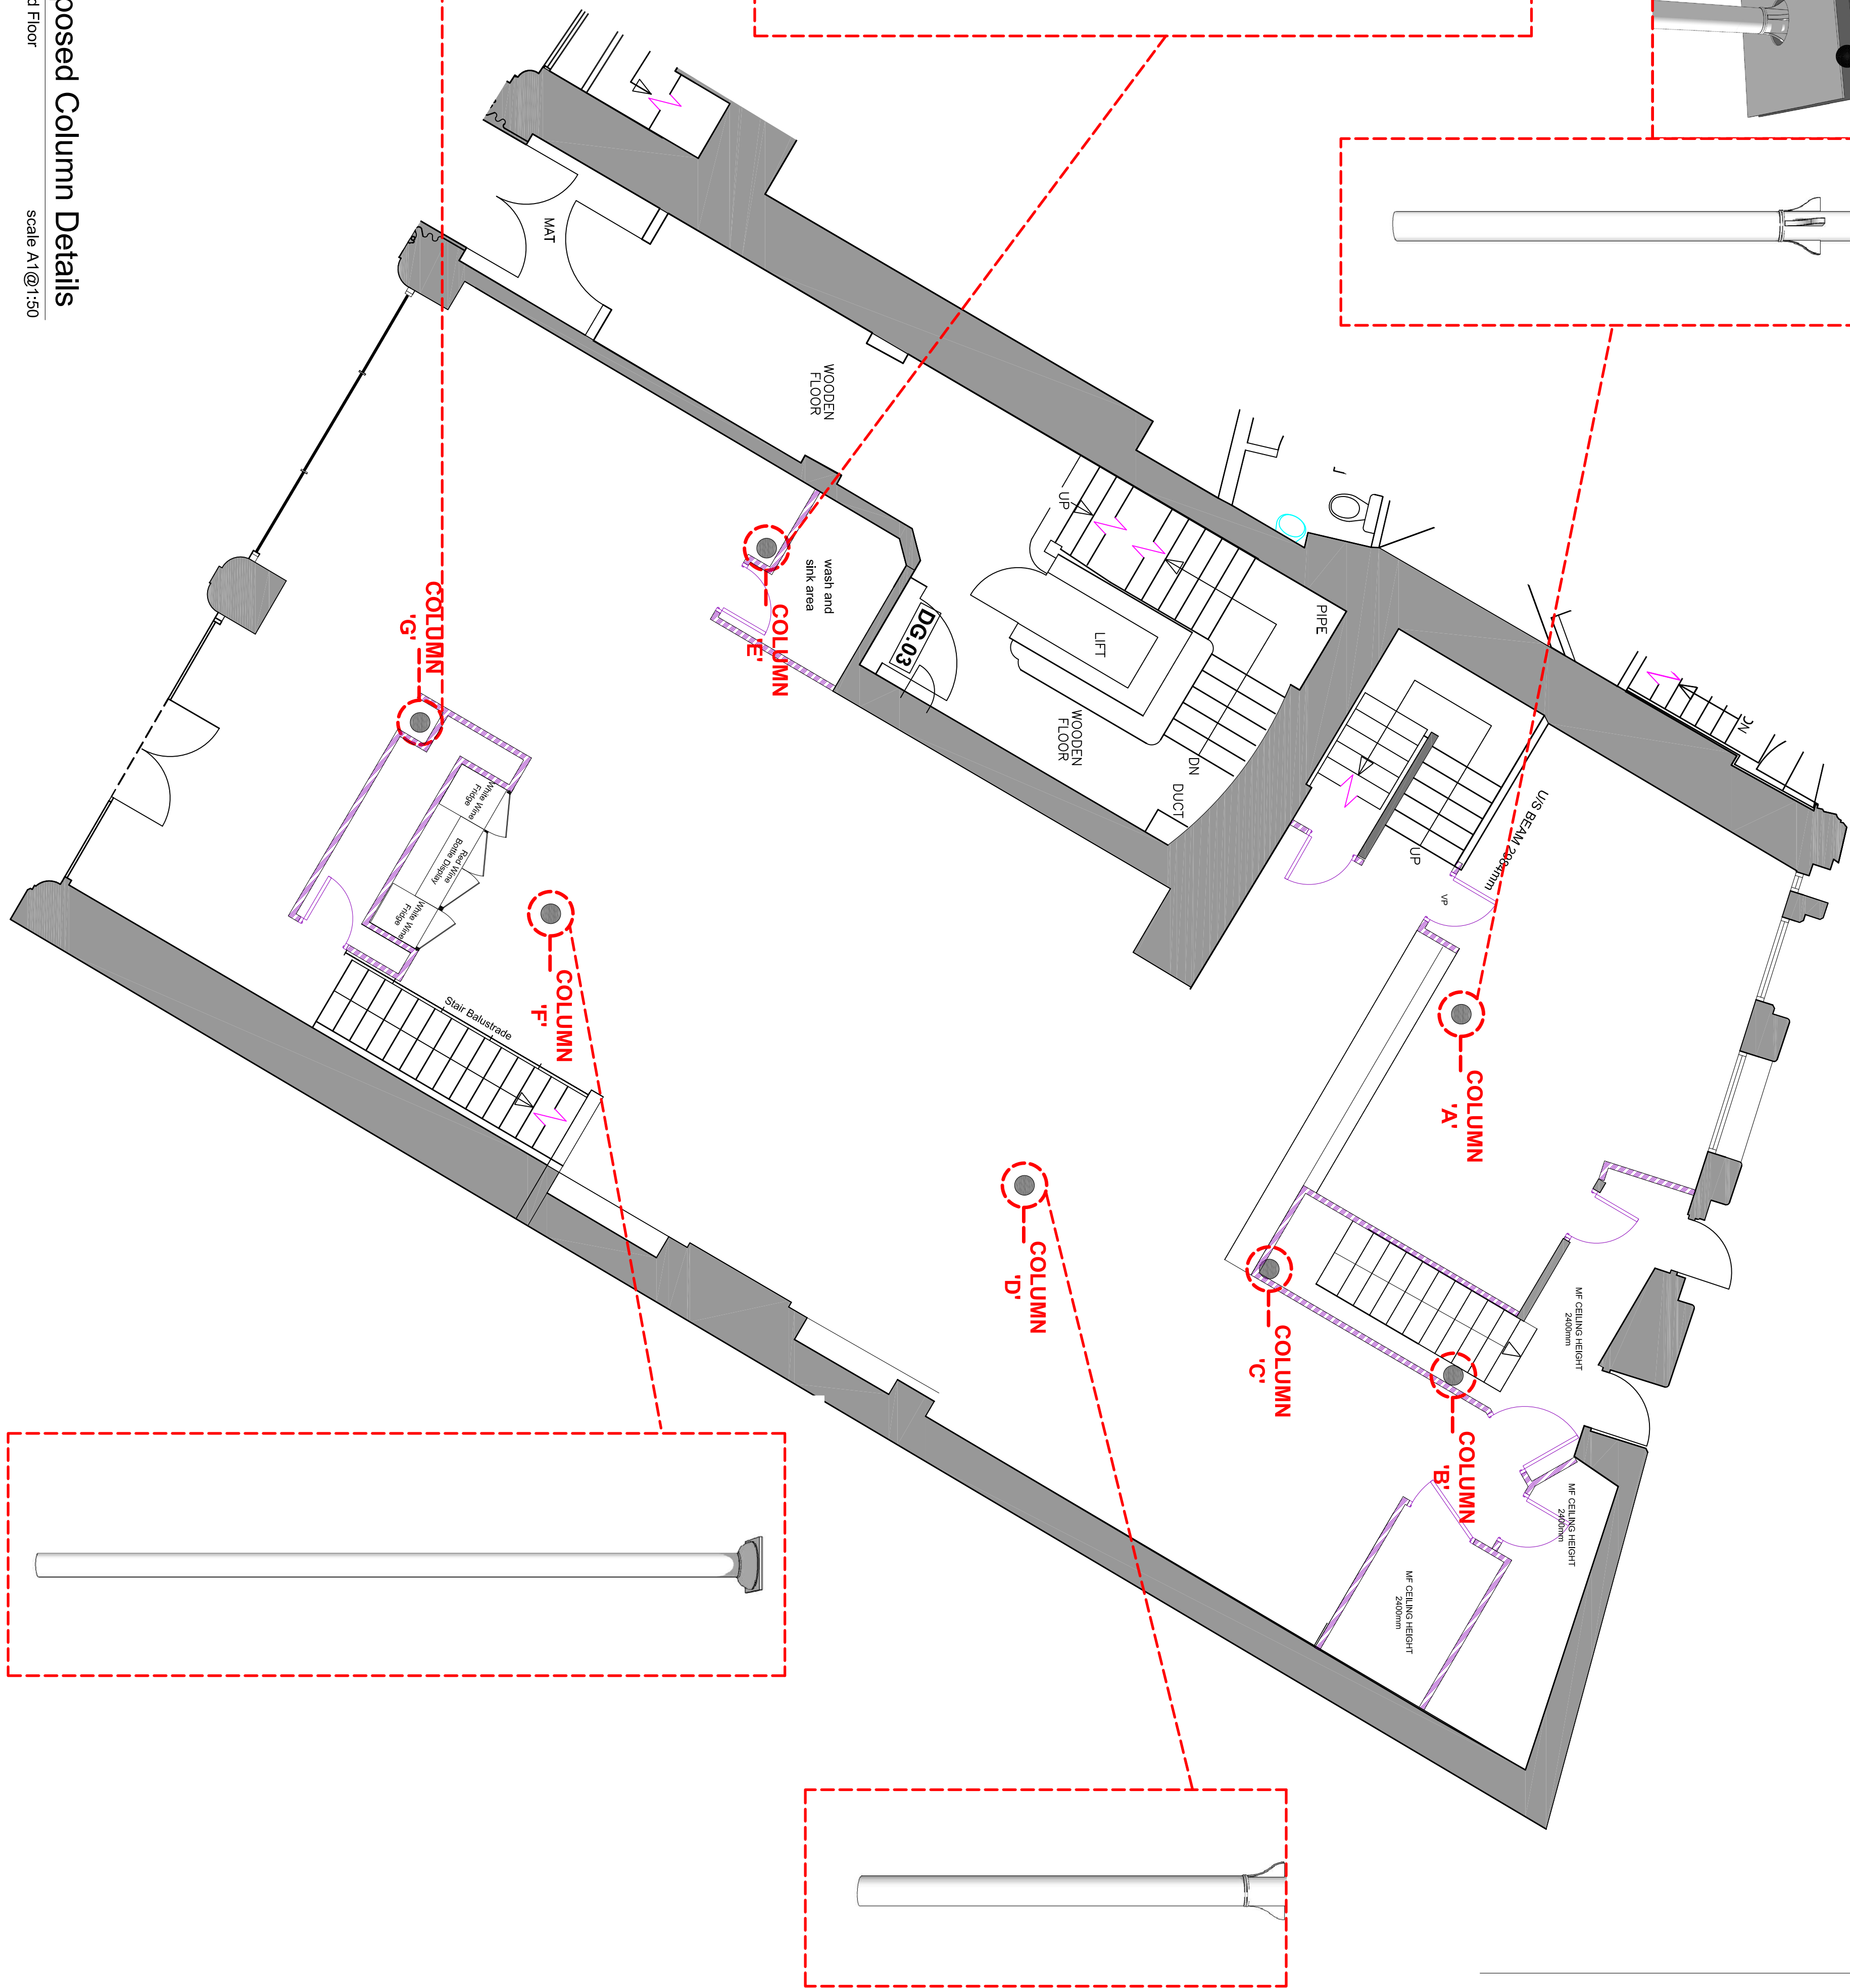

Proposed works Column Details _

1. Column A,D,E,F,G

Existing painted steel column and head to be carefully stripped back to original finish with a heat gun and putty knife. Column to be sanded down to a smooth finish using aluminium oxide sandpaper; Where column head meets timber ceiling, a proprietary paint stripper solution to be used to stop the risk of fire.

New column finish:
Supplier: Lime Stuff Ltd
Product: Brouns & Co. Linseed Oil Paint
Colour: Project White

Column B & C

No works, columns left as existing

CLIENT:

Armenian

BUILDING:

Victoria Building
Albert Square
Manchester

DRAWING TITLE:

Proposed Column Details
Ground Floor Plan

DRAWN BY:

James C Scott

DATE:

Jan 2023

SIZE:

A1

REV:

B

DWG. No.:

C8S_10194.0.30

SCALE:

1:50

DOC FOR:

Planning

WHERE CREATIVE IMAGINATION BECOMES A REALITY

CUBE8
STUDIO

COPYRIGHT: The copyright in this drawing is vested in Cube8 Studio Ltd and no licence or assignment of any kind has been, or is, granted to any third party whether by provision of copies or originals of the drawings or otherwise unless otherwise agreed in writing. DO NOT SCALE FROM THIS DRAWING

| BUILDING APPRAISAL | HUMAN-CENTERED DESIGN | SPACE PLANNING | INTERIOR DESIGN & ARCHITECTURE | BRAND & IDENTITY | FURNITURE & ACCESSORIES | 3D VISUALISATION | PROJECT MANAGEMENT |

0161 849239

info@cube8studio.com

studio 427, The Mews, Mcr
Black & White Bld, London

www.cube8studio.com

