


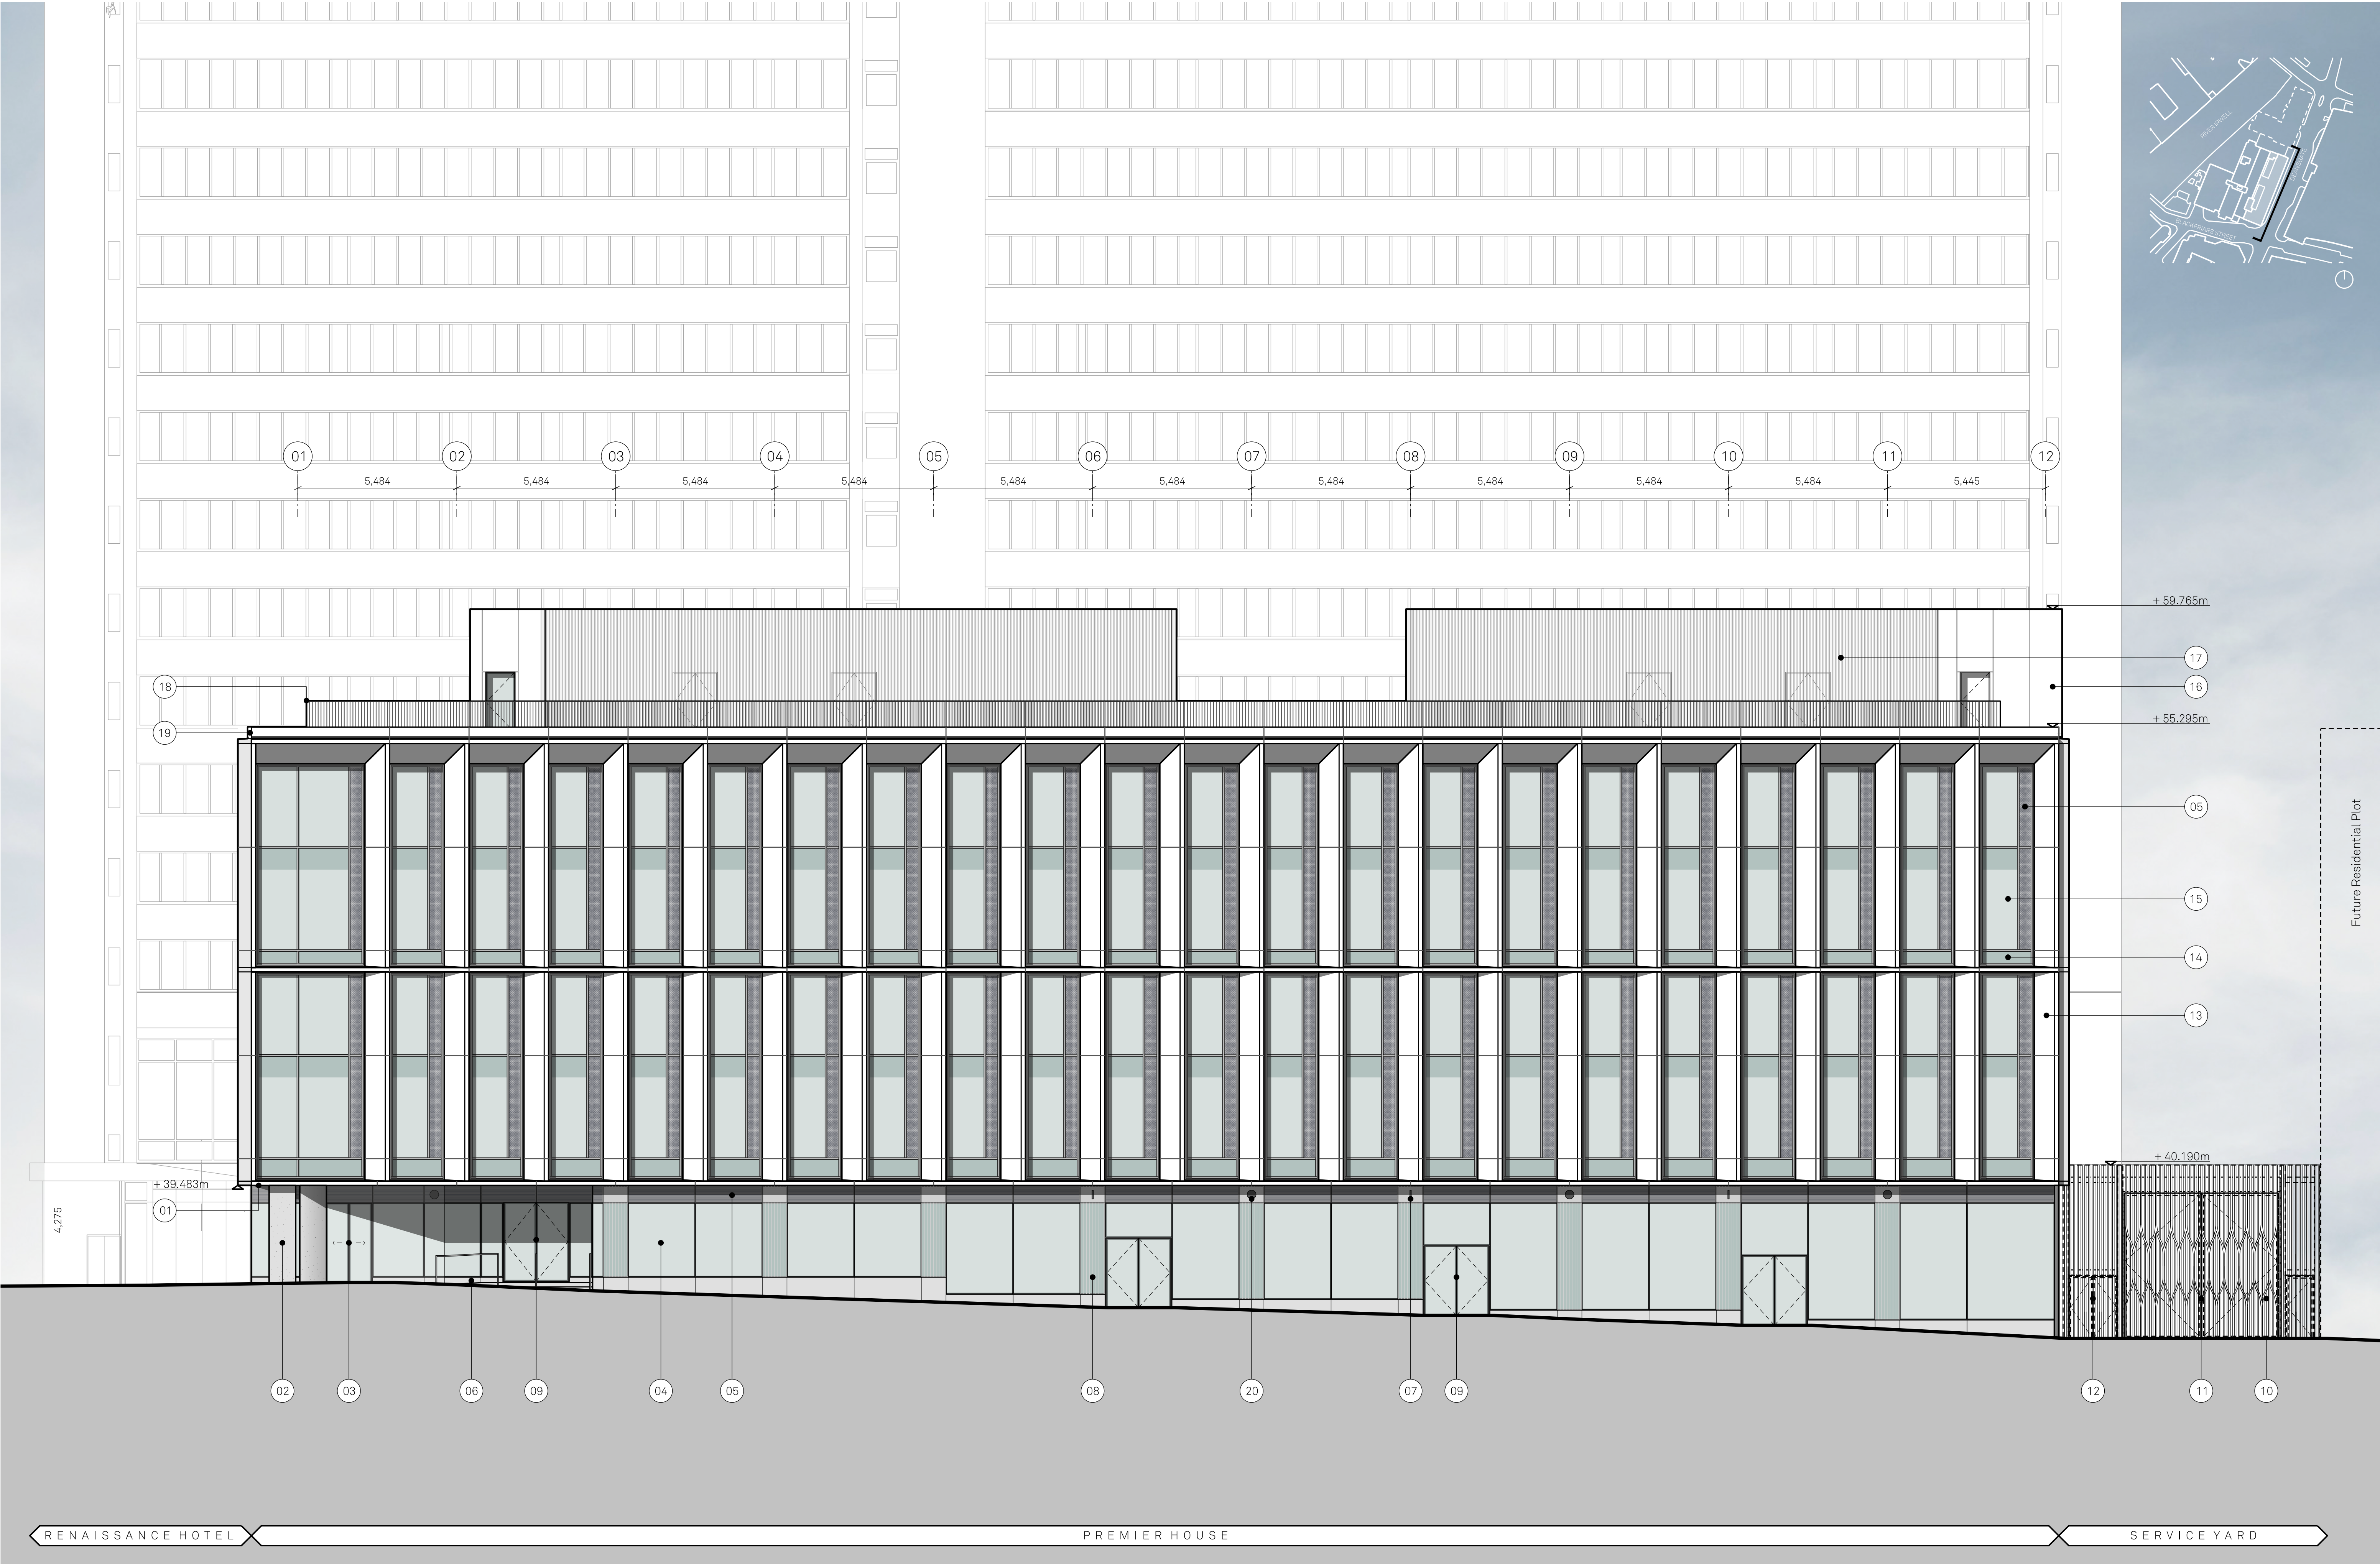

MATERIALITY KEY:

- 01

Anodised champagne colour soffit with integrated lights
- 02

GRC column cladding - dark grey
- 03

Double-slide glazed entrance door
- 04

SG Curtain wall system
- 05

Anodised silver laser cut vent panel Pattern TBC
- 06

Ramp/ stairs to retail units within SG curtain walling
- 07

Projecting retail totem signage with metallic silver PPC frame/ backing panel
- 08

Back painted fritted glazing within SG curtain walling
- 09

Power operated glazed entrance swing doors
- 10

Metallic silver PPC metal fins to service yard entrance
- 11

Service yard vehicle access gate
- 12

Service yard passenger gate
- 13

Anodised tapered metal rainscreen cladding - champagne colour
- 14

Shadow box within the metallic silver capped curtain wall
- 15

Metalic silver capped curtain wall system
- 16

Anodised silver metal rainscreen cladding
- 17

Metallic silver PPC metal fins to rooftop plant enclosure
- 18

Metallic light grey PPC metal balustrade
- 19

Metallic light grey PPC metal upstand flashing to parapet - champagne colour
- 20

CCTV camera with metallic silver PPC frame/ backing panel

Project Name:

Renaissance

Title:

Premier House - Block 1

Proposed East Elevation

Status:

Planning

Scale:

1:100@ A1

Drawn:

DK

Checked:

FM

Project:

150

Drawing No:

B1_04_2200

Rev:

A

Details:

- 05/08/22

Issued for Planning

Jon Matthews Architects

Union, 2-10 Albert Square, Manchester, M2 6LW

0161 974 3690

Copyright of this drawing is vested in Jon Matthews Architects and must not be copied or reproduced without written consent. Figured dimensions only are to be taken from this drawing. Do not scale from this drawing. For full company disclosure please visit www.jonmatthewsarchitects.com