



This drawing may only be reproduced under express licence.

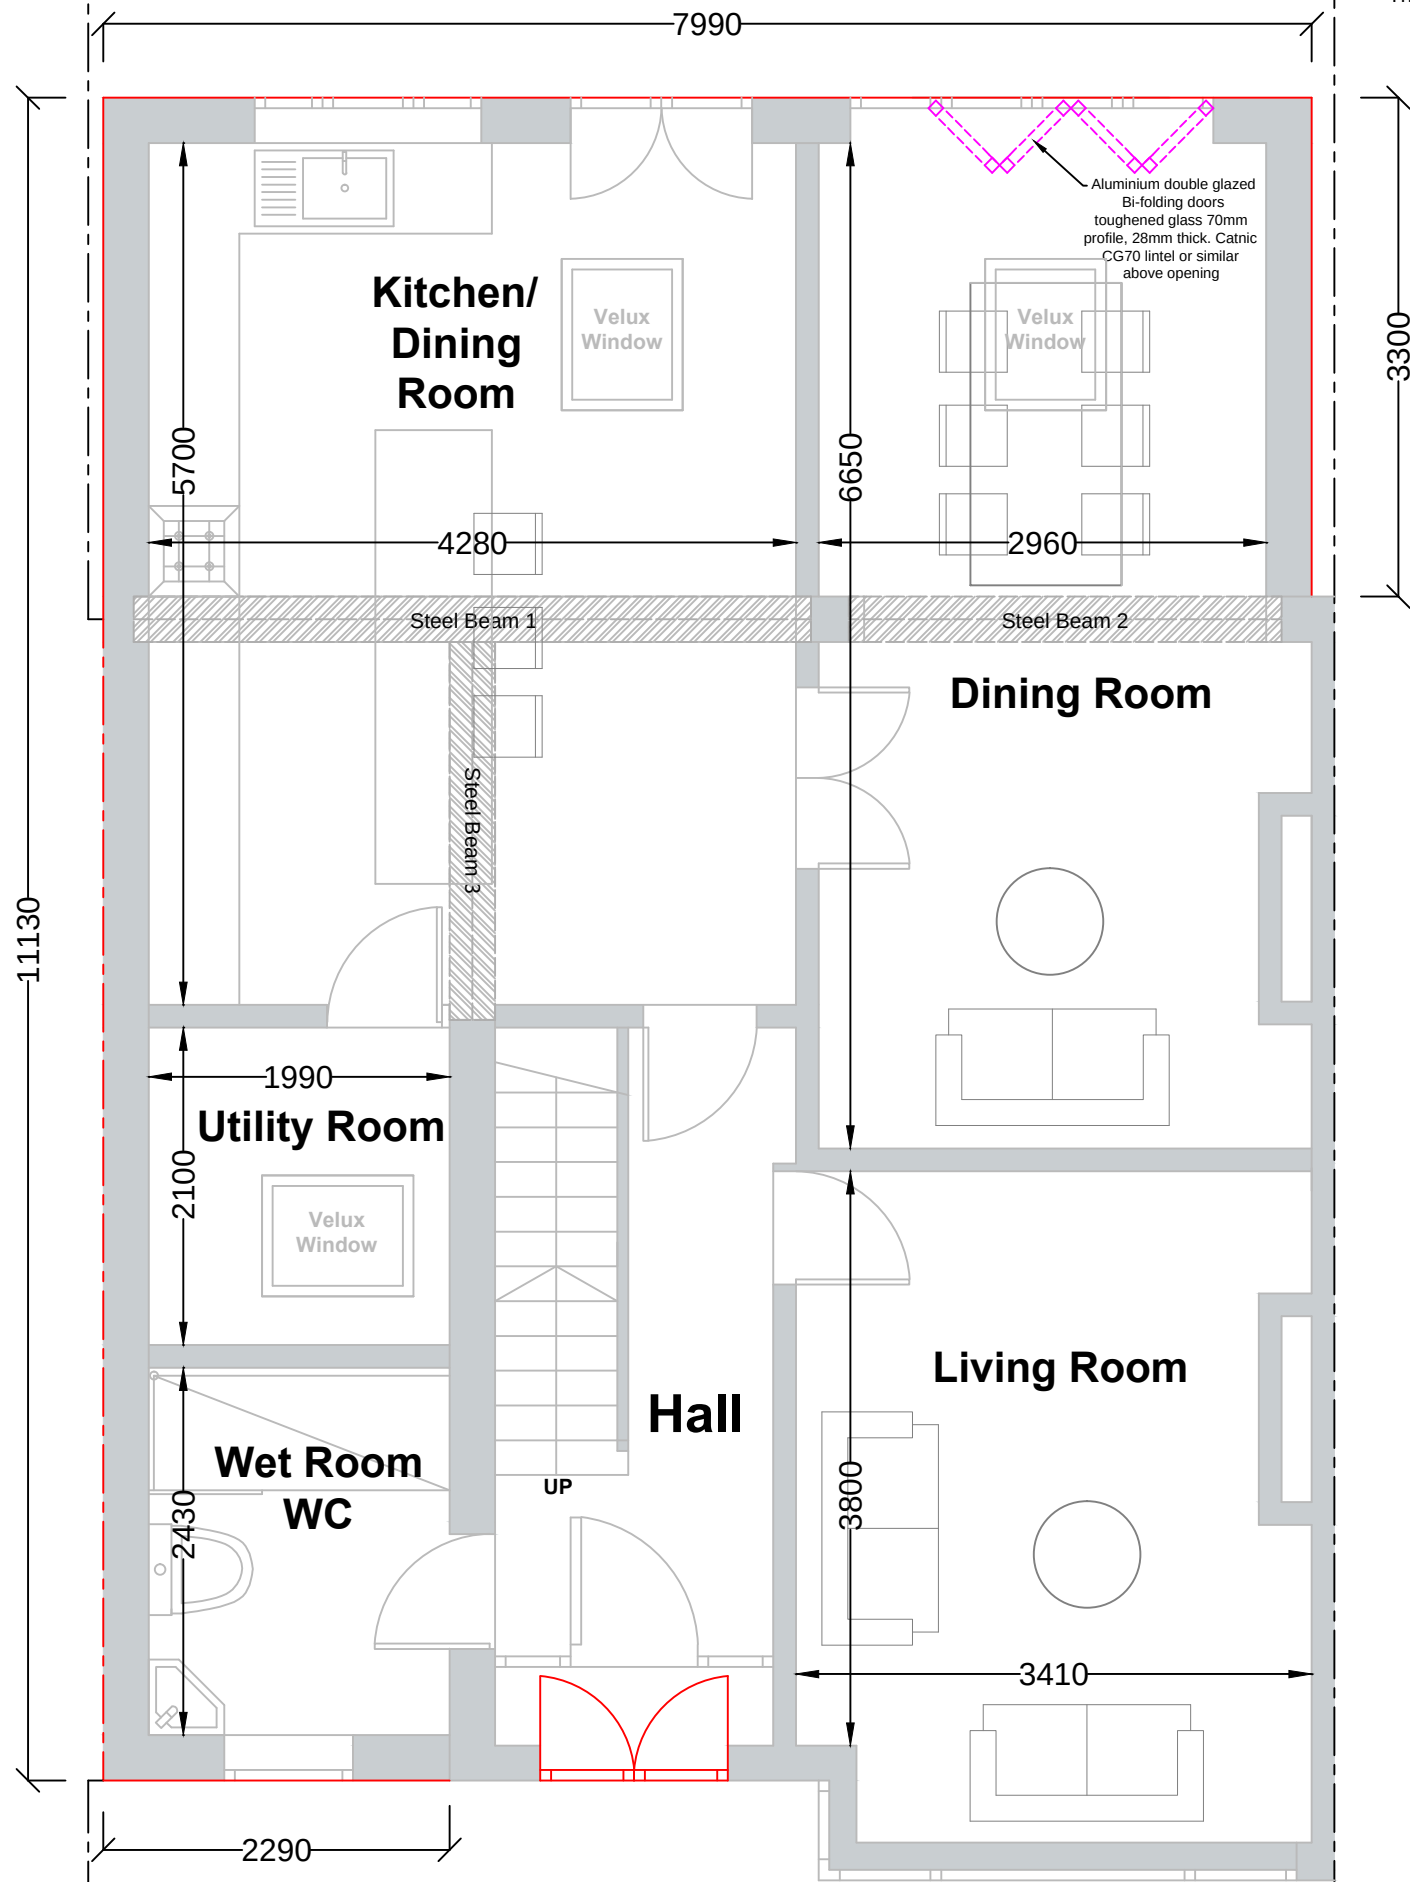

Site Boundary

Proposed Ground Floor Plan

Timber Bin Store for 4 x 240L Waste Bins

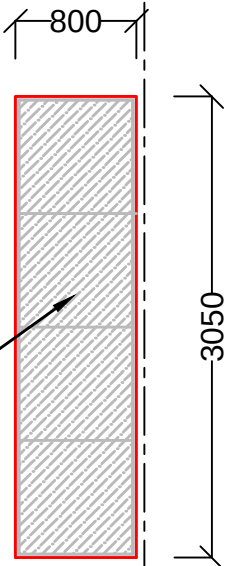

Mohammed Khan, BSc (Hons) MCIOB
Chartered Construction Manager & Property Consultant
Ash 4 Homes, Pure Offices, Cheadle Royal Business Park,
Cheadle, SK8 3TD,
Tel: 0161 428 8652 Mobile: 07890 269580

Project Address: 449 Abbey Hey Lane, M18 8RR
Project Name: Proposed single storey side and rear extension.
Drawing Name: Proposed Ground Floor Plan

Project Ref: MK/062202
Date: 25.01.23
Scale: 1:50
Paper Size: A3

Sheet:
02
Rev: 02