




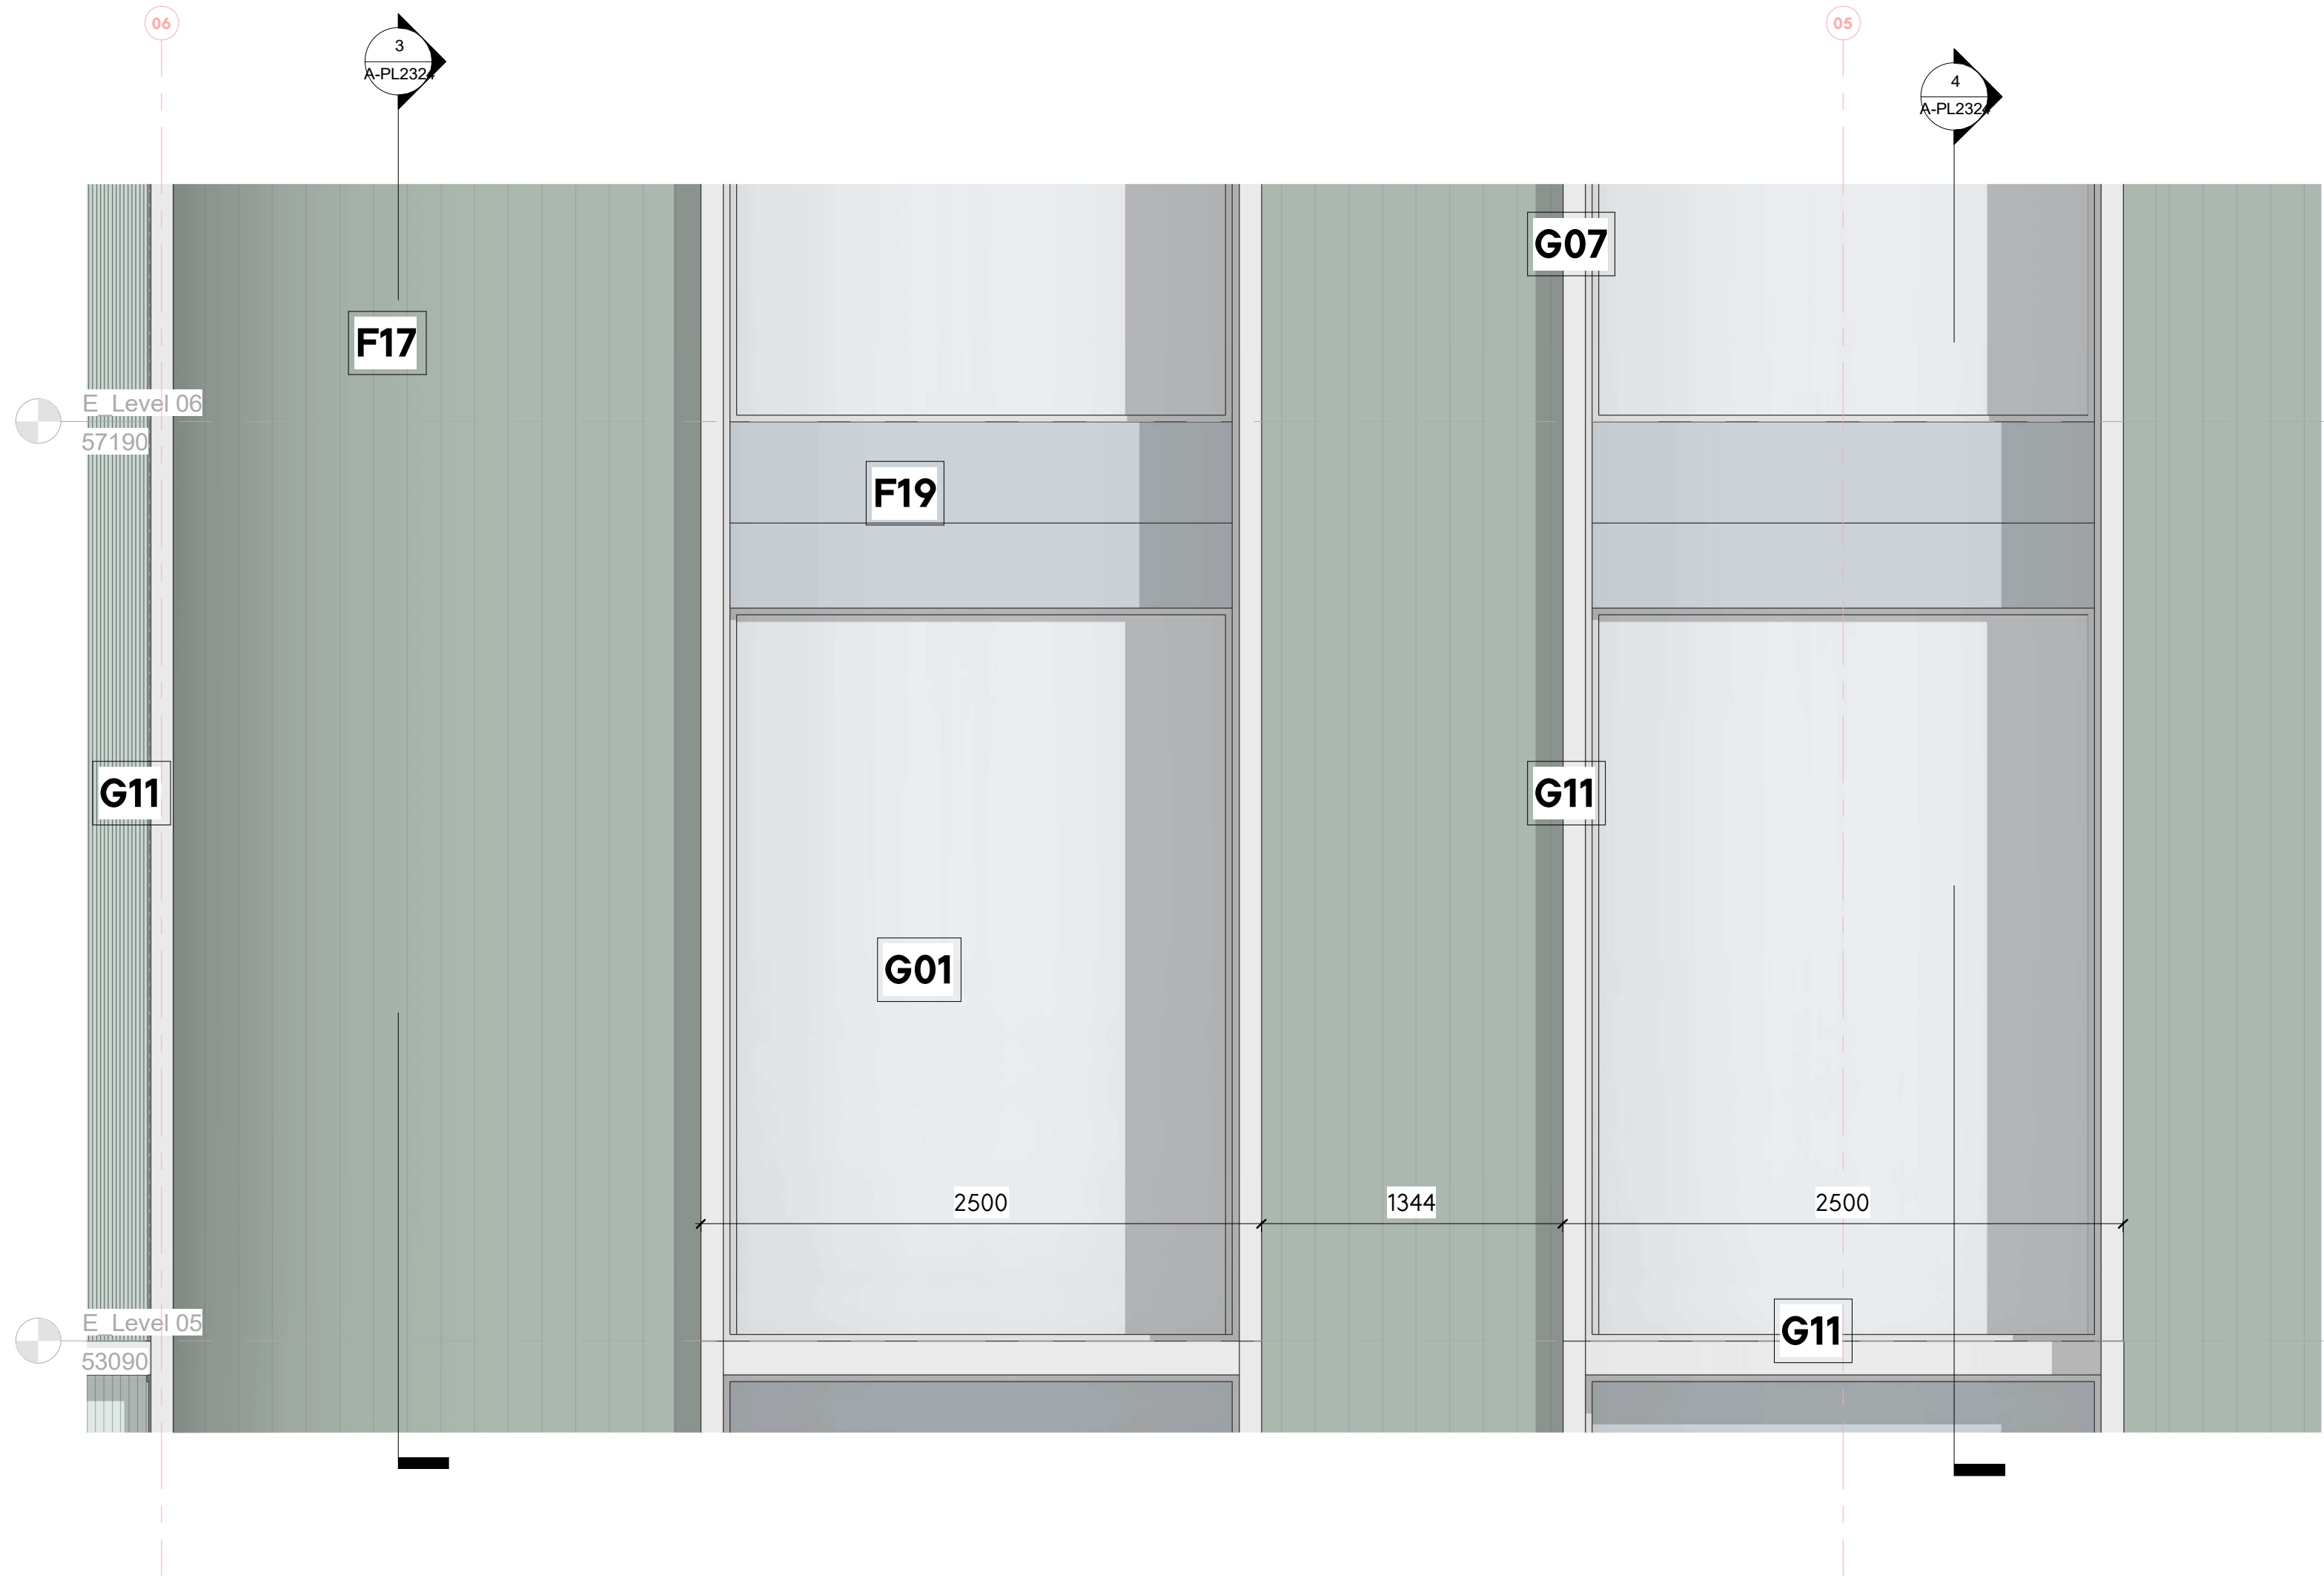


East Elevation Bay Window
1: 25

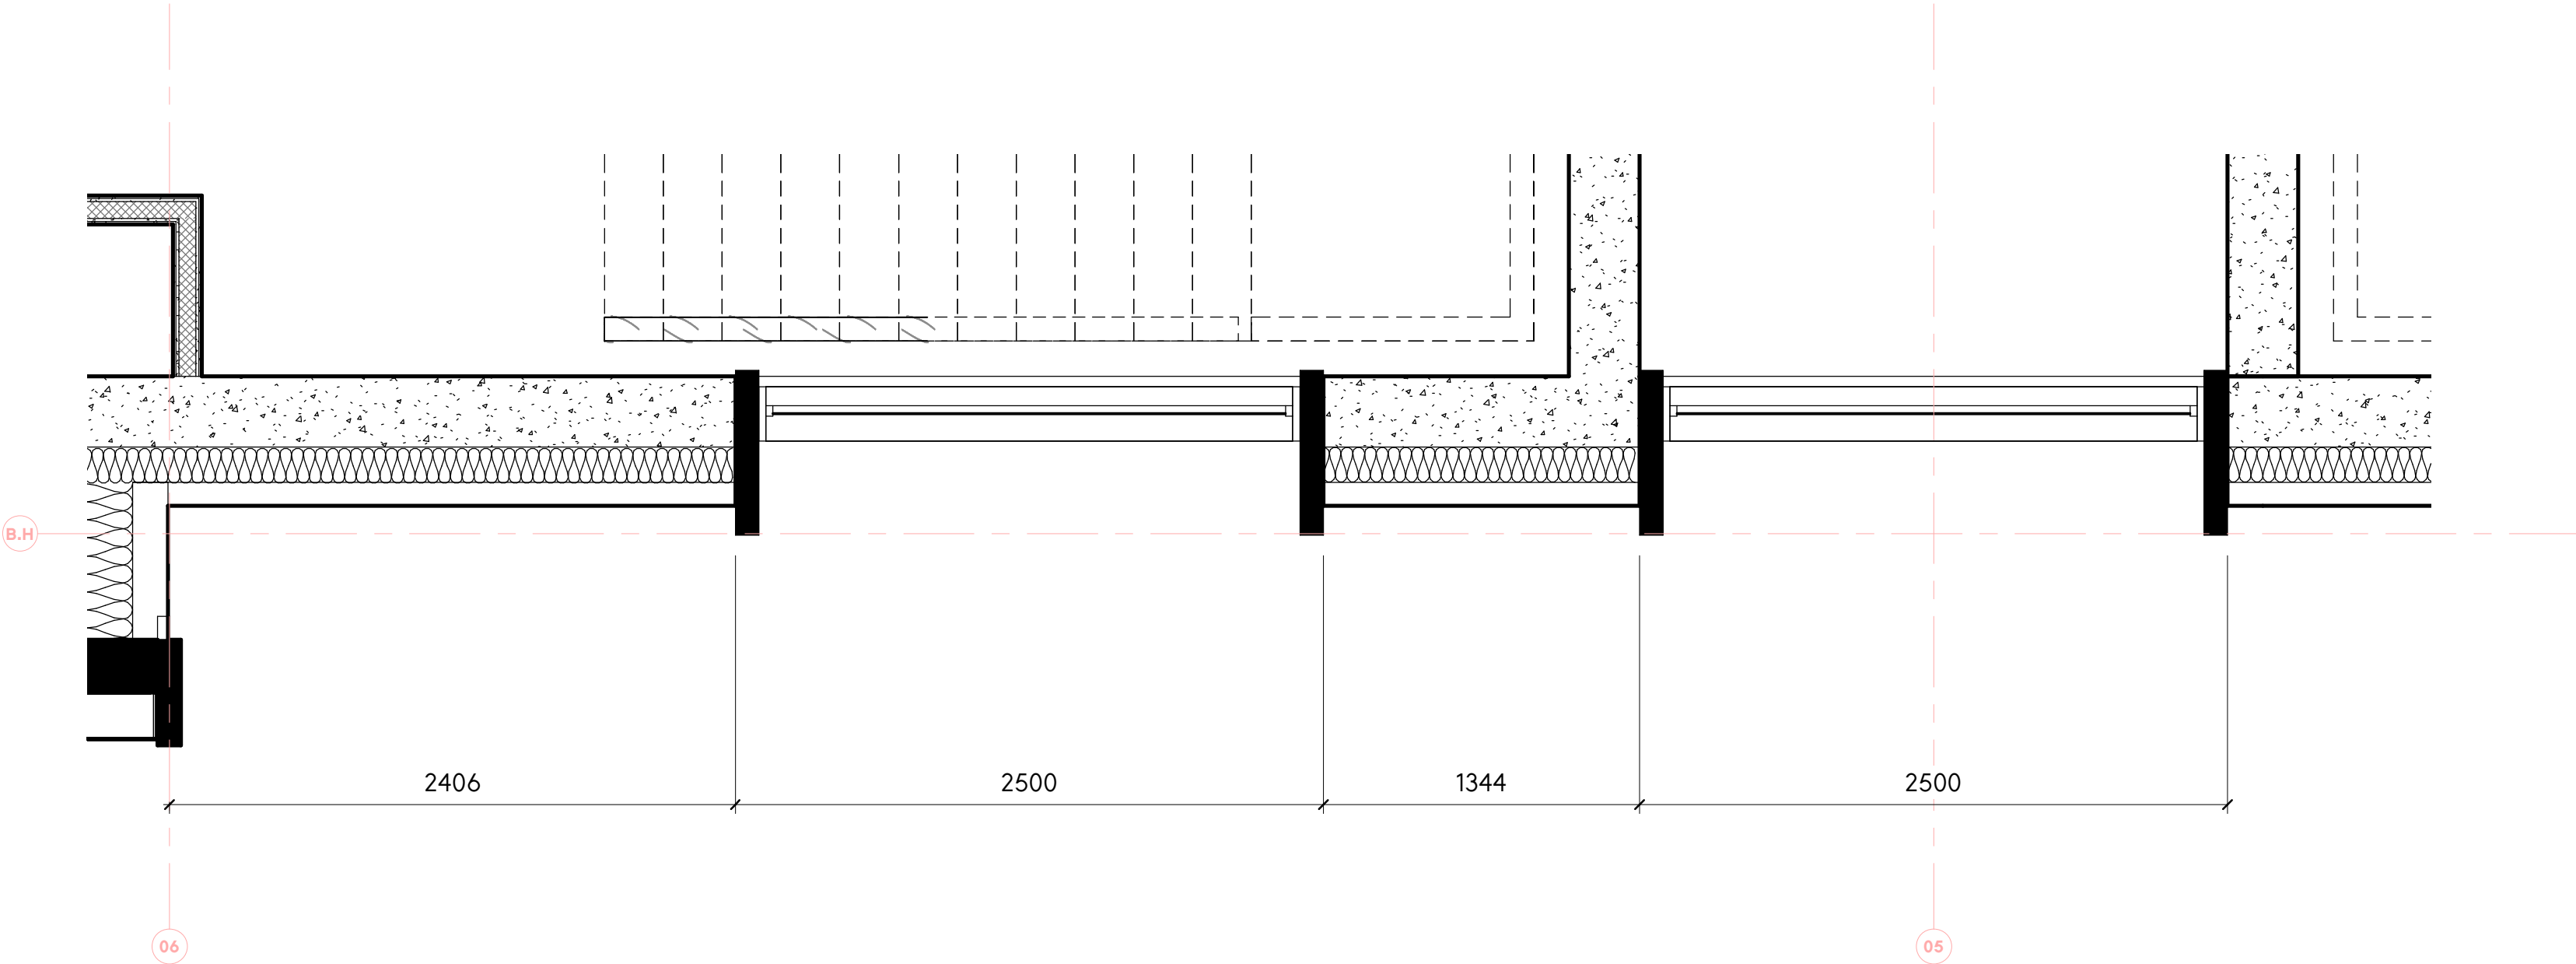

East Elevation_Plan_Level 05
1: 25

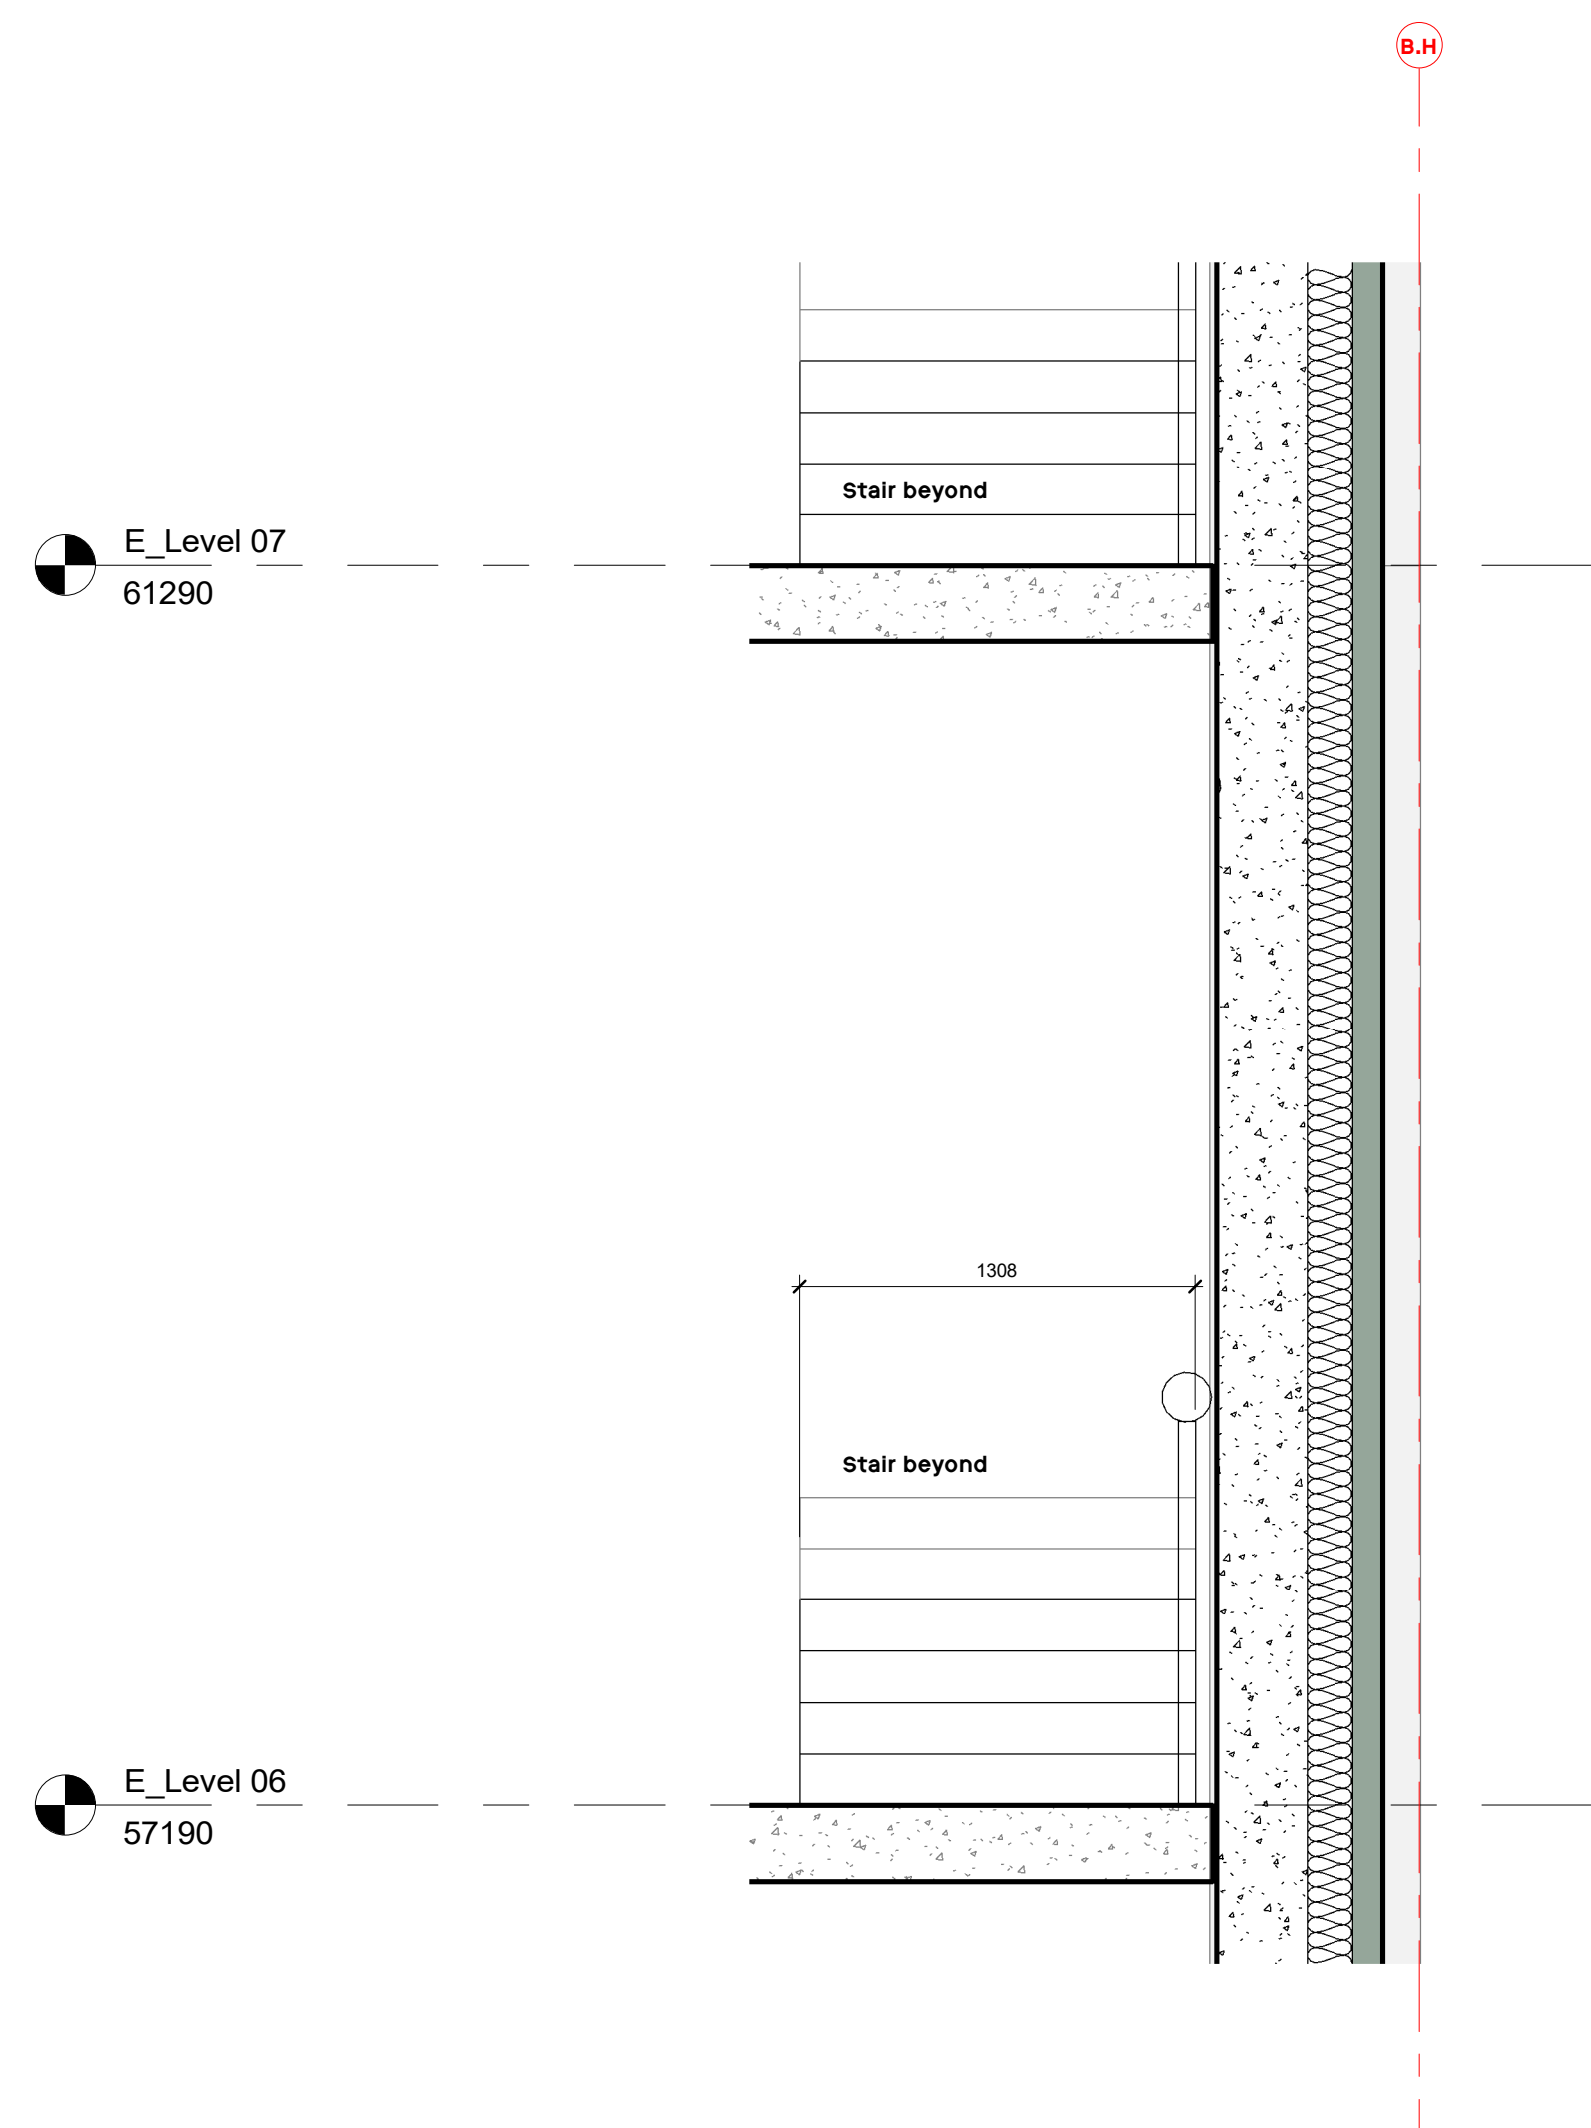


3_East Elevation_Section
1: 25

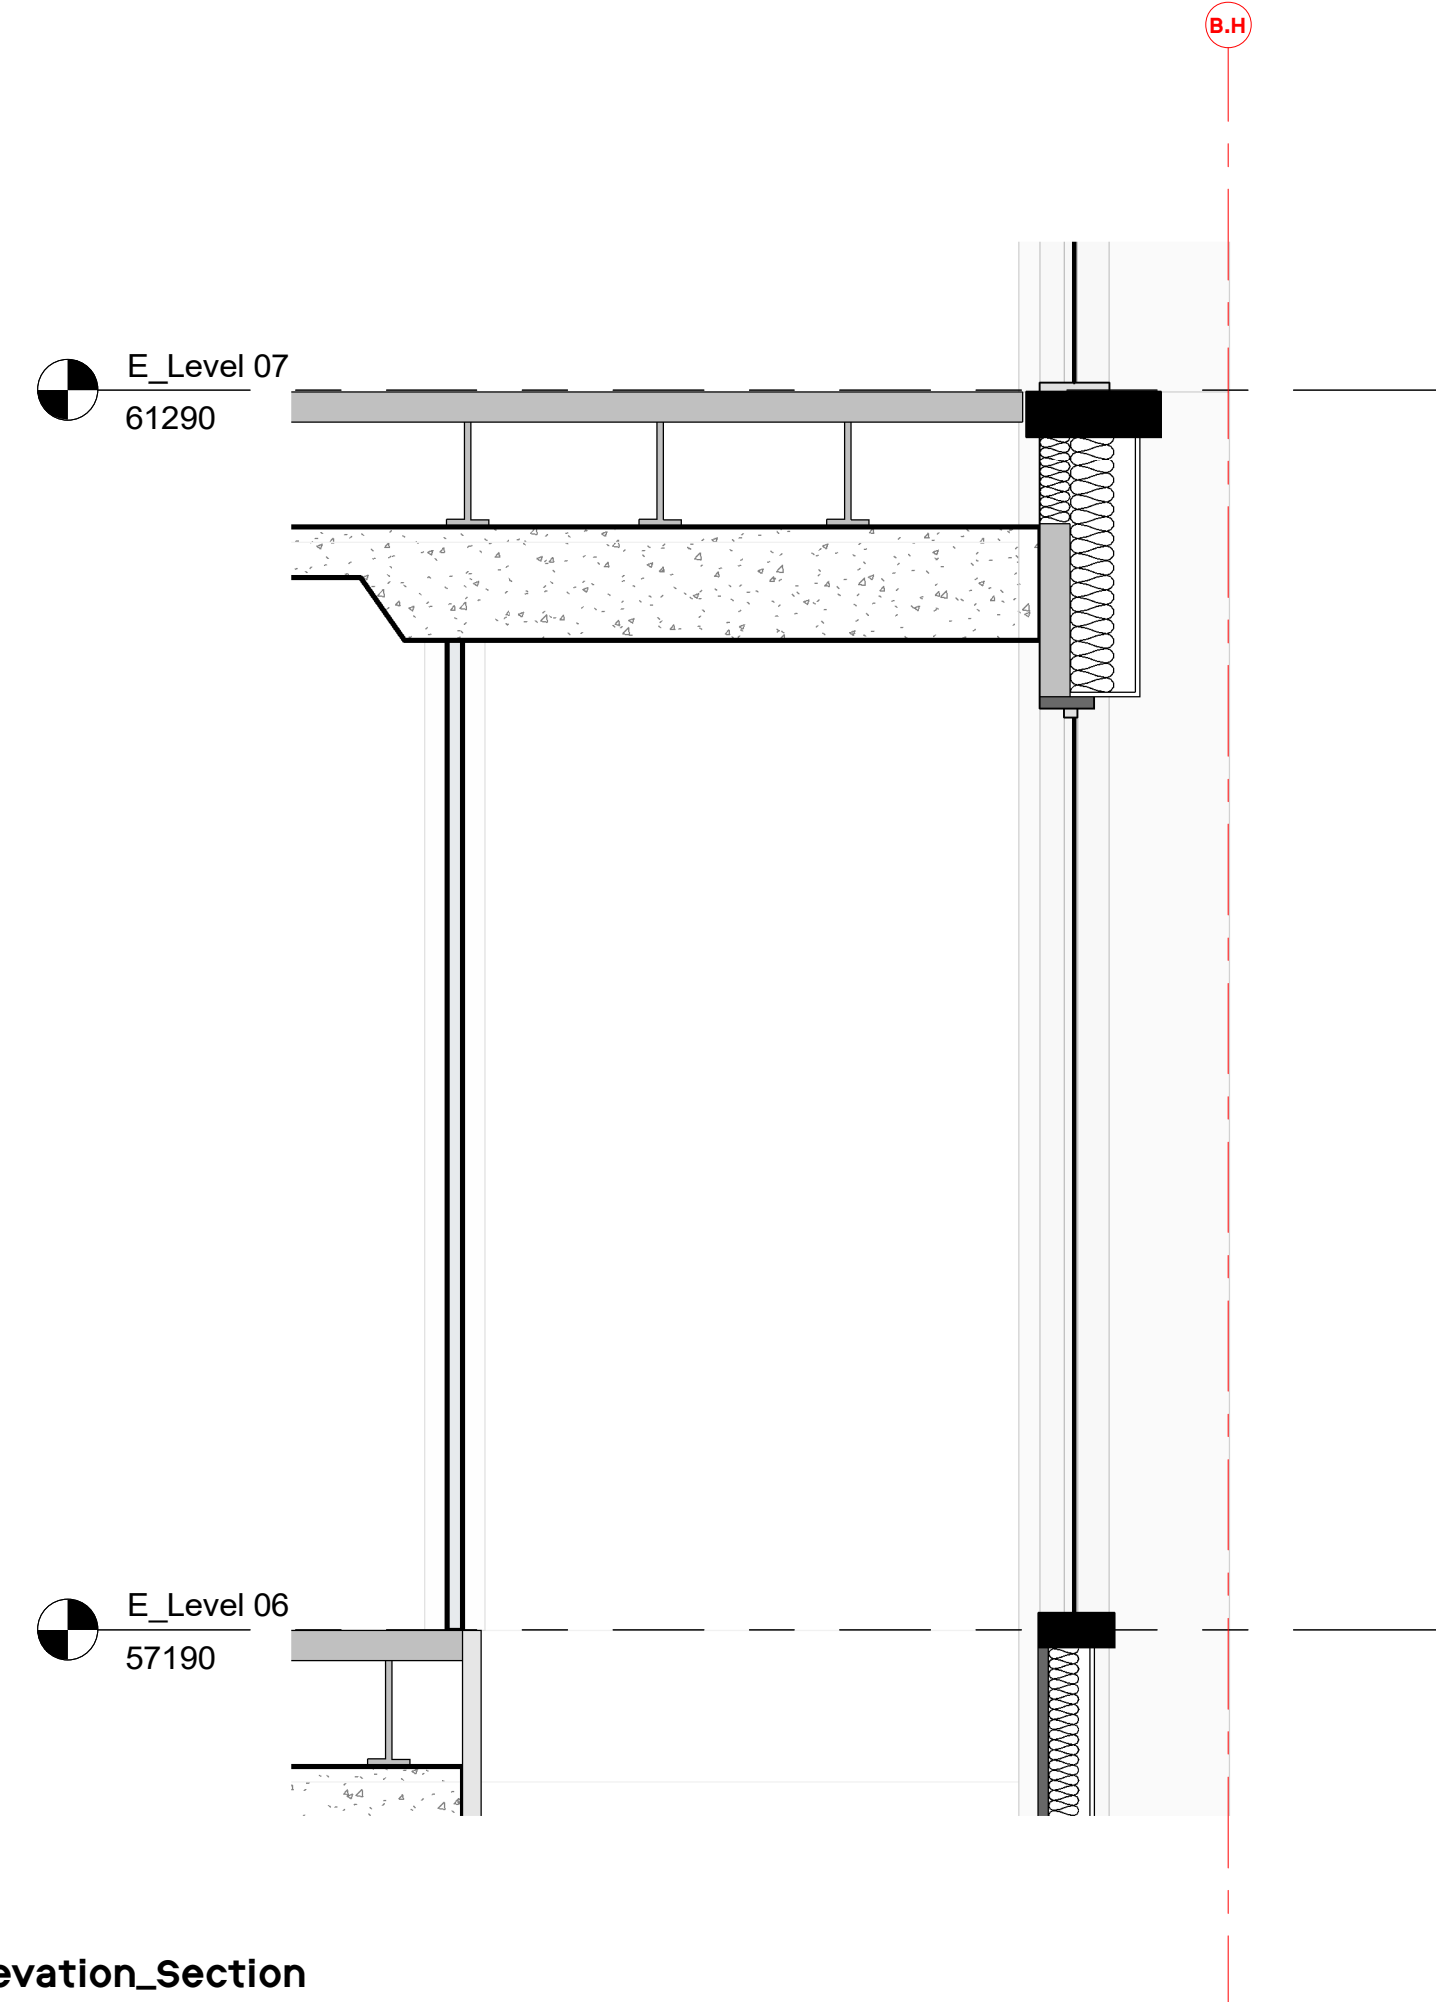

4_East Elevation_Section
1: 25

- General Notes**
- No implied licence exists. This drawing should not be used to calculate areas for the purposes of valuation.
Do not scale this drawing for construction purposes. All dimensions to be checked on site by the contractor and such dimensions to be their responsibility.
All work must comply with relevant British Standards and Building Regulations requirements. Drawing errors and omissions to be reported to the architect.
- Notes**
- Key**
- F17.** Anodised Aluminium Corrugated Rainscreen Panel - Tone 13 Dark Green
- F19.** Backpainted Glass - Green (North and East elevation)
- G01.** Full Height Clear Glazing
- G07.** Aluminium Window Frame - Tone 02 Light Grey
- G11.** Aluminium Bay Frame - Tone 02 Light Grey

Note
Variation in the arrangement of panels will occur within the typical bays.

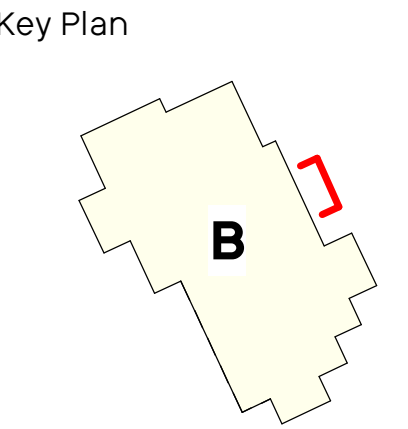

PLANNING			
Project No.	0412		
Project Name	Albert Bridge House		
Drawing Title	Building B_East Elevation Bay Window		
Client	Oval Real Estate		
Scale	As Indicated		
Date	29/11/22		
Drawn by	EW		
Checked by	SEW		

Rev	Date	Reason	Chk
0	29/11/22	Issue for Planning	SEW

Drawing Number	Rev
0412-SEW-BB-ZZ-DR-A-PL2324	0