



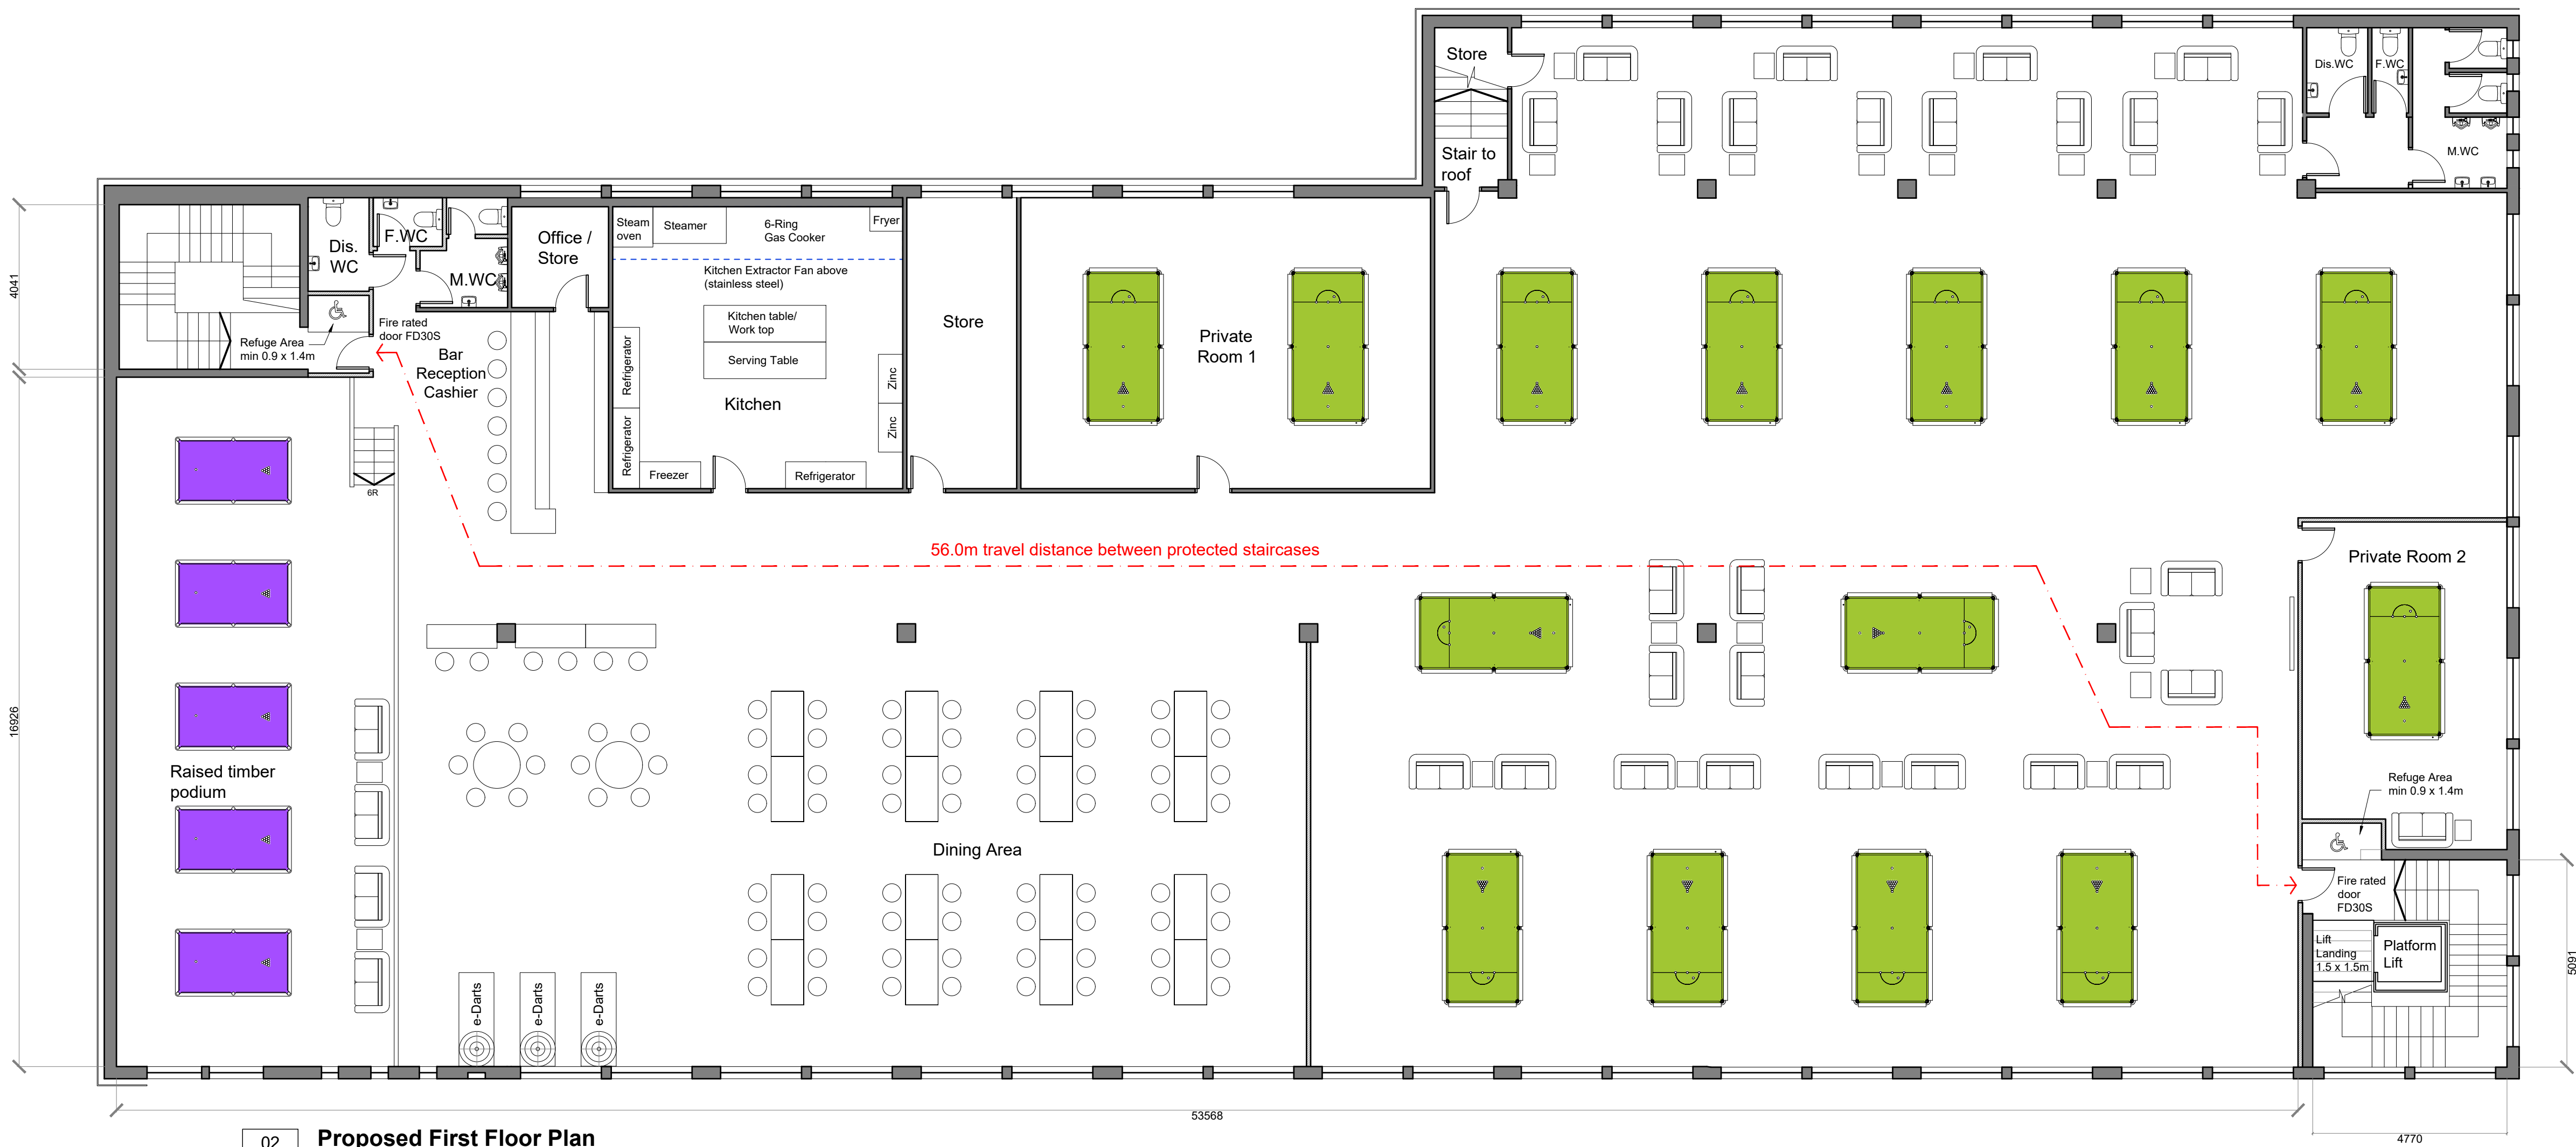


02 Proposed First Floor Plan
06 Scale 1:100 @ A1

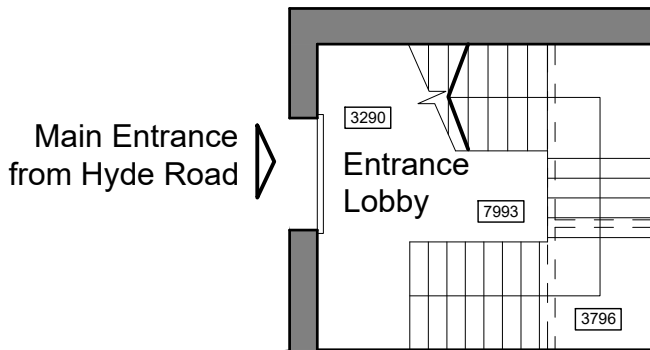

Main Entrance
from Hyde Road

Ground Floor Storage Units and Offices
(Floor Plan Layout not surveyed)

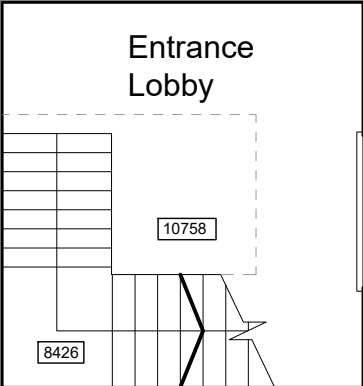

Main Entrance
from Dolphin
Street

01 Proposed Ground Floor Plan
06 Scale 1:100 @ A1

General Notes
01: Dimensions must not be scaled from this drawing. If in doubt, please ask.
02: All dimensions are in millimetres unless noted otherwise.
03: All dimensions should be verified on site before proceeding with the work.
04: TADW Architects shall be notified in writing of any discrepancies.
05: © TADW Limited (UK) 2015

Legend



P5	Plan updated	23.12.22	KM	AM
P4	Plan layout updated. Kitchen layout and equipment indicated. Suspended ceilings indicated	25.11.22	KM	AM
P3	Plan updated	11.07.22	KM	AM
P2	Dimensions added	27.06.22	KM	AM
P1	Issued for comments	24.06.22	KM	AM
Issue	Description	Date	Drawn	Checked

Drawing Status
P - Planning | T - Tender | C - Construction | R - As Record

For Approval

tadw architects



Six St. Petersgate Stockport Cheshire SK1 1HD
Ph 0161 477 6158 Fx 0161 480 8342 mail@tadw.co.uk www.tadw.co.uk

Client TTS Trading Ltd

Job Club 200, 3-9 Hyde Road, Ardwick, Manchester, M12 6BQ

Title Proposed Floor Plans

Scale 1:100 @ A1

Note - Prints from PDF files may not be to scale, check accuracy against scale
10m
1:100

Job Number 221318	Drawing Number 06	Issue P5
----------------------	----------------------	-------------