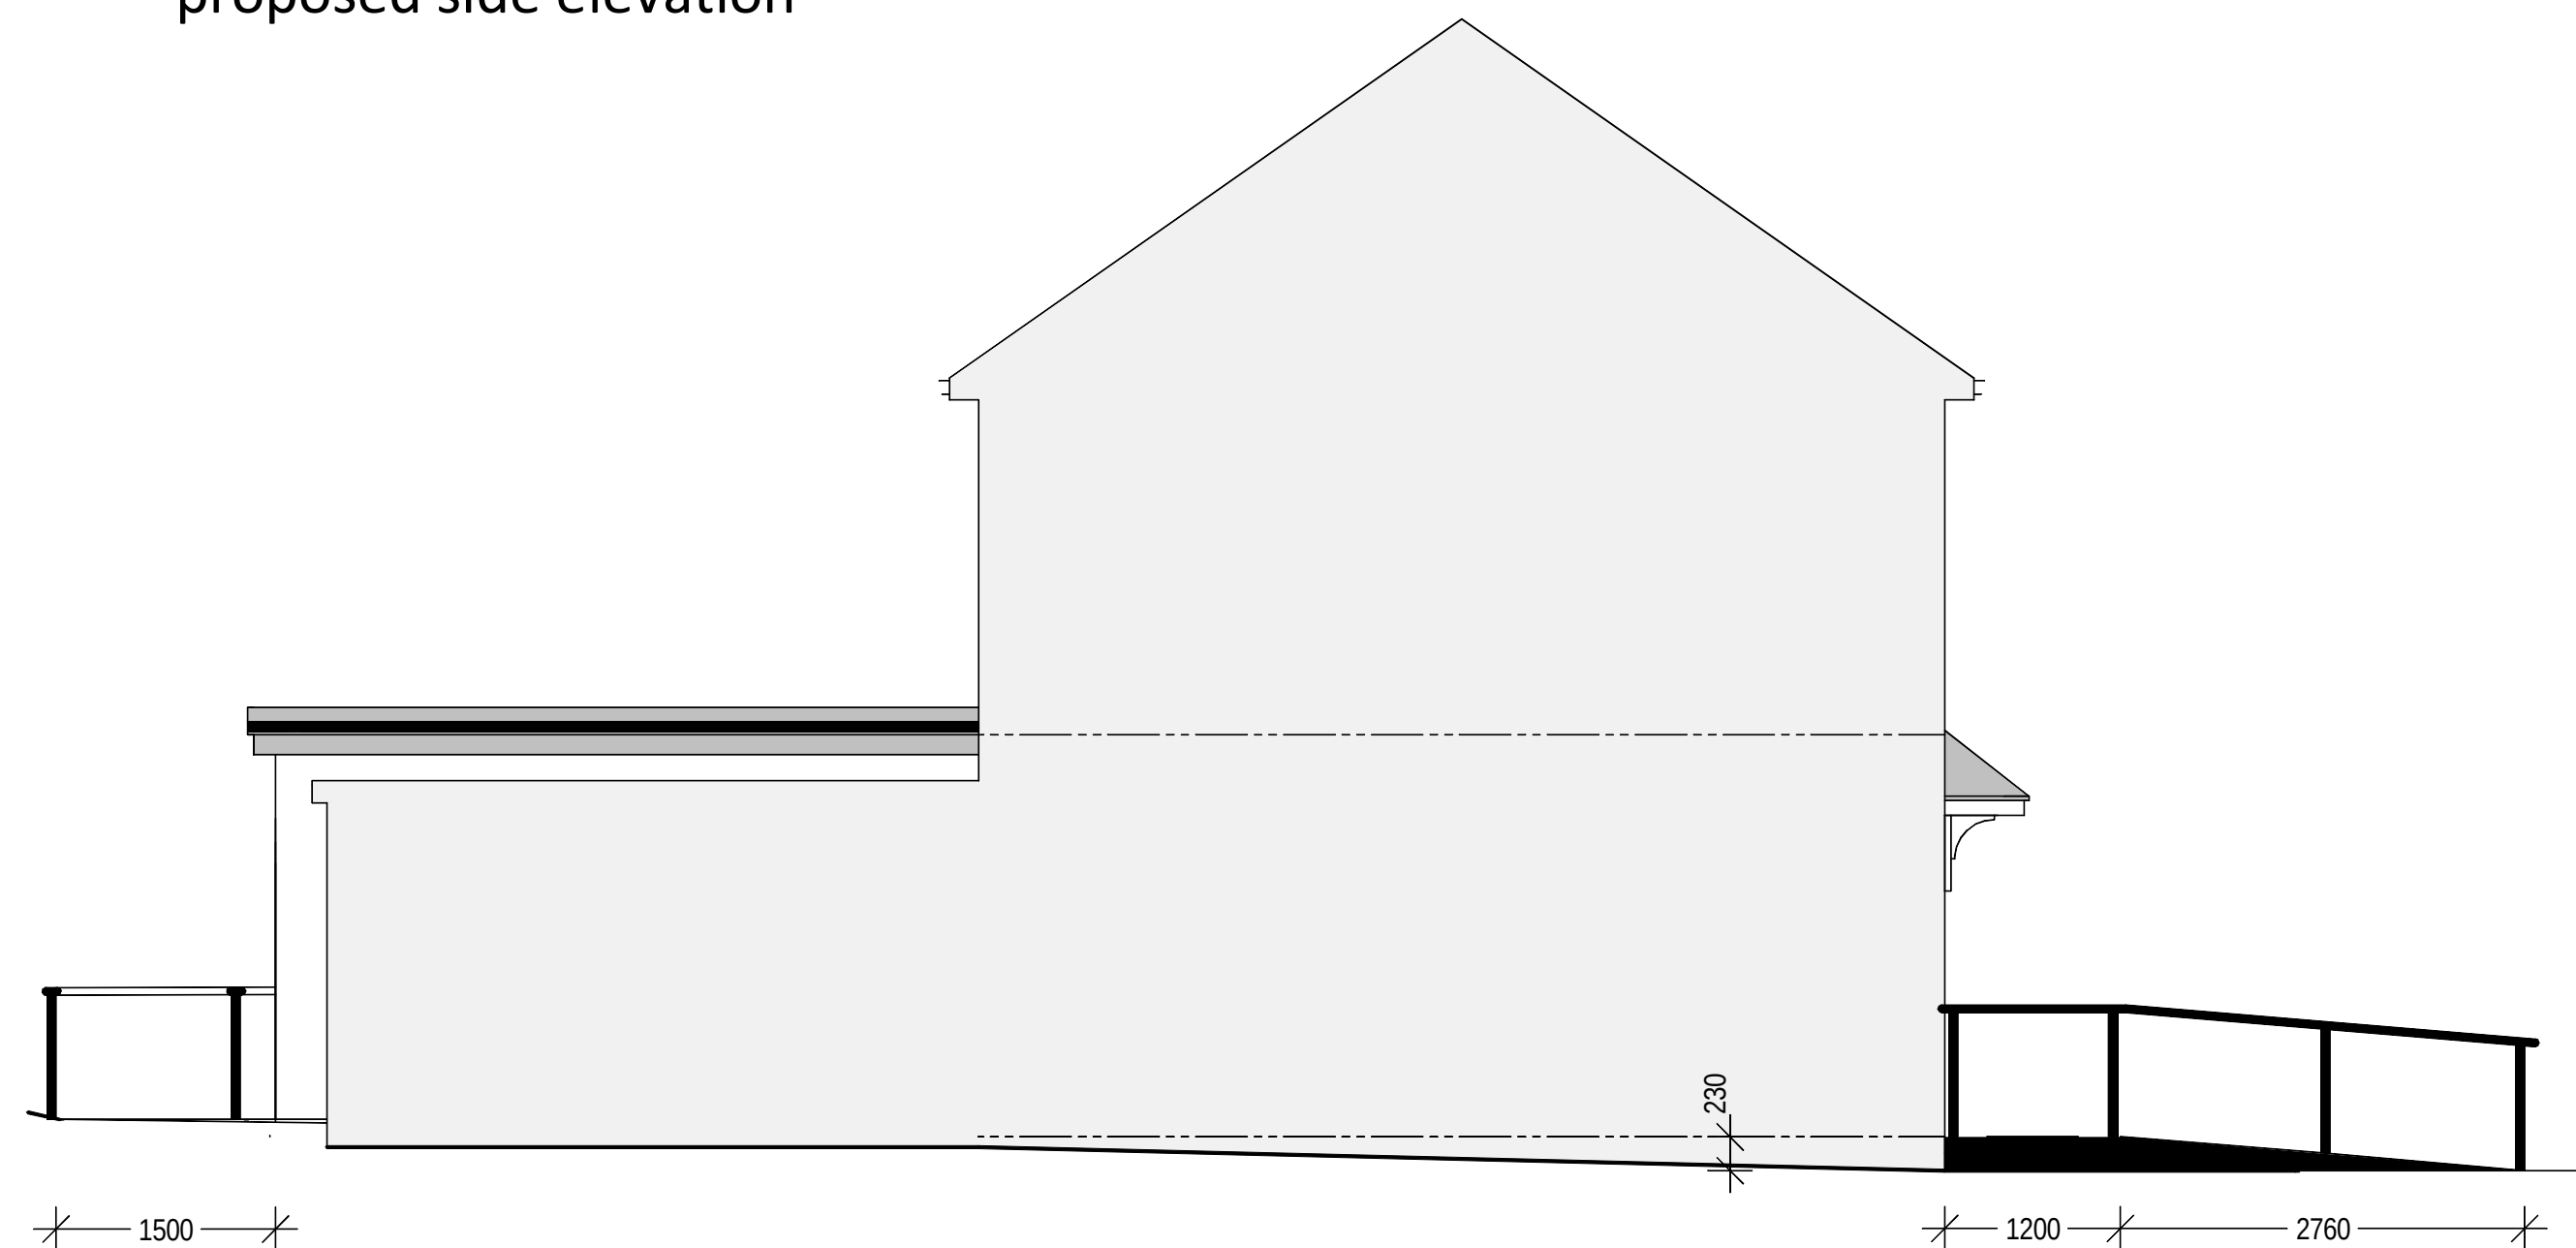
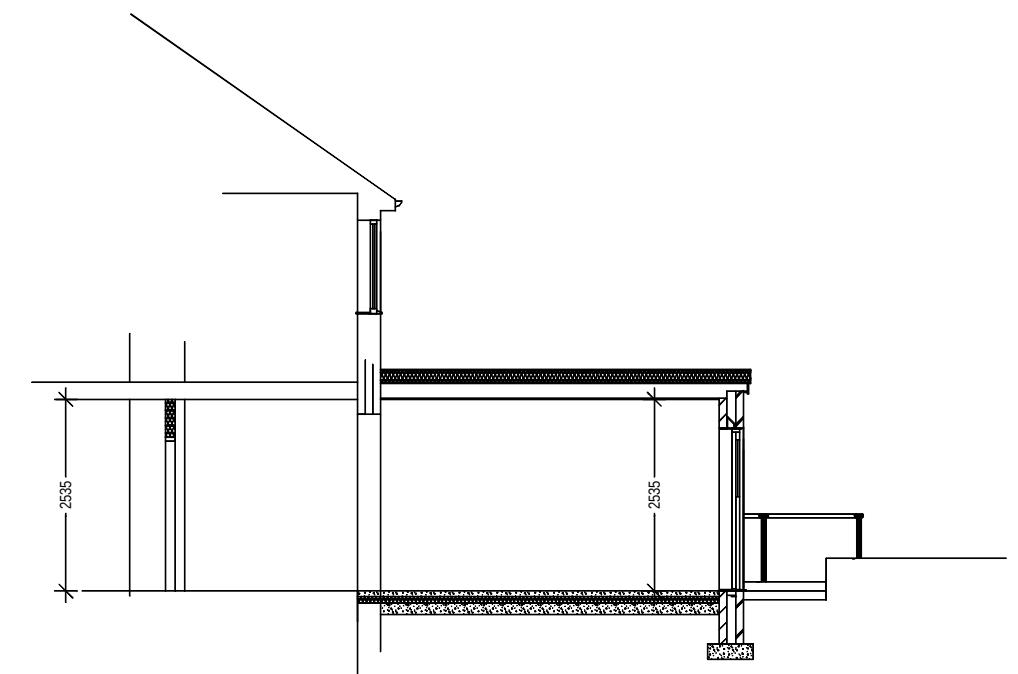
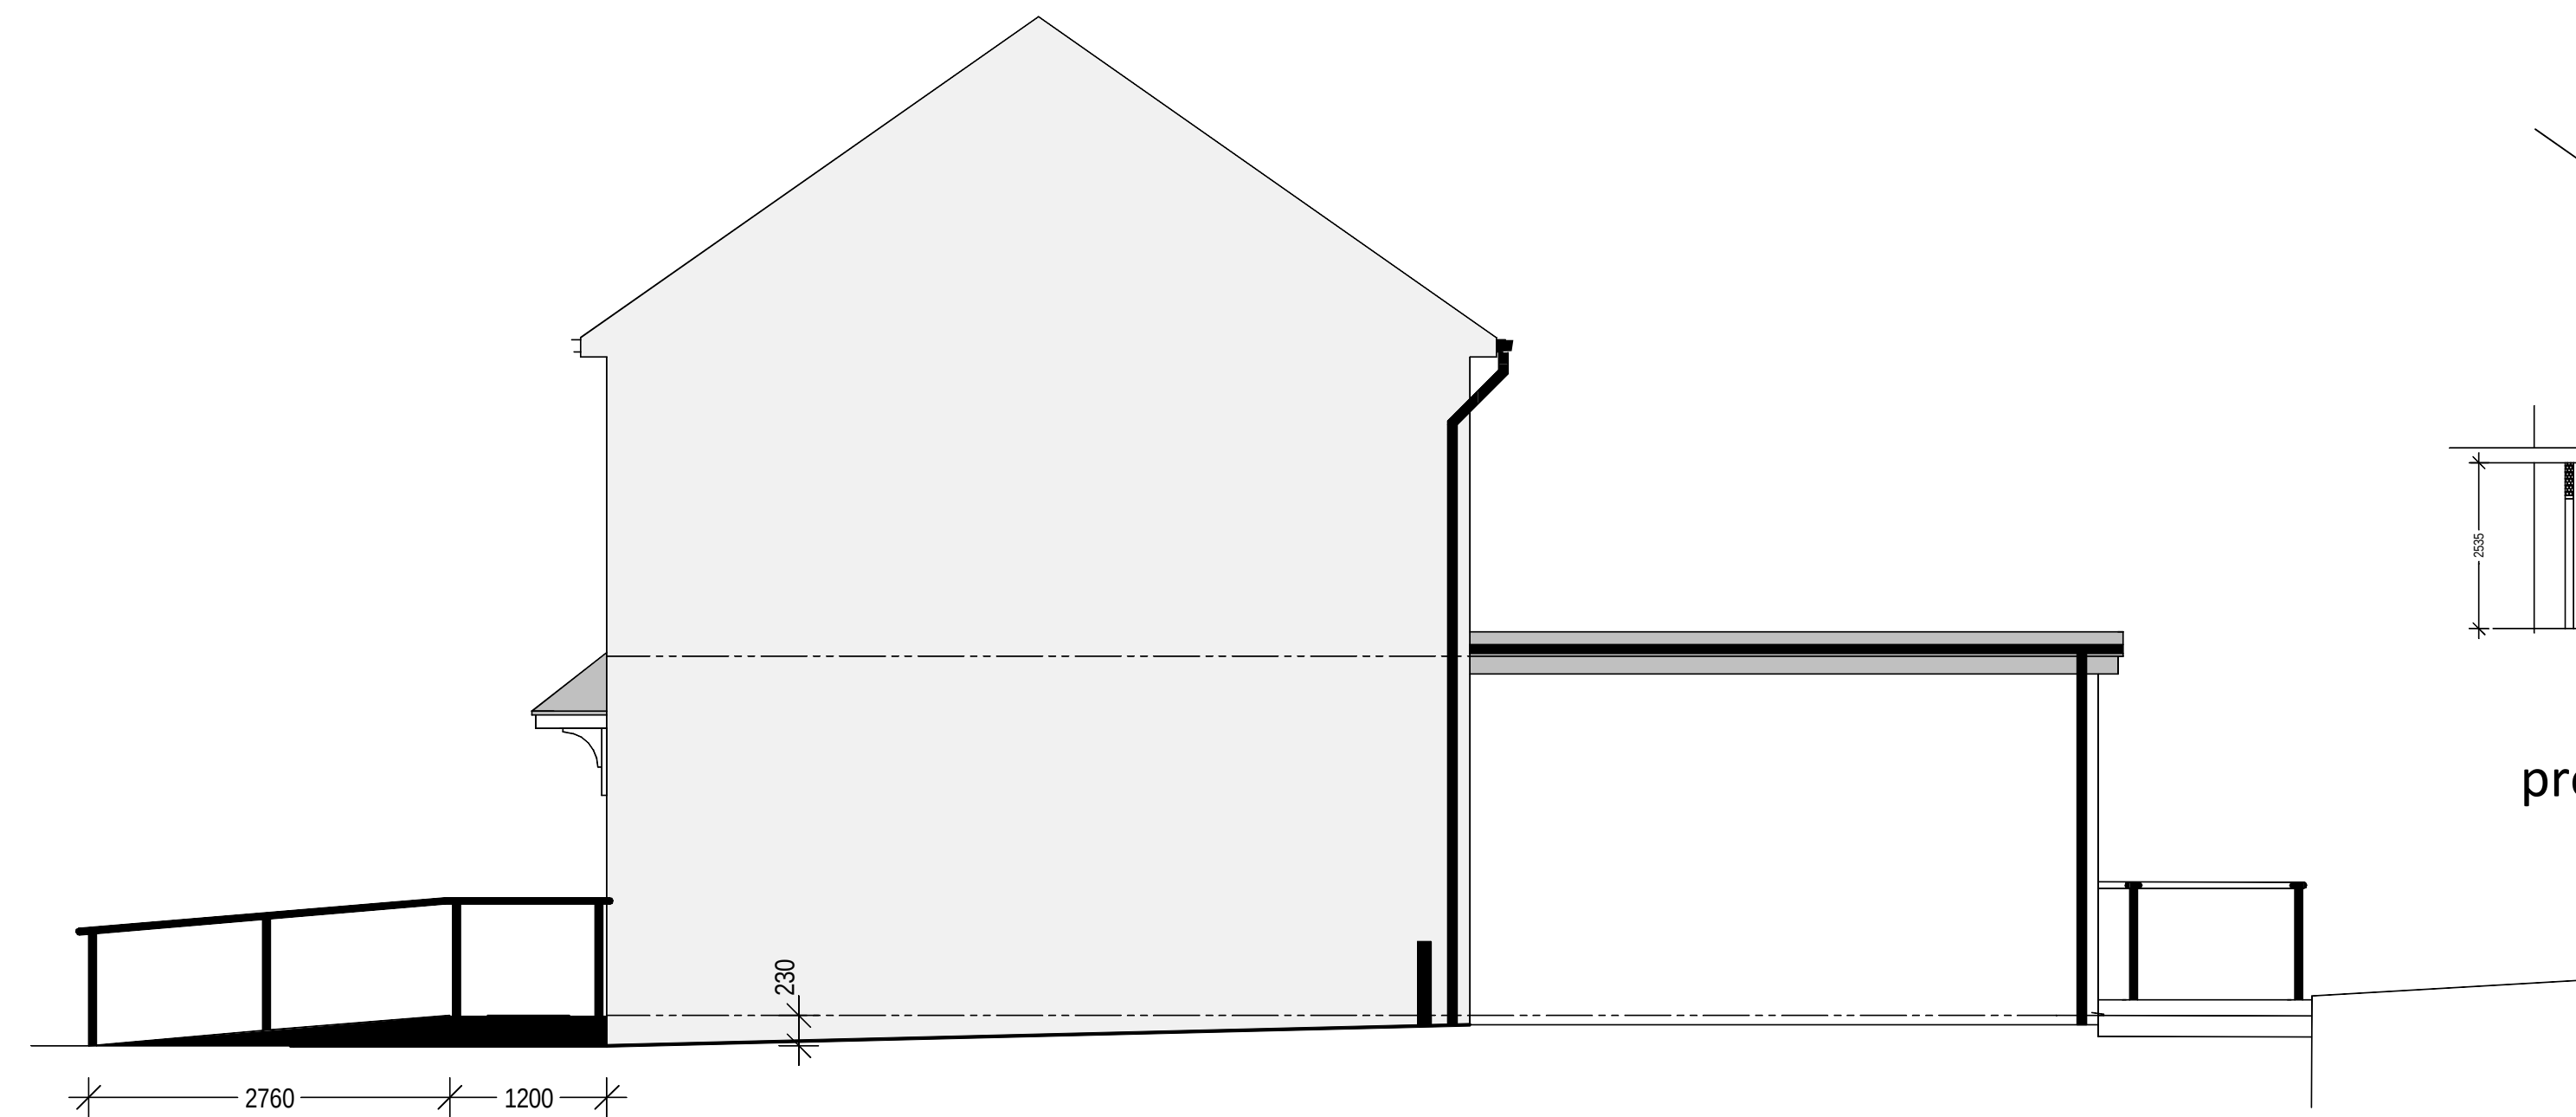
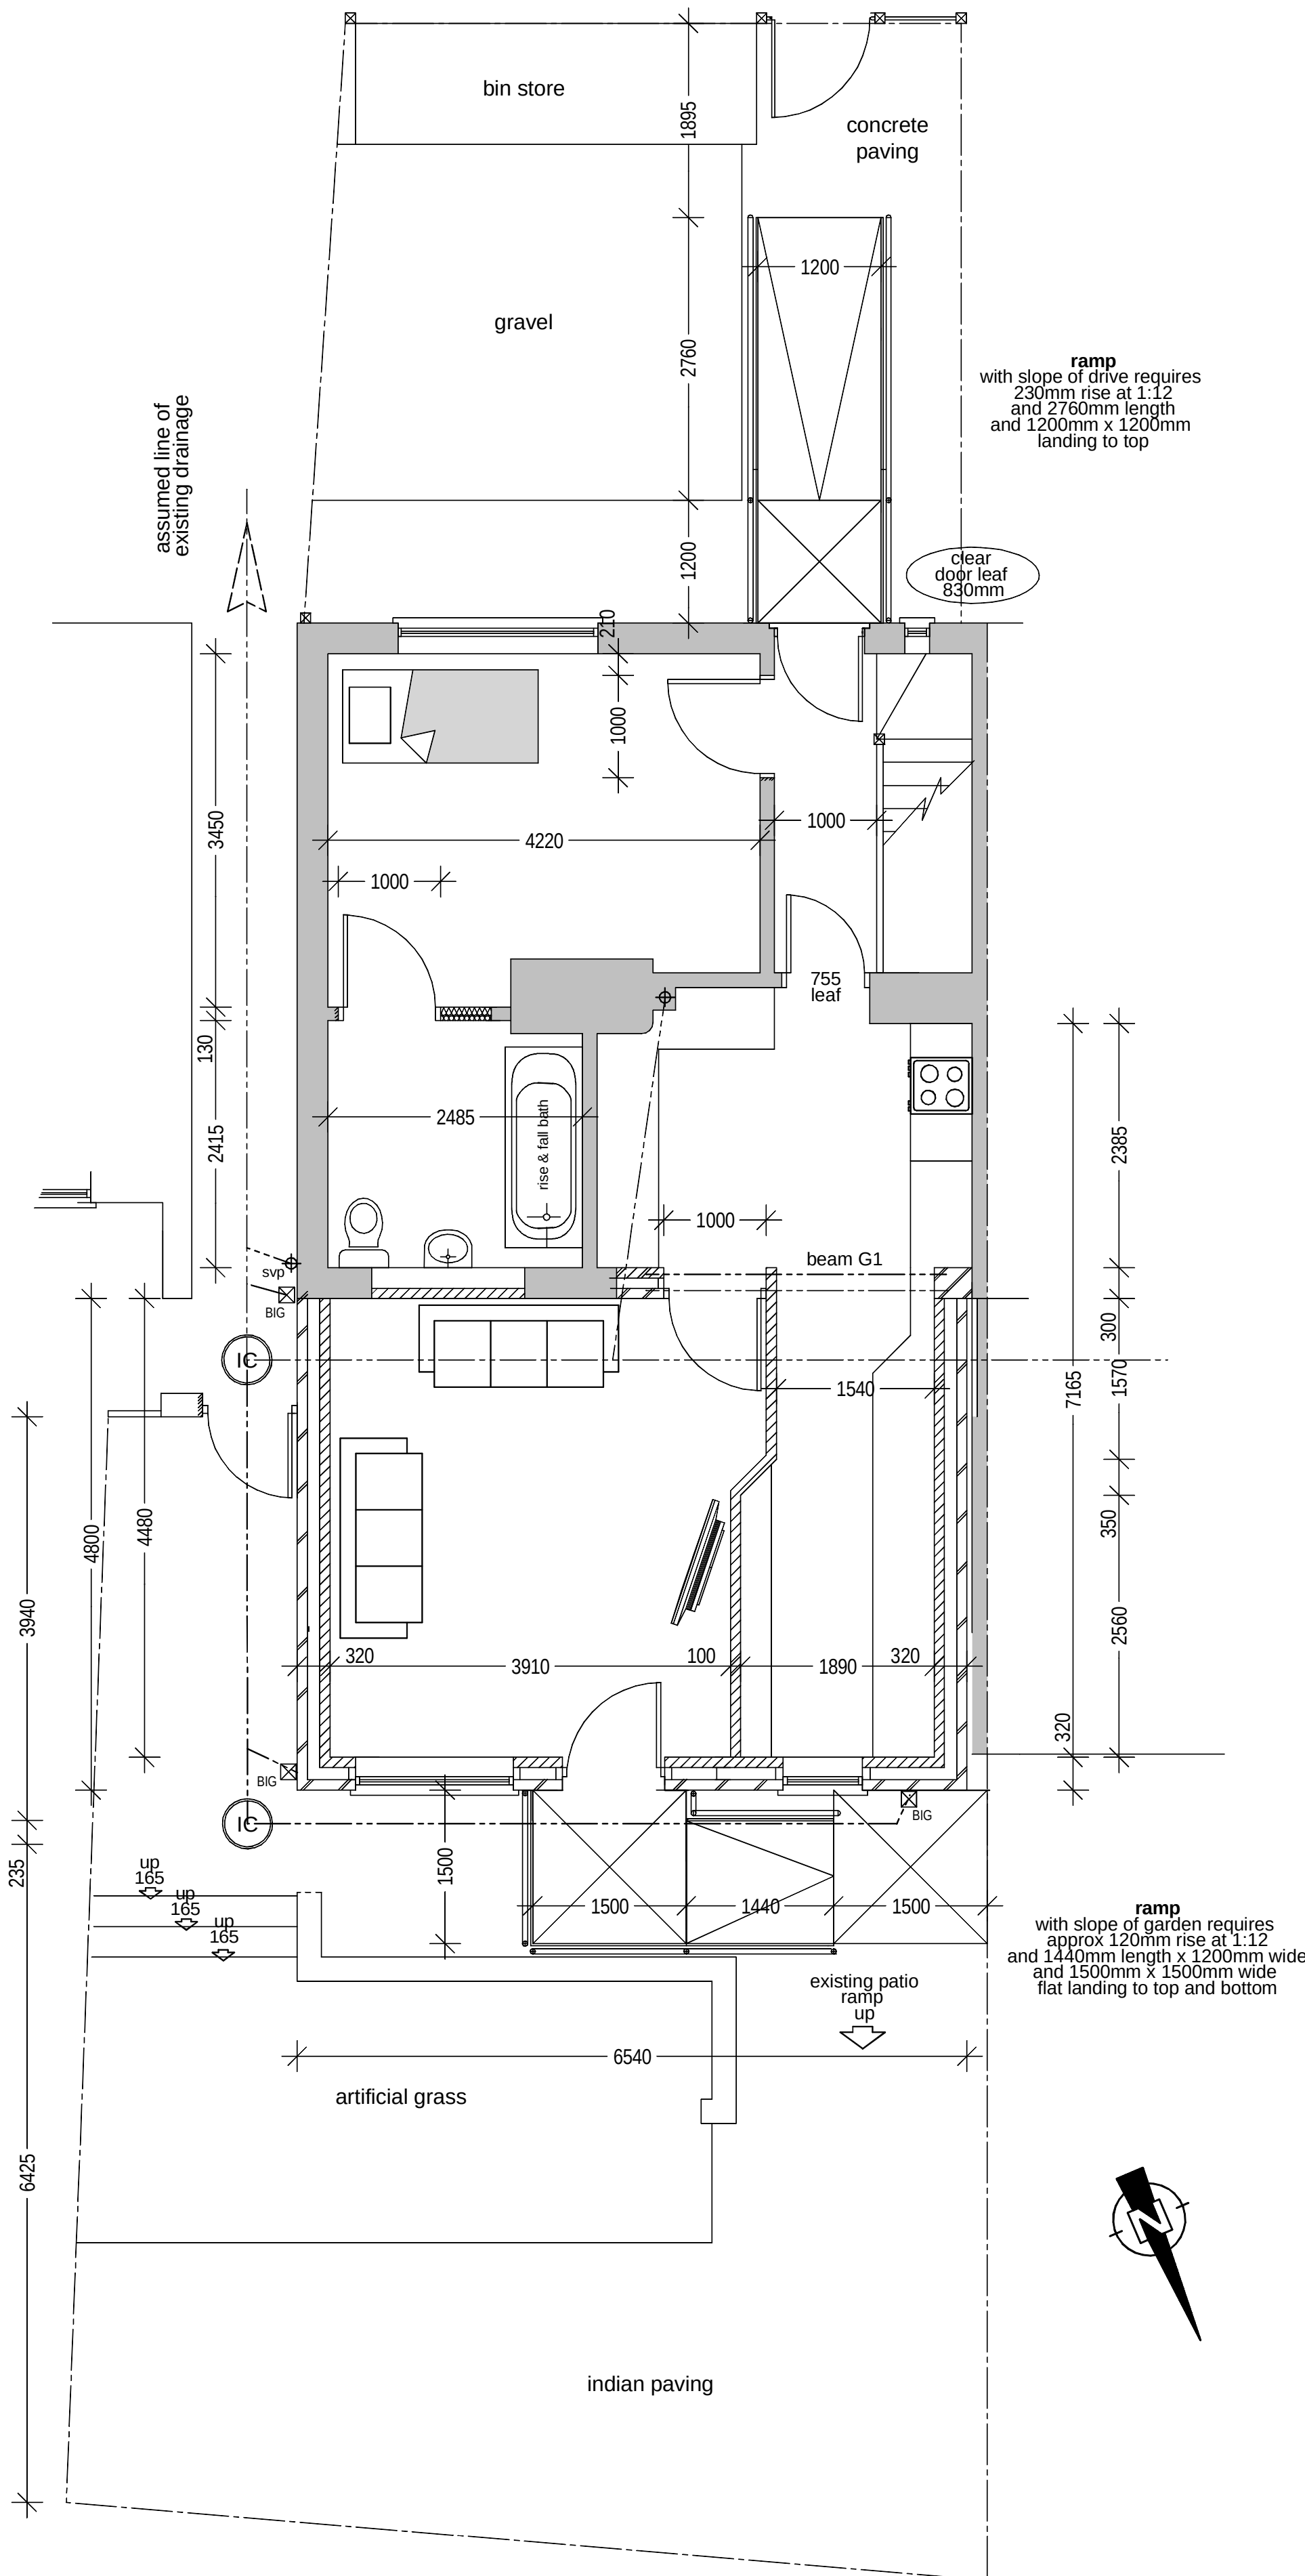


CLIENT Wythenshawe Community Housing Group		
PROJECT EXTENSION & ADAPTATIONS		
LOCATION 24 WHITBURN ROAD WYTHENSHAW		
TITLE PROPOSED PLANS & ELEVATIONS		
SCALE + PAPER SIZE 1:50 @ A1	DATE FEB '23	DRAWN BY <i>lan</i>
REVISION 1312	REVISION 6	REVISION .

HEATON DESIGN LTD
ARCHITECTURAL DESIGN

153
WOODSMOOR LANE
WOODSMOOR
STOCKPORT
CHESHIRE
SK3 8TH
PHONE + FAX
0161 - 456 7766
MOBILE
07973 - 208126
EMAIL
info@heatondesign.com

proposed ground floor plan

proposed side elevation