

BASEMENT LEVEL 2 FLOOR PLAN

BLOCK 01
B01
BASEMENT LEVEL 2
B01-B2-000

BLOCK 02
B02
BASEMENT LEVEL 2
B02-B2-000

BLOCK 03
B03
BASEMENT LEVEL 2
B03-B2-000

Item 2 - Staffroom Refurbishment
B01-B2-004
Internal refurbishment of kitchen following the water ingress being addressed from above. Removal and replacement of insulation to overhead cupboards.


Item 19 - Kitchen Lift Replacement
B01-B2-004
Re-programming of the lift emergency call button to call the separate lift maintenance company.

Item 12 - Picture Store Emergency Phone Lines
B03-B2-018
Provision of call point within the Picture Store to satisfy fire strategy.

Item 13 - Goods Lift Emergency Phone
B03-B2-003
Emergency phone provision required for goods lift.

Note:
Do not scale from this drawing.
Dimensions are to be checked on site.
If in doubt please ask.

KEY

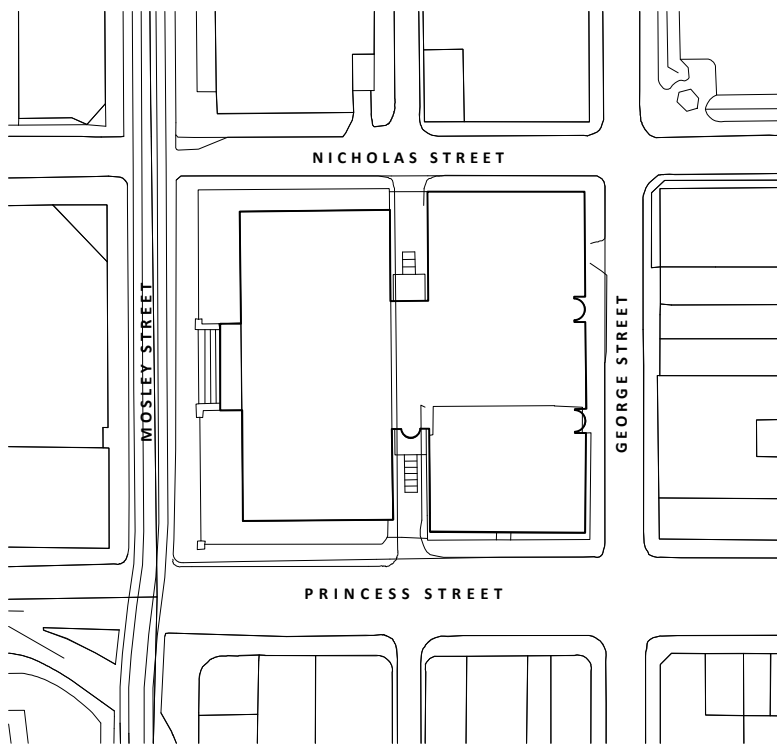

- 00 Item Number
- Item 1 - Atrium Revolving Door
Item 2 - Staff Room Refurbishment
Item 3 - Atrium Fire Exit Doors
Item 5 - Toilet Refurbishment
Item 7 - Gallery Ceiling Replacement
Item 12 - Picture Store Emergency Phone
Item 13 - Goods Lift Emergency Phone
Item 19 - Kitchen Lift Requirement

A 16/12/22 Preliminary issue

Rev Date/Intis Details

© The moral rights of the author are hereby asserted.
This drawing and design is the sole property of Buttress Ltd and must not be reproduced without permission.
Buttress Ltd is Registered in England and Wales: 5365573



Buttress

41 Bengal St
Manchester
M4 6AF
T 0161 236 3303
E contact@buttress.net
W www.buttress.net

Project Title Manchester Art Gallery
Client Manchester City Council
Location Mosley Street, Manchester

Drawing Title Basement Level 2
Work Items Key Plan

Date 16/12/22 Scale 1:200
Checked NC Orig Paper Size A1

Status Preliminary

Project: Origin: Zone: Level: Type: Disc: Number: Rev:

9518 - BA - B1 - B2 - DR - A - (04)001 - P1

