





1 South Elevation Existing
1 : 100

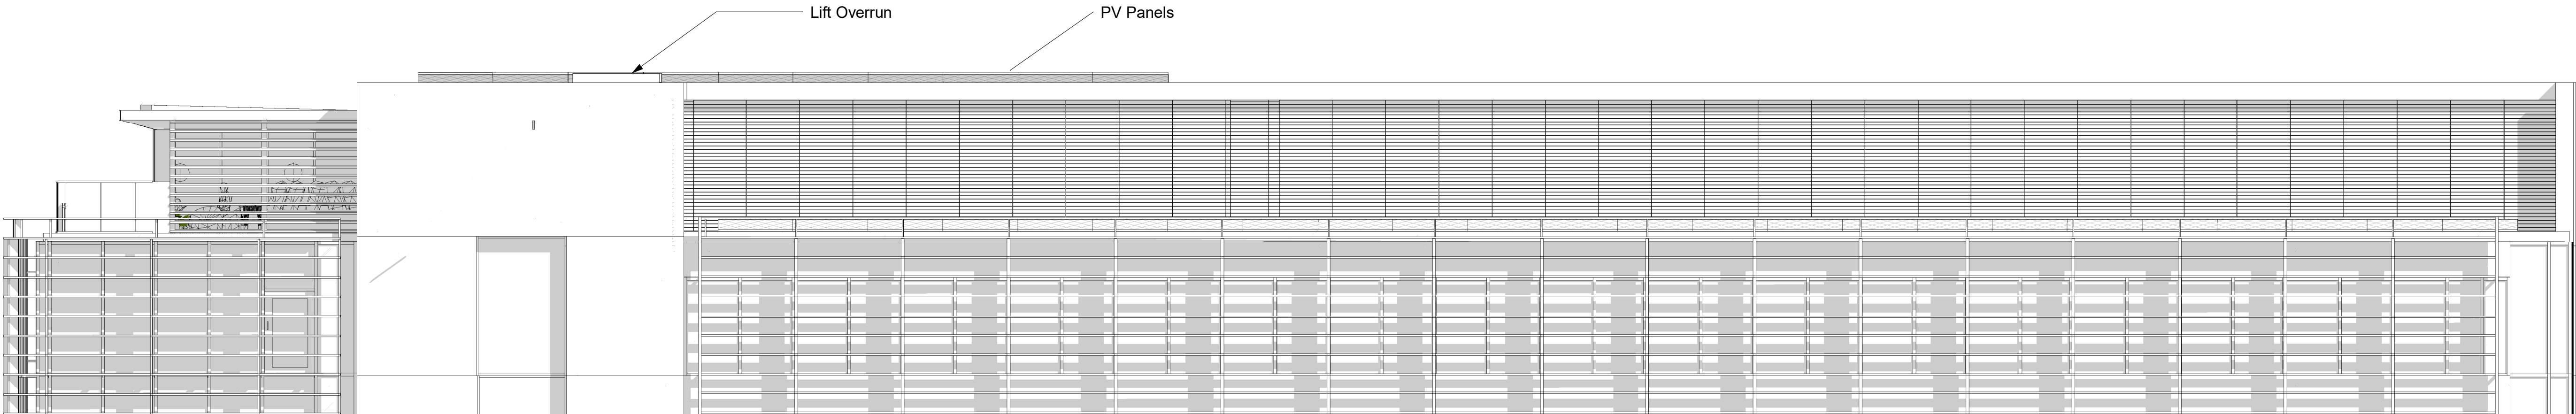


2 South Elevation Proposed
1 : 100

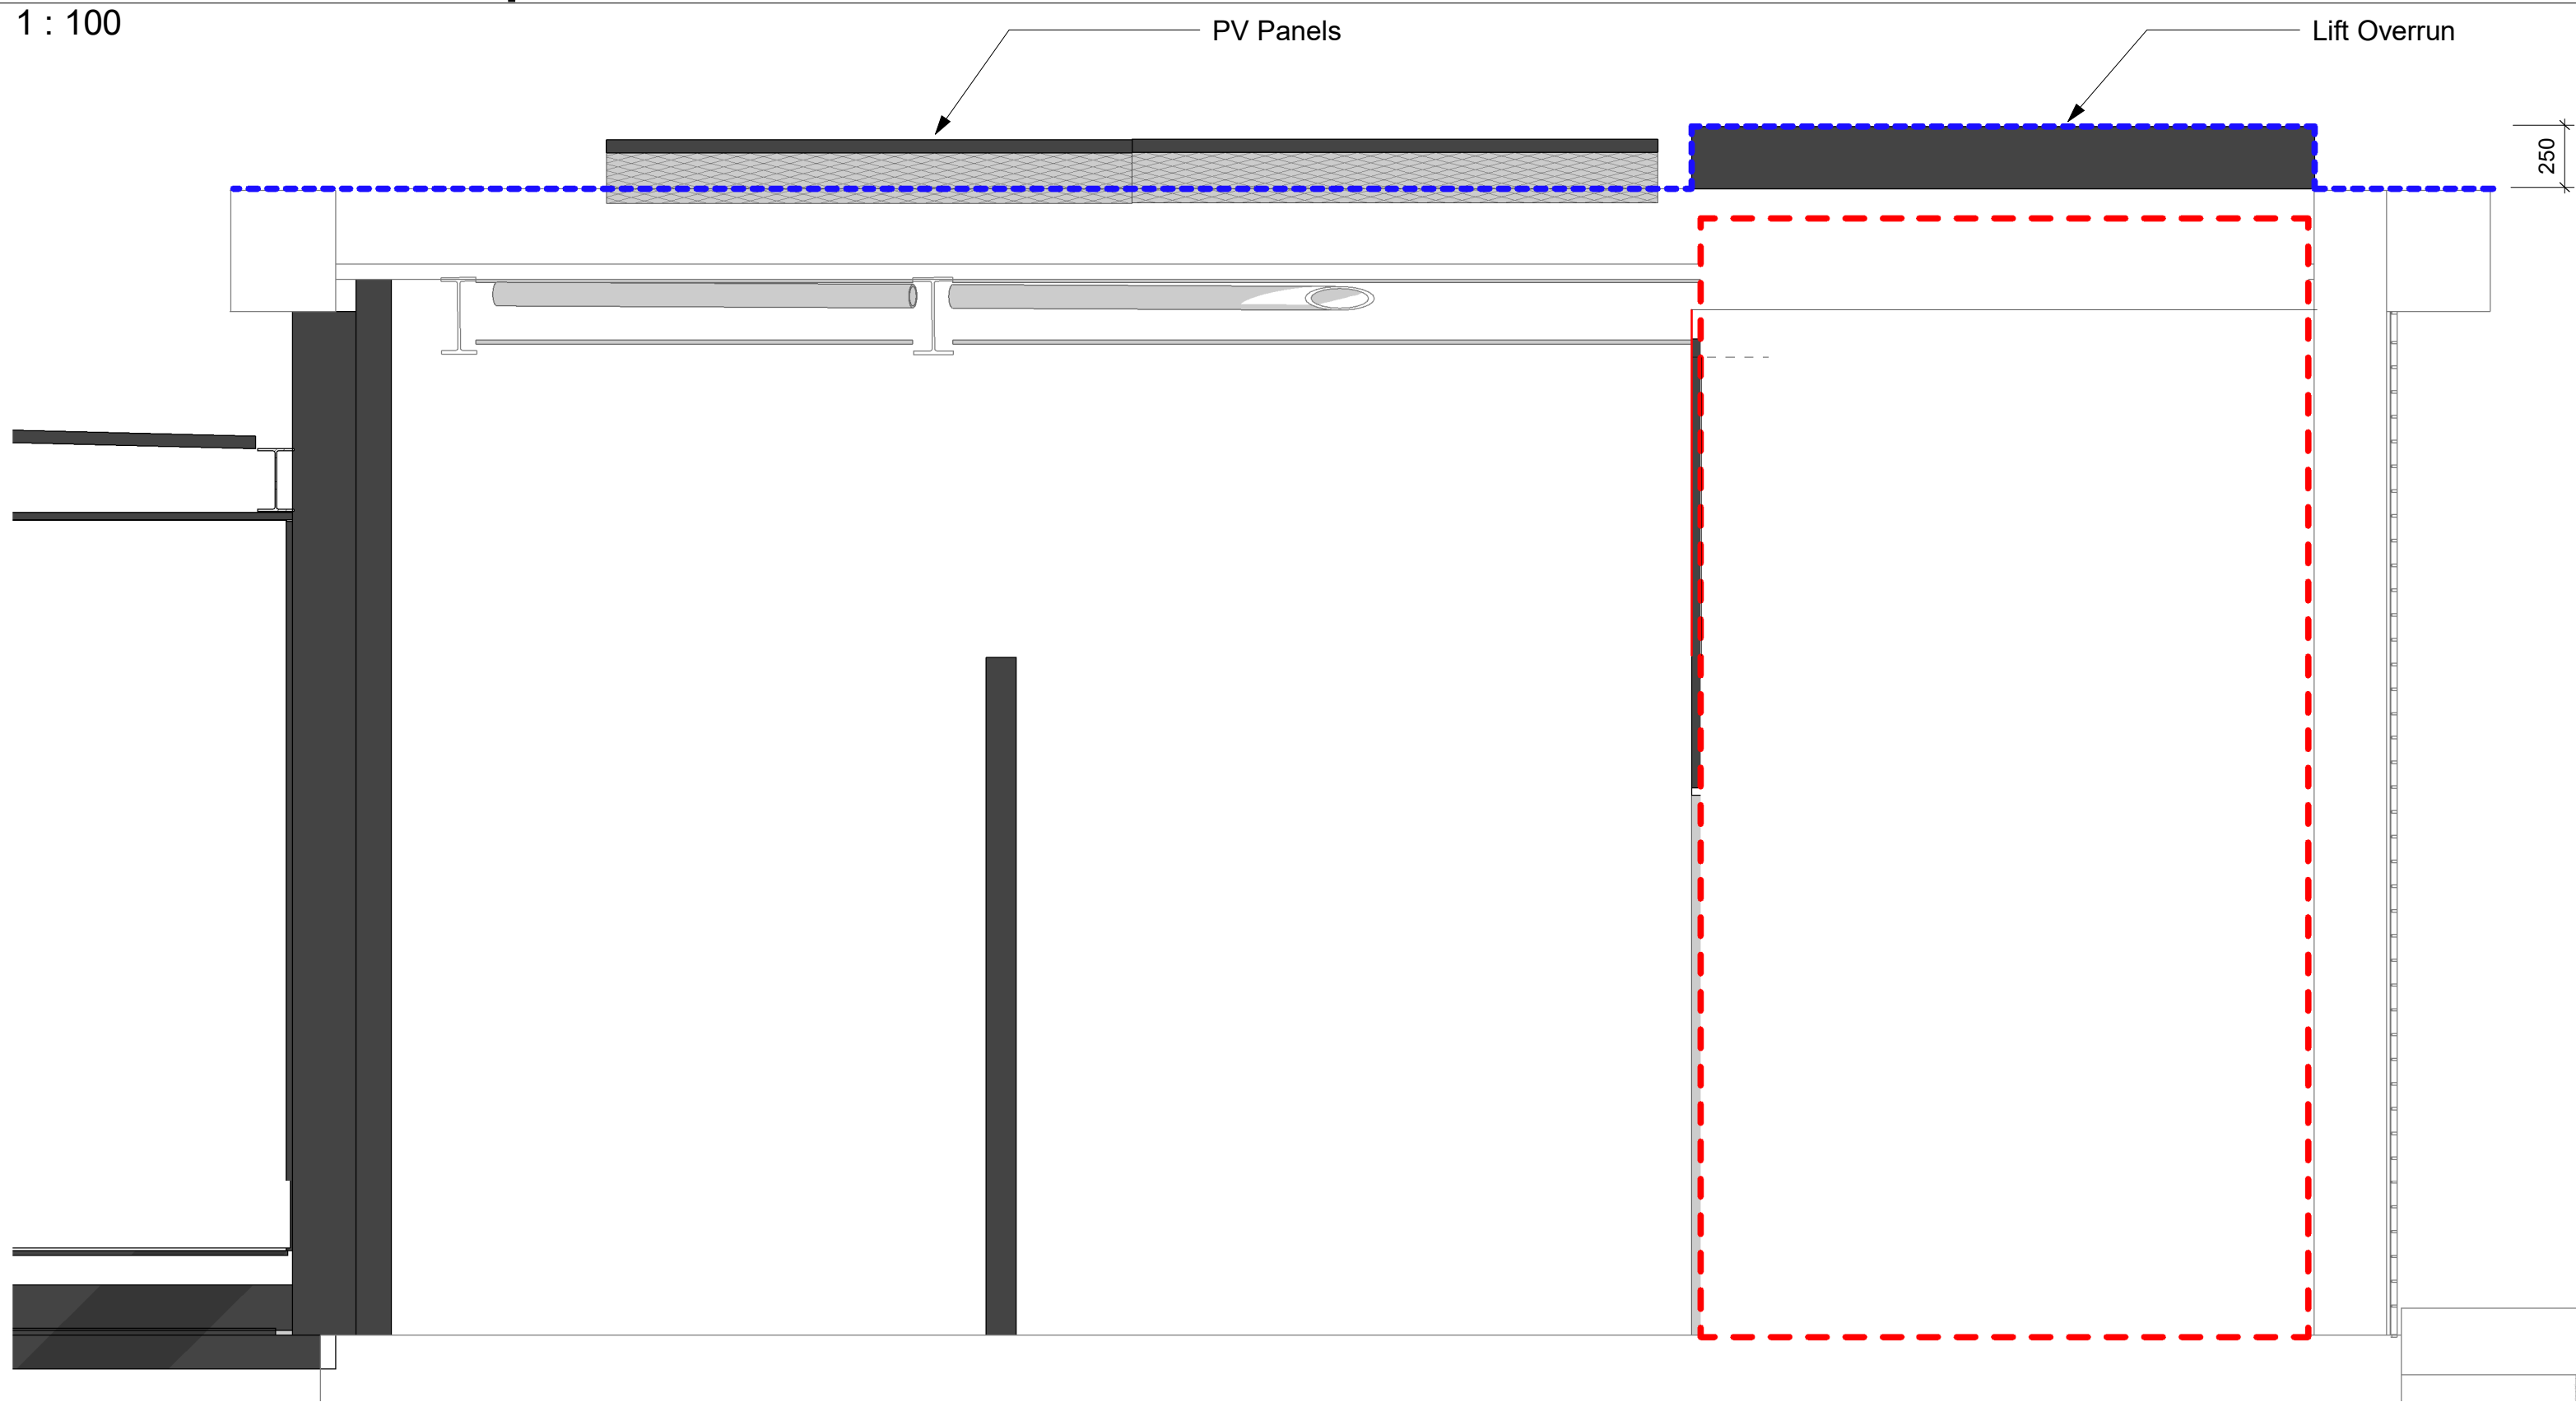

----- New roof outline
----- Required Headroom for New Lift

Note:
To be read in conjunction with "7002-JMA-XX-XX-RP-A-0005 - Design and Access Terrace Appendix"

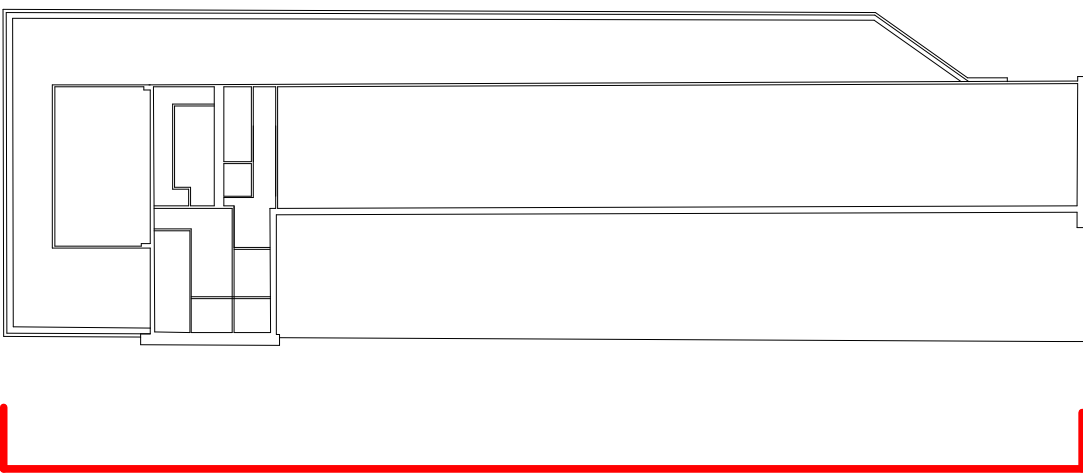

Lift to be extended.

P03	Release For Planning	13.03.2023	GC	CT
P02	Release for Planning	27.02.2023	GC	CT
P01	Issue for Planning	26.01.2023	GC	AR
Rev	Description	Date	Drn By	Chk By

jmarchitects

Project	58 Mosley Street	64 Queen Street Edinburgh EH2 4NA
Title	Existing And Proposed Roof Outline	T : 0131 464 6100
Client	M&G Real Estate	edi@jmarchitects.net www.jmarchitects.net
Purpose :	For Information	Scale : As indicated @ A1

Drawing Number	Project - Originator - Volume - Level - Type - Role - Class&Number	Status	Revision	JMA Project Number
7002-JMA	ZZ-09-DR-A-27 1001	S2	P03	7002

3 66-Lift Detail - Proposed Lift Overrun Extent
1 : 25