




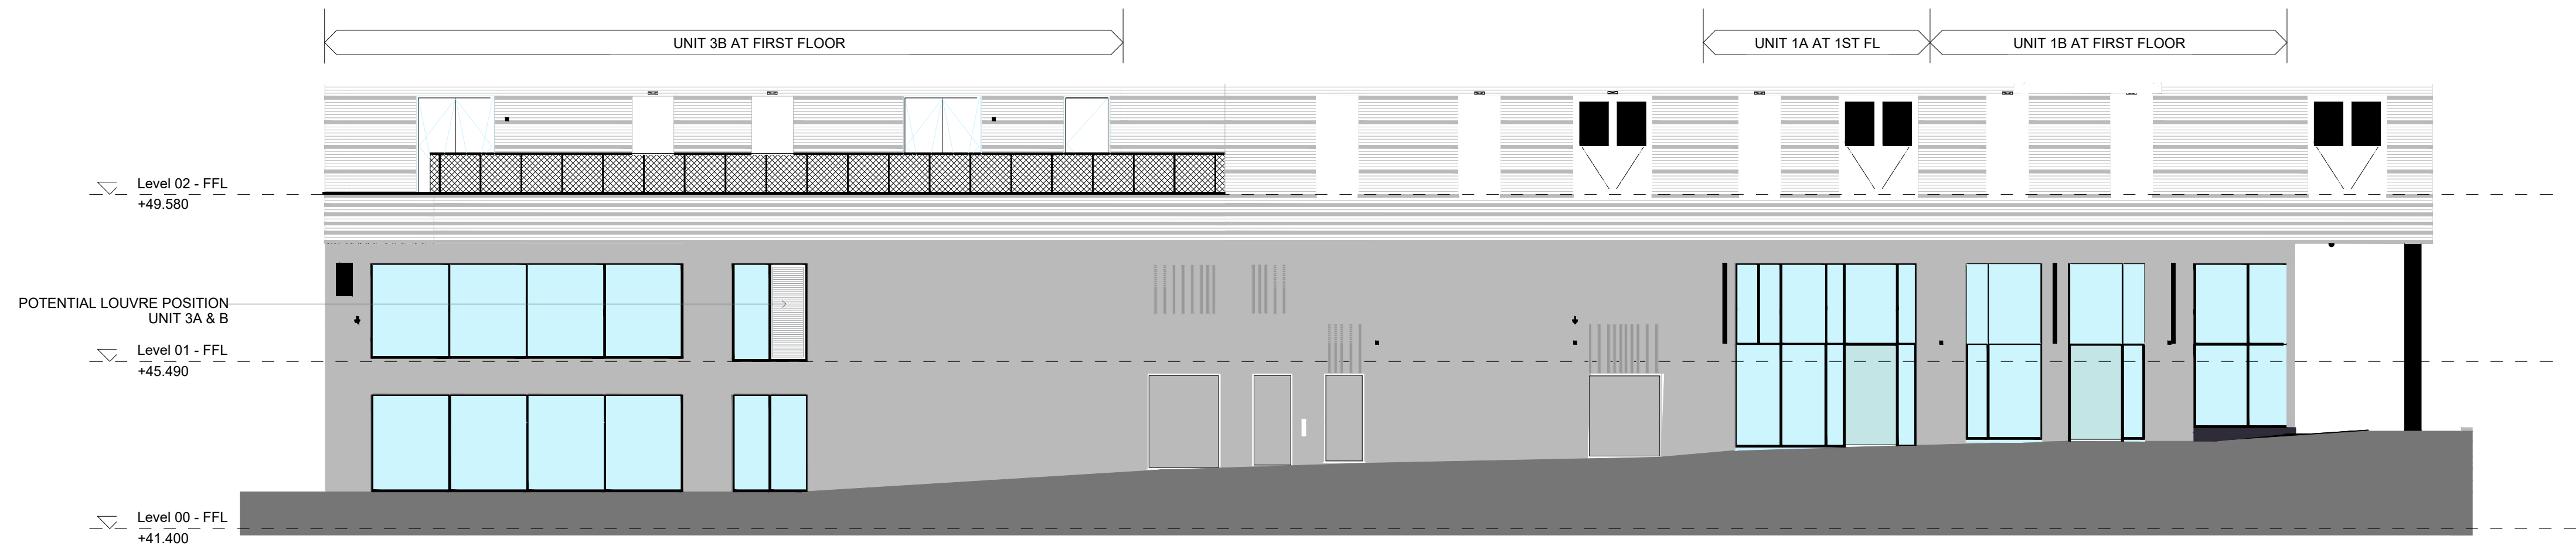


1 Block C - North Elevation - Minshull Street
1 : 100

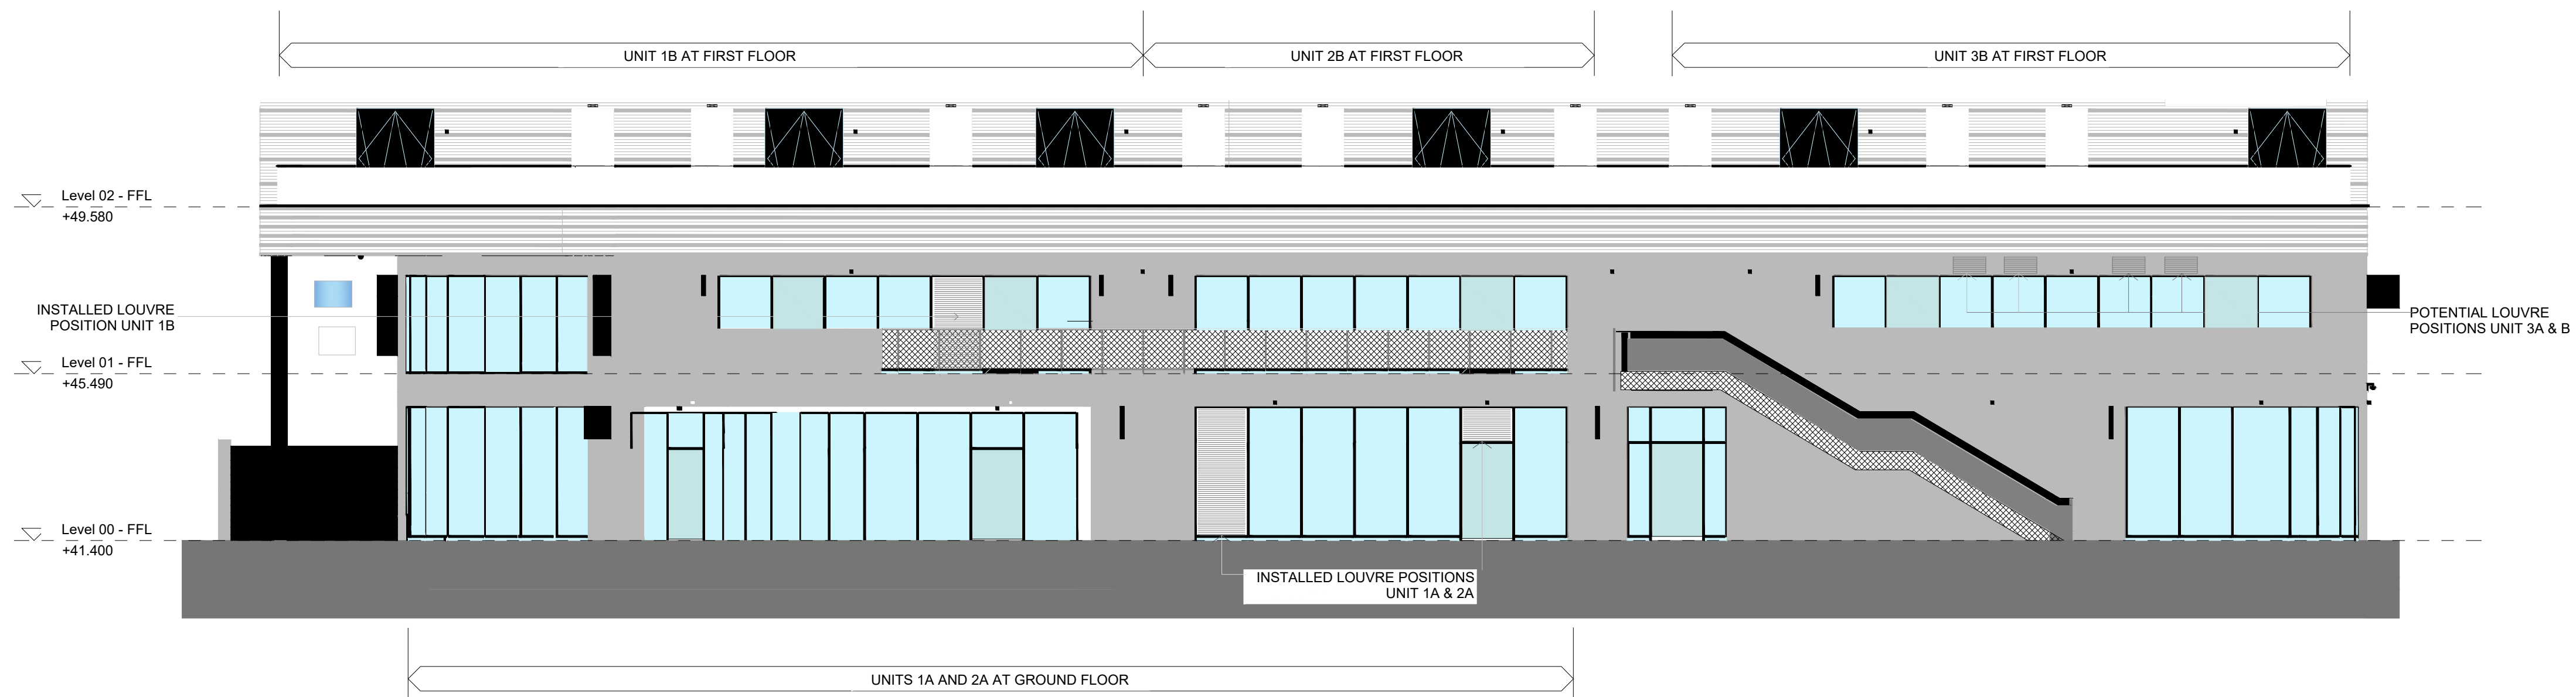


2 Block C - South Elevation - Garden
1 : 100

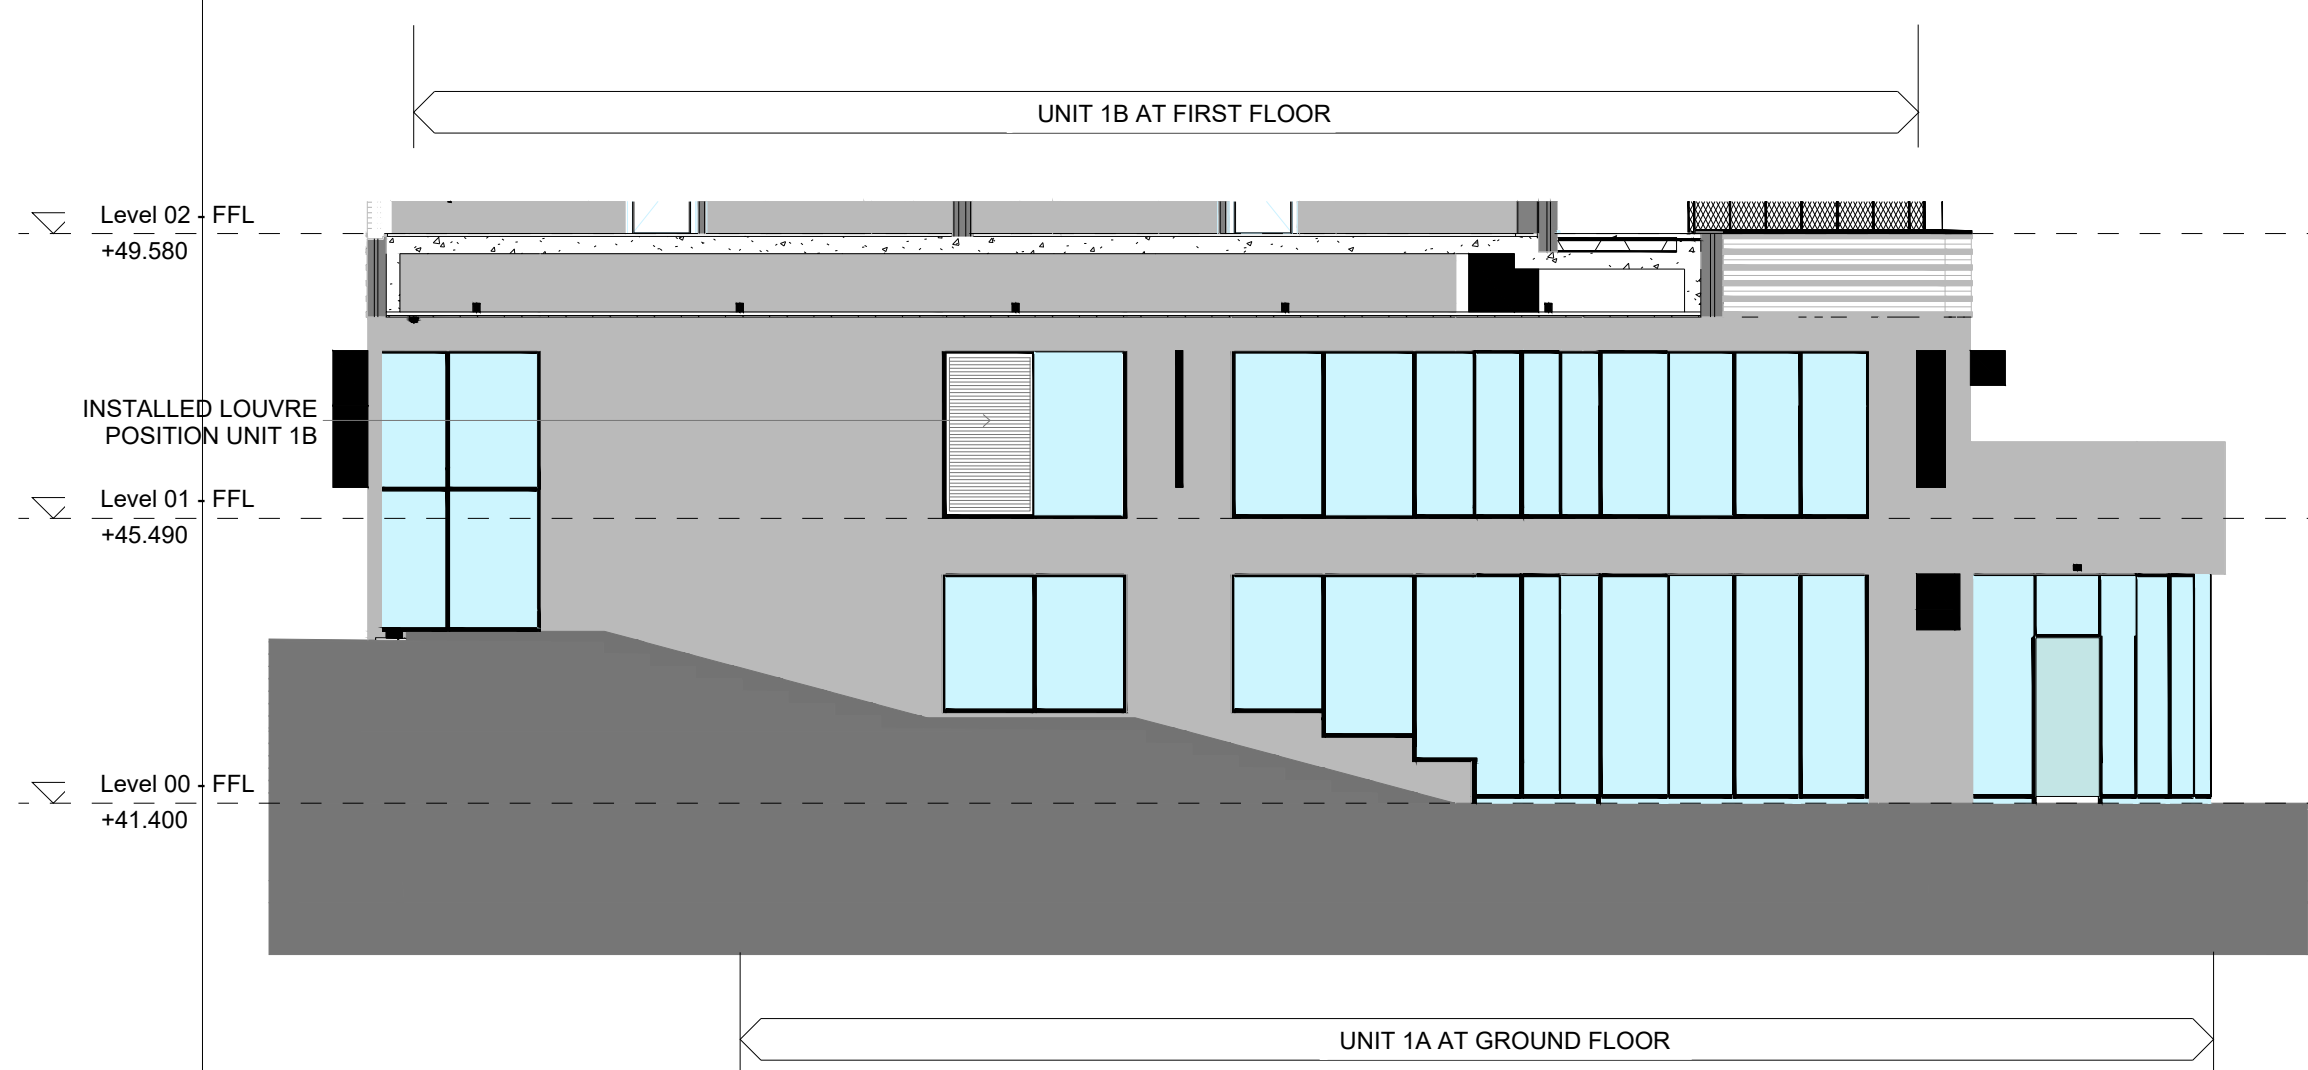

3 Block C - West Elevation Canal Street
1 : 100

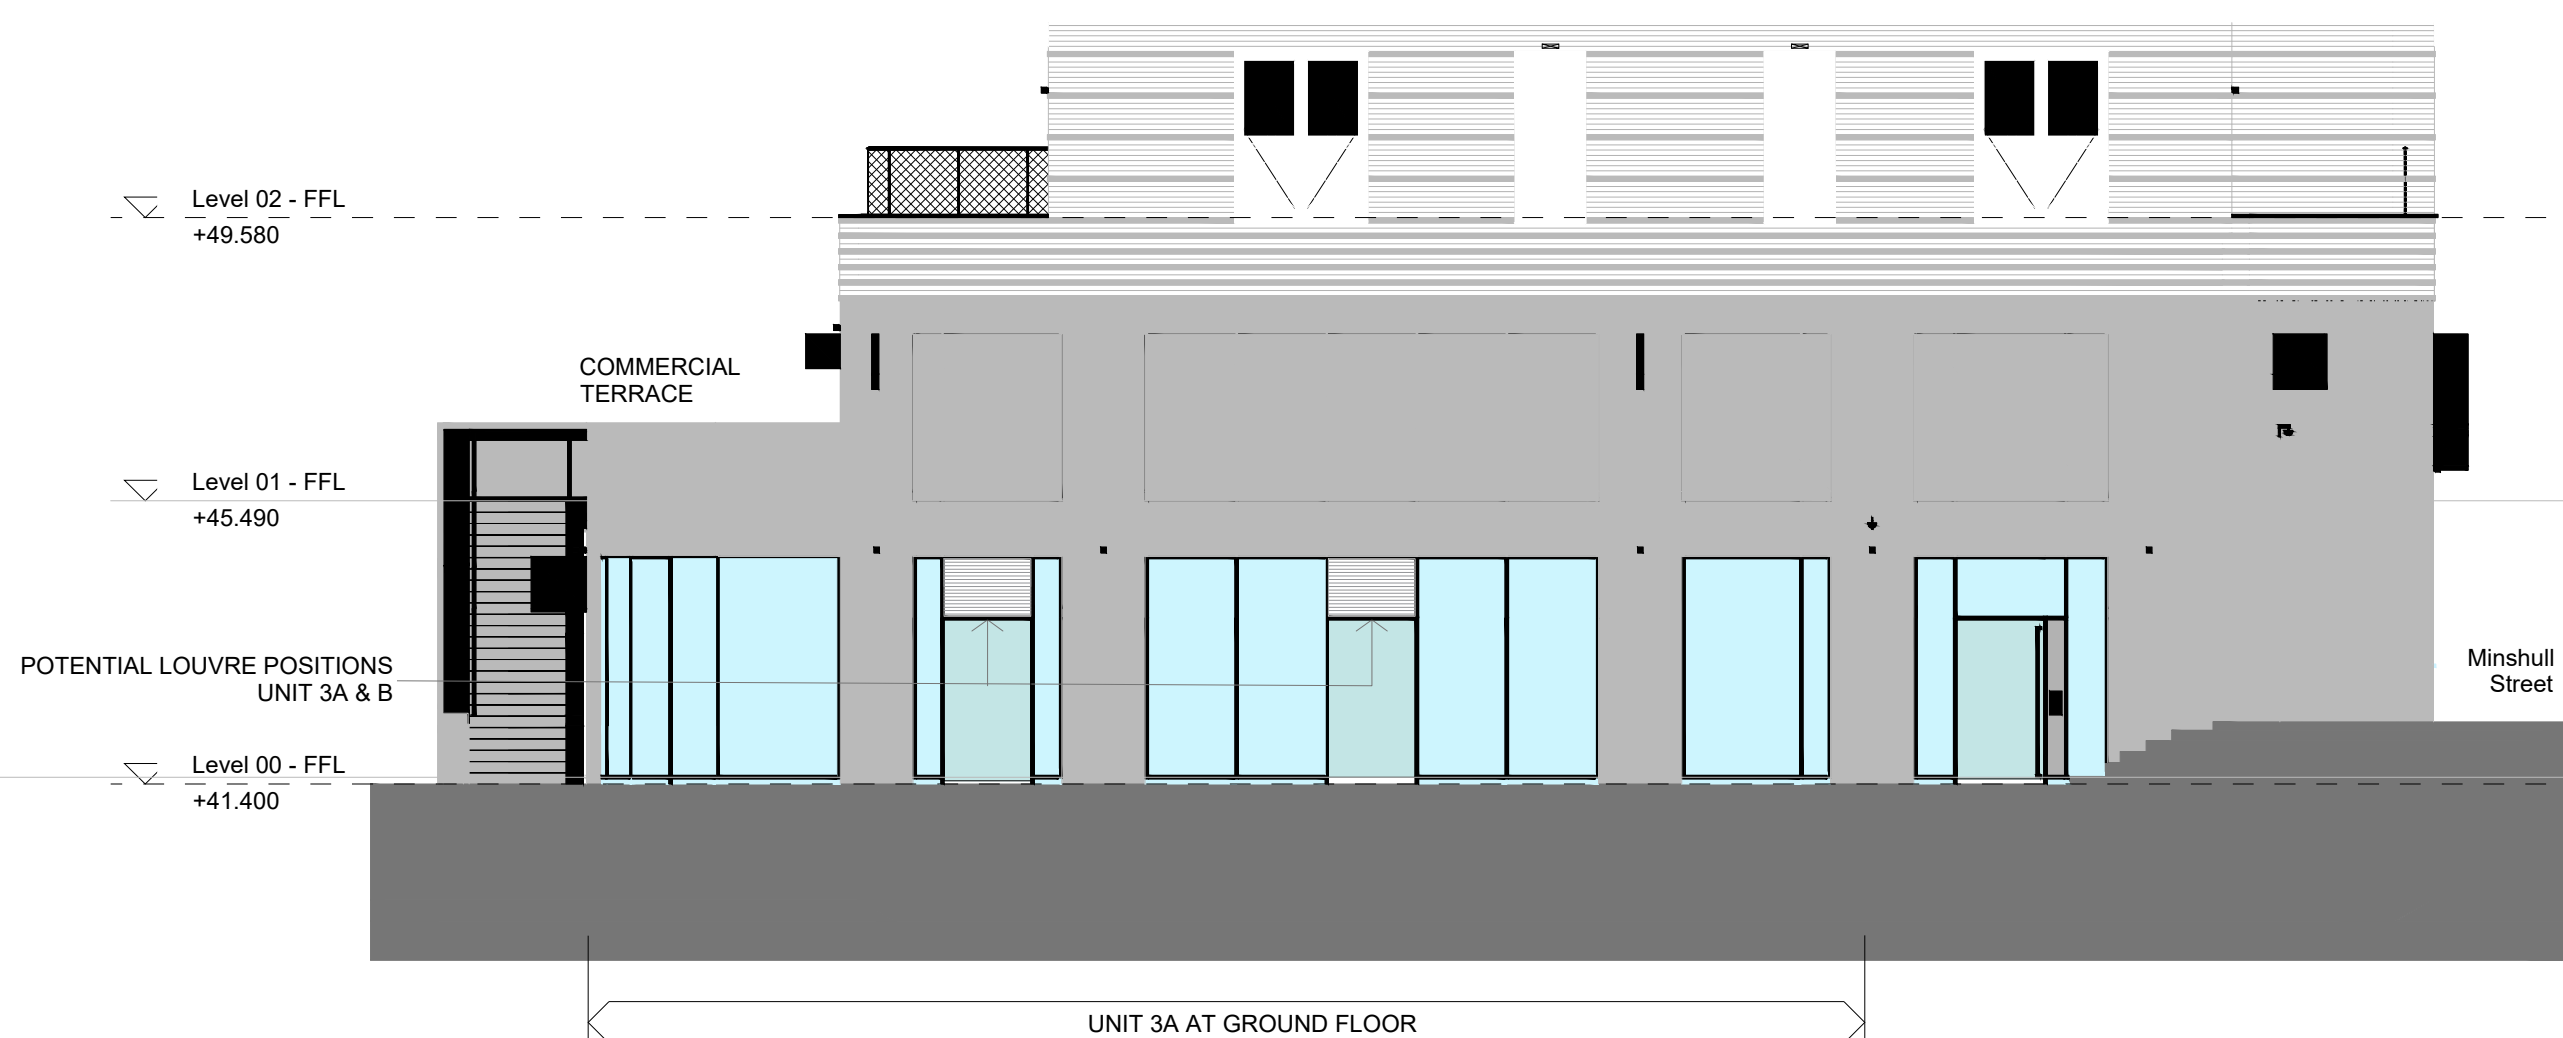


4 Block C - East Elevation
1 : 100

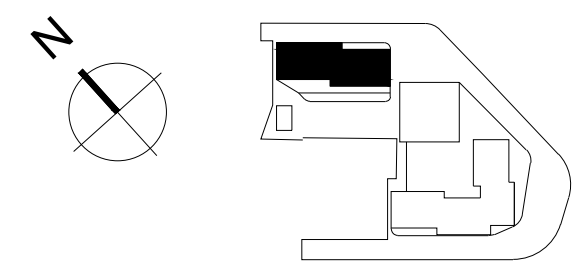

KEY PLAN

NOTES

THIS DRAWING MUST NOT BE SCALED.
ALL DIMENSIONS ARE TO BE VERIFIED AND CHECKED ON SITE. ANY DISCREPANCIES THAT ARE, OR BECOME APPARENT SHOULD BE REPORTED TO CHAPMAN TAYLOR.
AREAS INDICATED ARE APPROXIMATE GROSS INTERNAL AREA. THEY RELATE TO THE LIKELY AREAS OF THE BUILDING AT THE CURRENT STAGE OF DESIGN. ANY DECISIONS TO BE MADE ON THE BASIS OF THESE PREDICTIONS, WHETHER AS TO PROJECT VIABILITY, PRE-LETTING, LEASE AGREEMENTS, OR THE LIKE, SHOULD INCLUDE DUE ALLOWANCE FOR THE INCREASES AND DECREASES INHERENT IN THE DESIGN DEVELOPMENT AND BUILDING PROCESS.
© COPYRIGHT CHAPMAN TAYLOR 2017

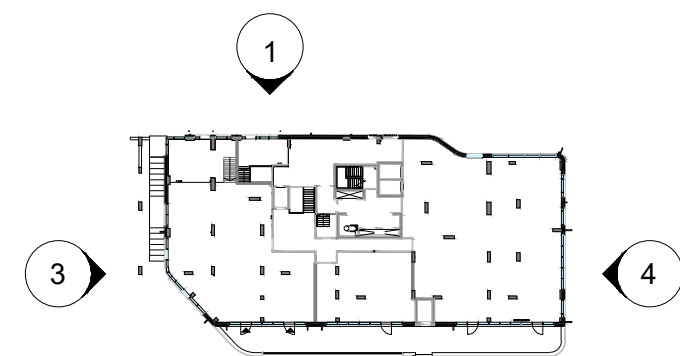

Key Plan

REV	DATE	BY	DESCRIPTION	CHKD
CLIENT				
Mount Anvil				
140 Aldersgate				
London				
EC1A 4HY				
PROJECT				
Kampus Manchester				
Aytoun Street, Manchester				
ARCHITECT				
Chapman Taylor				
INTERNATIONAL ARCHITECTS MASTERPLANNERS DESIGNERS				
Basis Warehouse, 4 Castle Street, Castlefield, Manchester M3 4LZ				
Tel: +44 (0)161 828 6500 Fax: +44 (0)161 828 6505				
manchester@chapmantaylor.com				
DRAWING TITLE				
Block C, Existing and Proposed Louvre Postions				
Scale As indicated @ A1				
INTERNAL JOB NO	ISSUE DATE	DRAWN BY	CHECKED BY	
C106KTL	DEC 2022	BB	AC	
PROJECT NUMBER	ORIGINATOR	ZONE	LEVEL	TYPE
C106KTL	CTA	C1	99	DR A SKCL P0