



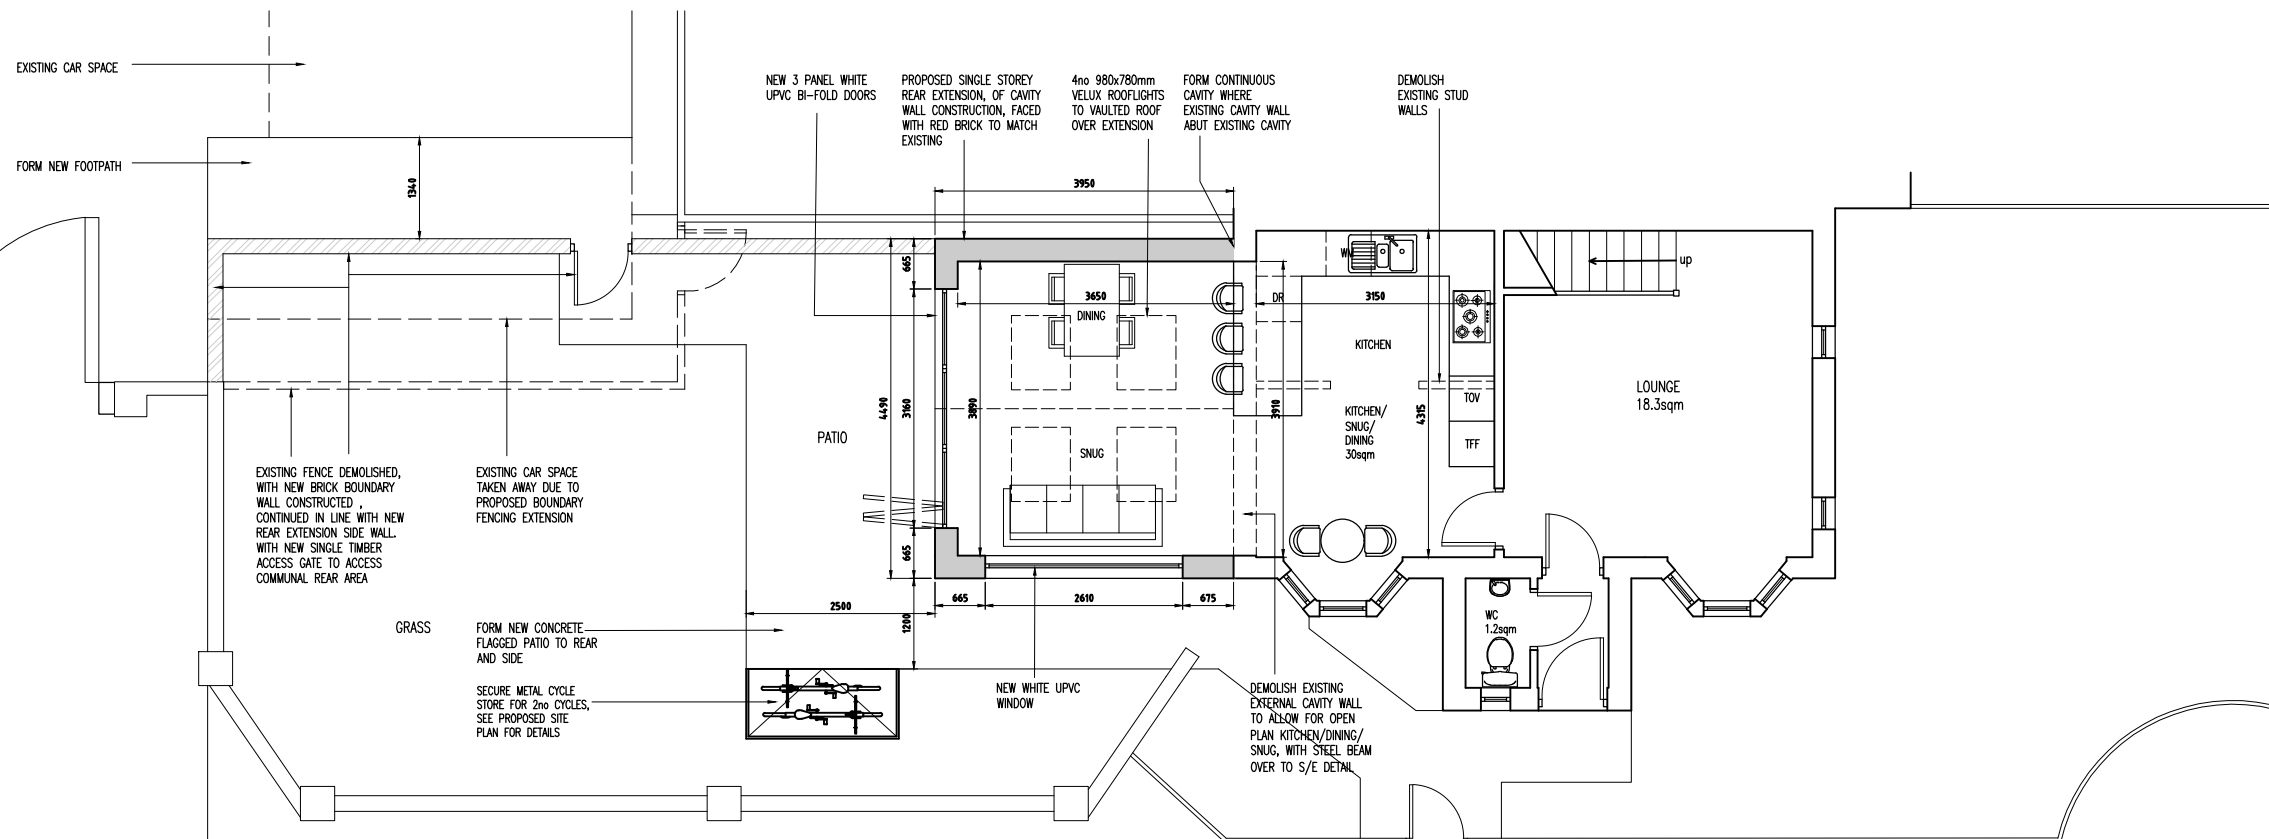

PROPOSED GROUND FLOOR PLAN
1:100 @ A3

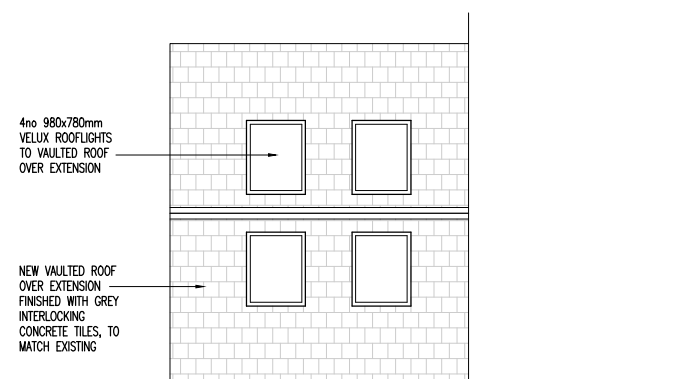

PROPOSED SINGLE STOREY EXTENSION ROOF PLAN
1:100 @ A3



Rev	Amendments	Date	Ints
C2	Extension reduced by 1m	22.12.22	MG
C1	Alterations after planning consulatnt queries	14.11.22	MG
Rev	Amendments	Date	Ints
Mark Gordon Design + Associates			
Project 2 WORTHINGTON STREET MOSTON, M40 0BB			
Drawing Title PROPOSED PLAN LAYOUTS			
Drawn	TW	Checked	_
Date	SEP 2022	Scale	A3 1 : 100
Drawing No.	2WS/202/BR	Rev.	C2