


RED LINE DENOTES SITE BOUNDARY

Client					
Mr Mustafa Mehmood					
Project					
35 Alness Road, Manchester, M16 8HL					
Drawing Title					
Existing Site Plan					
Drawn	Checked	Paper Size	Scale	Date	
PL	PL	A3	1:200	JAN 2023	
Project No.			Drawing No.	Revision	
23 - 762			00-02	-	

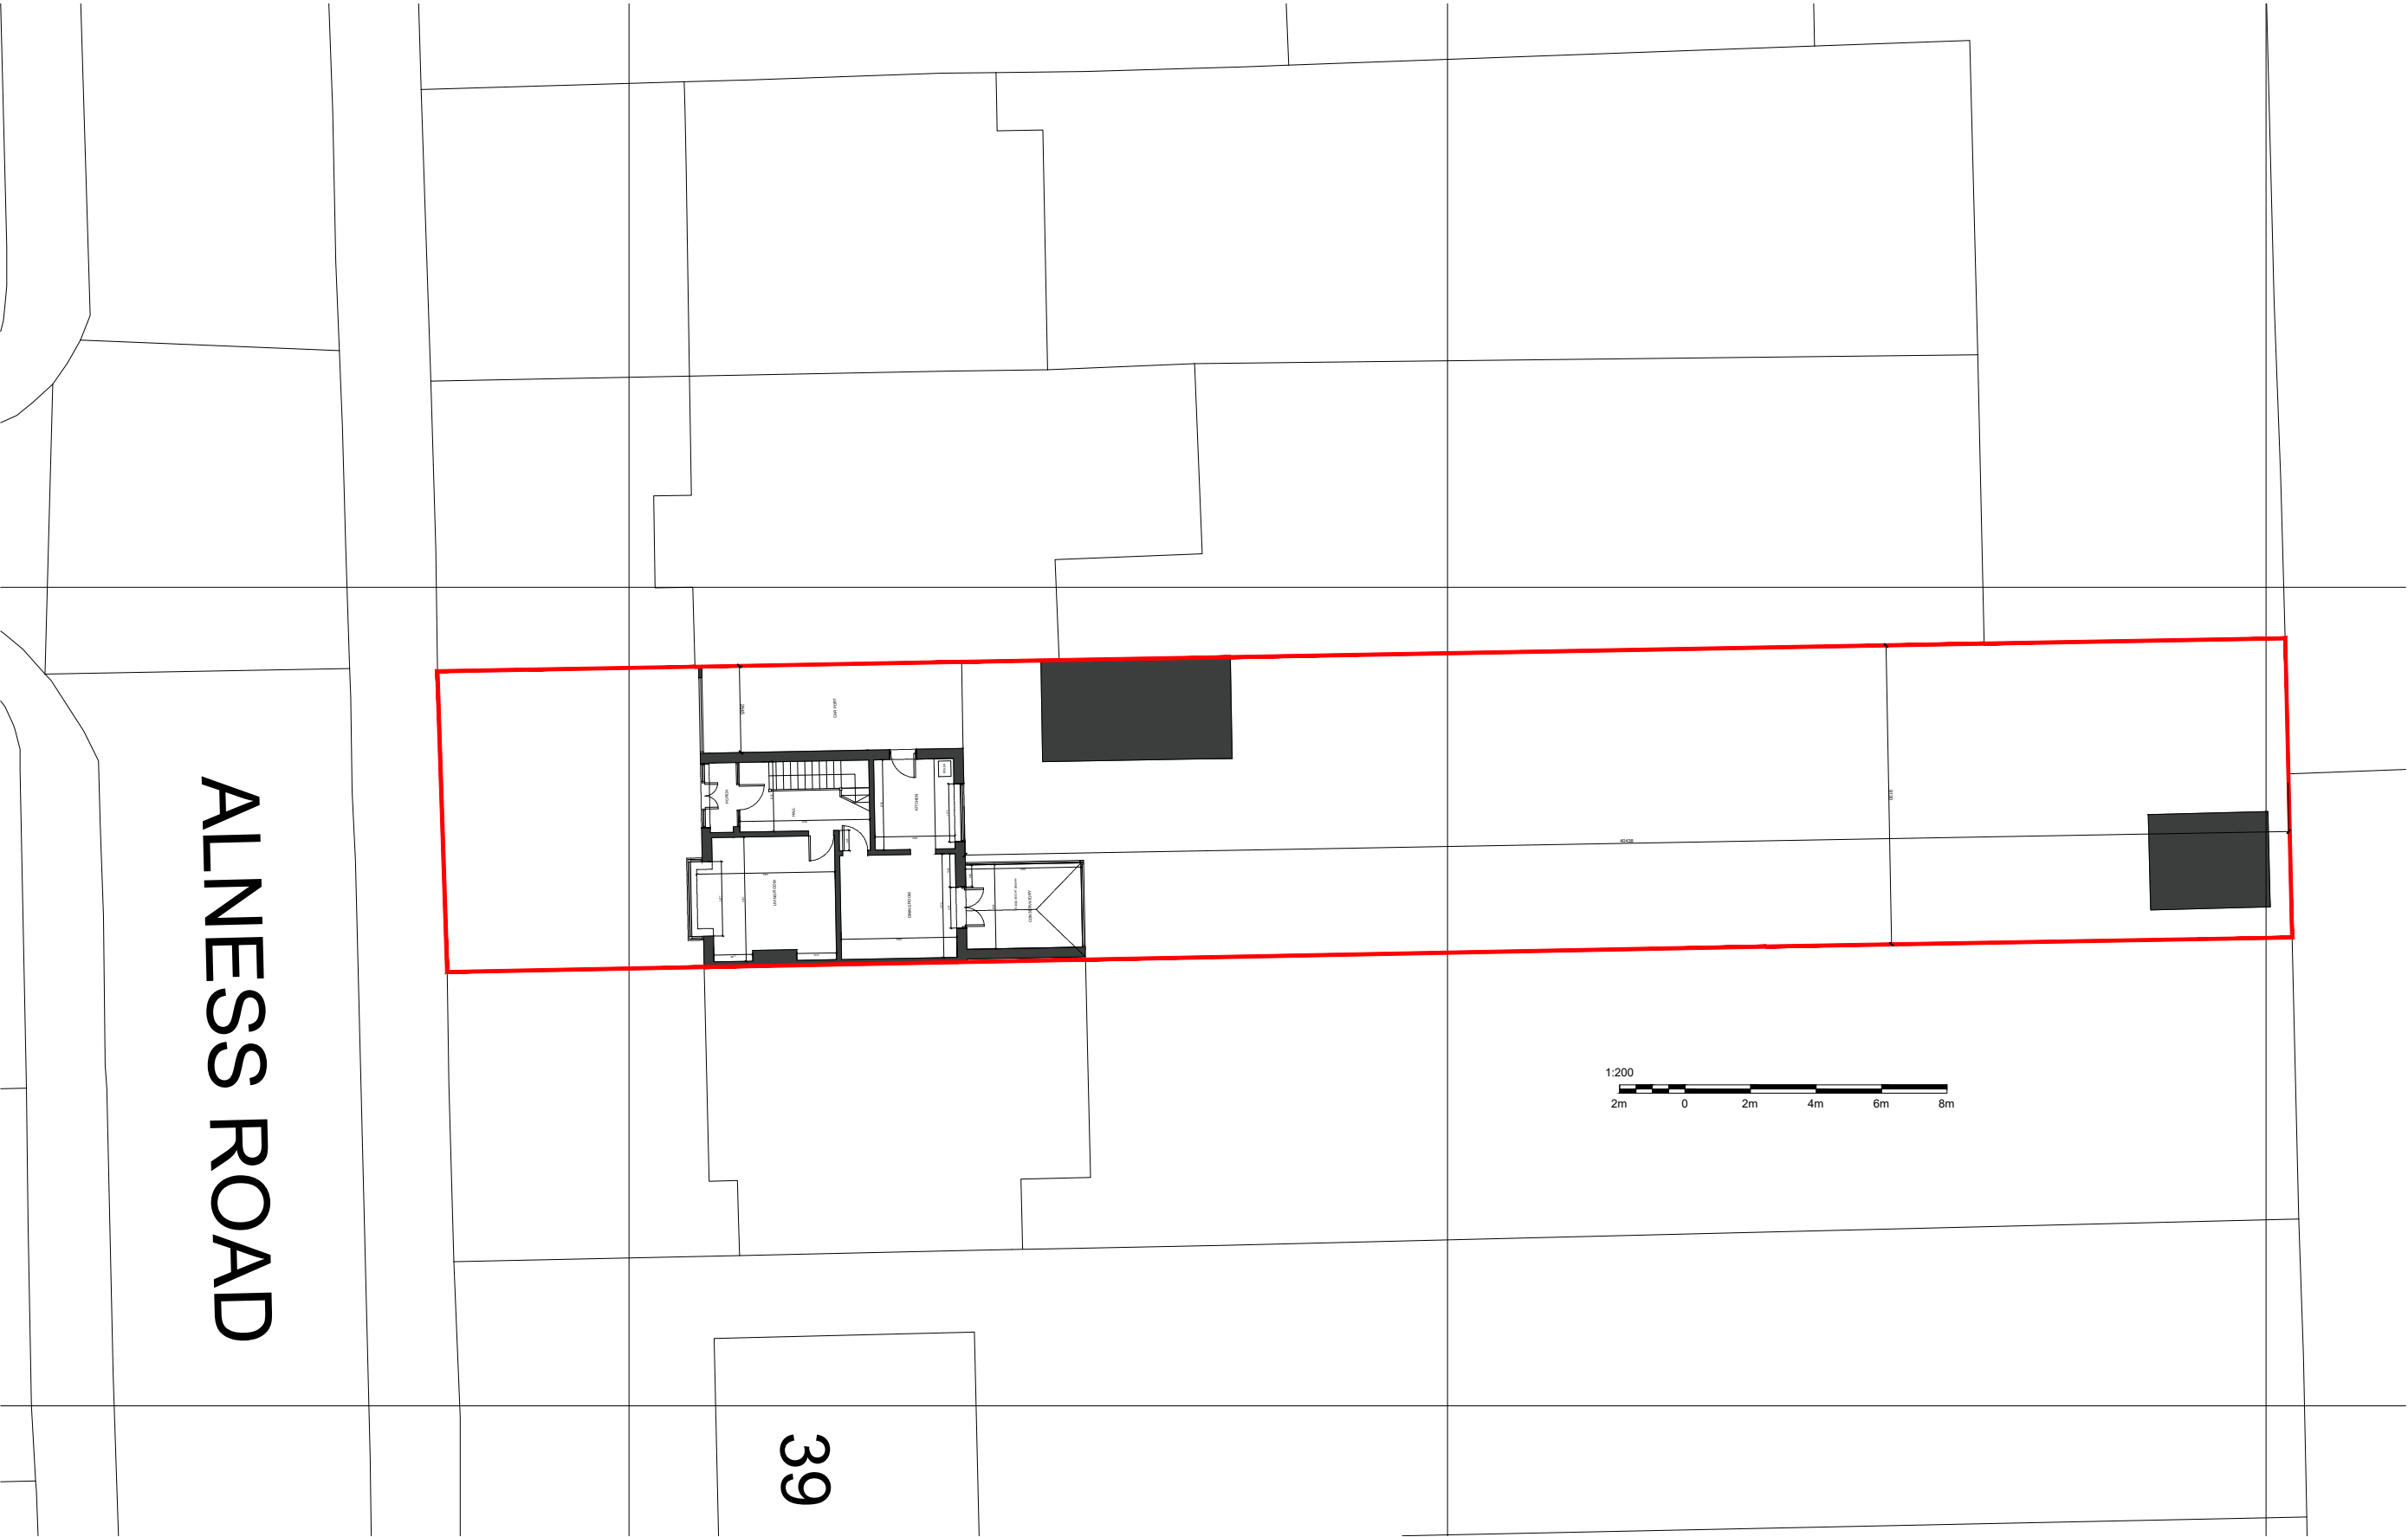