




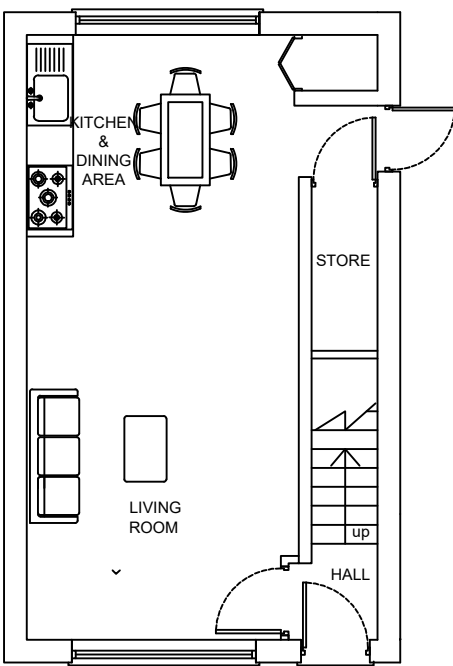


EXISTING GROUND FLOOR
SCALE: 1:100

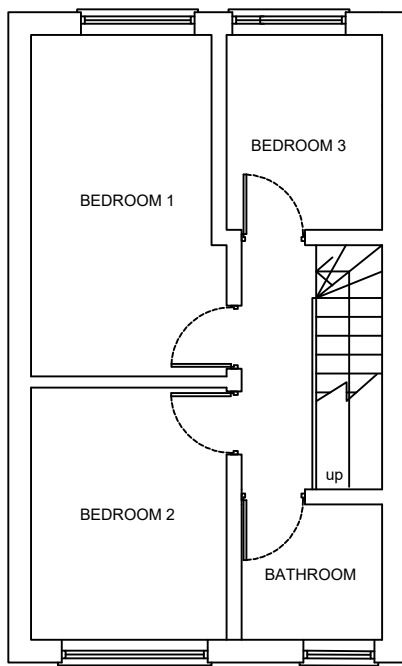


EXISTING FIRST FLOOR
SCALE: 1:100

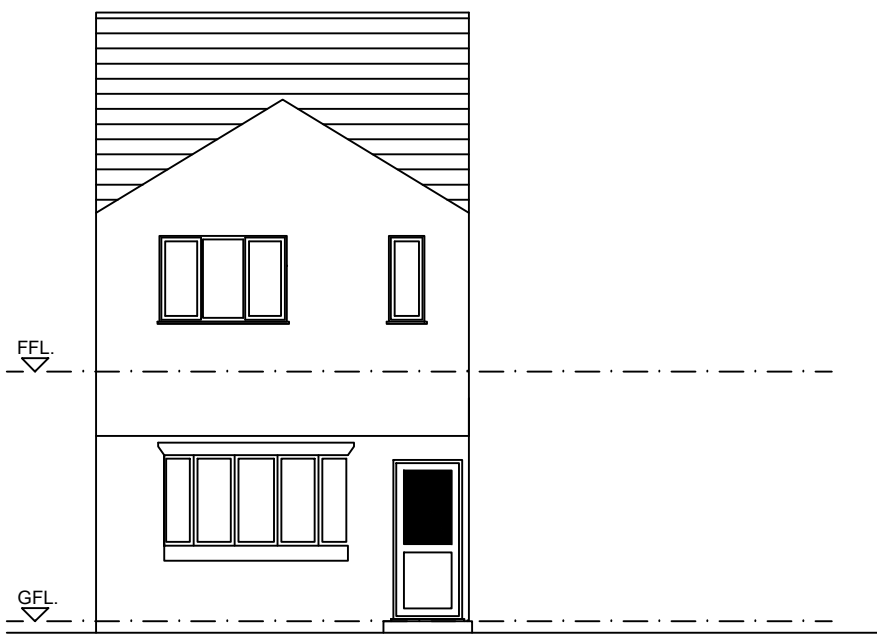


EXISTING FRONT ELEVATION
SCALE: 1:100

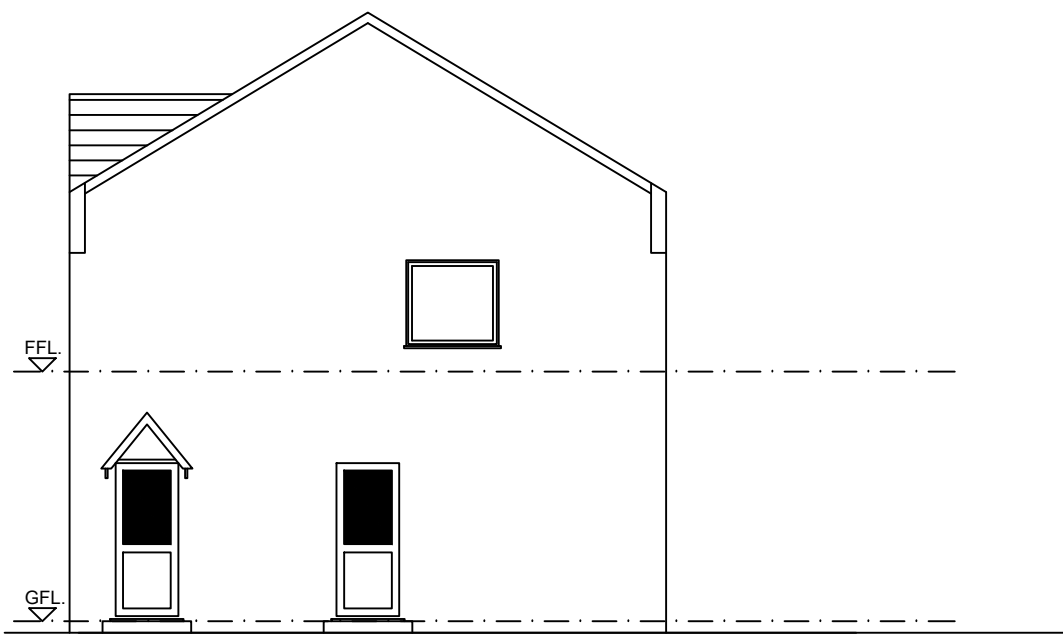


EXISTING SIDE ELEVATION
SCALE: 1:100

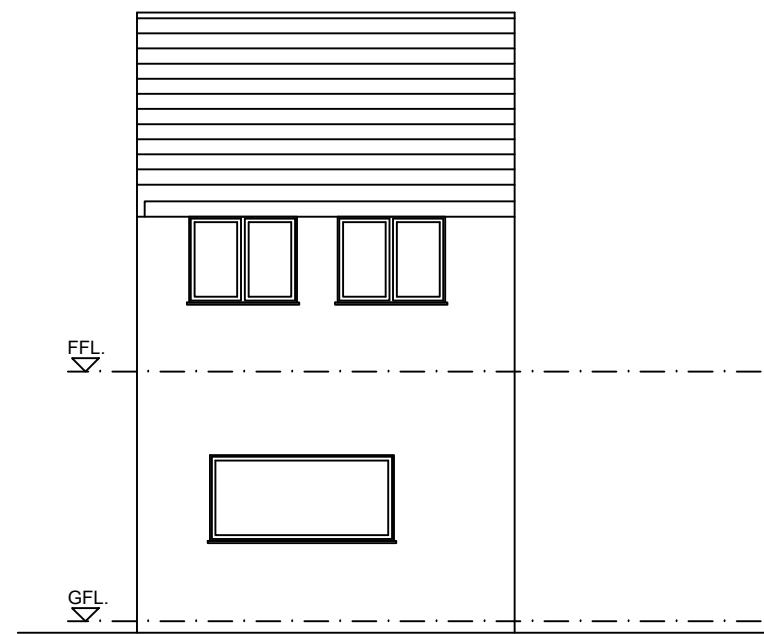

EXISTING REAR ELEVATION
SCALE: 1:100

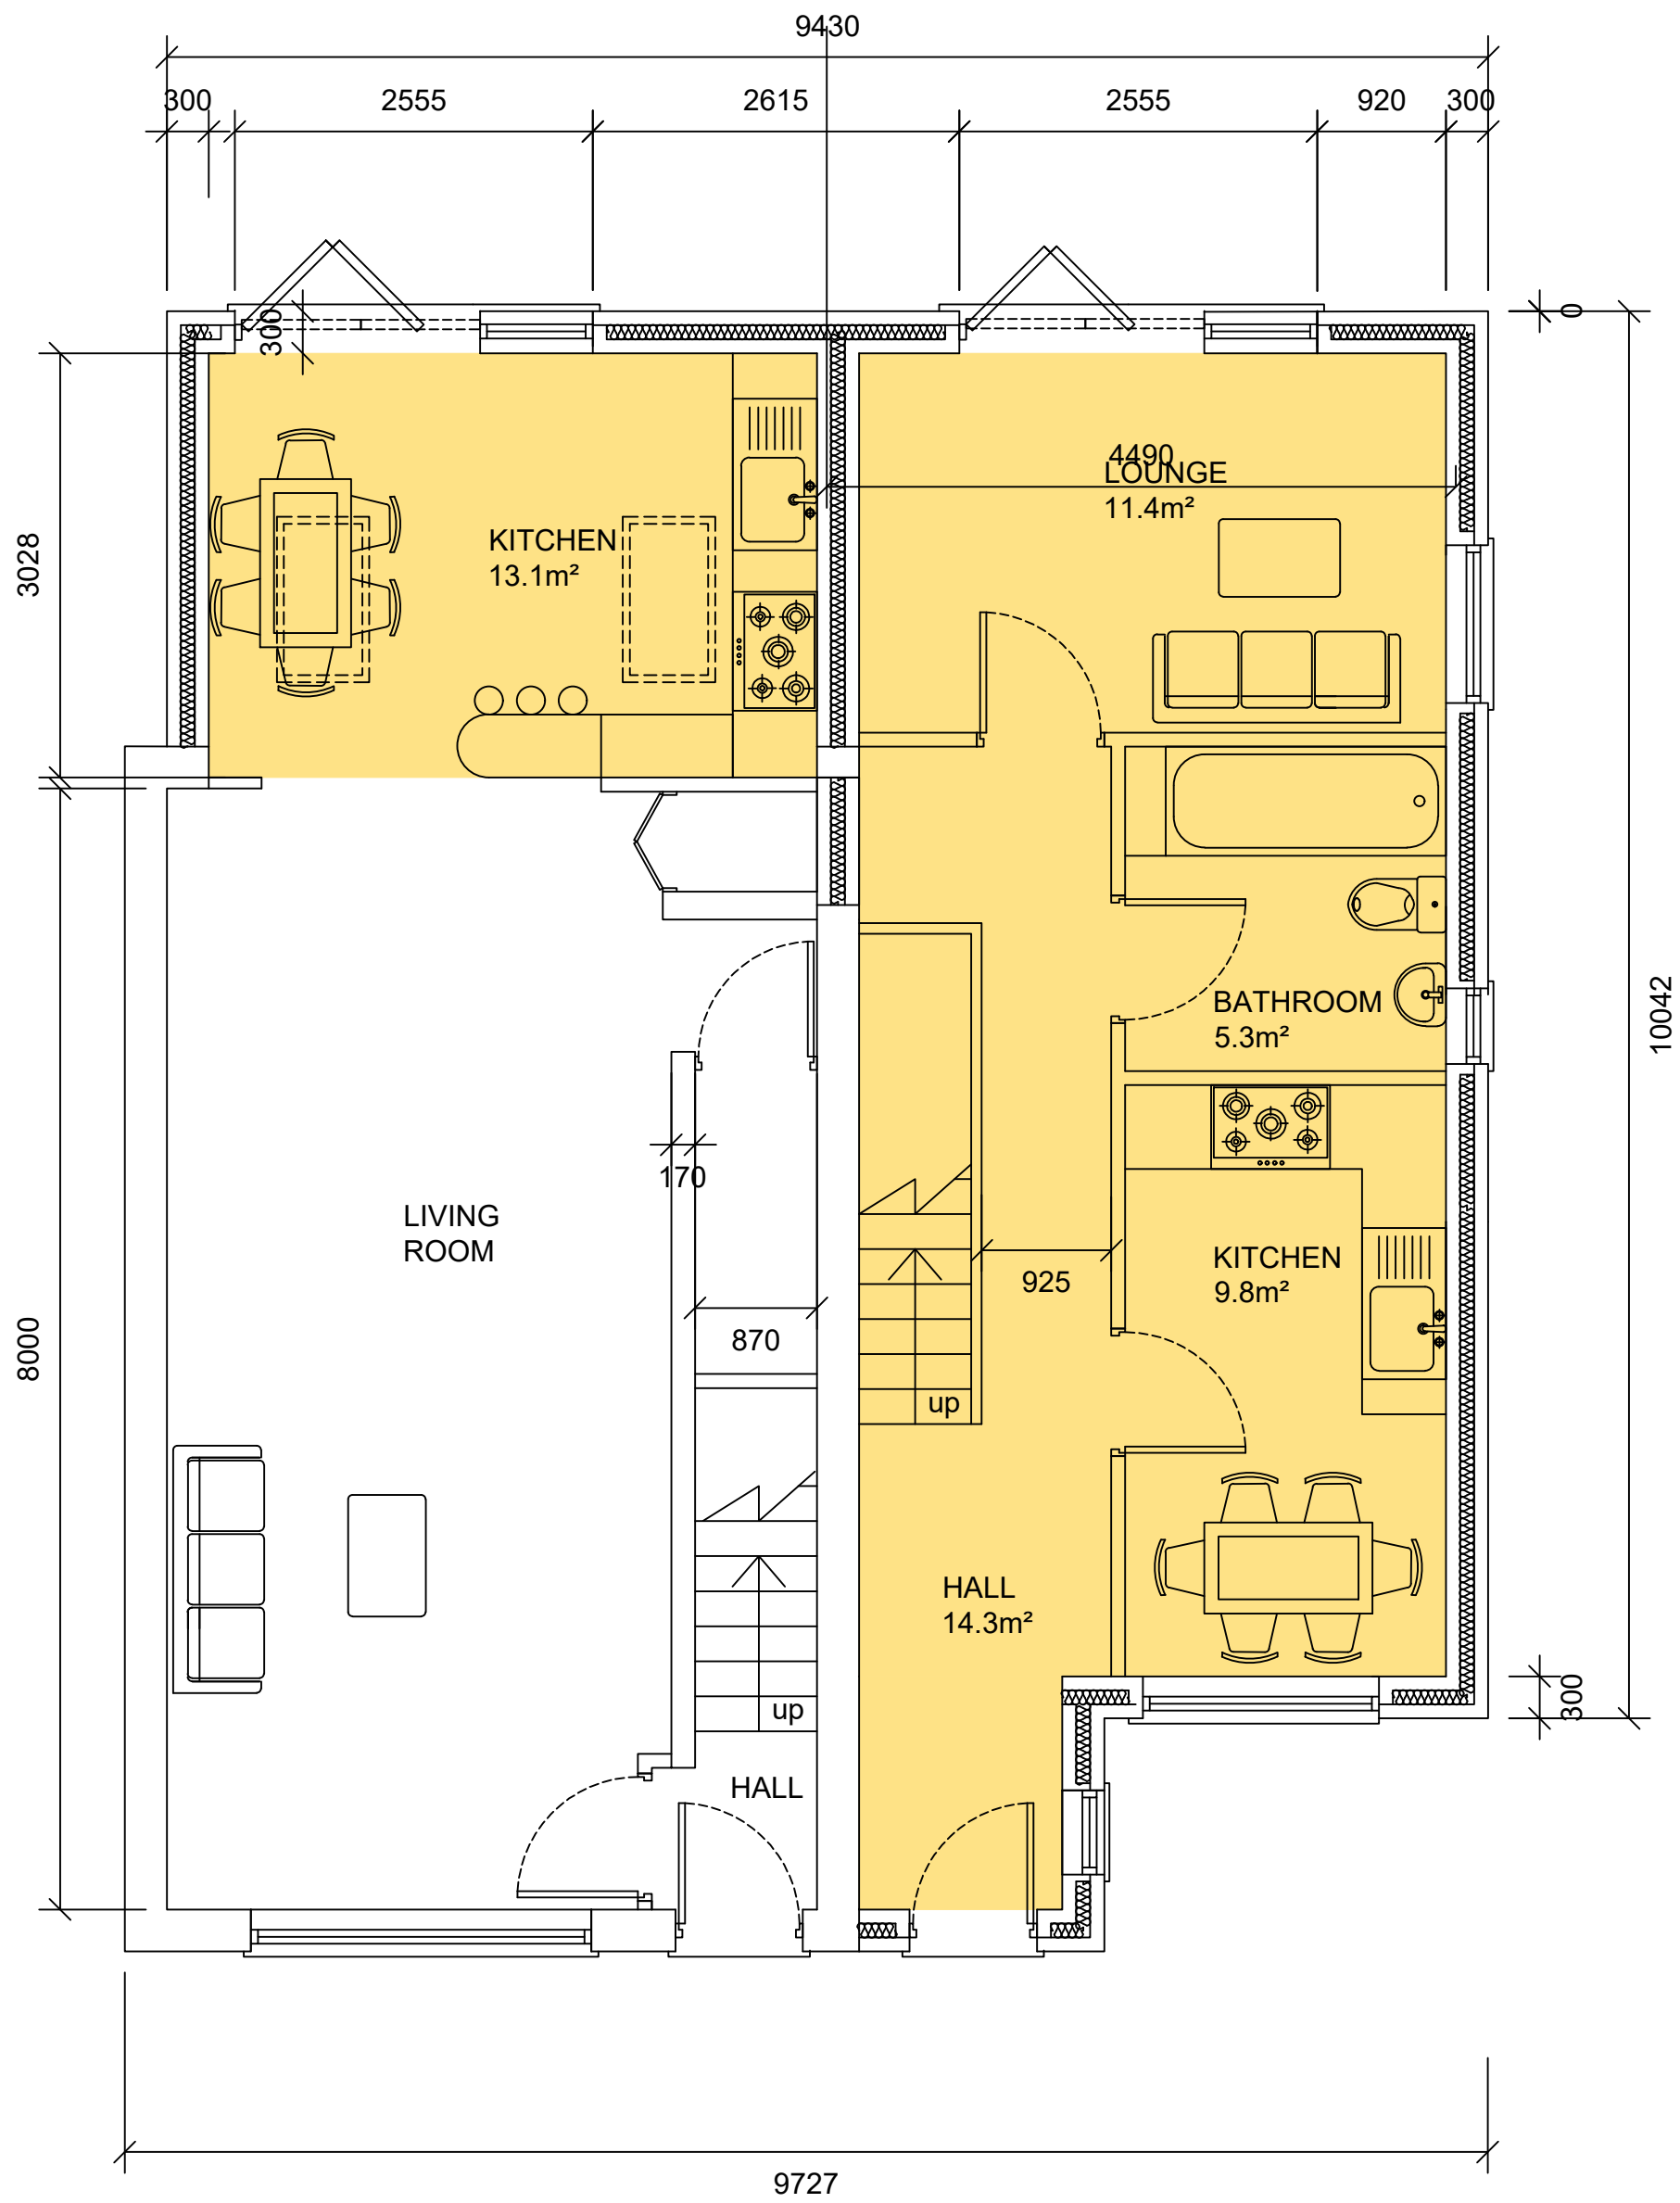


PROPOSED GROUND FLOOR
SCALE: 1:50

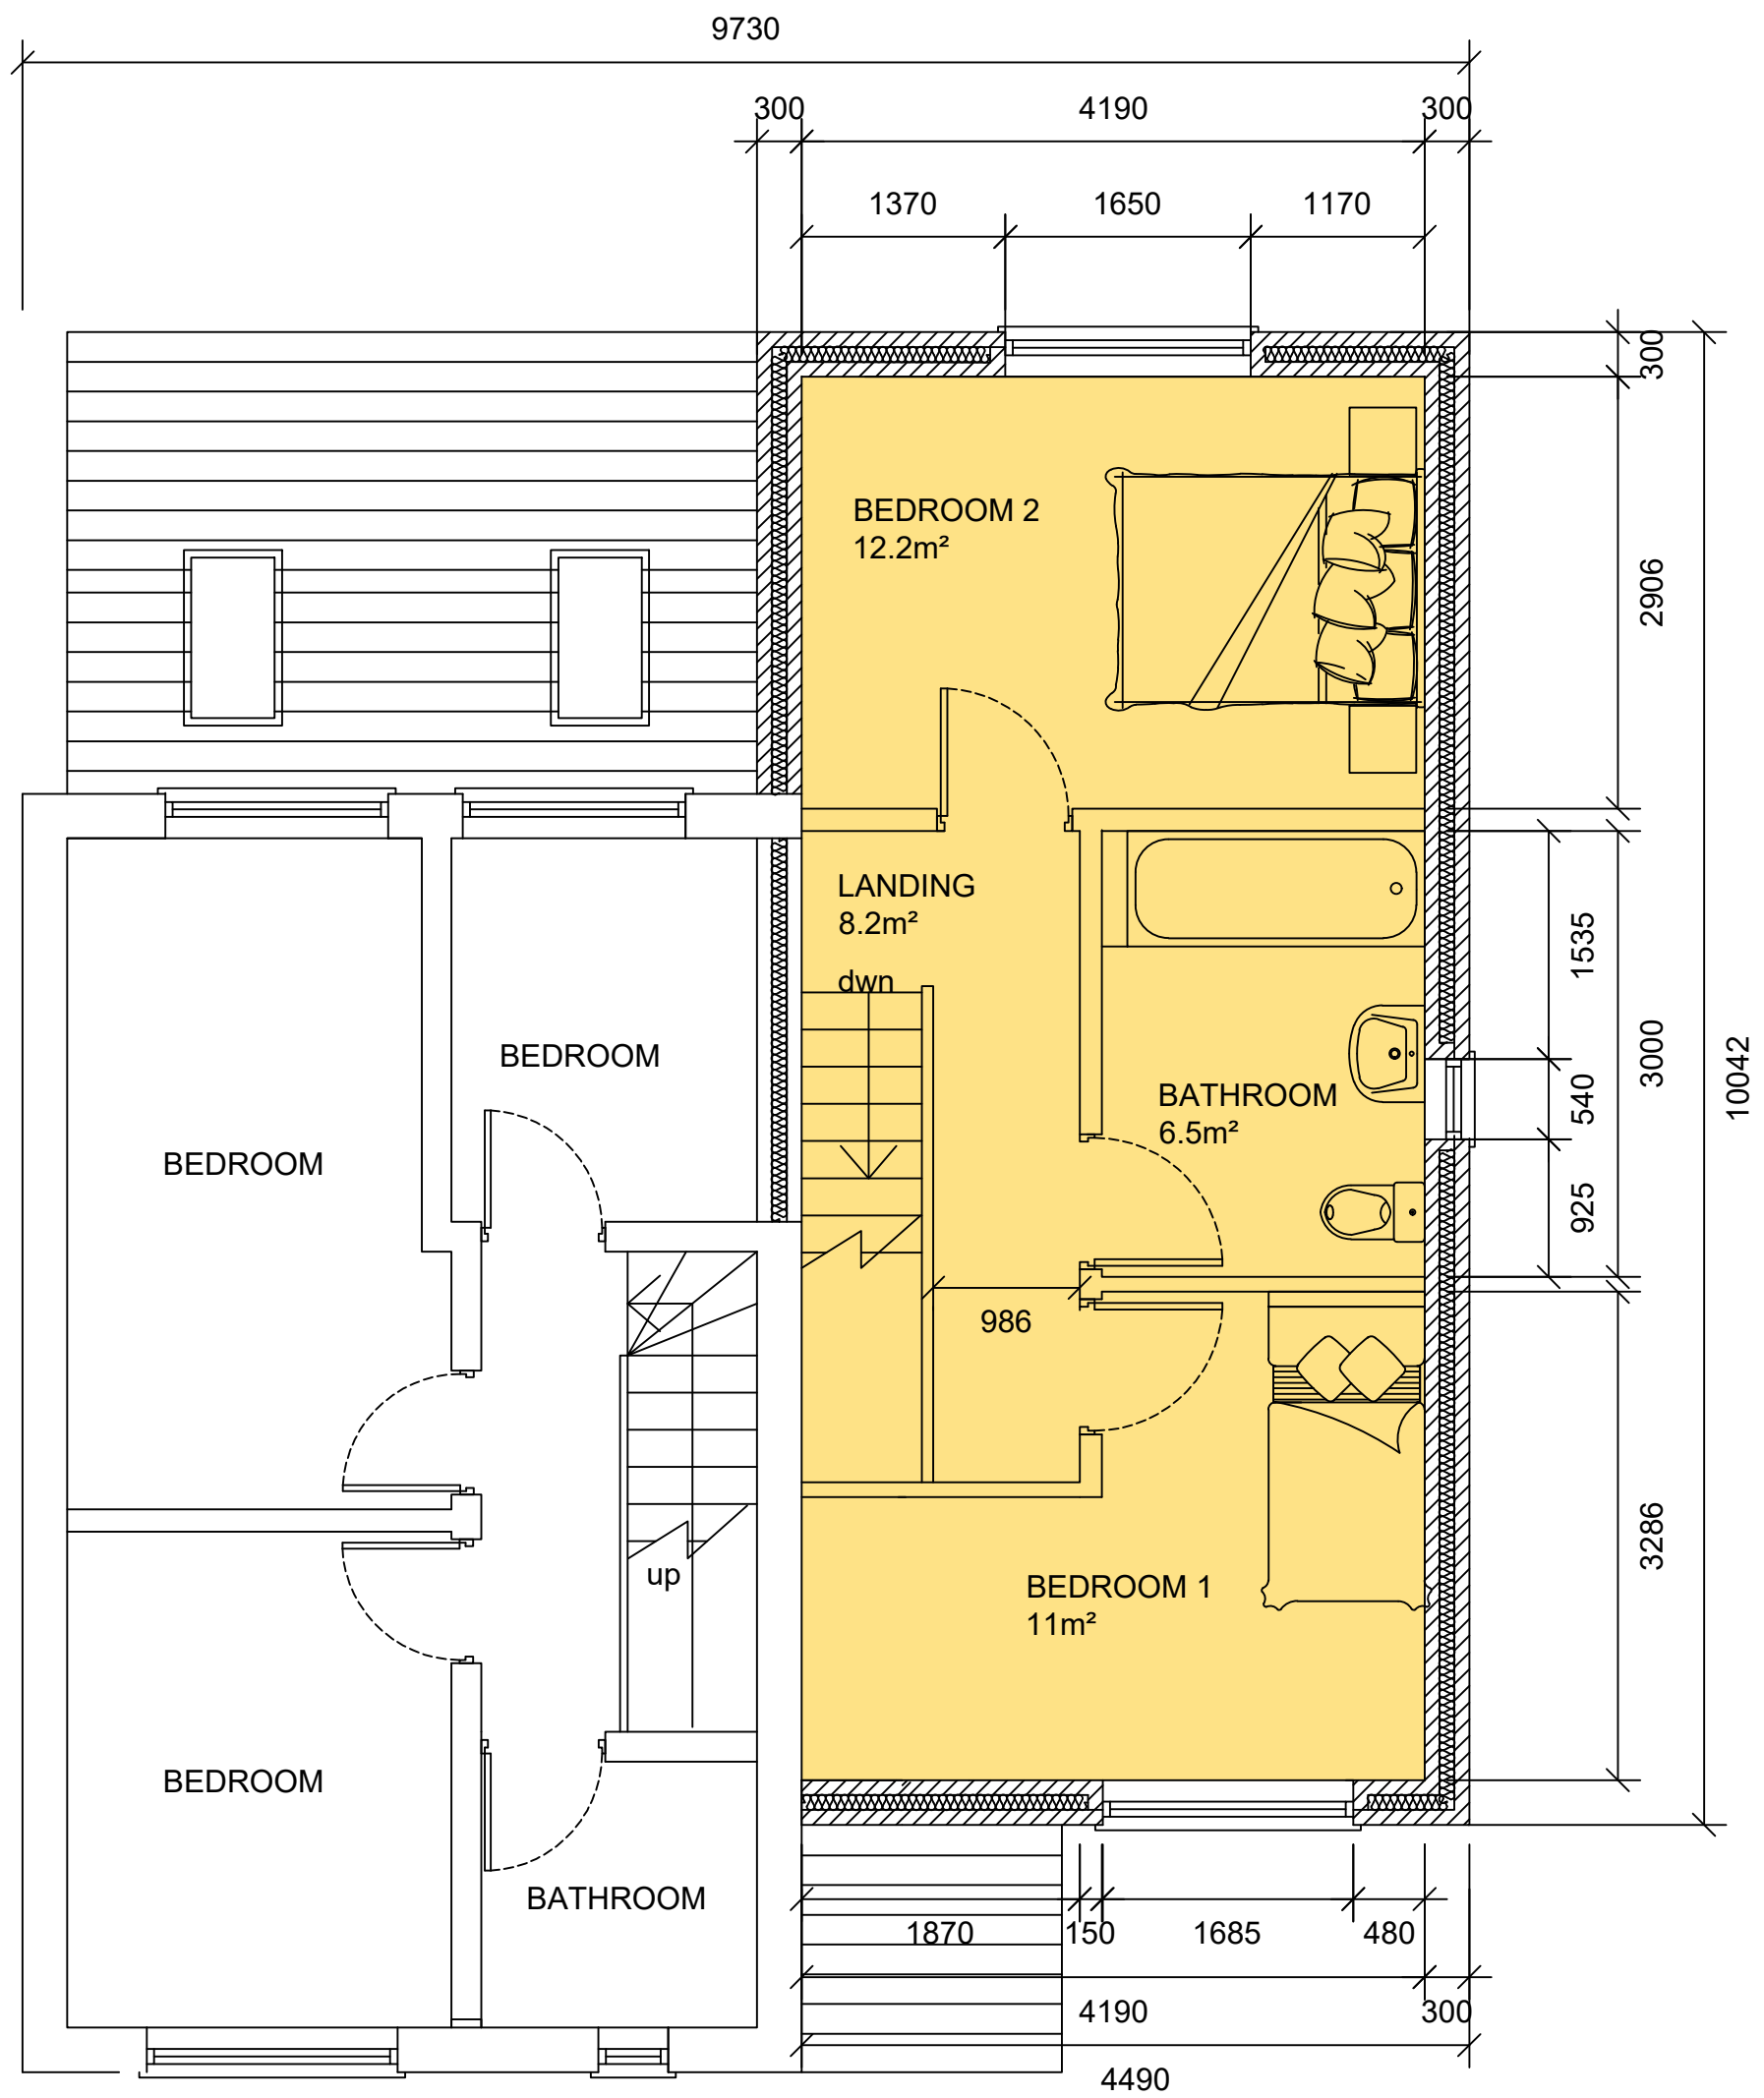

PROPOSED FIRST FLOOR
SCALE 1:50



PROPOSED FRONT ELEVATION
SCALE: 1:100

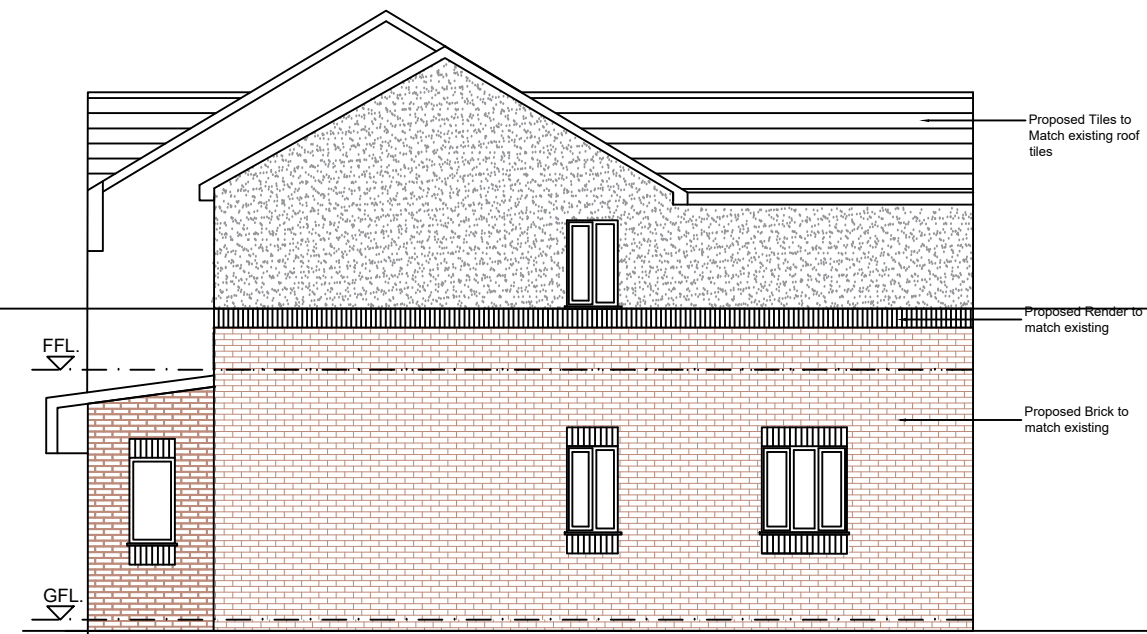

PROPOSED SIDE ELEVATION
SCALE: 1:100



PROPOSED REAR ELEVATION
SCALE: 1:100



PLANNING



rev	amendments	by	ckd	date
2 Wynne Close, M11 3TR				
Existing & Proposed Floor Plans/ Elevations				
Drawing Status:		Planning		
Drawn / Checked:		AP / -		
Date:		10/01/2022		
Scale:		As Shown A1		
Drawing no:		Revision:		
DWG220110-02		C		