



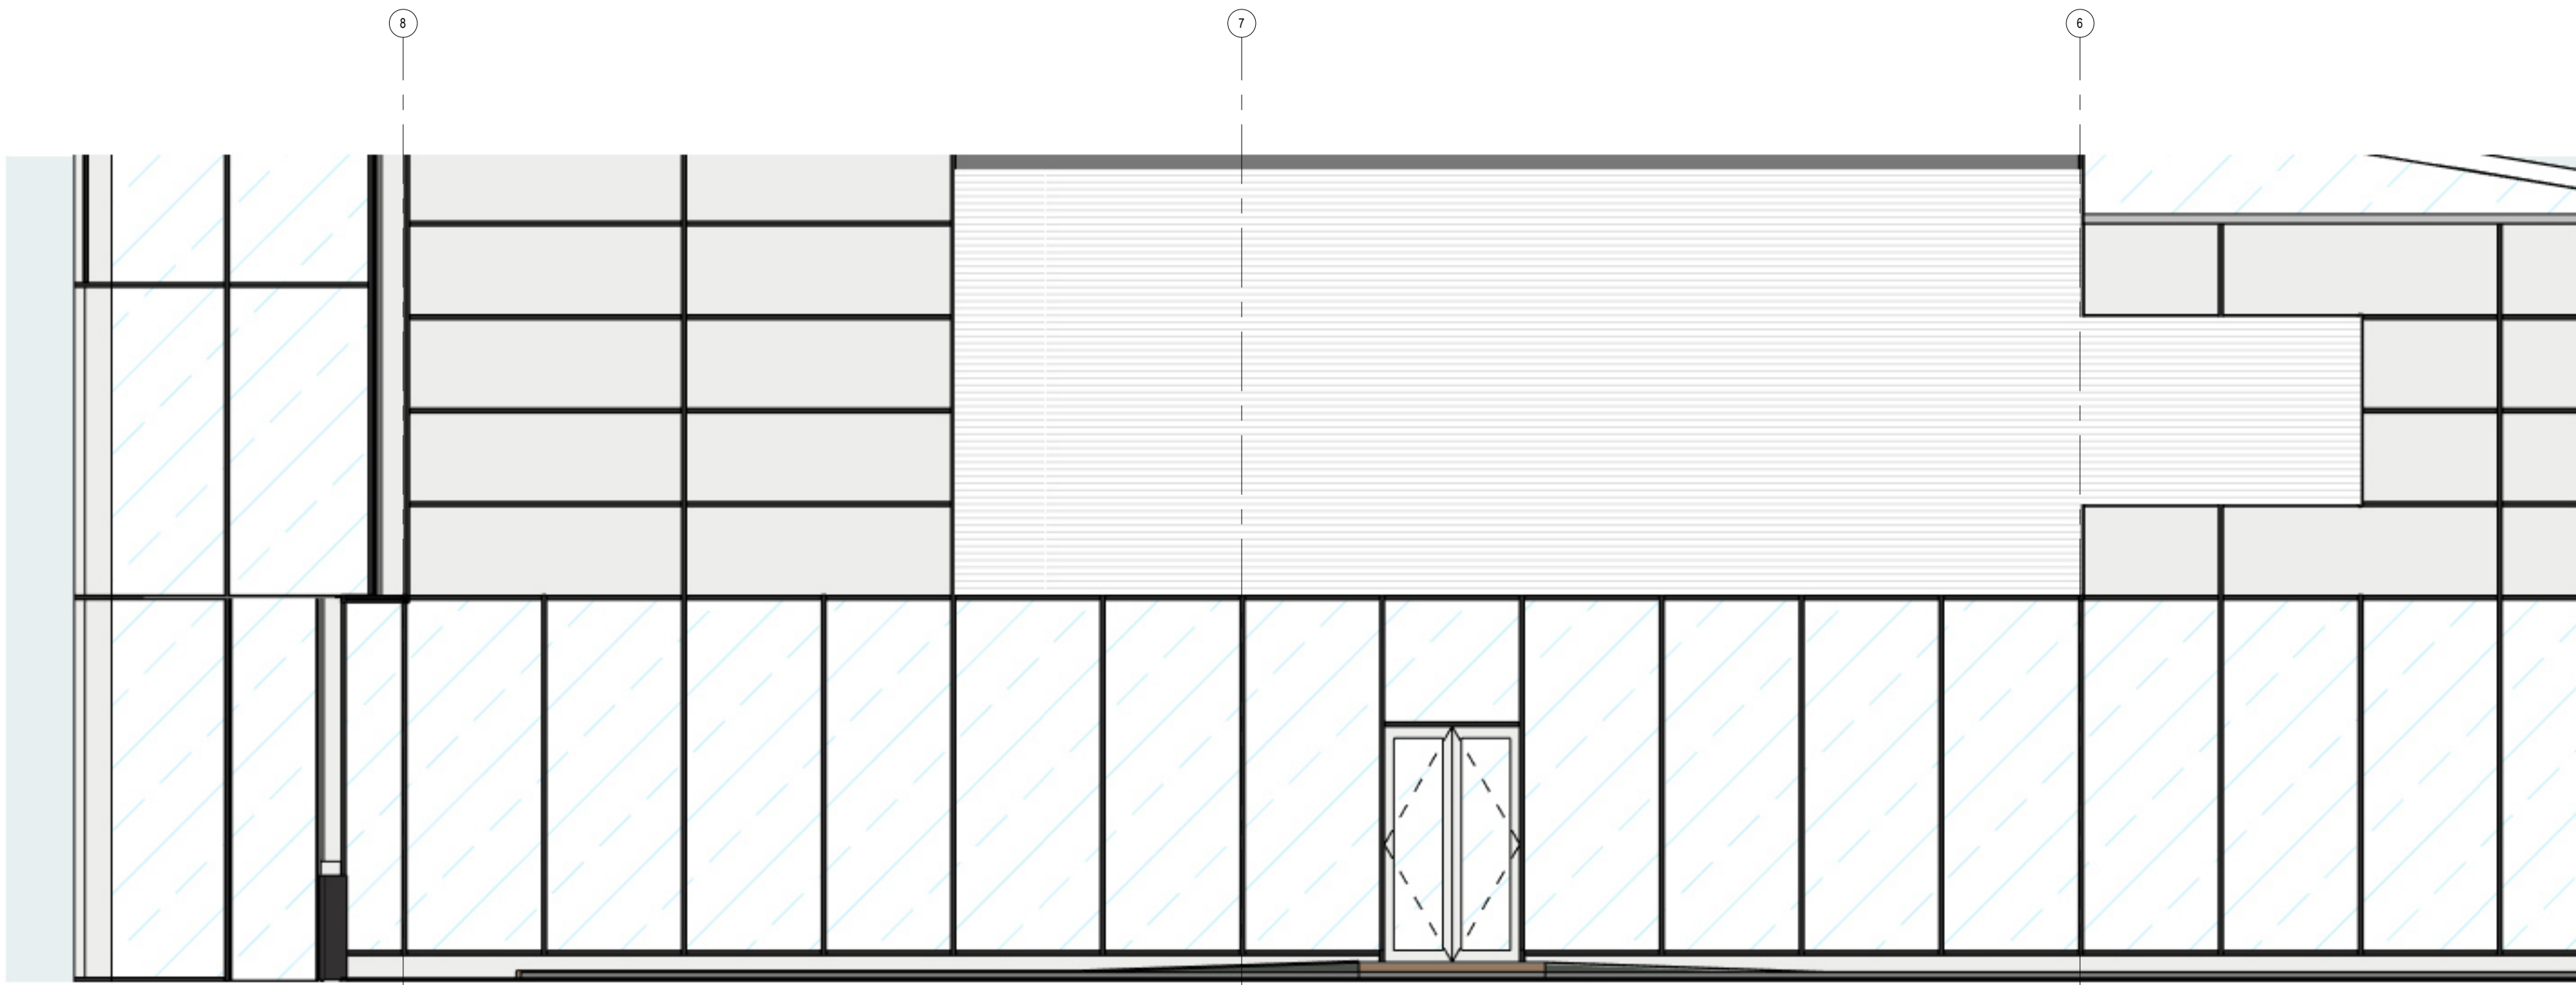


1 North Elevation - Existing Terrace
1:50



2 Level 07 - Existing Terrace
1:50

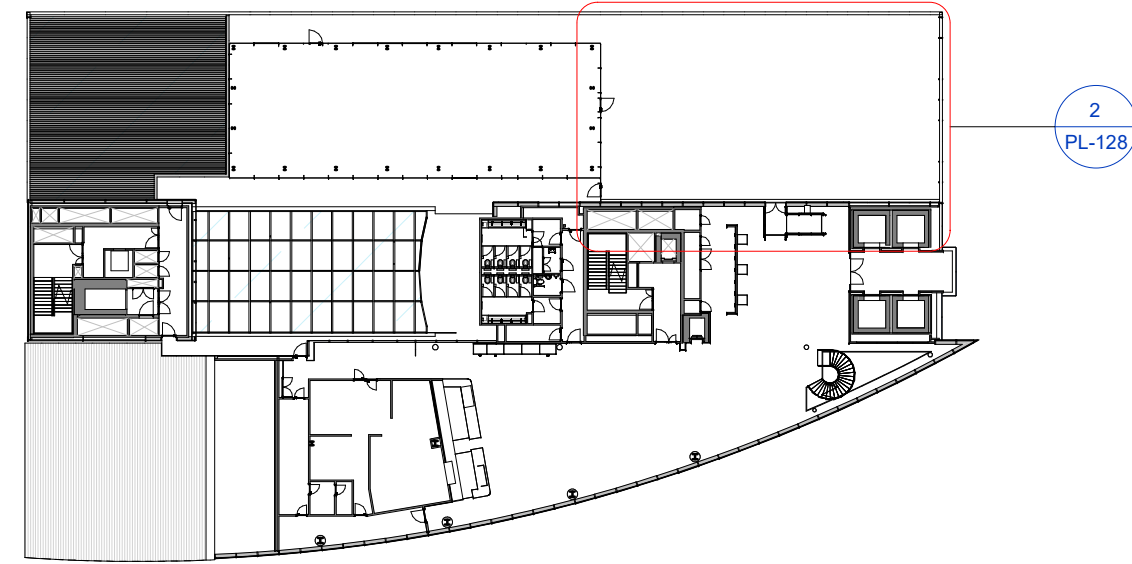

3 Level 07 - Terrace Location
1:500

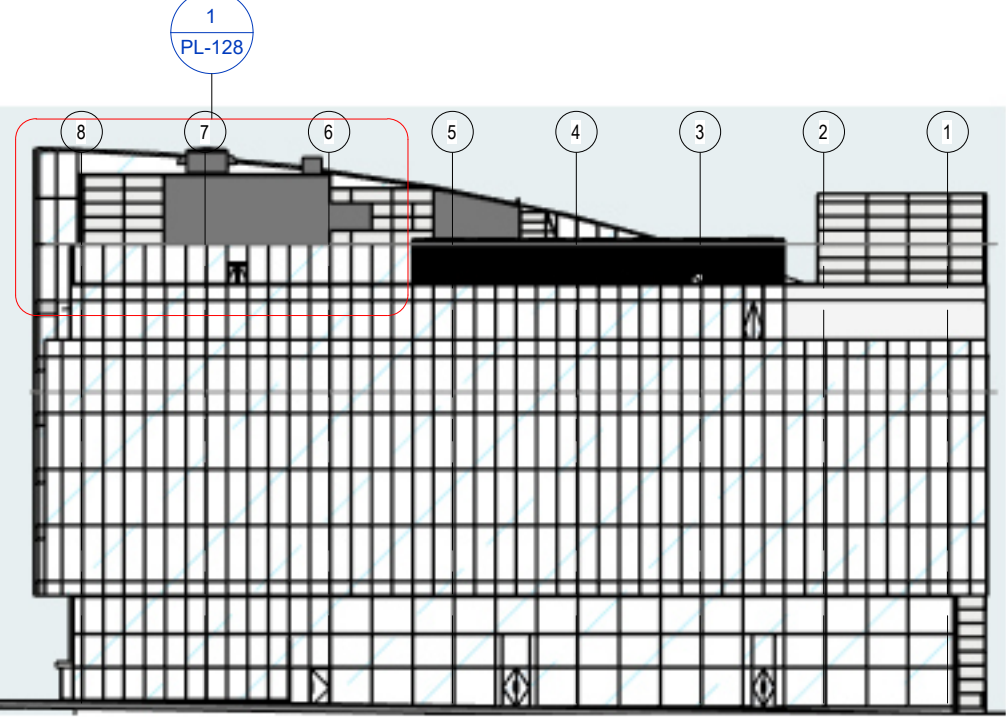

4 North Elevation Location - Terrace
1:500

rev.	date	description	by	rev.	date	description	by	notes	Project Name	Client	Address	drawing number	rev	drawing title	scale	As indicated
								- Do not scale drawing - All dimensions to be confirmed on site - Any drawing errors or divergences should be brought to the attention of the originator of this drawing - Drawing to be read in conjunction with MLA Common Requirements Specification	Spinningfields Reoccupation	NatWest Group	Spinningfields Manchester	RBF62-MLA-XX-07-DR-A-PL-128		Level 07 Pillar Lights Existing Terrace Planning	date drawn format	OM A1