


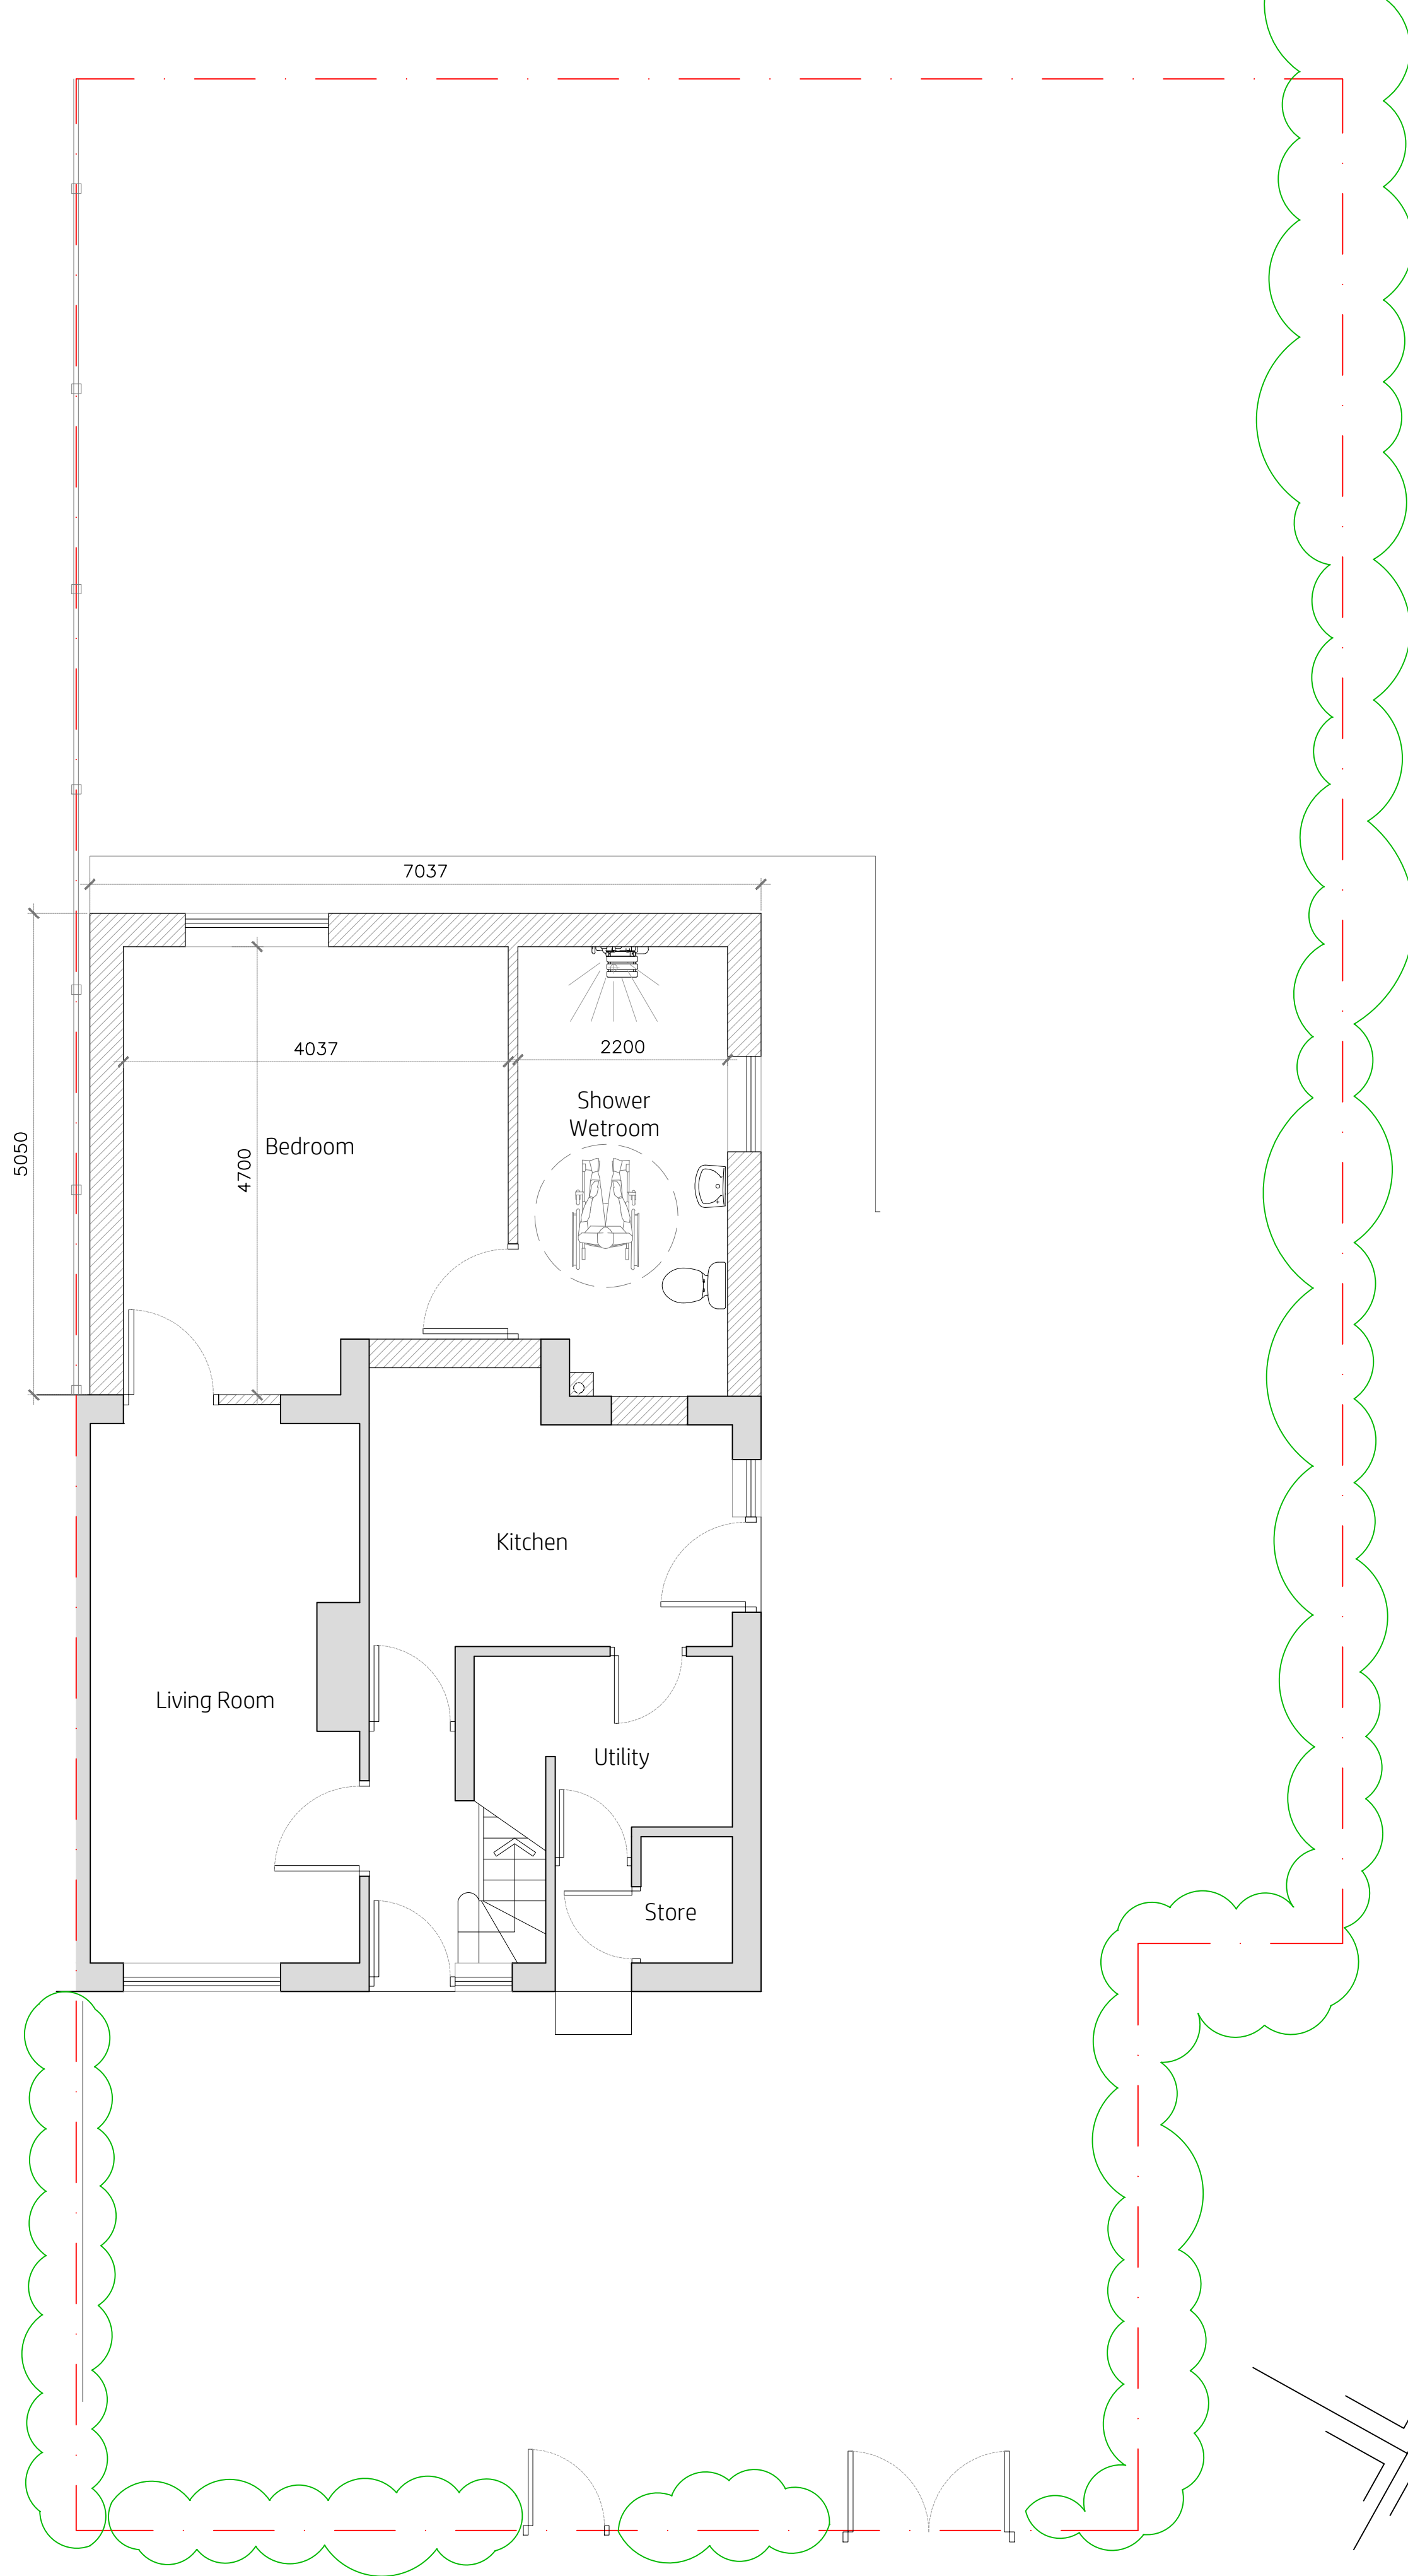


Proposed Ground Floor





Proposed Front Elevation



Proposed Rear Elevation

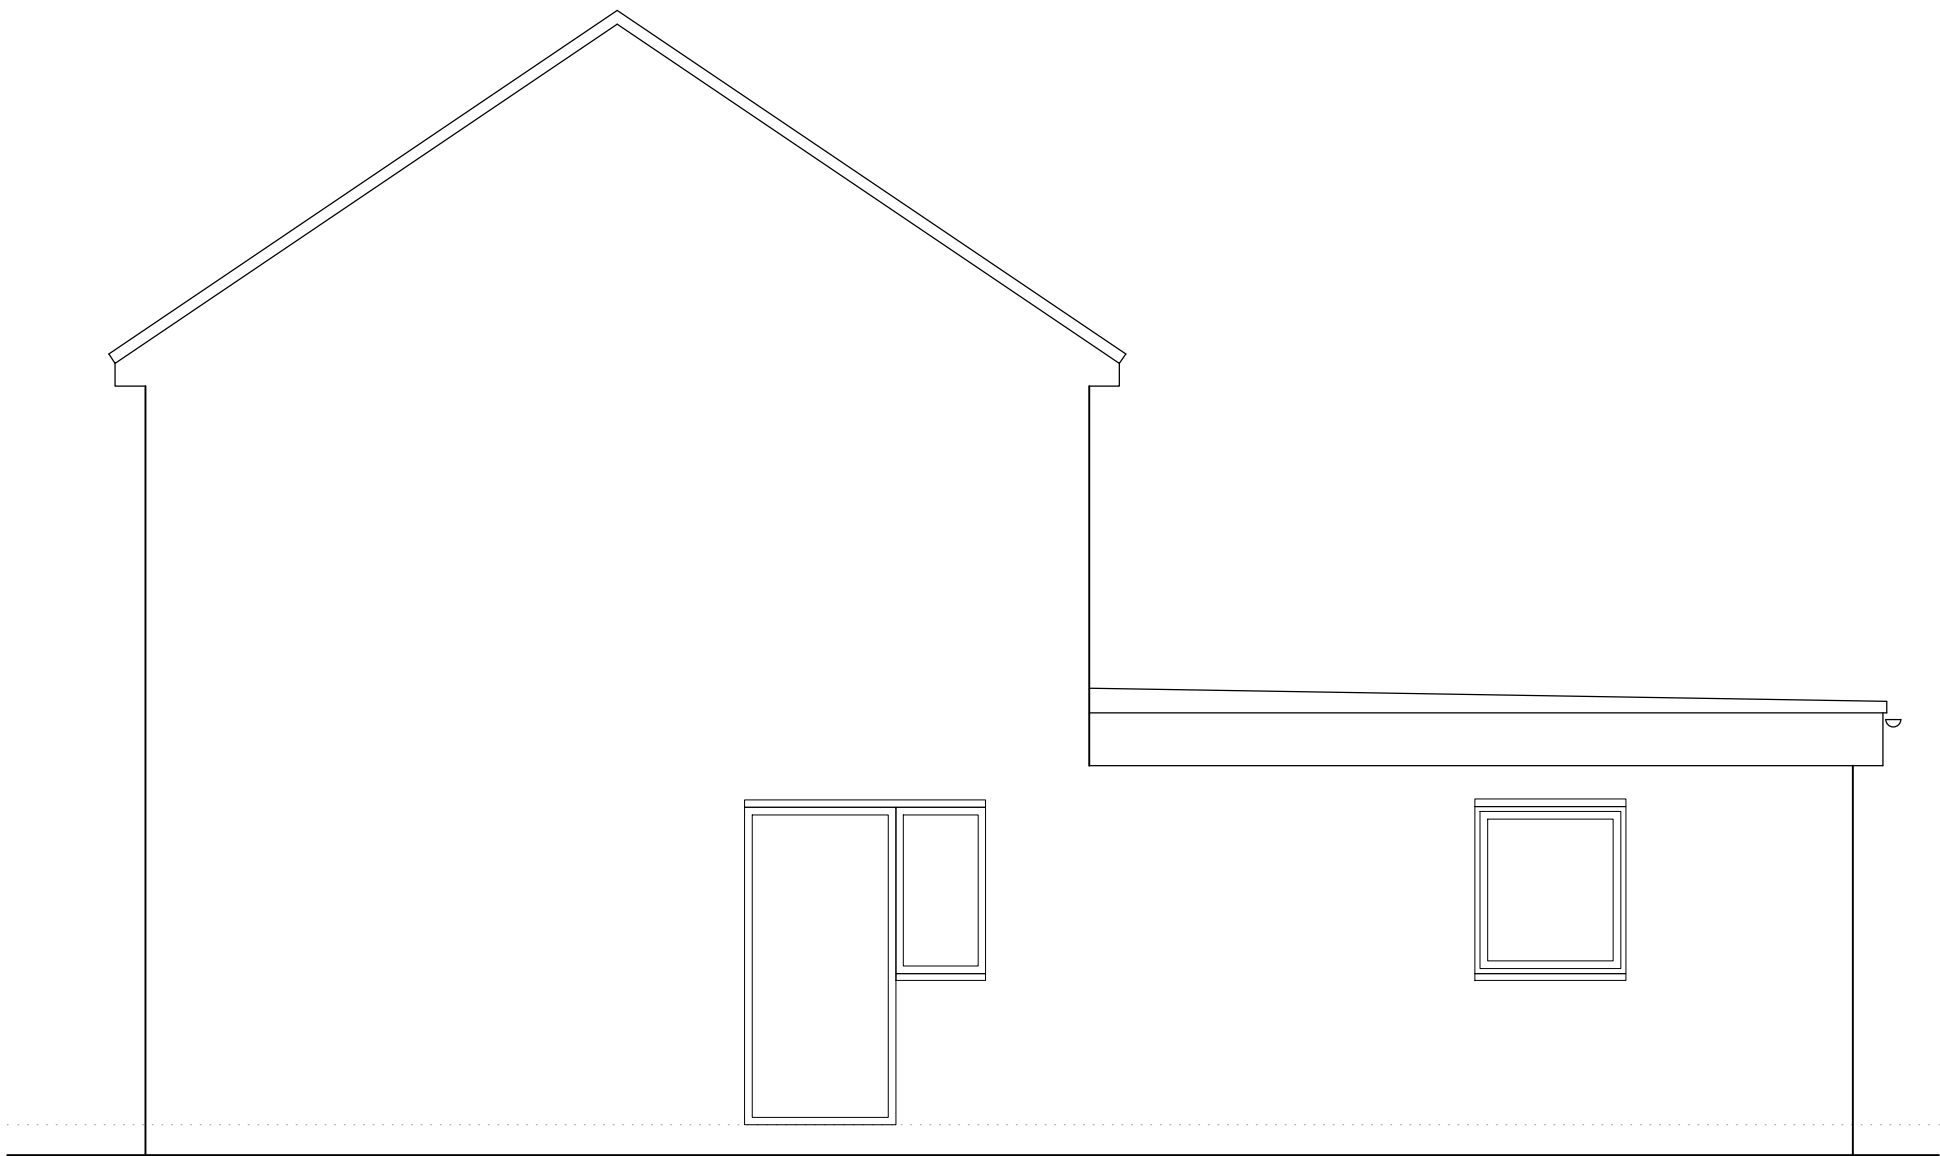

Proposed Side Elevation

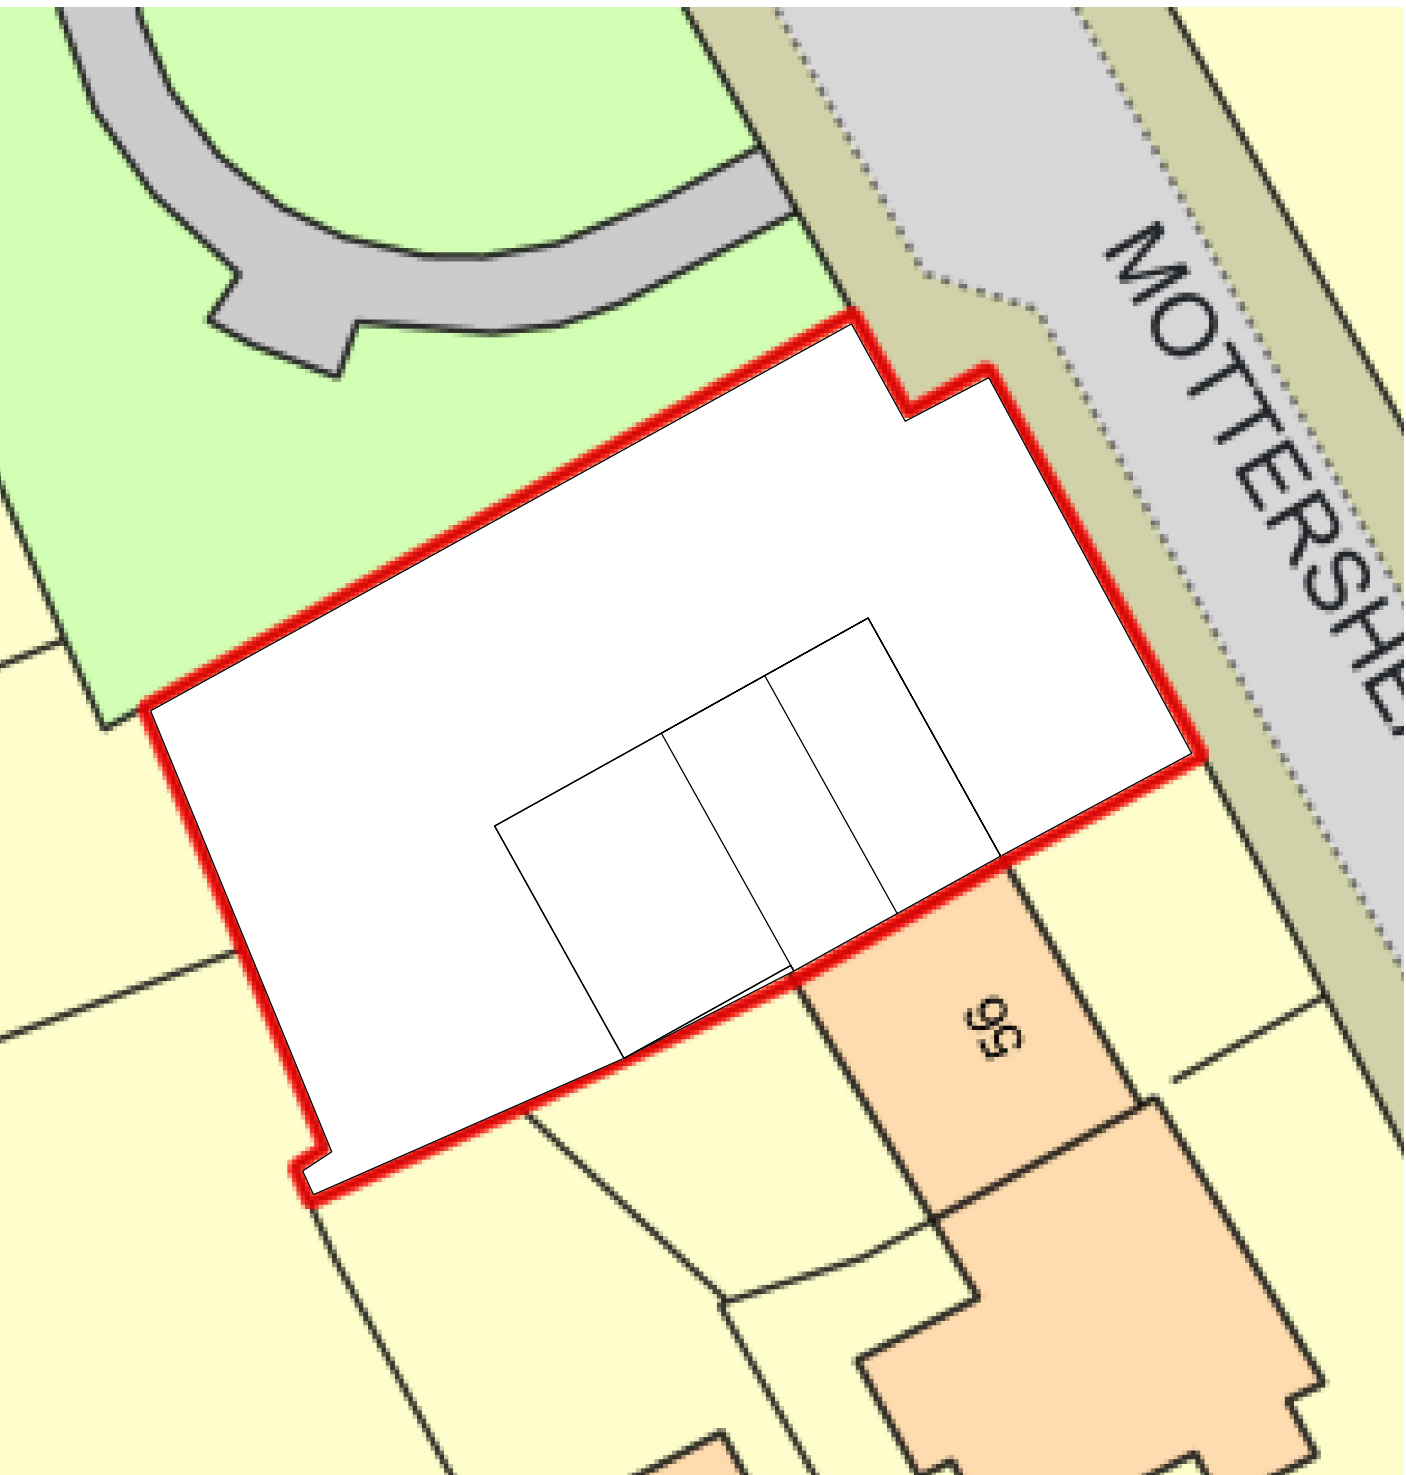 

Proposed Block Plan
1:200

revision	description	date
A	updated for planning	23.12.2022
B	block plan updated	09.01.2023

Proposed Plans

kieranhibbsarchitecture
27 Pioneer Road
Macclesfield
SK11 7ZB

kieranhibbs@gmail.com
Mobile: 07584049322

project
54 Mottershead Road
Wythenshawe
M22 9GN

kieranhibbsarchitecture

scale
1:50@A1
1:100@A3

drawn by
klh

drawing number
KH665-101

