



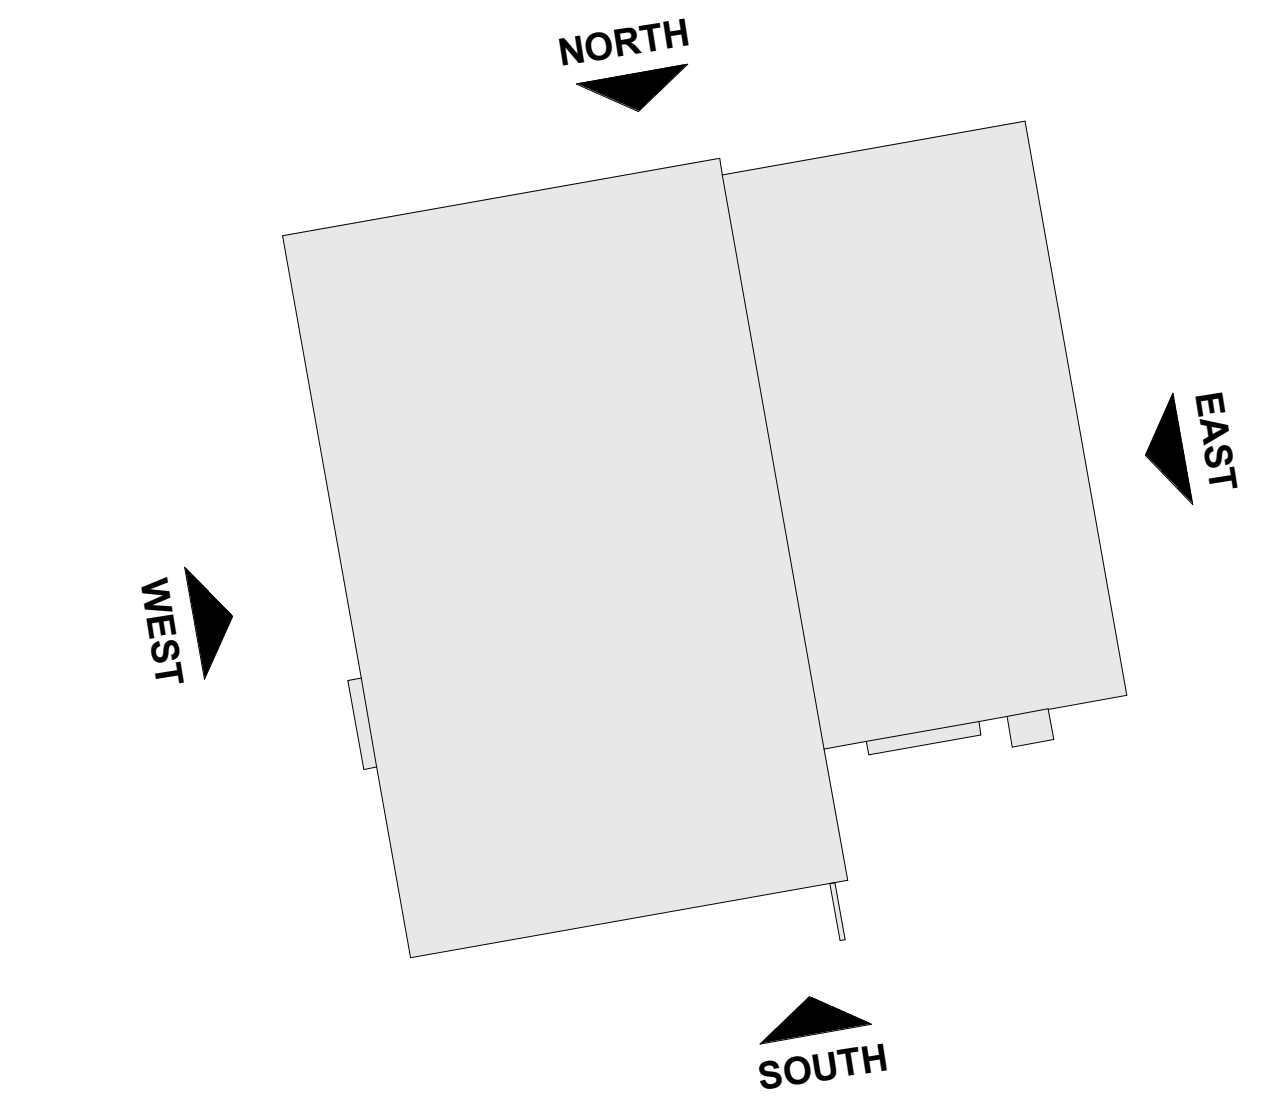

Elevation Locations - PLANNING ..
1 : 1000

1 Existing South Elevation - PLANNING
1 : 200

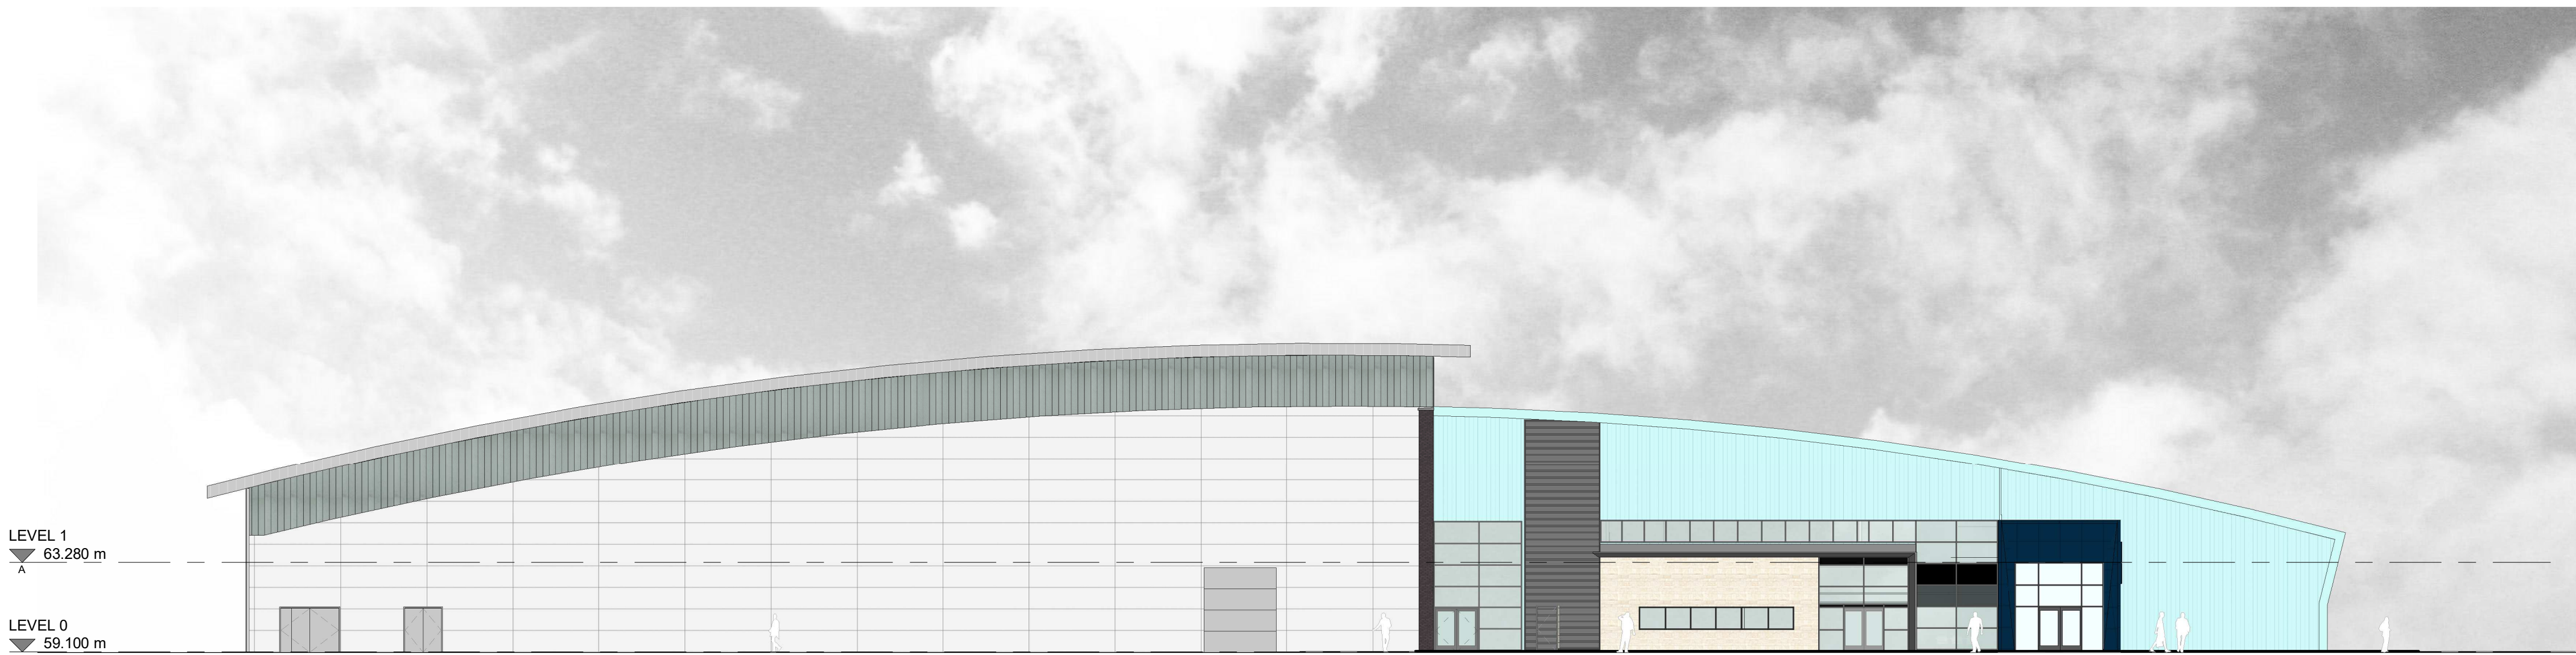

2 Existing West Elevation - PLANNING
1 : 200

P1	Issued for Planning	04.01.23	ME	GG
Rev	Description	Date	Dr	App
original by		date created	by	by
Me		01/03/23	GG	



AHR Architects Ltd
5th Floor
55 Princess Street
Manchester
M2 4EW
United Kingdom

T +44(0)161 8287900
E manchester@ahr.co.uk
www.ahr.co.uk

client name			
Manchester City Council			
project			
House of Sport			
drawing			
Existing Elevations - Sheet 1			
computer file		plot date	
C:\Users\mark\OneDrive\LOCAL FILES\HOS-AHR-00-ZZ-A0-A-0001\mark.evans.rvt			
project number		scale	
2019.00291.000		As indicated@A1	
drawing number		rev	issue status
HOS-AHR-00-ZZ-DR-A-20-1000		P1	P1
This drawing is to be read in conjunction with all related drawings. All dimensions must be checked and verified on site before commencing any work or producing shop drawings. The originator should be notified immediately of any discrepancy. This drawing is copyright and remains the property of AHR.			