


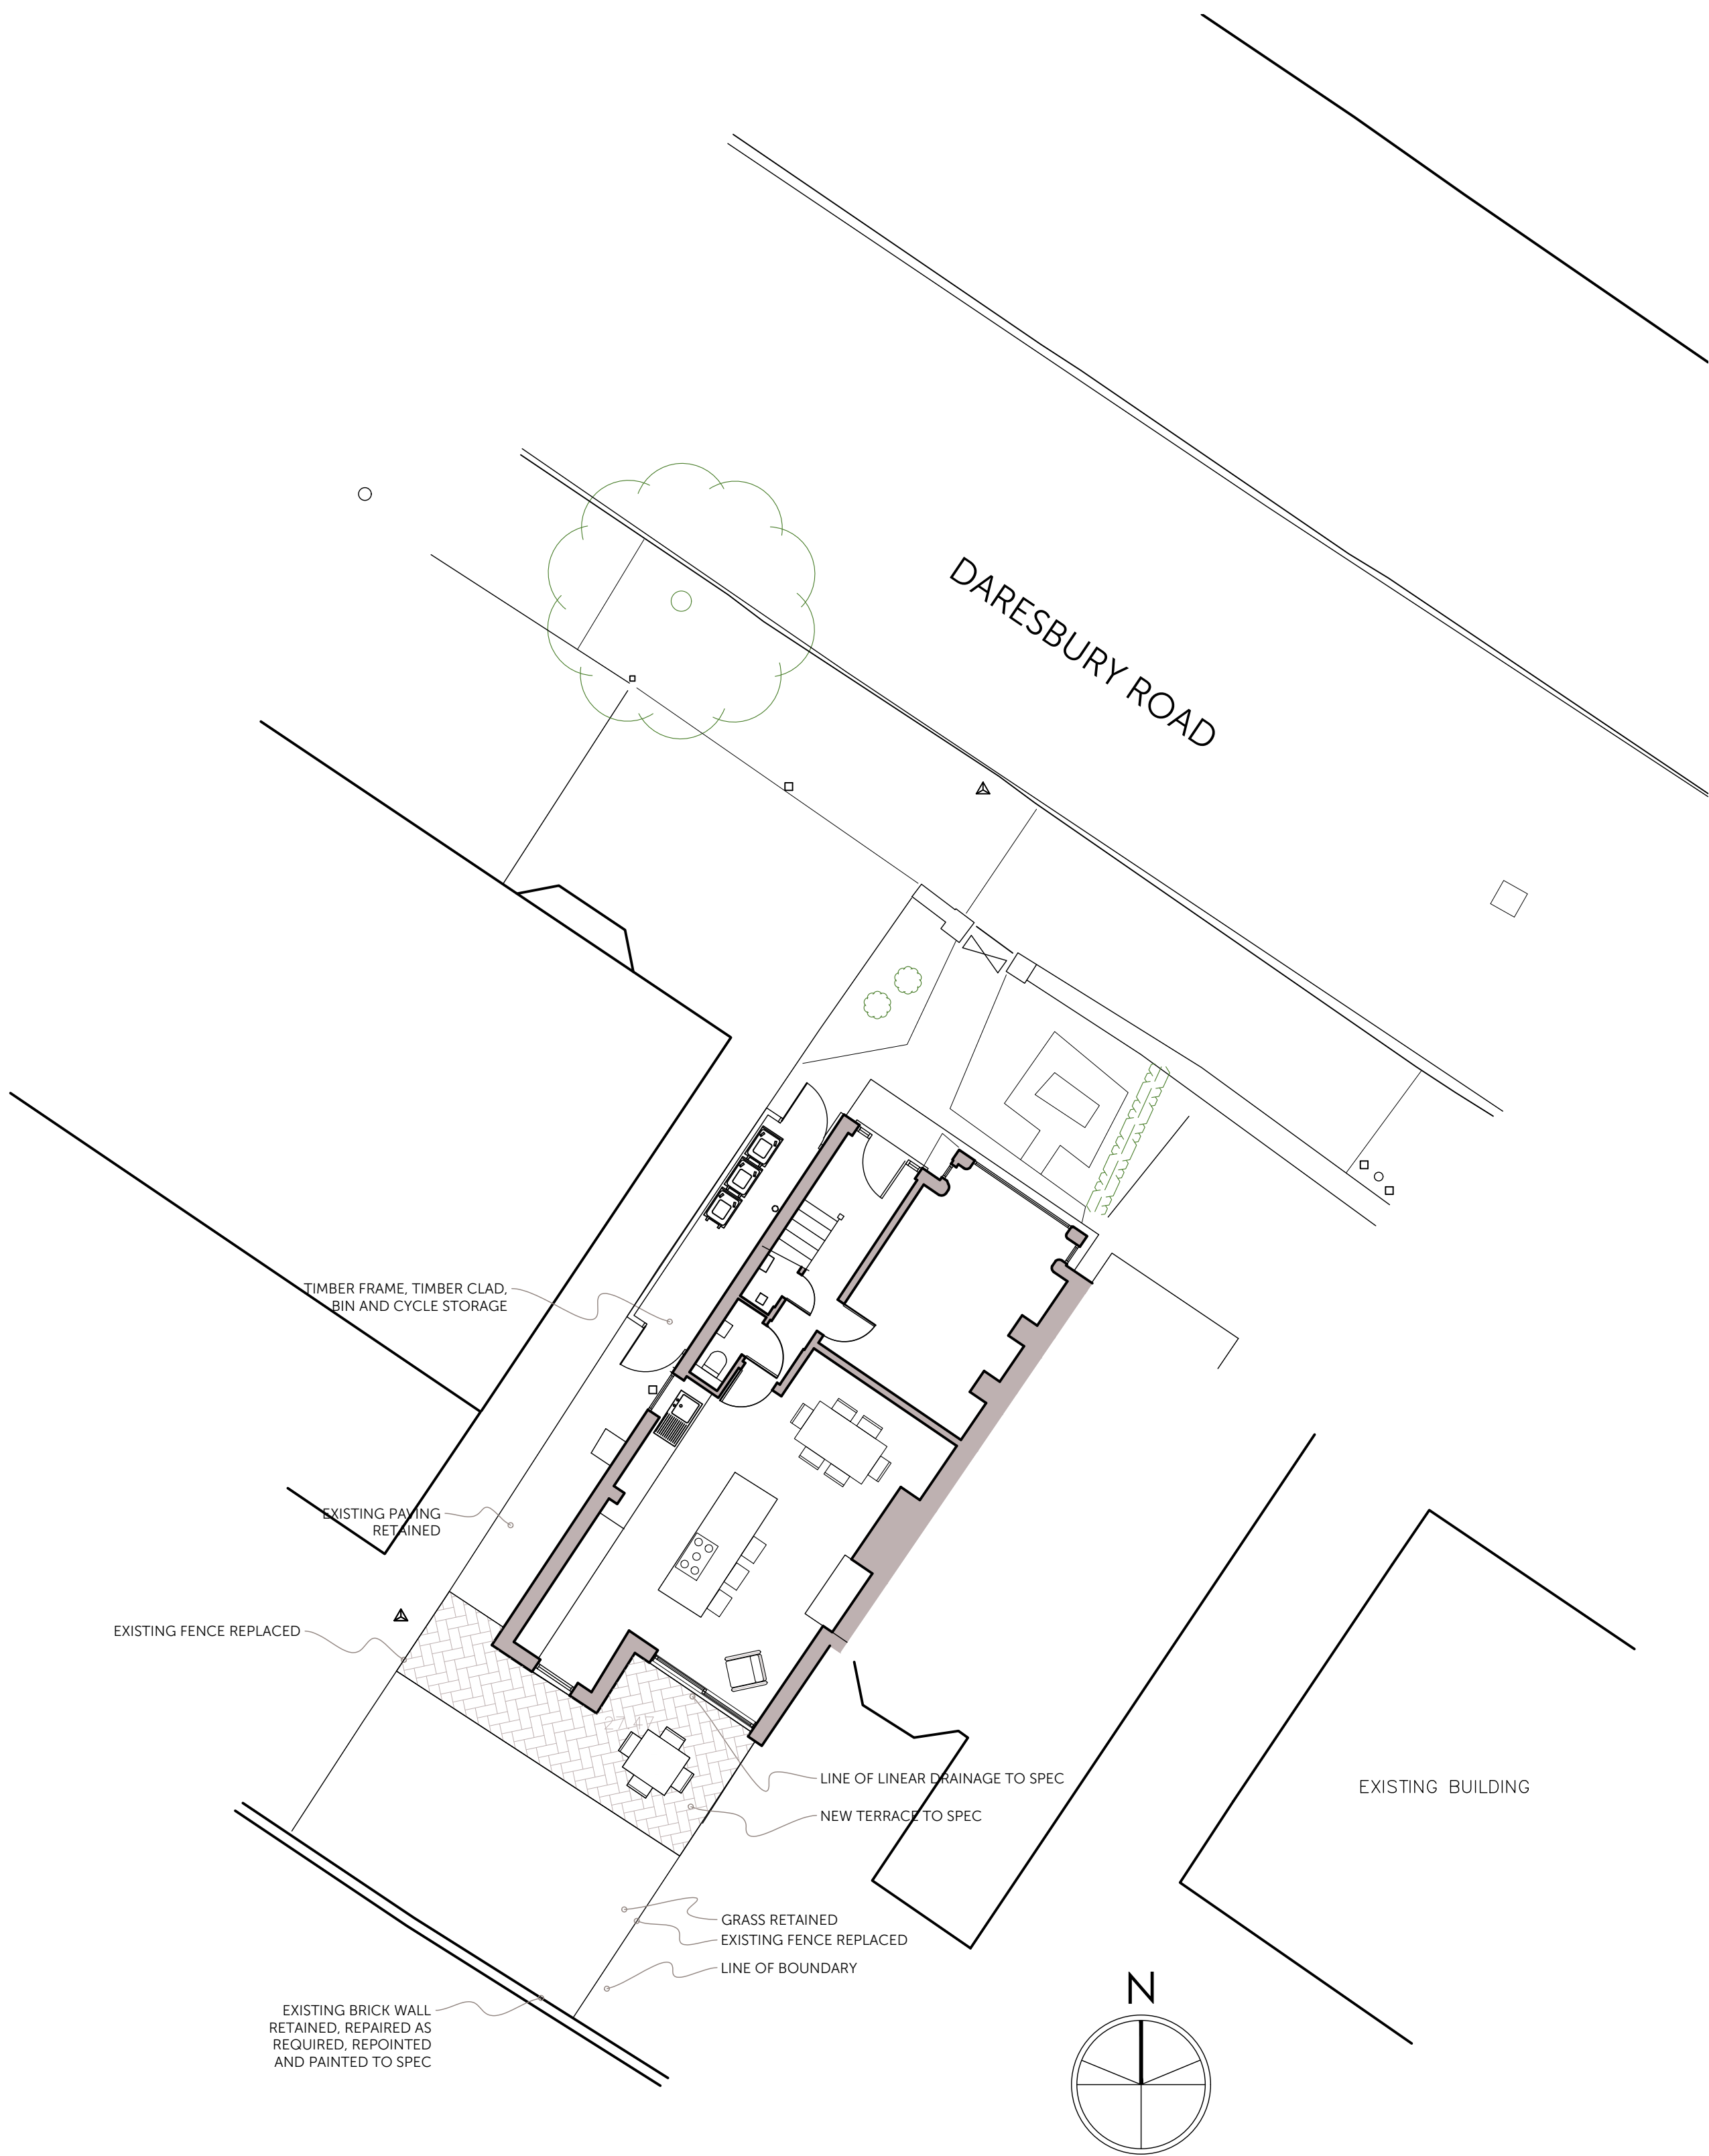

Amendments



FASCIATO
ARCHITECTS
architecture & interiors

14a Regent Road, Altrincham, WA14 1RP
T: 0161 233 0668 @fasciato_design
architects@fasciato.co.uk fasciato.co.uk

SCALE AS INDICATED AT A1

Scale of Drawing: Date:
1:100 01.2023

Project:
6 DARESURY ROAD, CHORLTON

Drawing Title:
PROPOSED SITE PLAN

Drawing Number:
1851.PL01

NOTE:
© Fasciato Architects. Do not scale off this drawing.
All dimensions to be verified / checked before
commencement of construction/fabrication

SCALE 1:100 2000mm 4000mm 6000mm 8000mm 10000mm 12000mm 14000mm 16000mm 18000mm 20000mm