


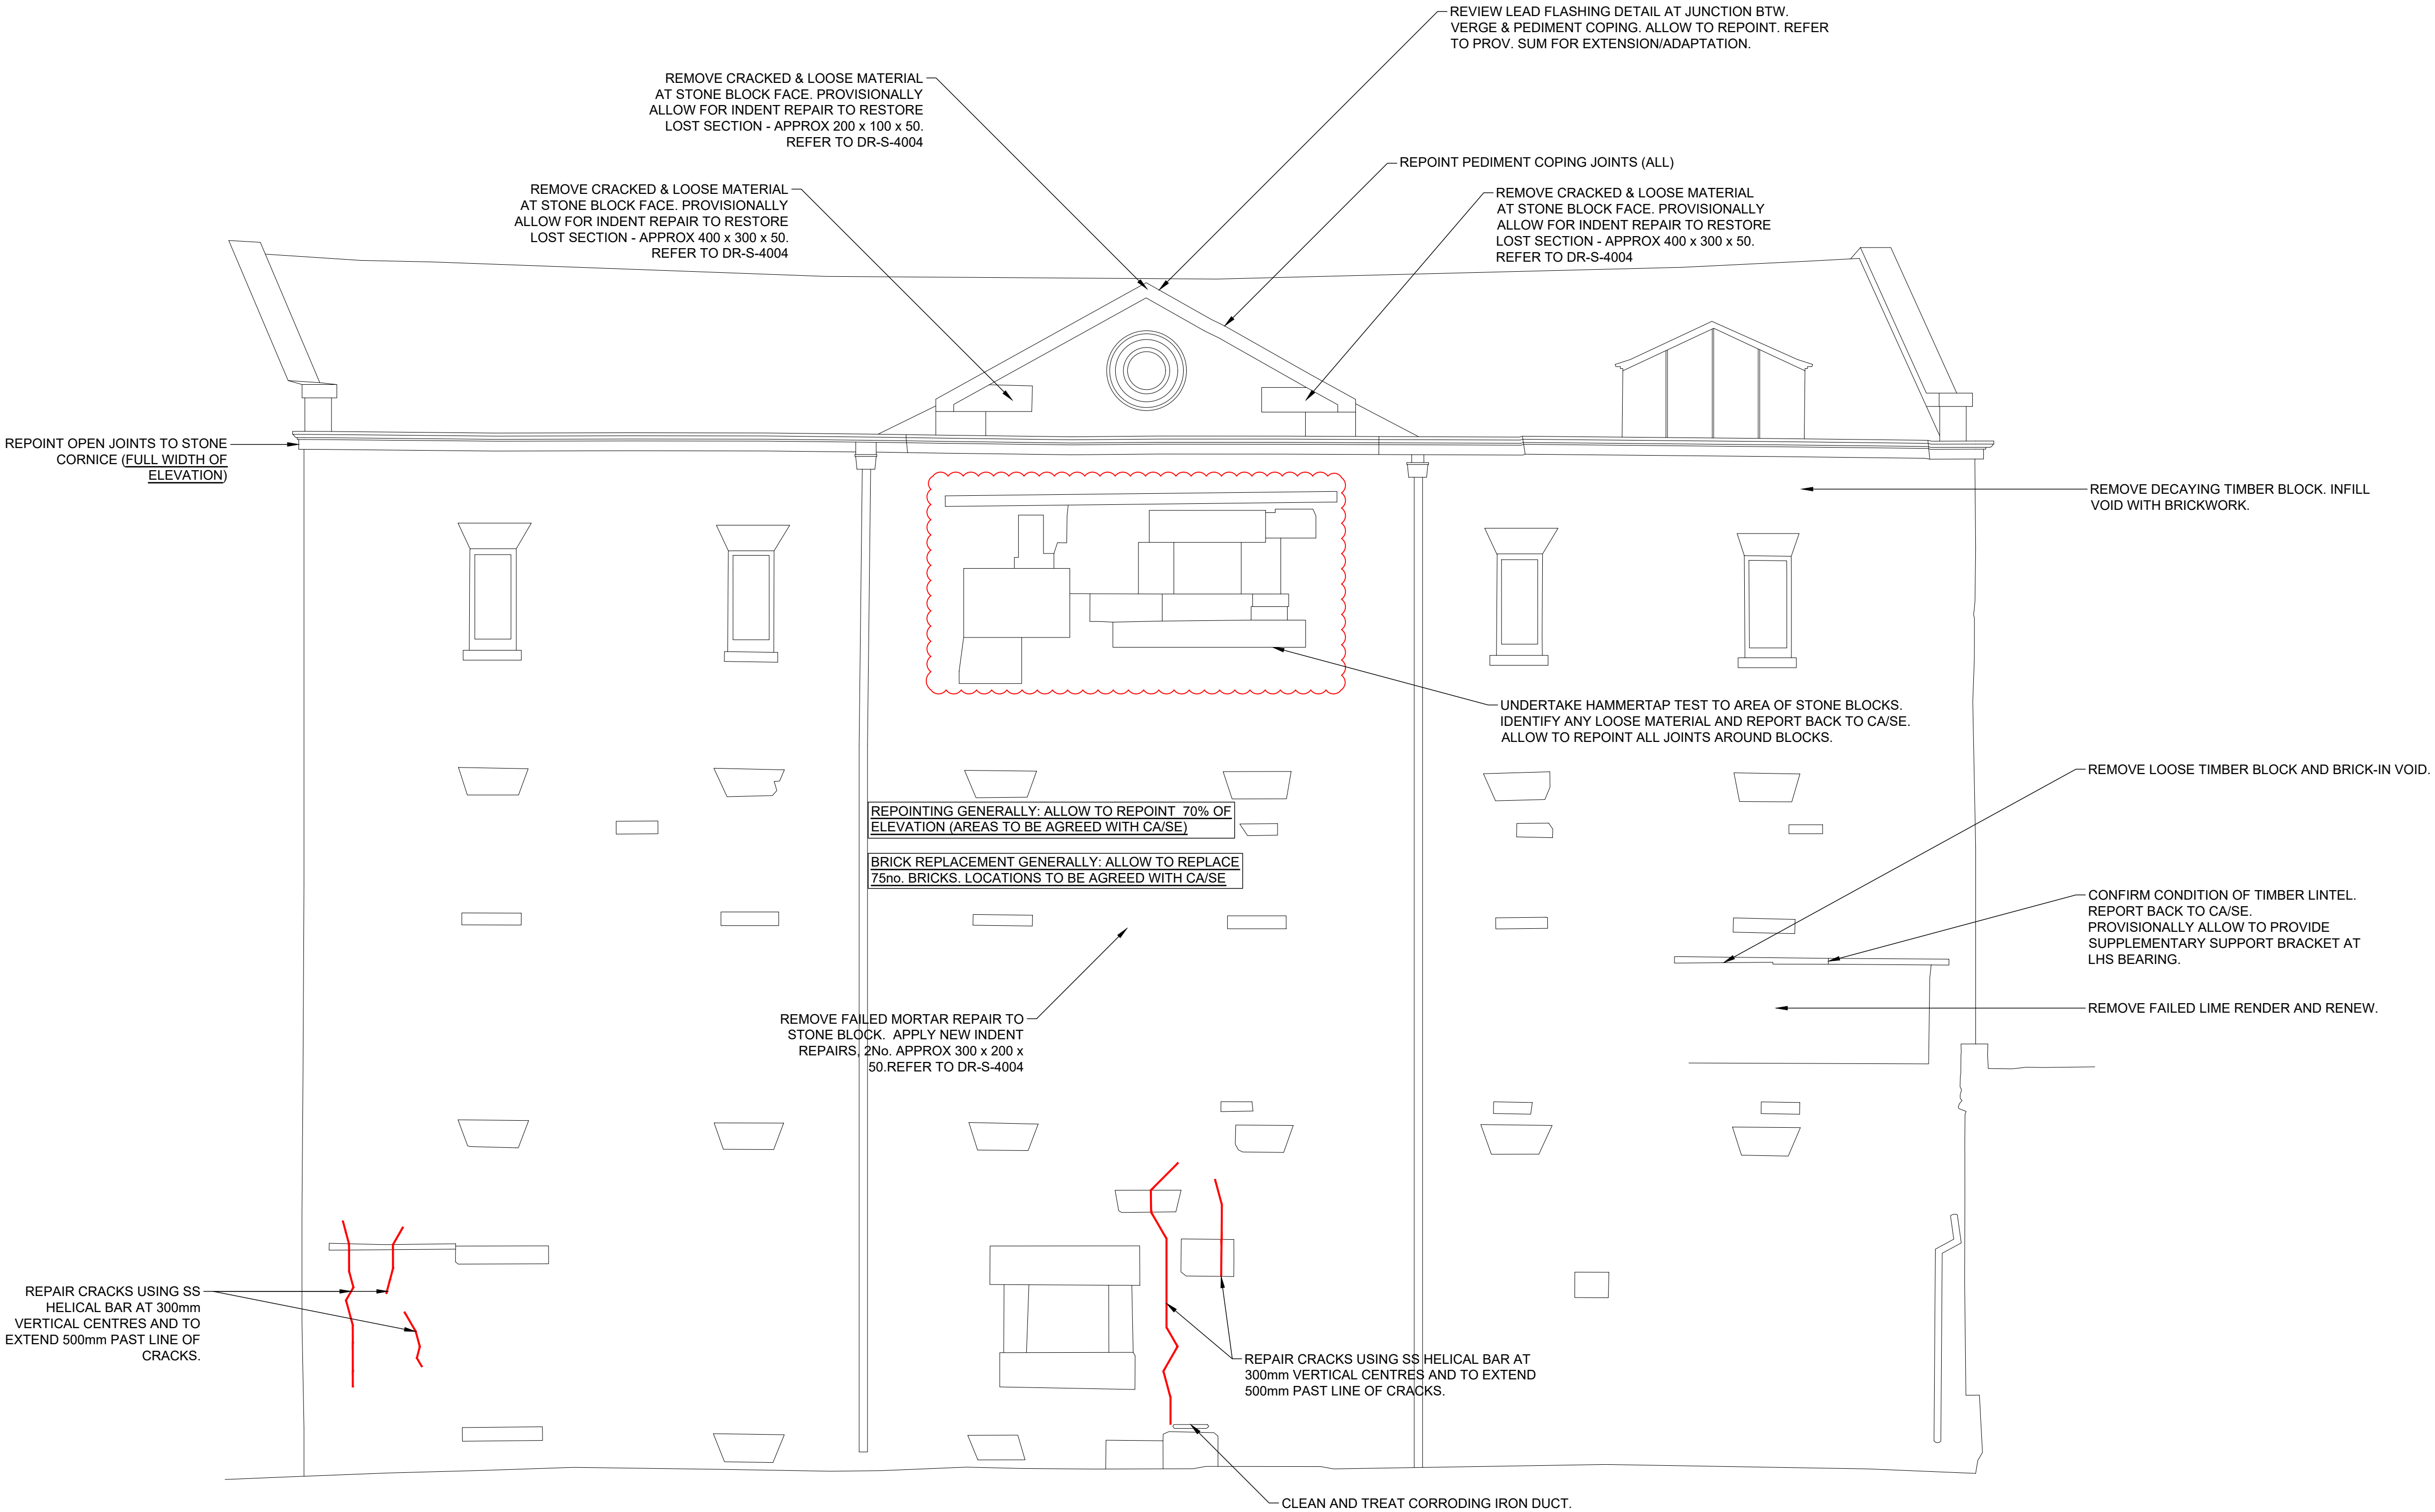

- GENERAL NOTES
1. THIS DRAWING IS TO BE READ IN CONJUNCTION WITH ALL RELEVANT ARCHITECTS, ENGINEERS AND SPECIALIST DRAWINGS AND SPECIFICATIONS
 2. DO NOT SCALE FROM THIS DRAWING IN EITHER PAPER OR DIGITAL FORM. USE WRITTEN DIMENSIONS ONLY.

- STRUCTURAL CONSERVATION REPAIR NOTES
1. GENERALLY REPOINTING AND INDIVIDUAL DAMAGED BRICKS ARE NOT HIGHLIGHTED BUT ALLOWANCES ARE INCLUDED IN THE WORK SCOPE.
 2. ALL STONE INDENT REPAIRS TO MATCH EXISTING TYPES AND PROFILES.
 3. ALL REDUNDANT NON-HISTORIC FERROUS FIXINGS (NAILS, BOLTS, EYES ETC.) TO BE REMOVED AND HOLES INFILLED WITH COLOUR MATCHED MORTAR.

NOT FOR CONSTRUCTION

T1	10.02.23	TENDER ISSUE	SW	SW
P1	27.01.23	STAGE 3 ISSUE	SW	SW
Rev	Date	Description	Drawn	Check

conisbee Consulting Structural Engineers
Consulting Civil Engineers

London • Cambridge • Norwich
1-5 Offord St London N1 1DH
Telephone 020 7700 6666
www.conisbee.co.uk

Drawing Status	
TENDER	
Project	Date JAN 2023
SIM - 1830 WAREHOUSE ESSENTIAL WORKS & REPAIRS	Scale 1:50@A1
	Drawn SW
Title	Engineer SW
WEST ELEVATION STRUCTURAL REPAIRS	Project No 220627
Drawing No 220627-XX-00-DR-S-3107	Revision T1