



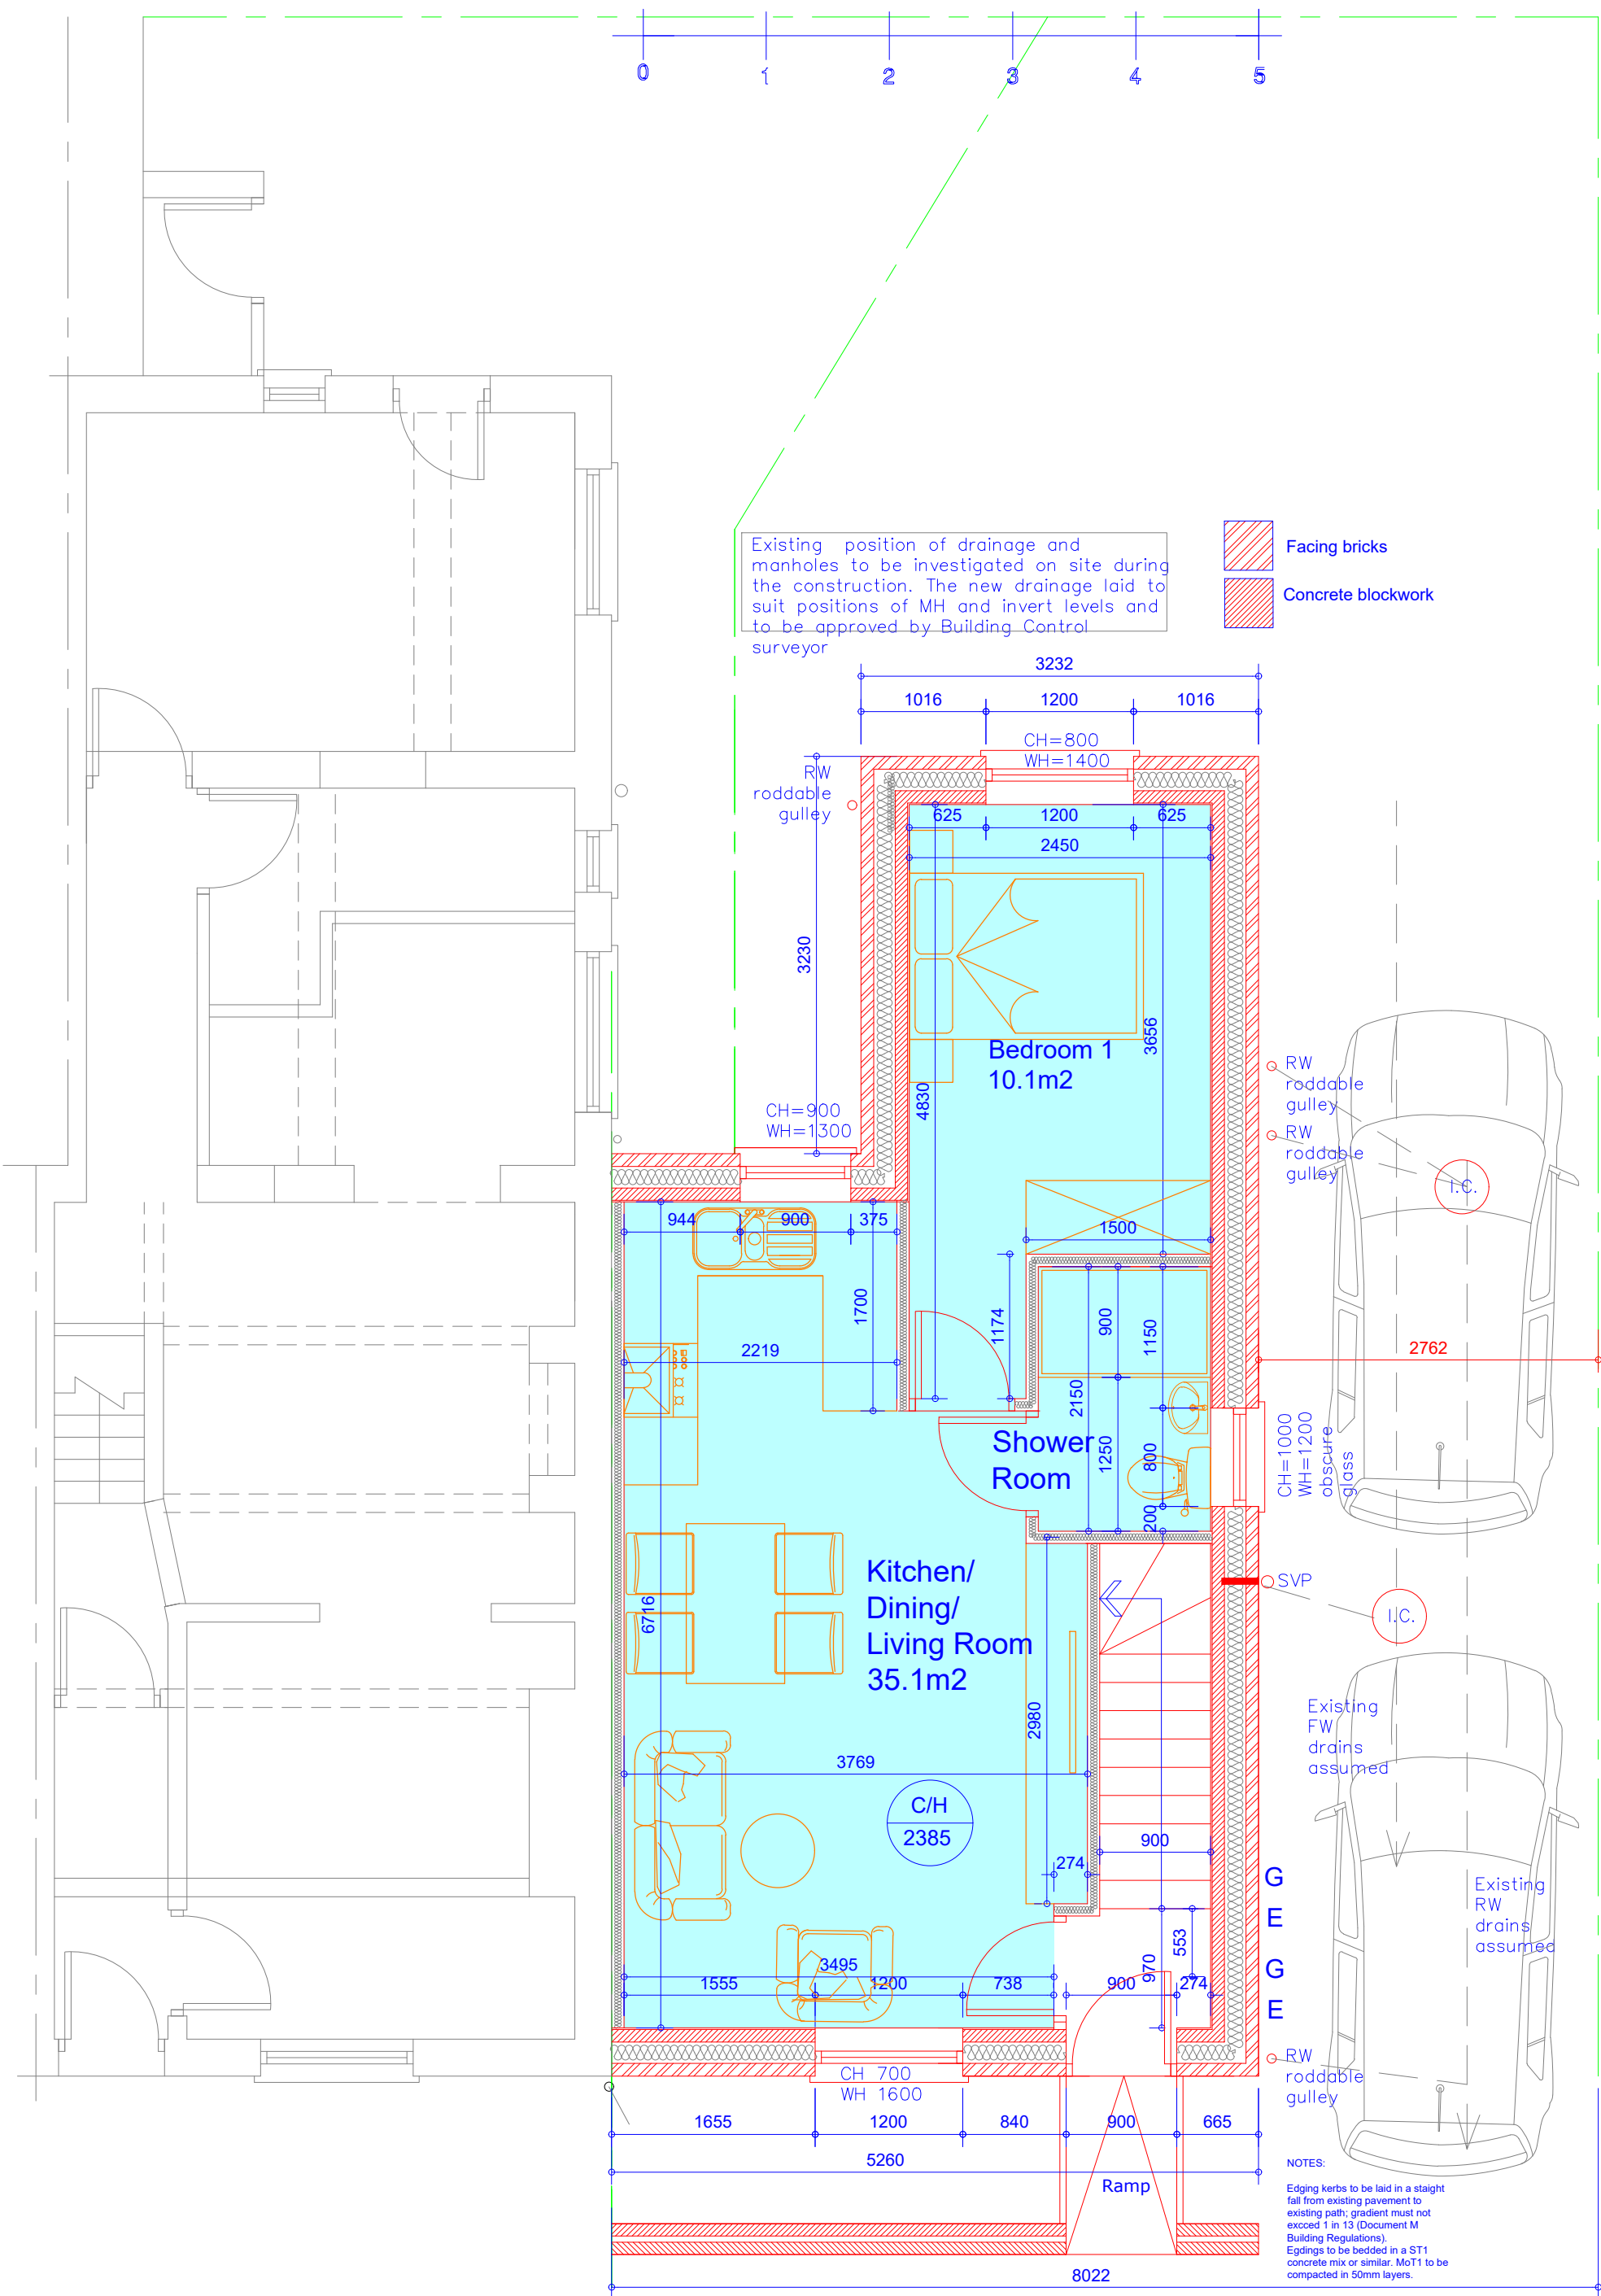

Proposed Ground Floor Plan
Scale 1:50

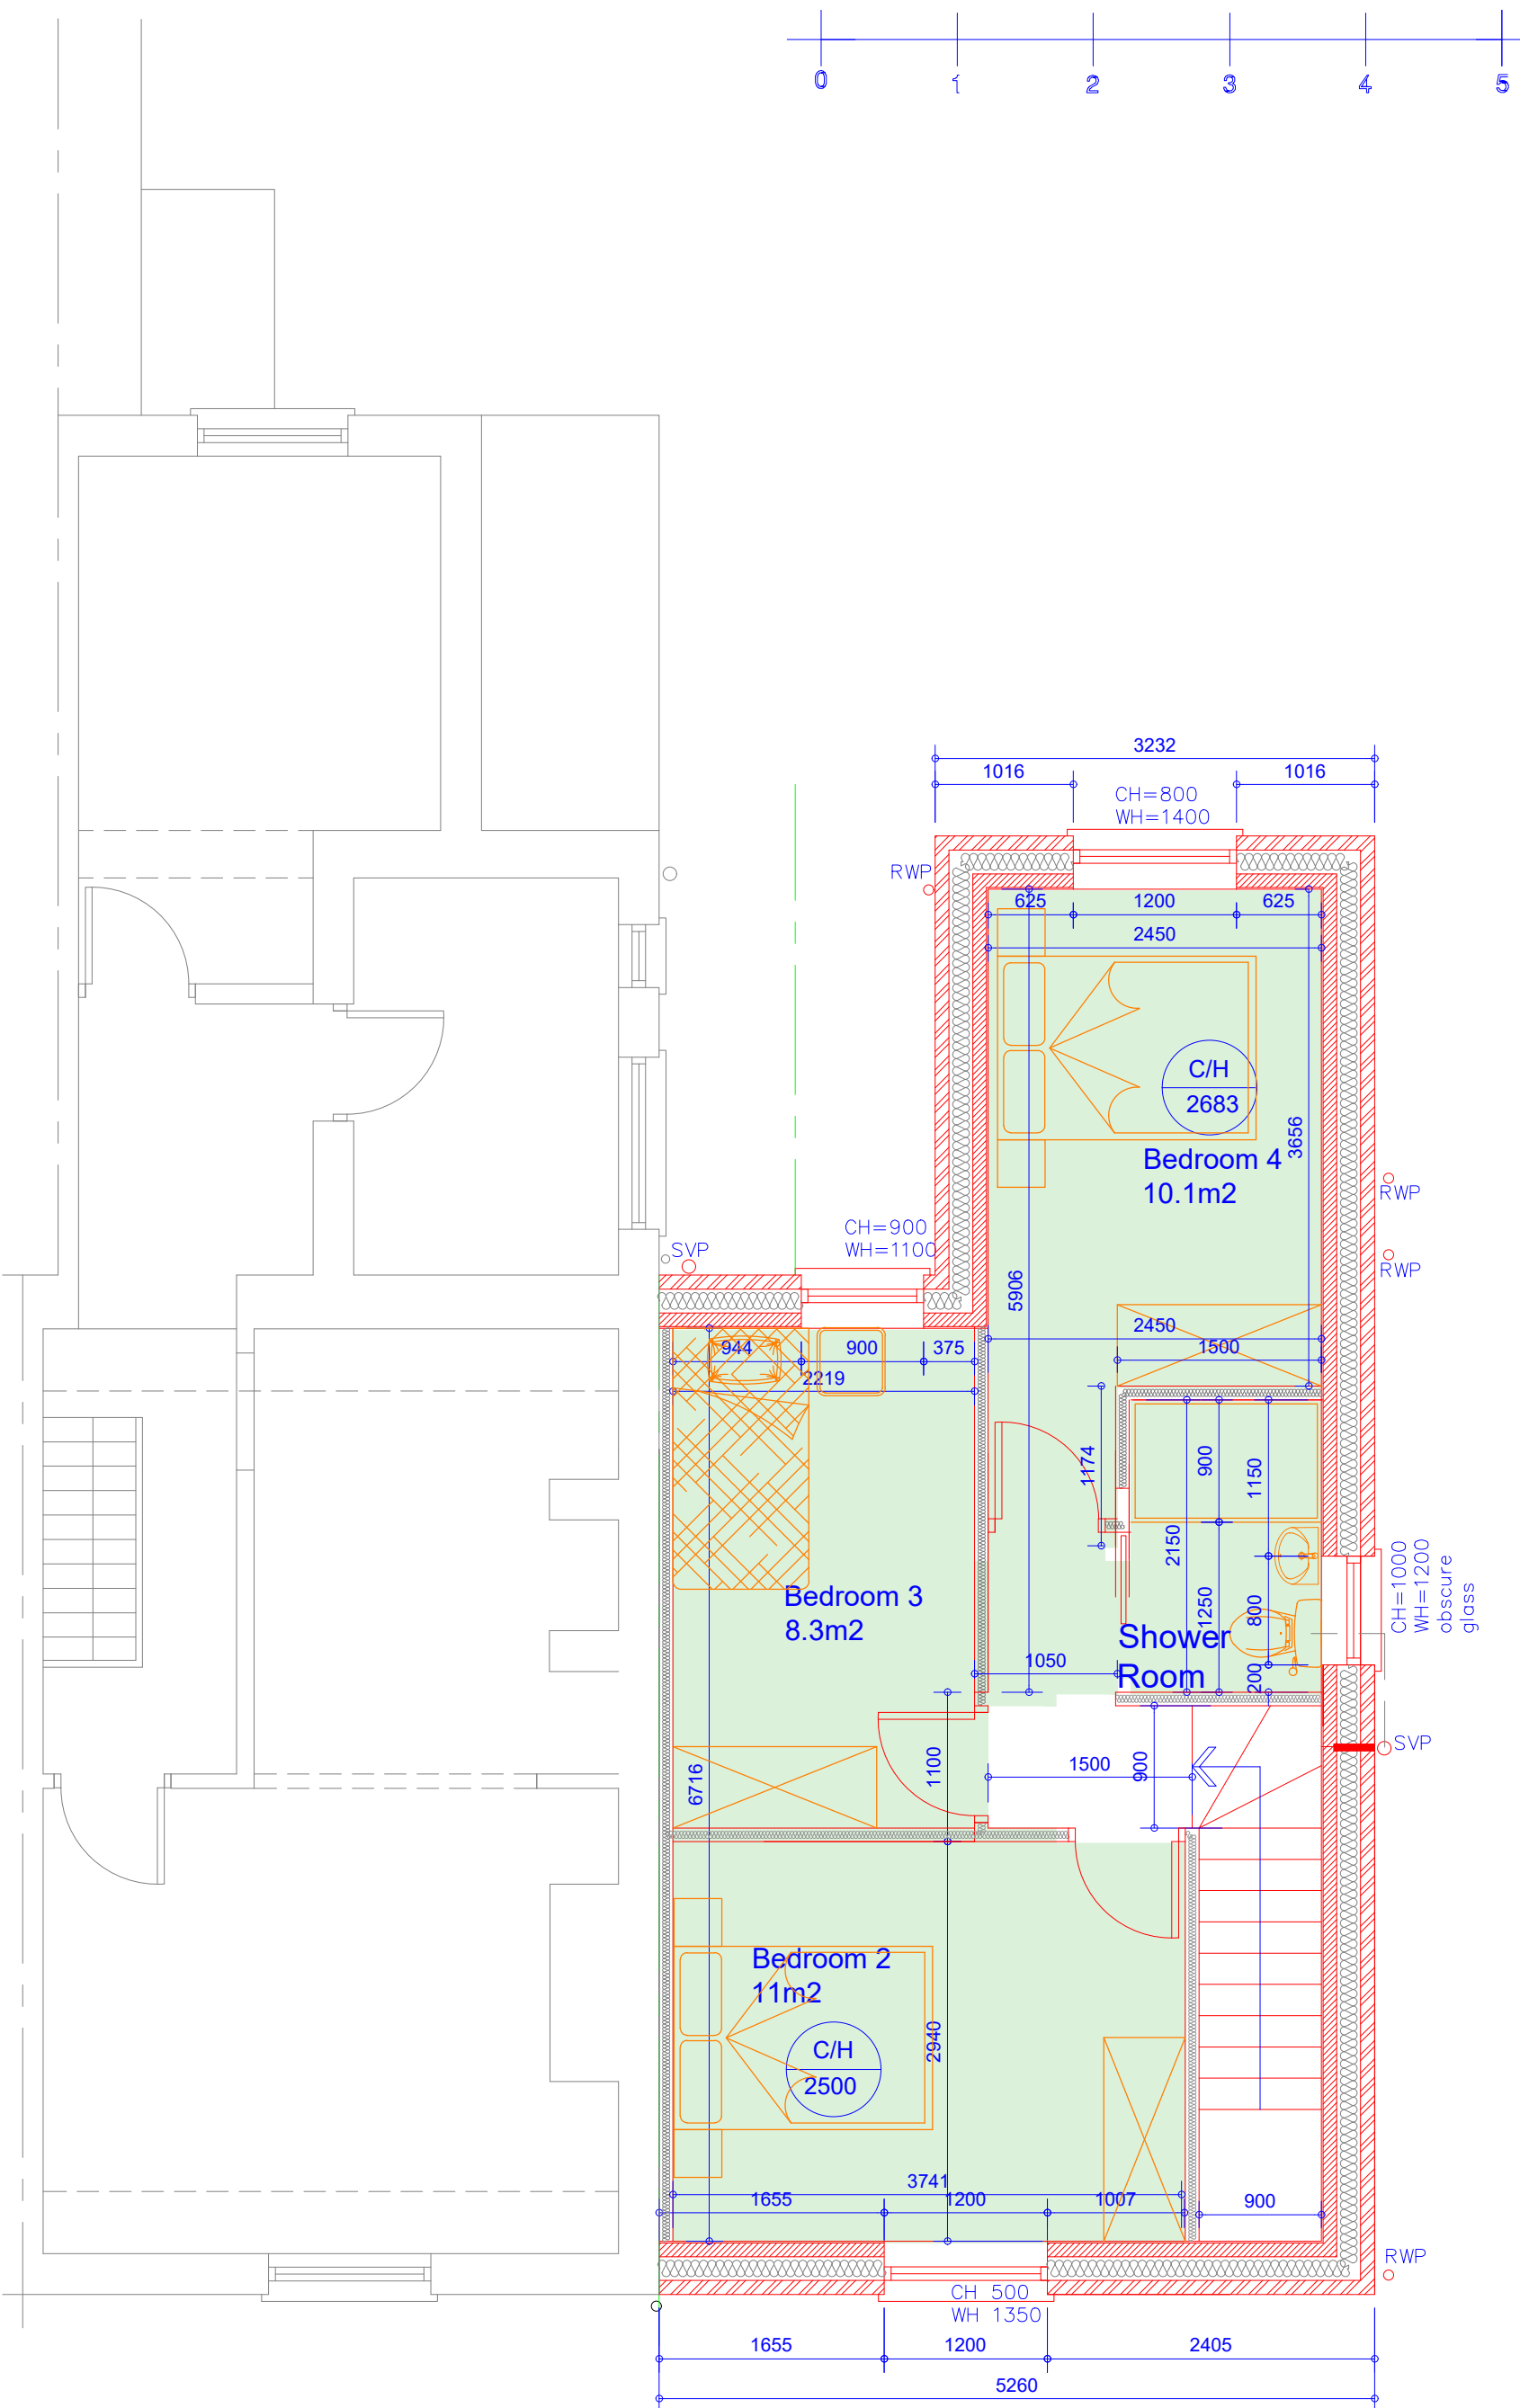

Proposed First Floor Plan
Scale 1:50

All dimensions are to be checked on site. This drawing shall not be scaled to ascertain dimensions.

Rev	Date	Description
Issued For : INFORMATION PURPOSES ONLY		

Client
District Housing

Project
Proposed 4 Bedroom house
348 Droylsden Road, Newton Heath,
Manchester. M40 1GF

Scheme - Drawing Title
Proposed Floor Plans.

03	Date	14.06.22
Drawing No.	Revision	Scale
		1:50 @A2



JK Technical Services (NW) Ltd
Tel: 0161 728 5730
Mob: 07741175755
www.jktechservs.co.uk