




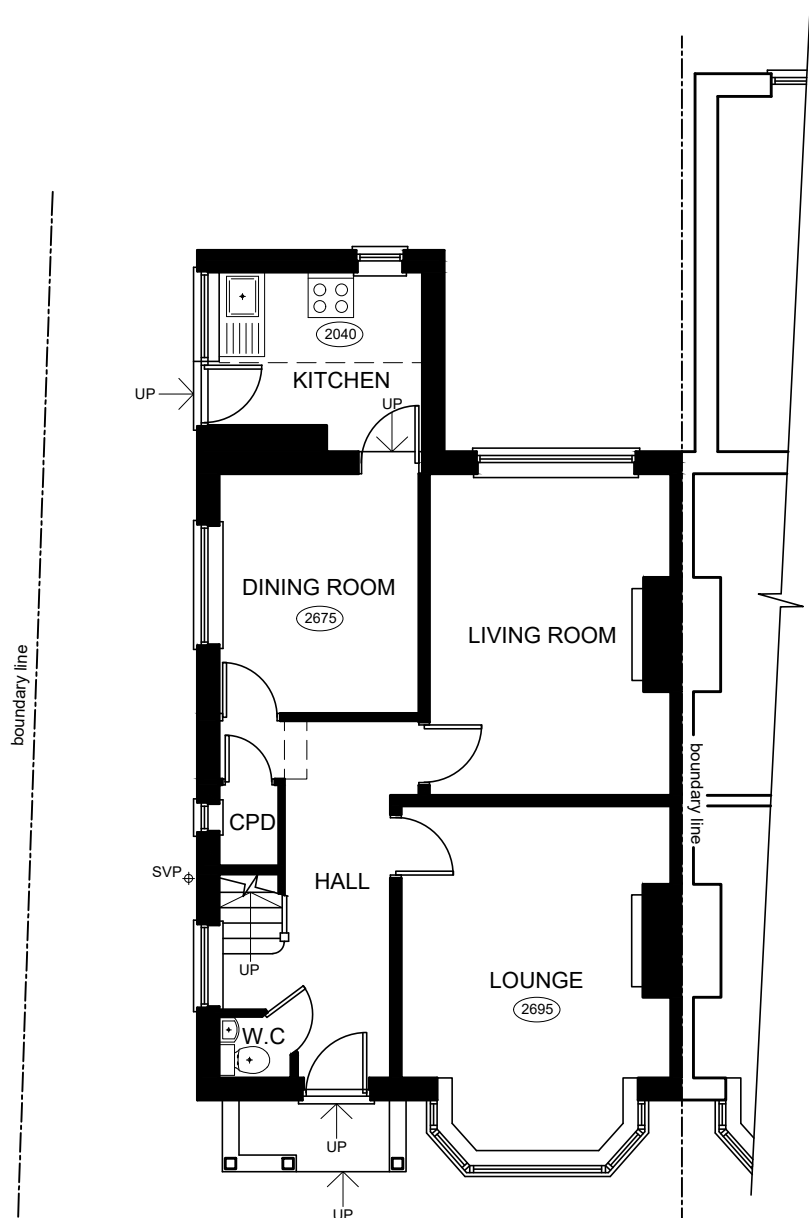

GROUND FLOOR PLAN

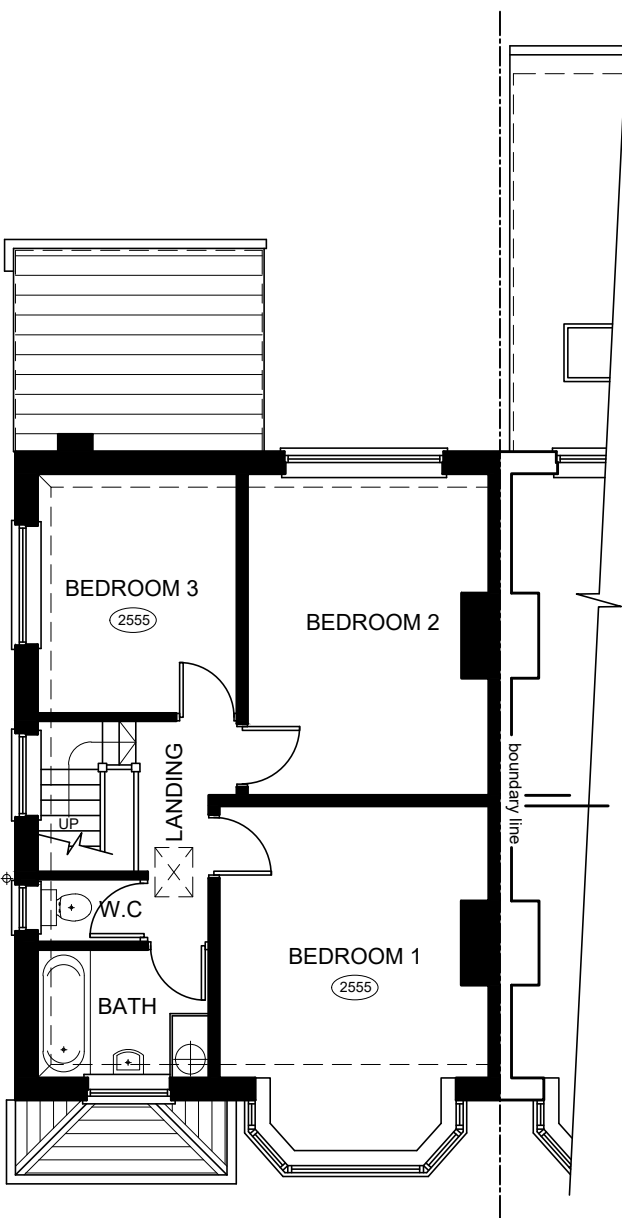

FIRST FLOOR PLAN

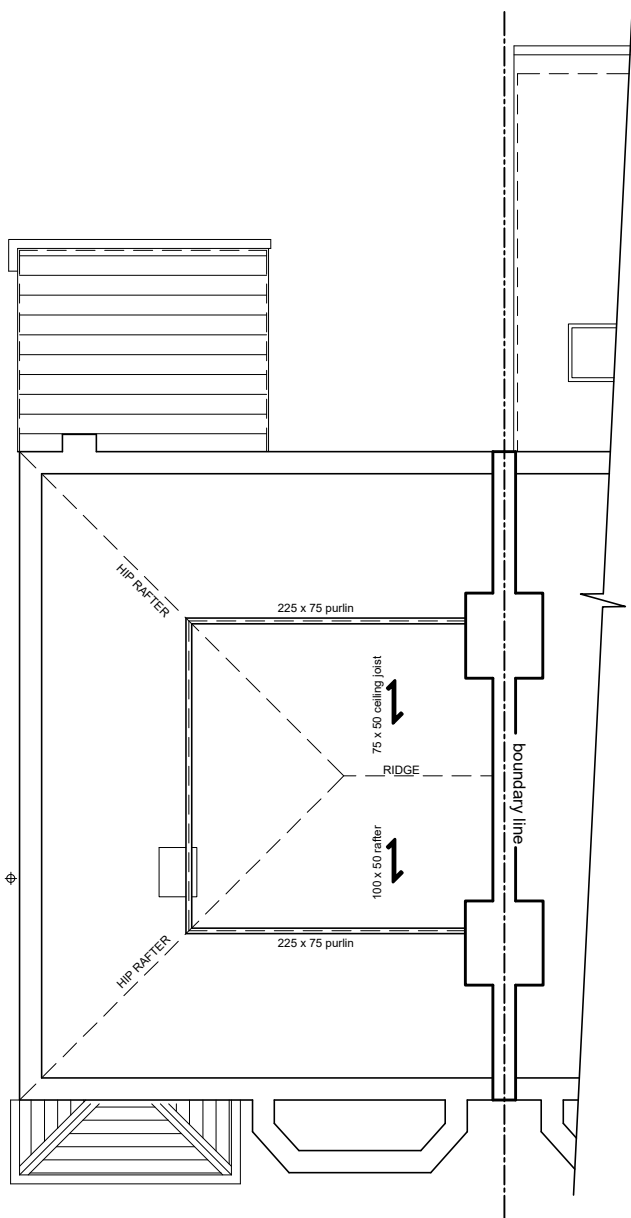

LOFT PLAN




FRONT ELEVATION



REAR ELEVATION




LEFT SIDE ELEVATION

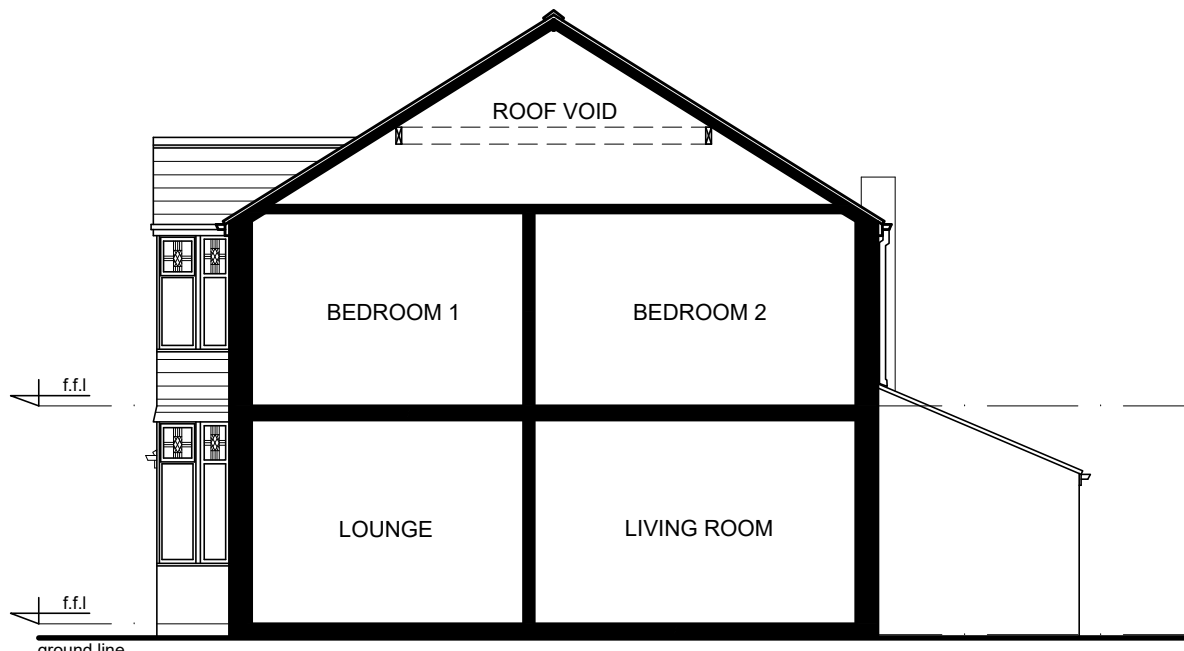


RIGHT SIDE ELEVATION

EXISTING PLANS & ELEVATIONS


1:100 scale bar 0 1 2 3 4 5metres

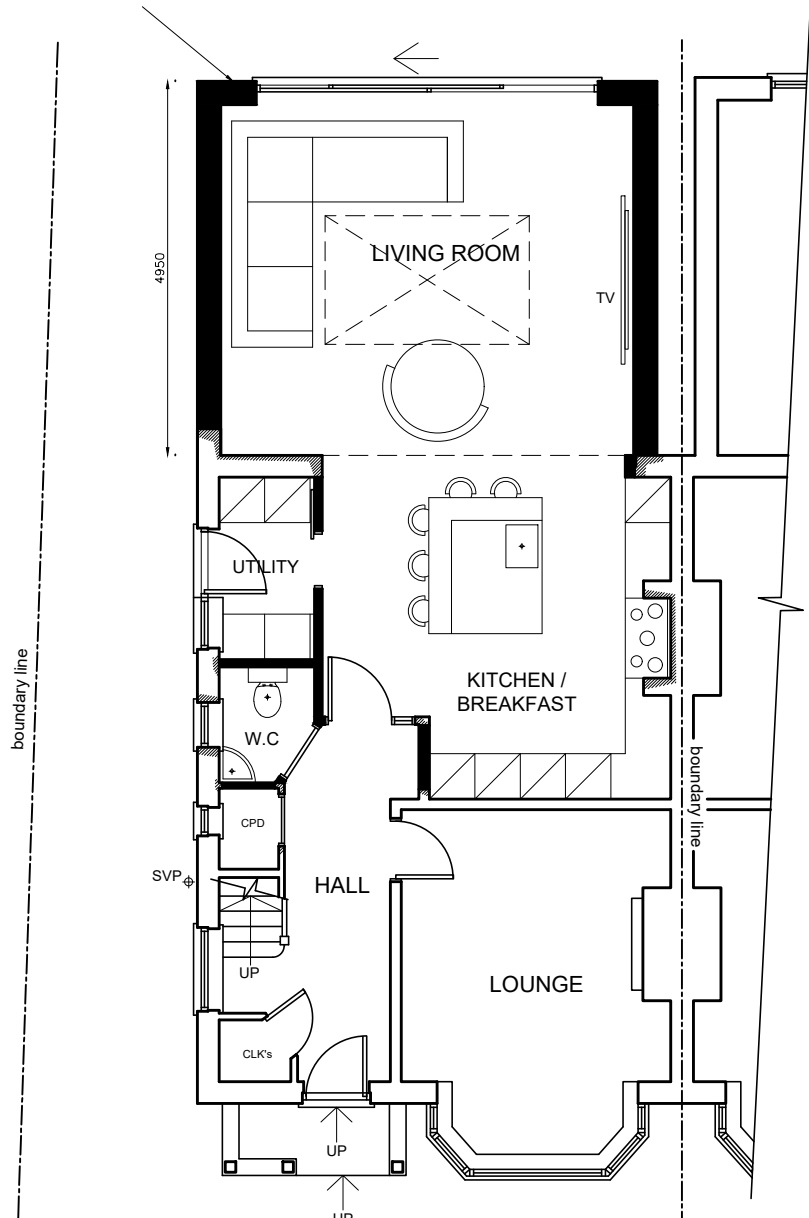

GROUND FLOOR PLAN

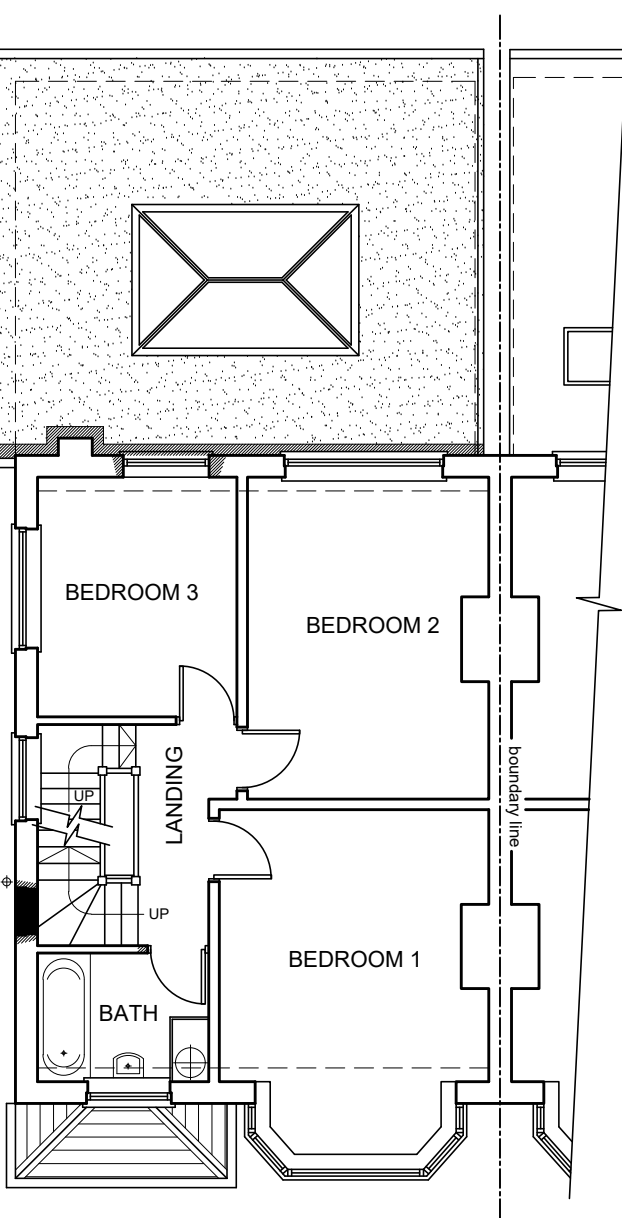

FIRST FLOOR PLAN

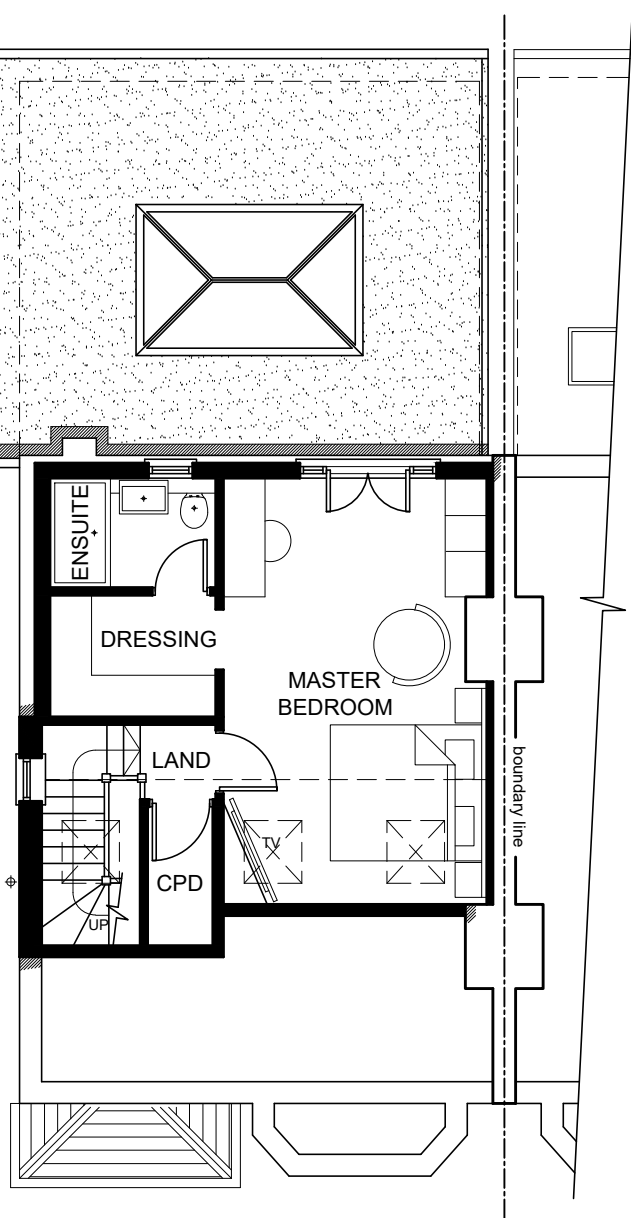

SECOND FLOOR PLAN




FRONT ELEVATION



REAR ELEVATION



LEFT SIDE ELEVATION

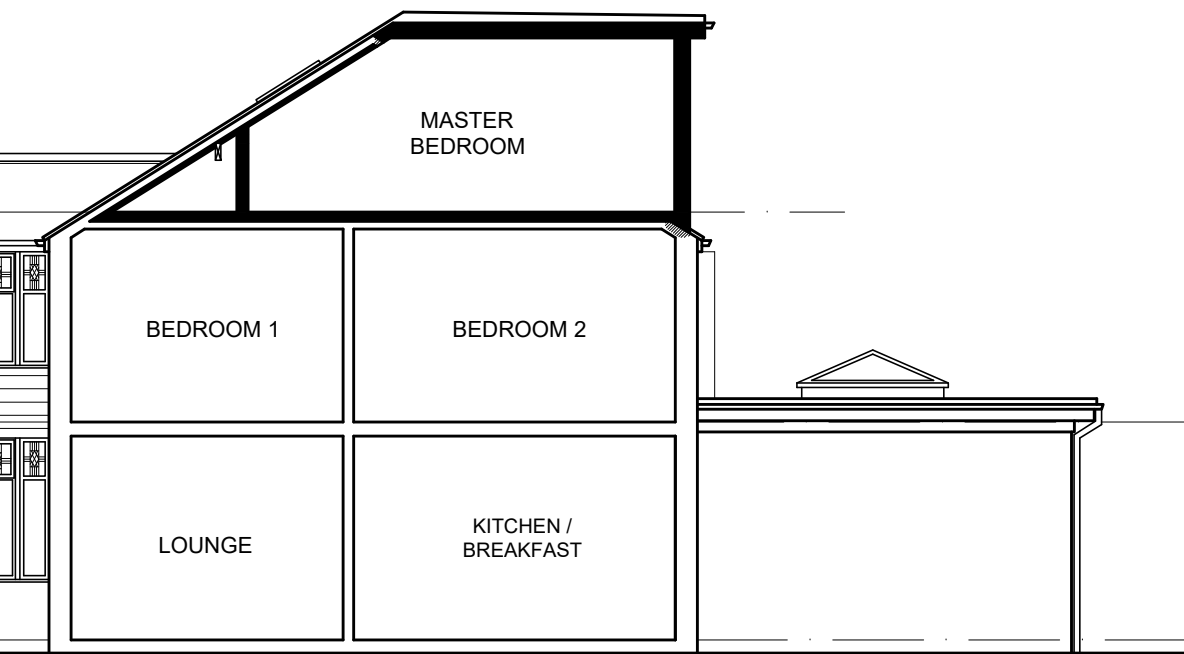

RIGHT SIDE ELEVATION

PROPOSED PLANS & ELEVATIONS

1:100 scale bar 0 1 2 3 4 5metres

PREVIOUS APPLICATION FOR DORMER EXTENSION & 3.5m DEEP SINGLE STOREY REAR EXTENSION APPROVED UNDER REFERENCE NO. 132566/FH/2021. THIS NEW APPLICATION SEEKS TO INCREASE THE SINGLE STOREY EXTENSION DEPTH TO 4.80m AND CHANGE THE ROOF FROM PITCHED TO FLAT.

Rev A: Ridge updated

05.10.22

Project 10 Woodside Road Firswood Manchester		Rev A	
R J G Architecture Ltd For All Your Architectural Design Requirements		Title Existing & Proposed Plans & Elevations	
Tel : 0161 241 444 e-mail: info@rjgarchitecture.com		Drawn by C.S	Date Aug '22
1. Figure dimensions to be followed in preference to scale. 2. All dimensions to be checked on site. 3. The drawing remains the copyright of the architect and may not be copied without prior consent.		Scale 1:100	
Draw No 01511/SK/101			