




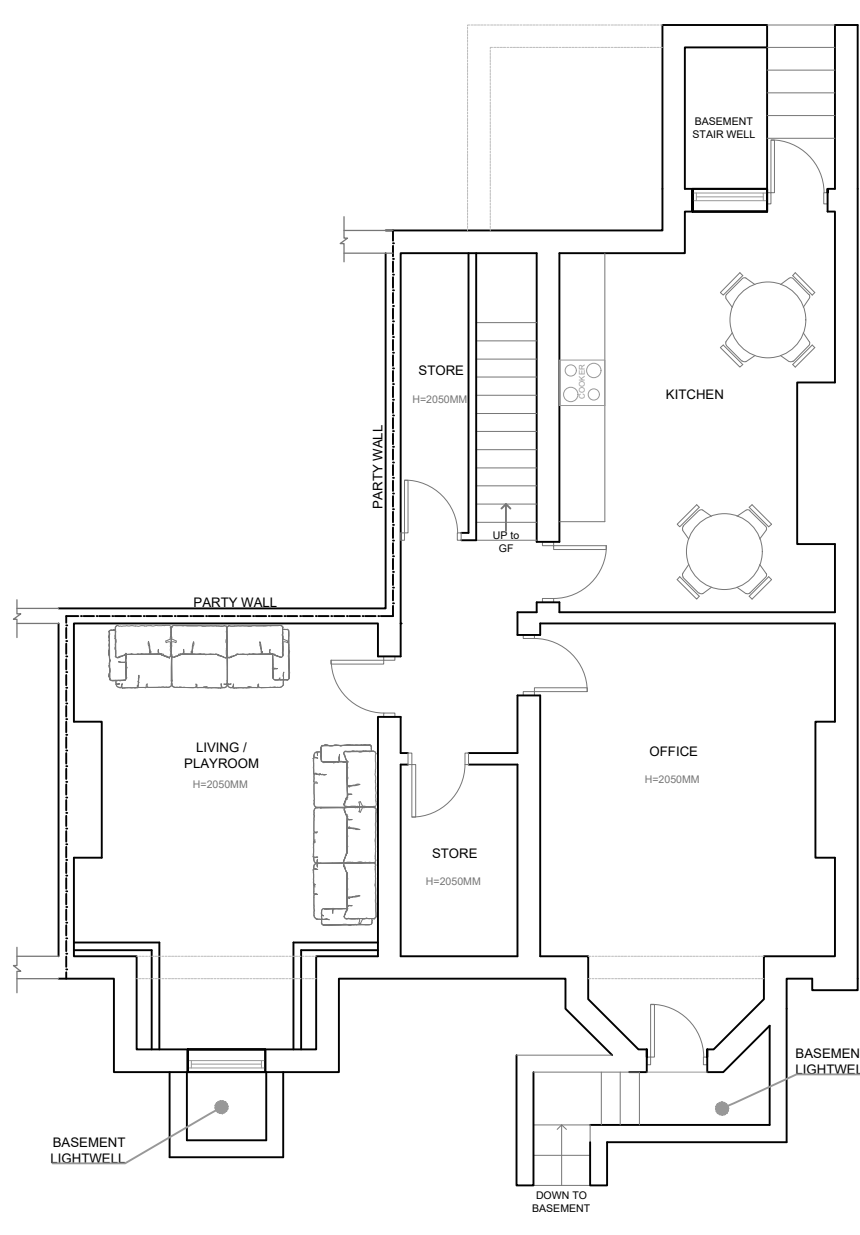


PROPOSED BASEMENT FLOOR PLAN

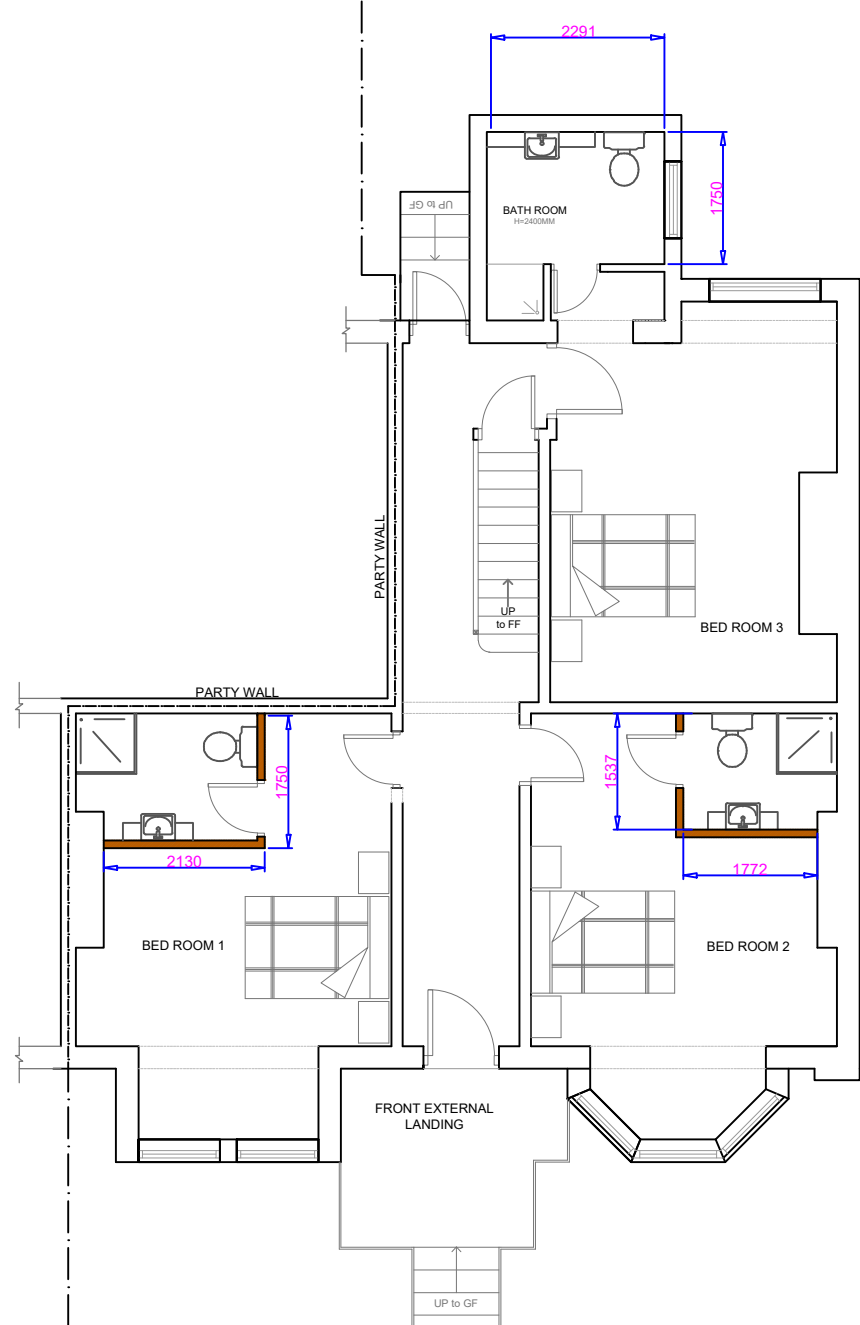


PROPOSED GROUND FLOOR PLAN

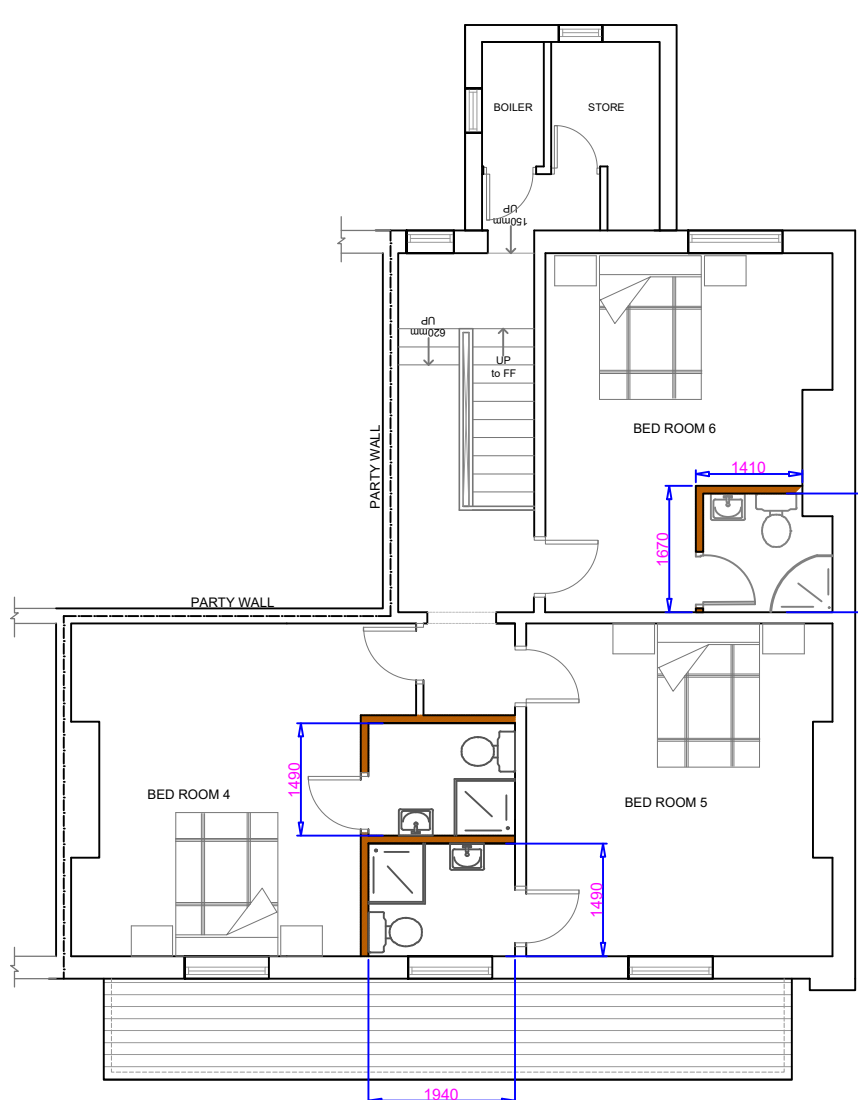

PROPOSED FIRST FLOOR PLAN

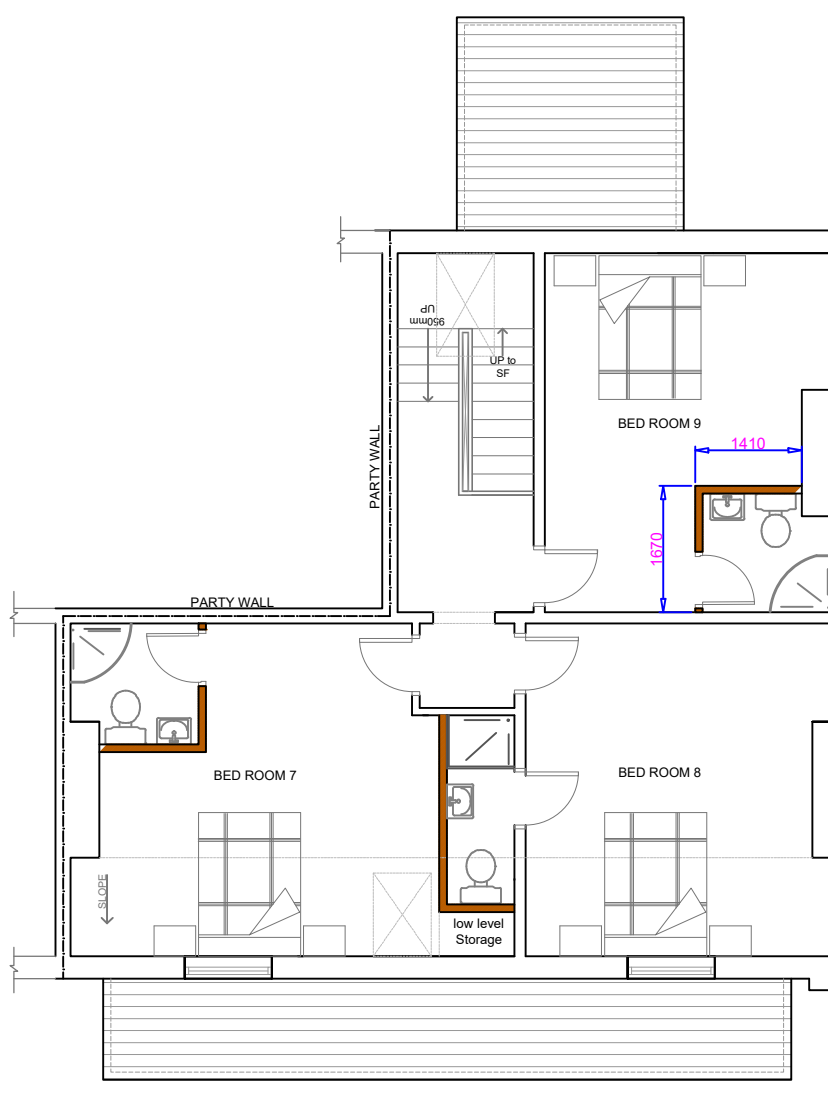

PROPOSED SECOND FLOOR PLAN

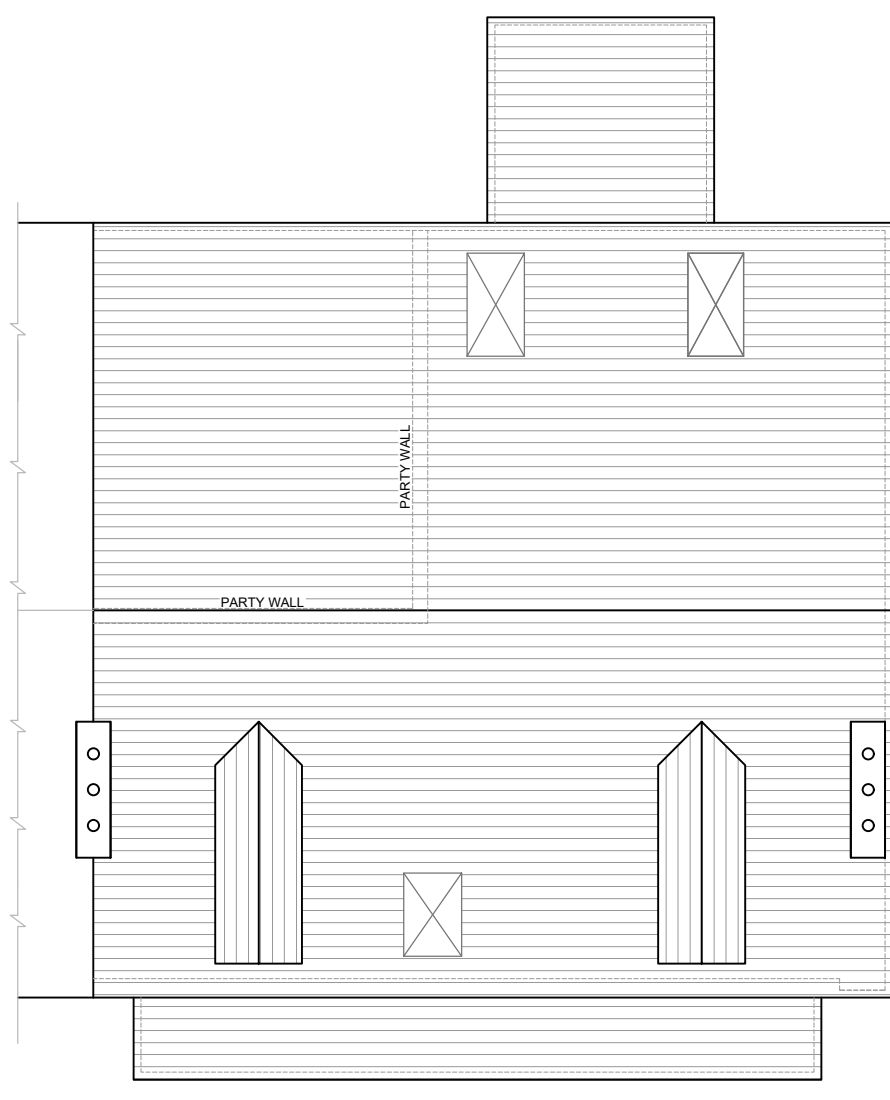

PROPOSED ROOF PLAN


Not to be used on site until
Building Control have received
and approved Plans




PROPOSED FRONT ELEVATION



PROPOSED REAR ELEVATION

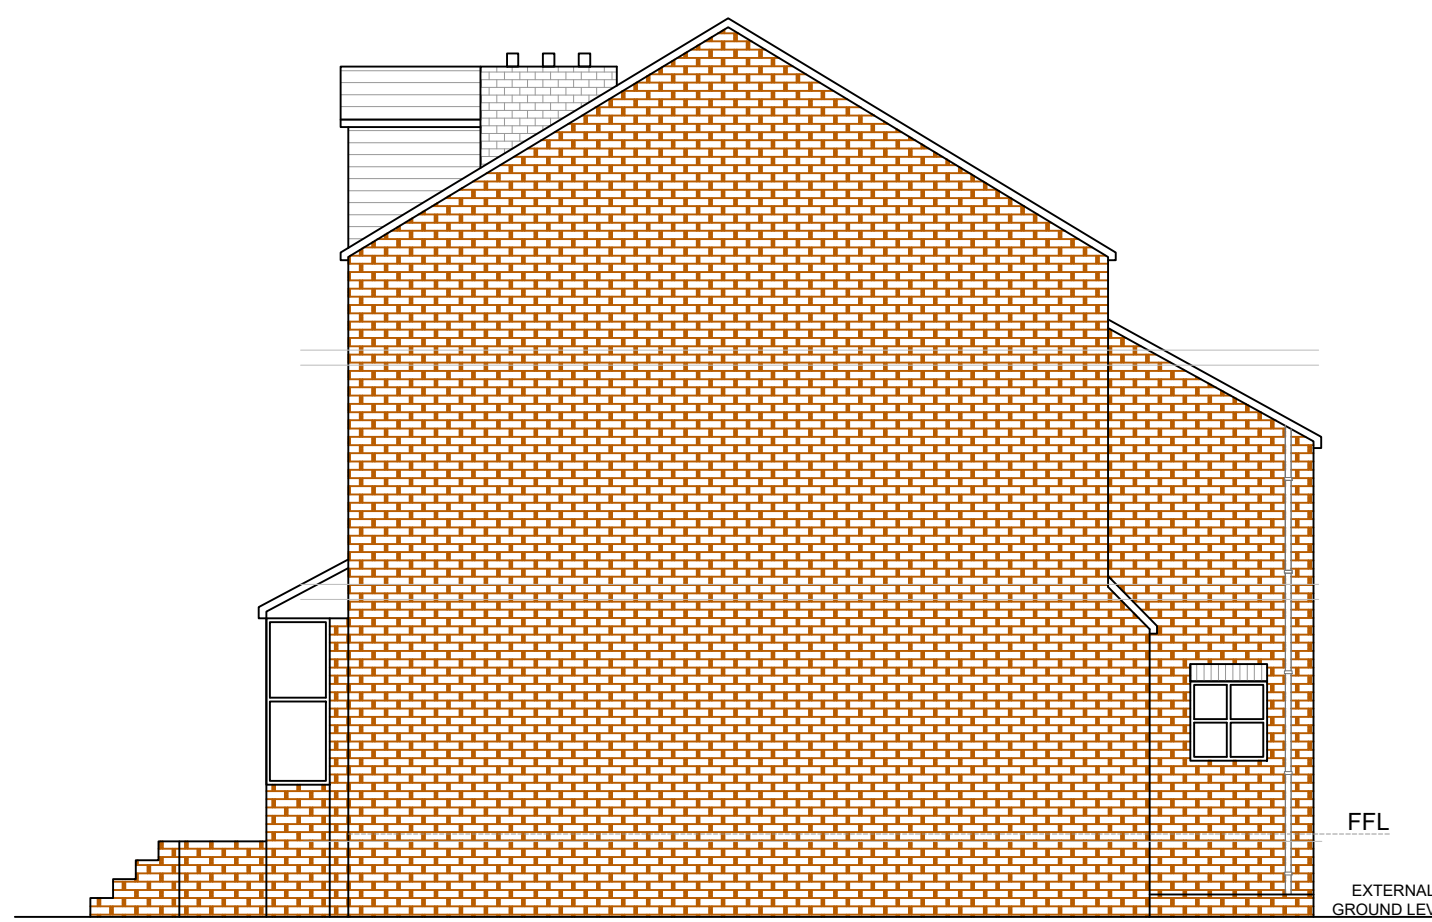

PROPOSED SIDE ELEVATION (SOUTH EAST VIEW)

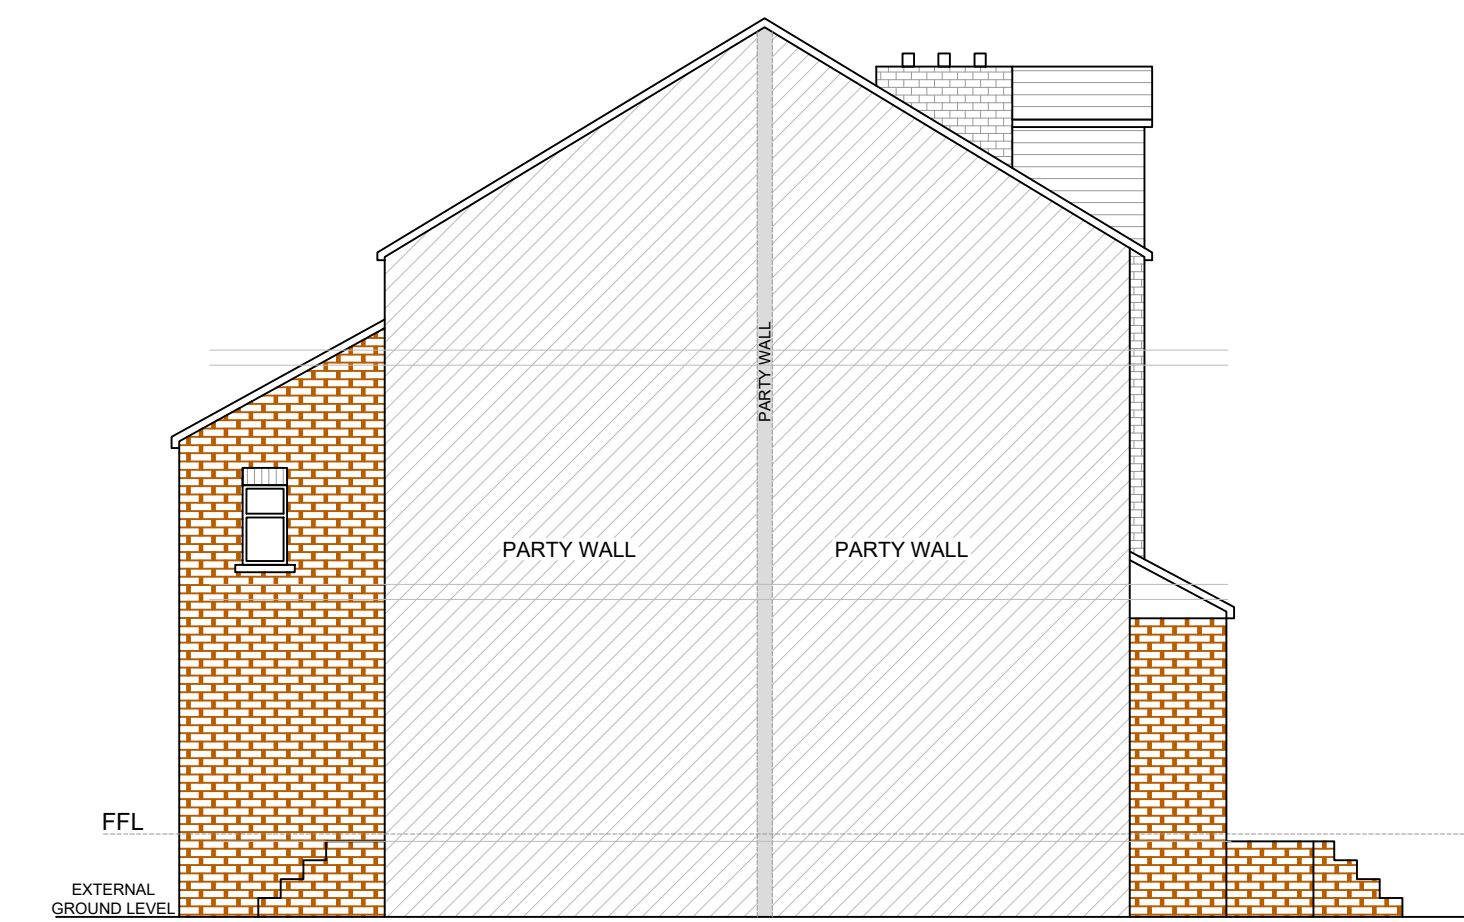

PROPOSED SIDE ELEVATION (NORTH WEST VIEW)

NOTES

REVISIONS

PROJECT: HMO CONVERSION
TO EMERGENCY SHELTER ACCOMMODATION
@247 UPPER BROOK STREET MANCHESTER

CLIENT: MEDLOCK HOUSE

SCALE: 1:100 on a1 paper

REFERENCE NO: 1328 PROPOSED
FLOOR PLANS AND ELEVATIONS

BARRY CULLEN
ARCHITECTURE LTD
email: barrycullenarchitecture@gmail.com
mob: 07851262695

