


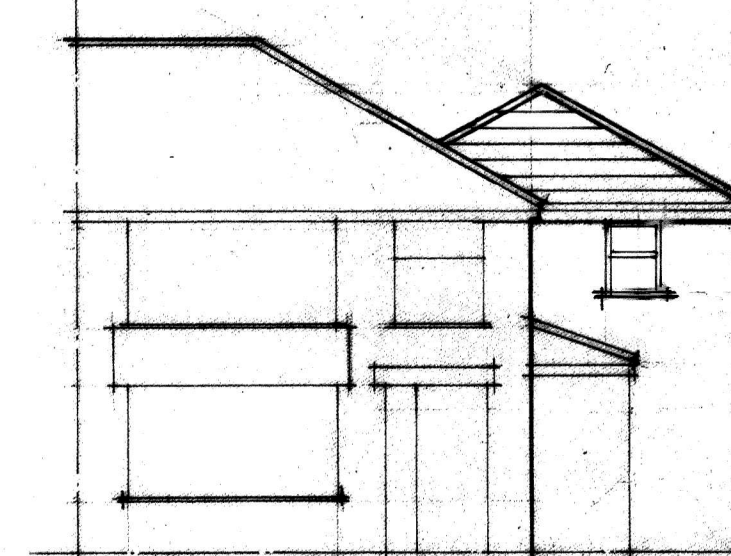


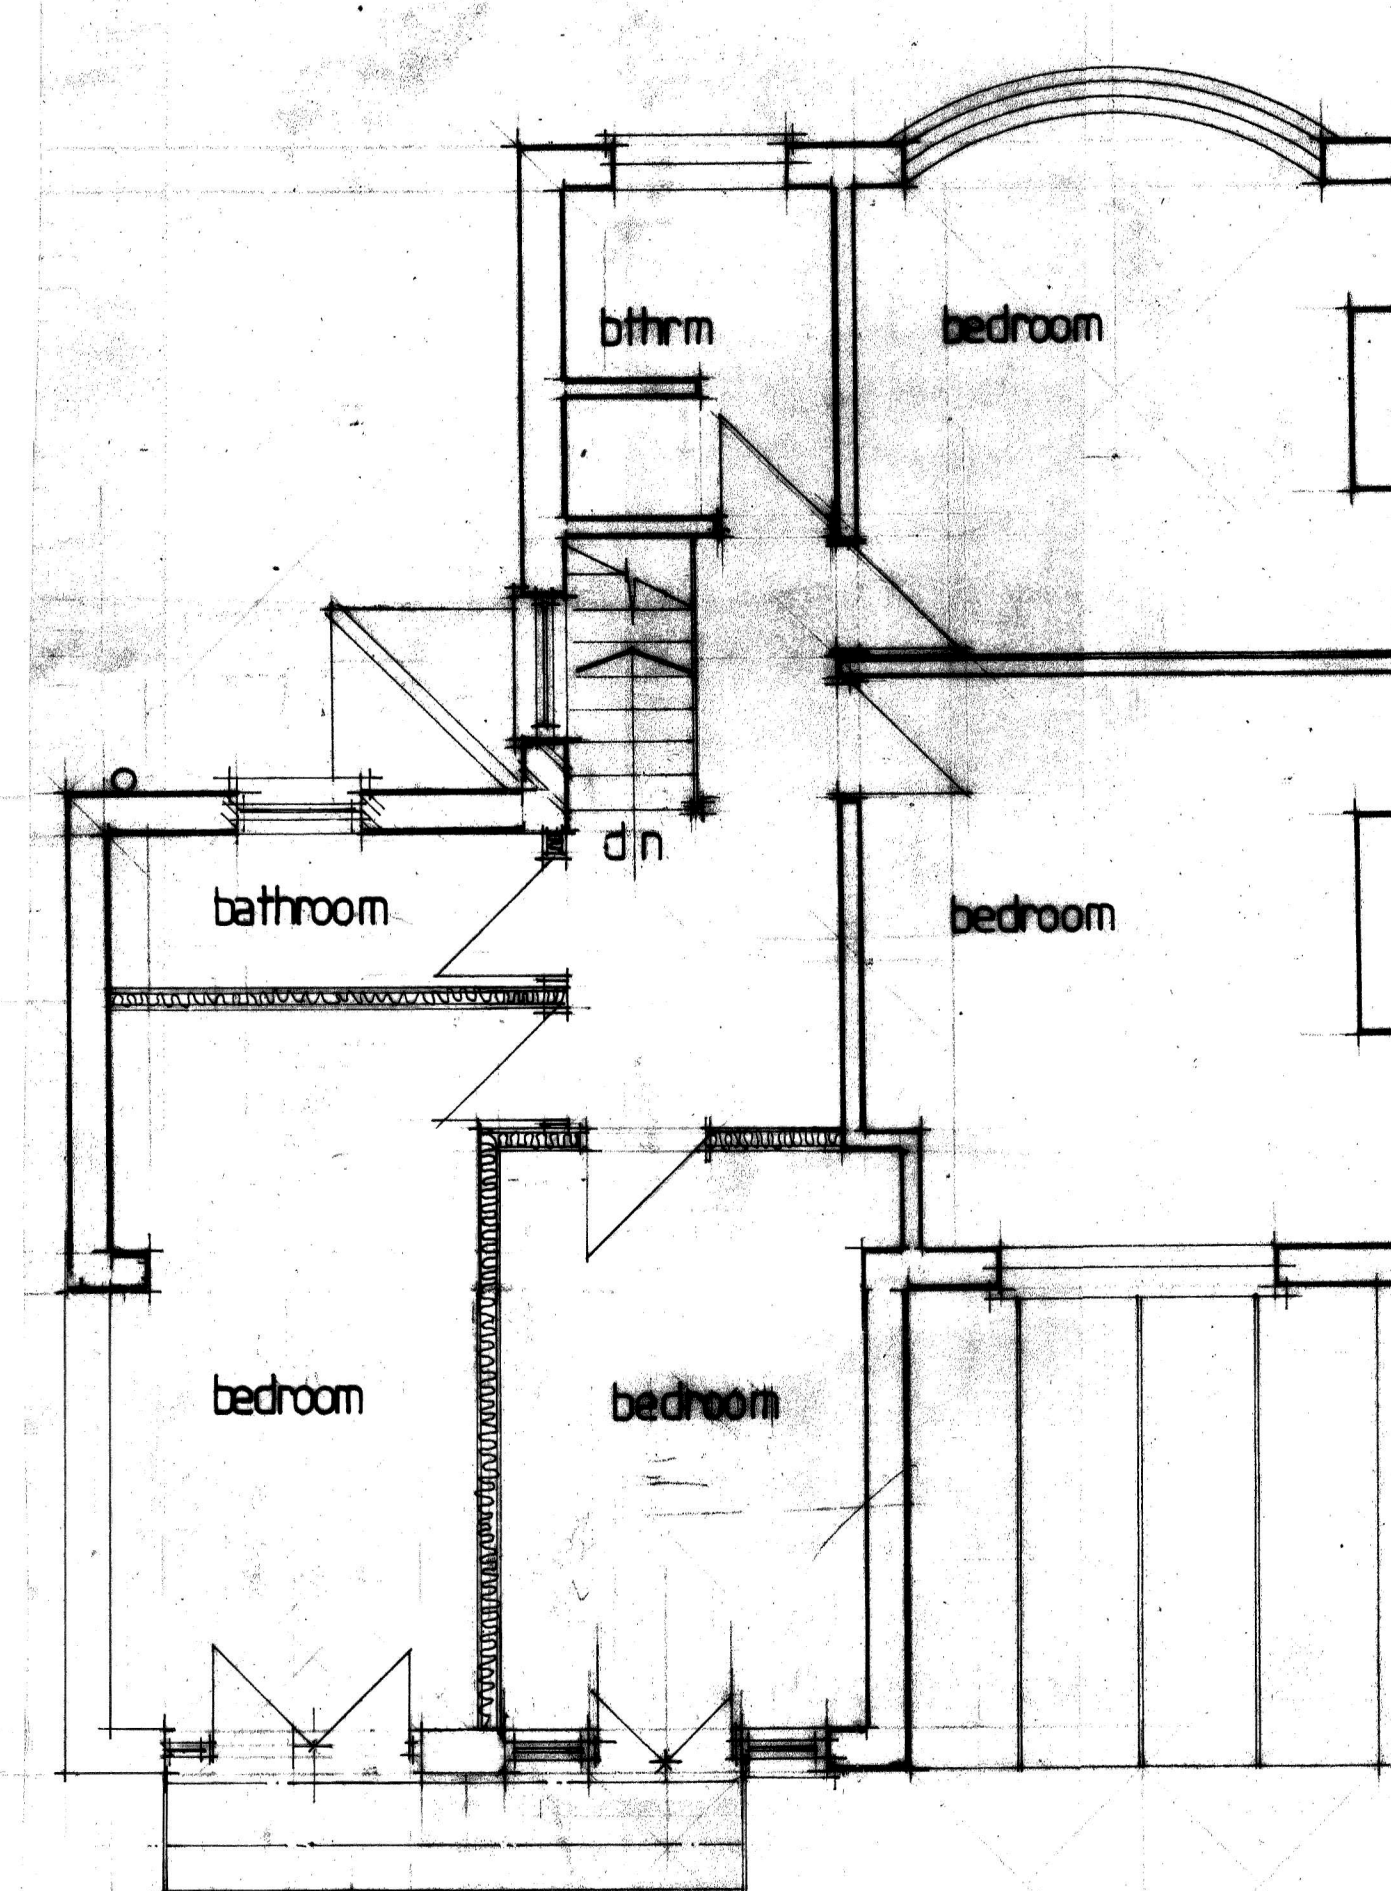


proposed
front

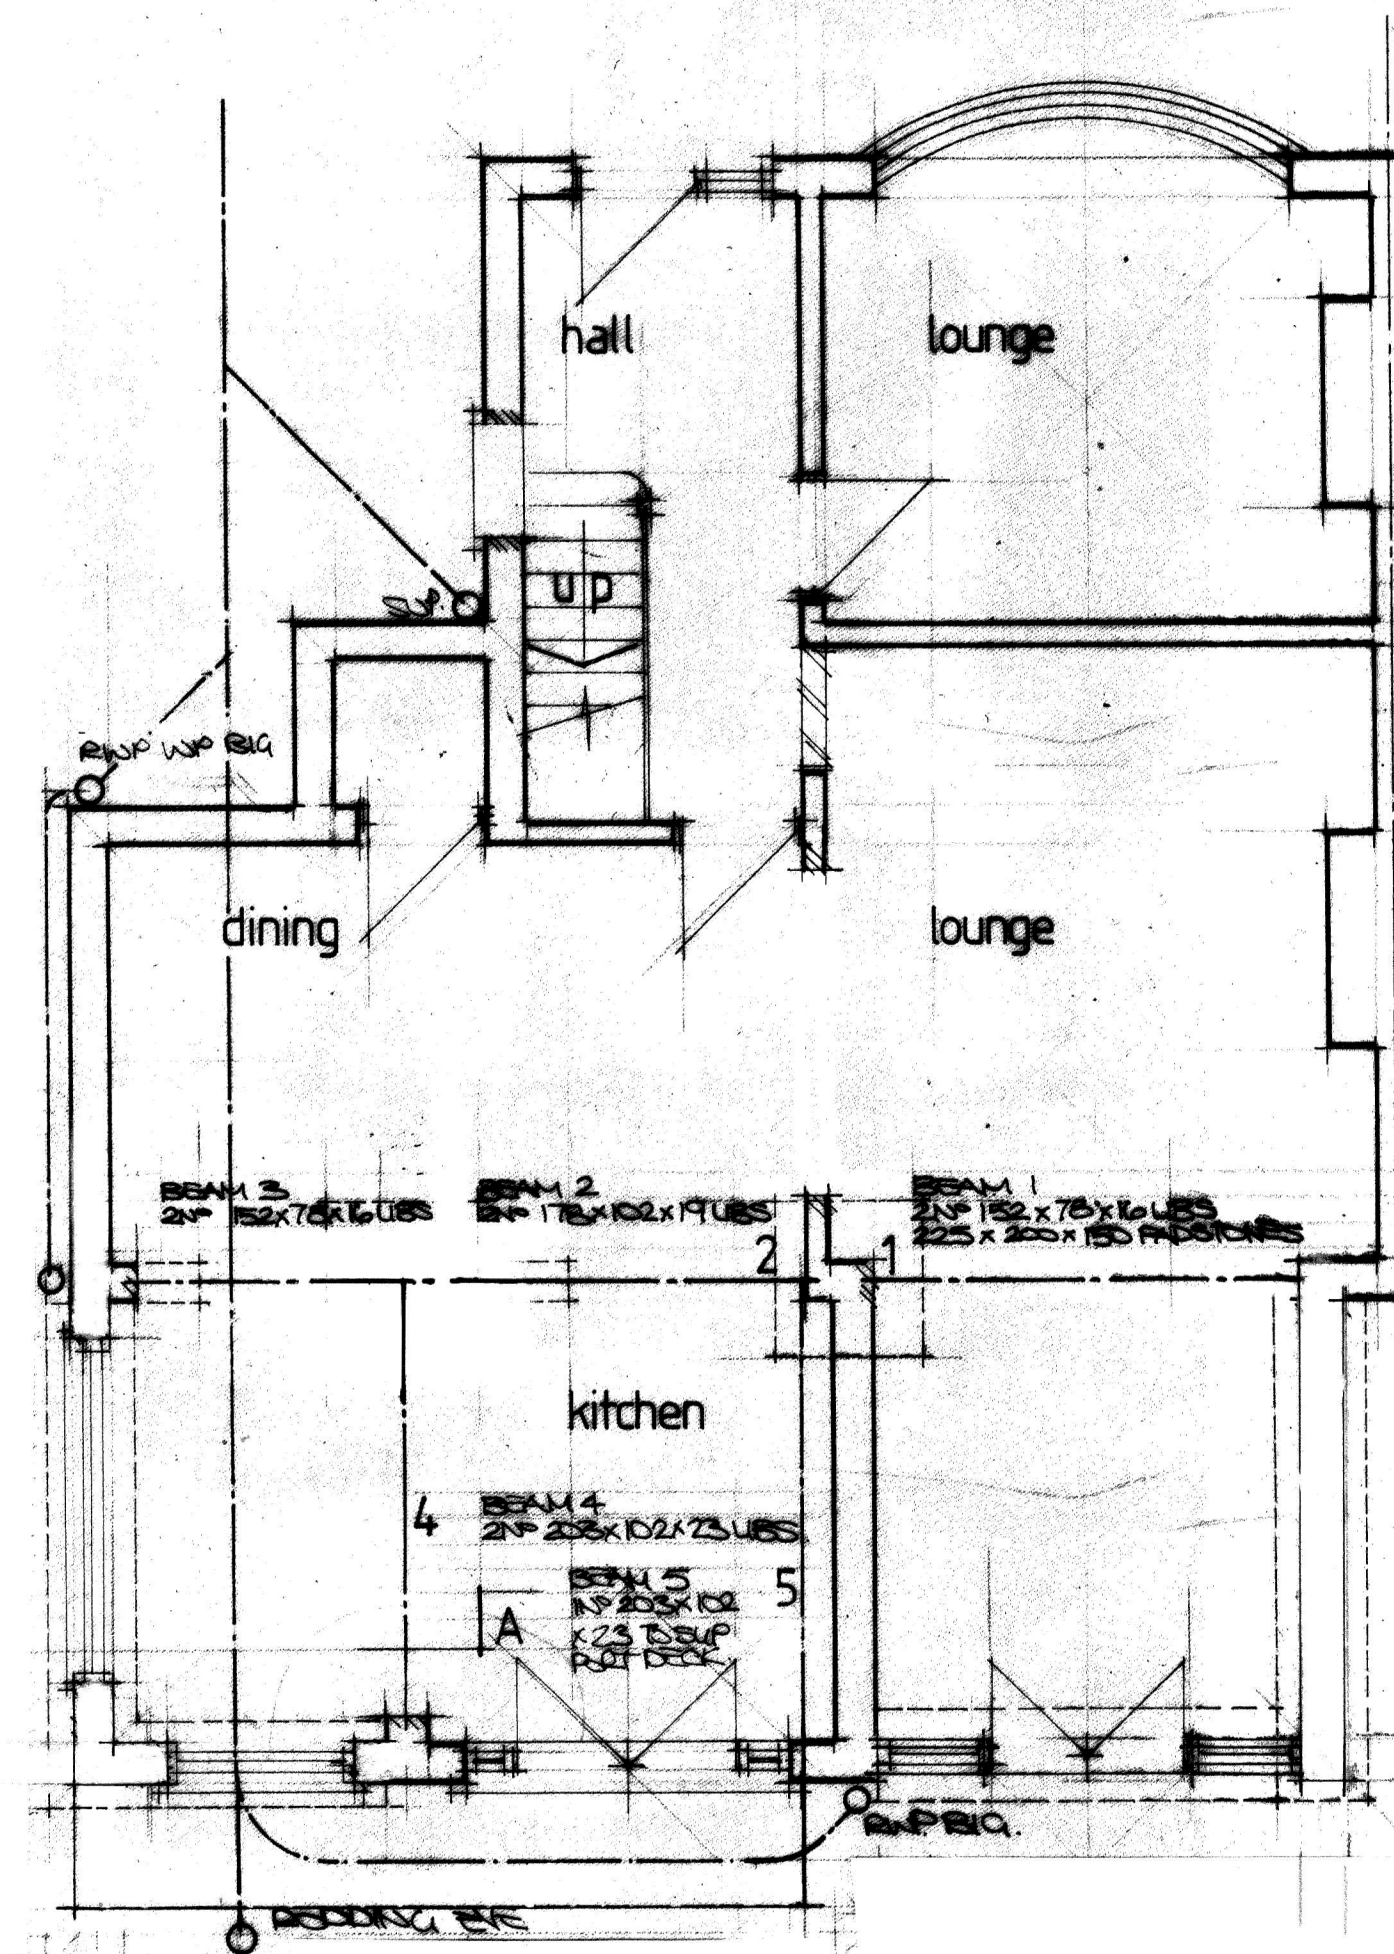

rear

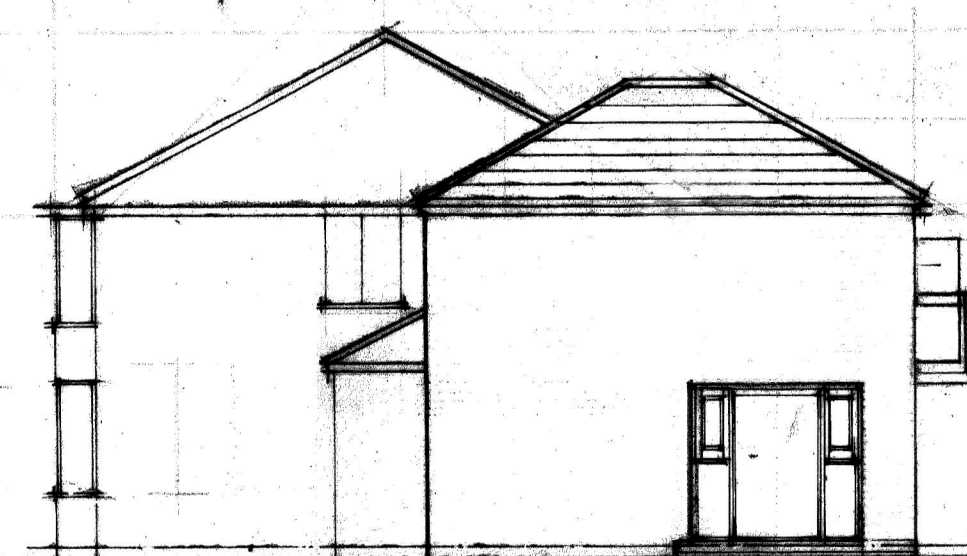

side

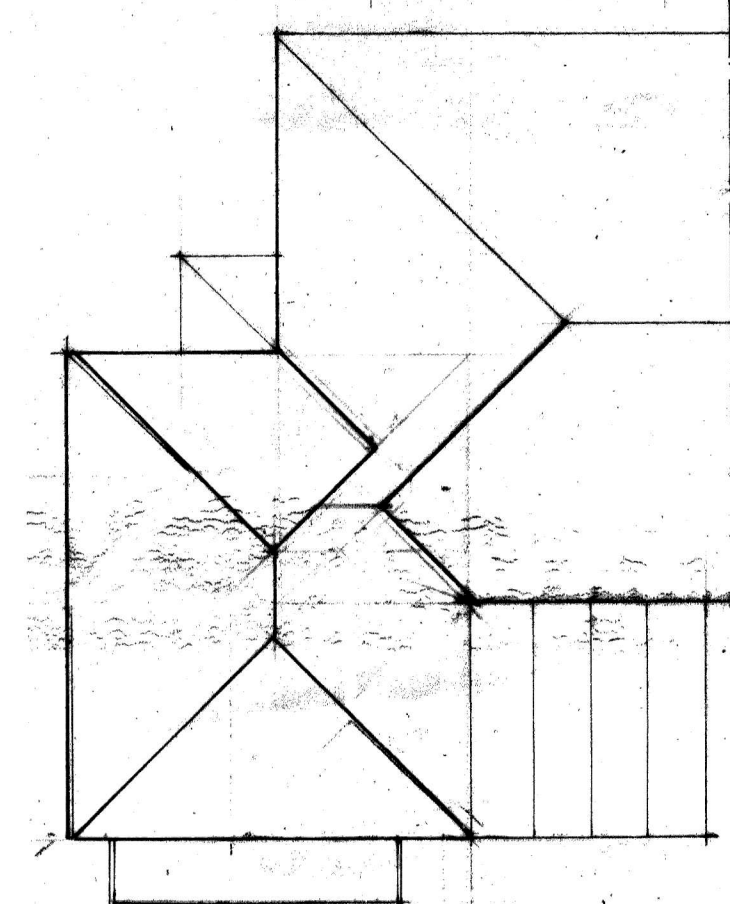

Roof plan

No:	Revision:	Date:	Initial
ALPHA DESIGN			
11 GILDA CRESCENT ROAD RECLIS M30 9AG TELEPHONE : 061 707 5533			
Project: 31 Arthog Rd Didsbury Mcr			
Title: Proposed Floor Plans and Elevs			
Scale: 1/100	Date: Feb 12	Initial: CTN	
Drg. No: 2			