


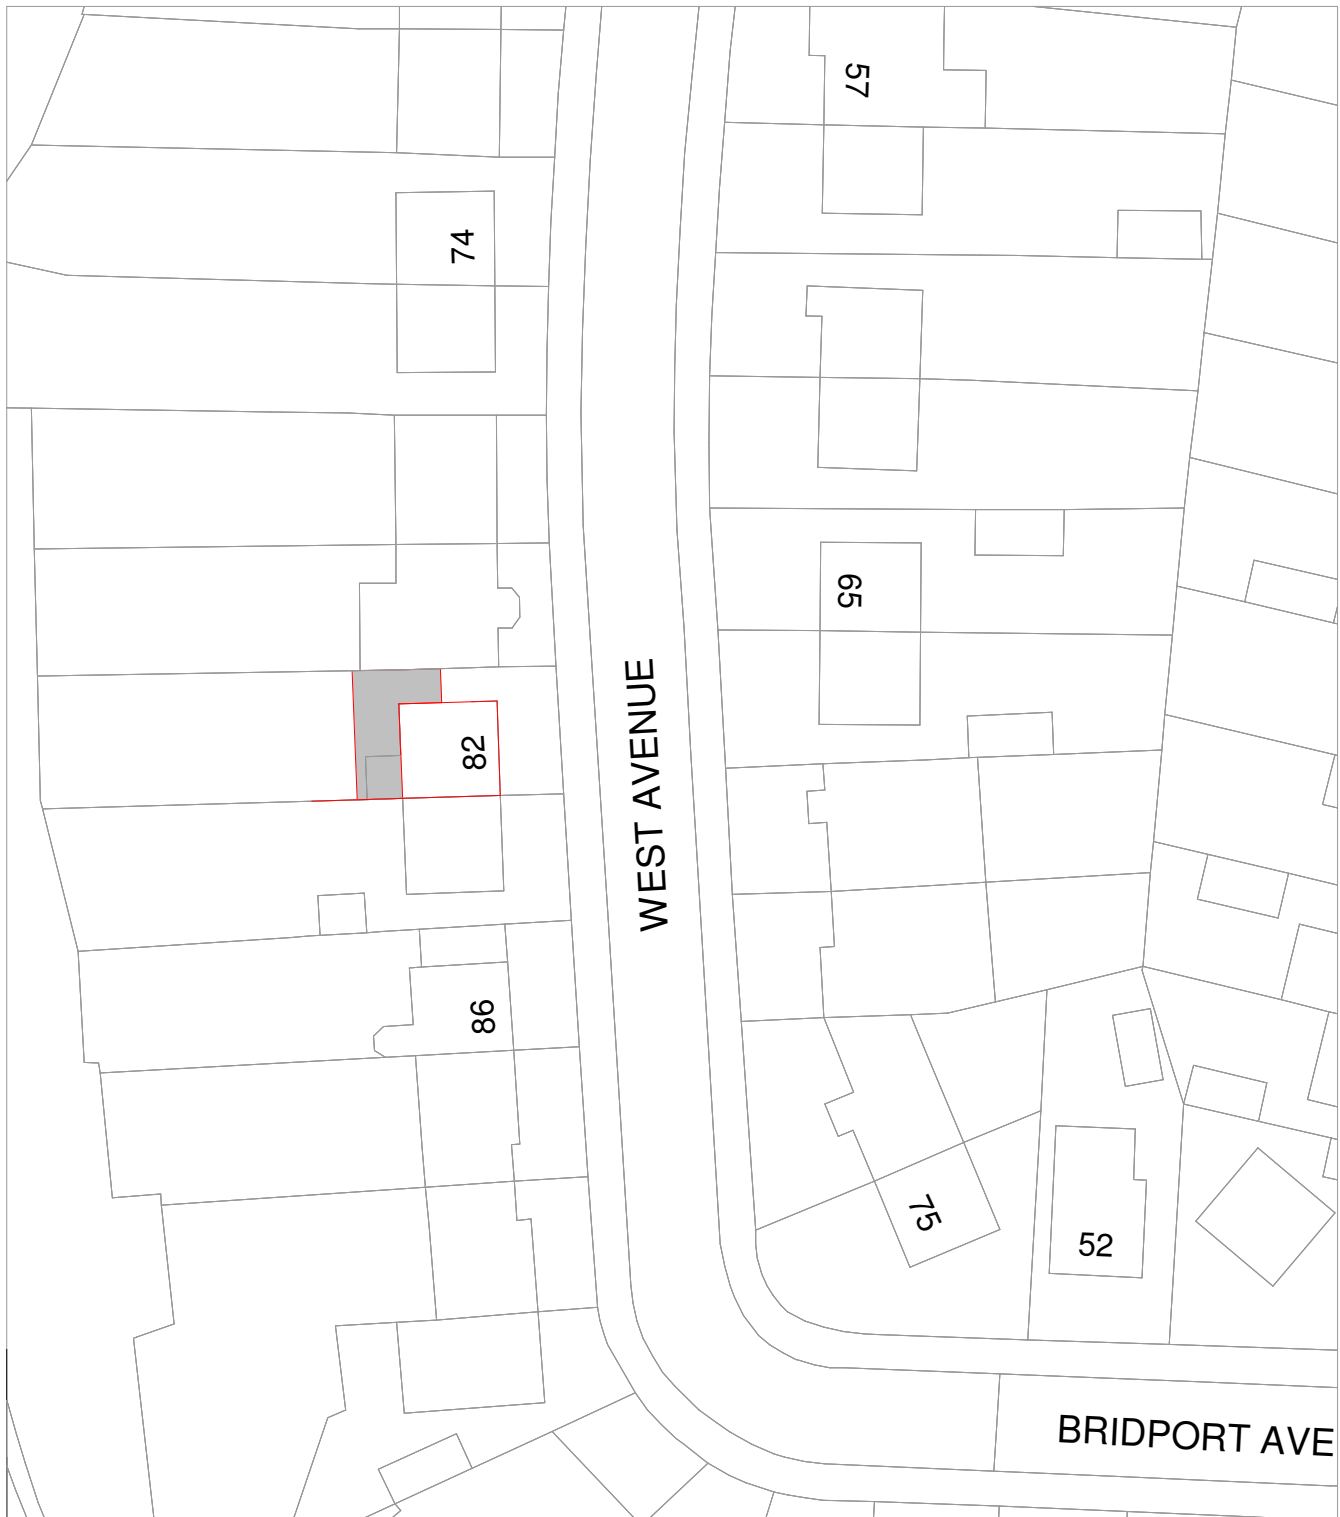


© Crown copyright and database rights 2020 OS 100042766

Development  
Property boundary

## Site Plan

1 : 500

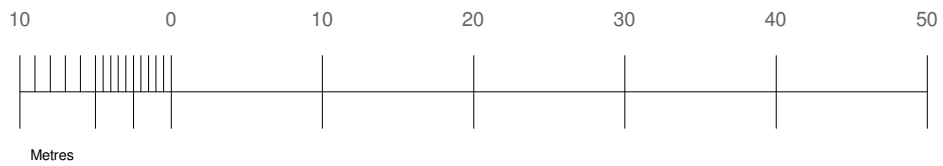

Metres

N

|   |                                       |                       |                       |           |             |
|---|---------------------------------------|-----------------------|-----------------------|-----------|-------------|
| <div><p>EXTENSION PLANS</p></div> <div>Extension Plans. Ealing Cross, 85 Uxbridge Rd, London W5 5BW</div> | <div>82 West Avenue<br/>M40 3NP</div> | <div>Kim Taylor</div> |                       |           |             |
|   | PROJECT ADDRESS:                      | CLIENT:               |                       |           |             |
|   |                                       | Date: 24.11.2022      | 1:500<br>Scale (@ A4) | Rev. Date | R00<br>Rev. |
| PROJECT: Rear / side wrap-around extension   | SITE PLAN                             | Drawn by: FH          | WA-R00-PR-101         |           |             |
|   | DRAWING TITLE:                        | Checked by: KM        |                       |           |             |