


site plan Hilliare st

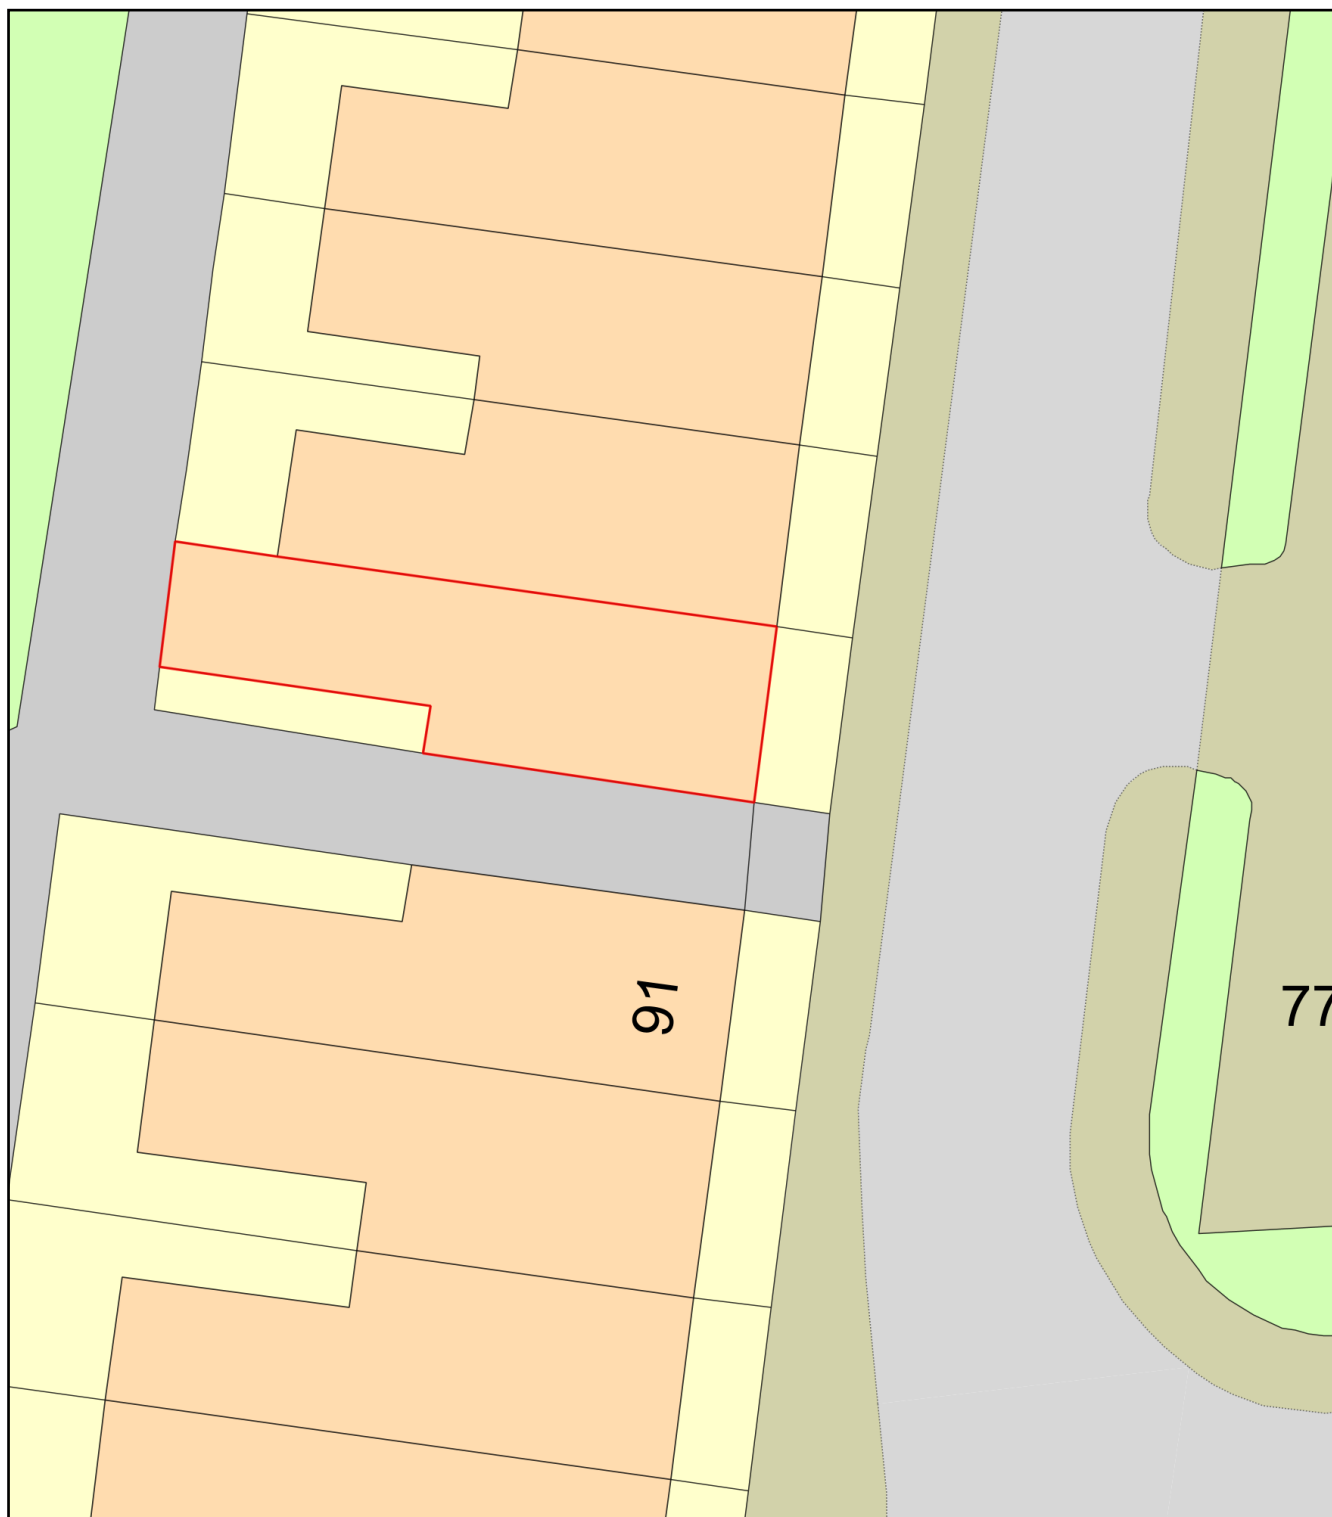

0 10
Metres



Plan Produced for: Manchester Council

Date Produced: 16 Dec 2022

Plan Reference Number: TQRQM22350105651136

Scale: 1:200 @ A4