


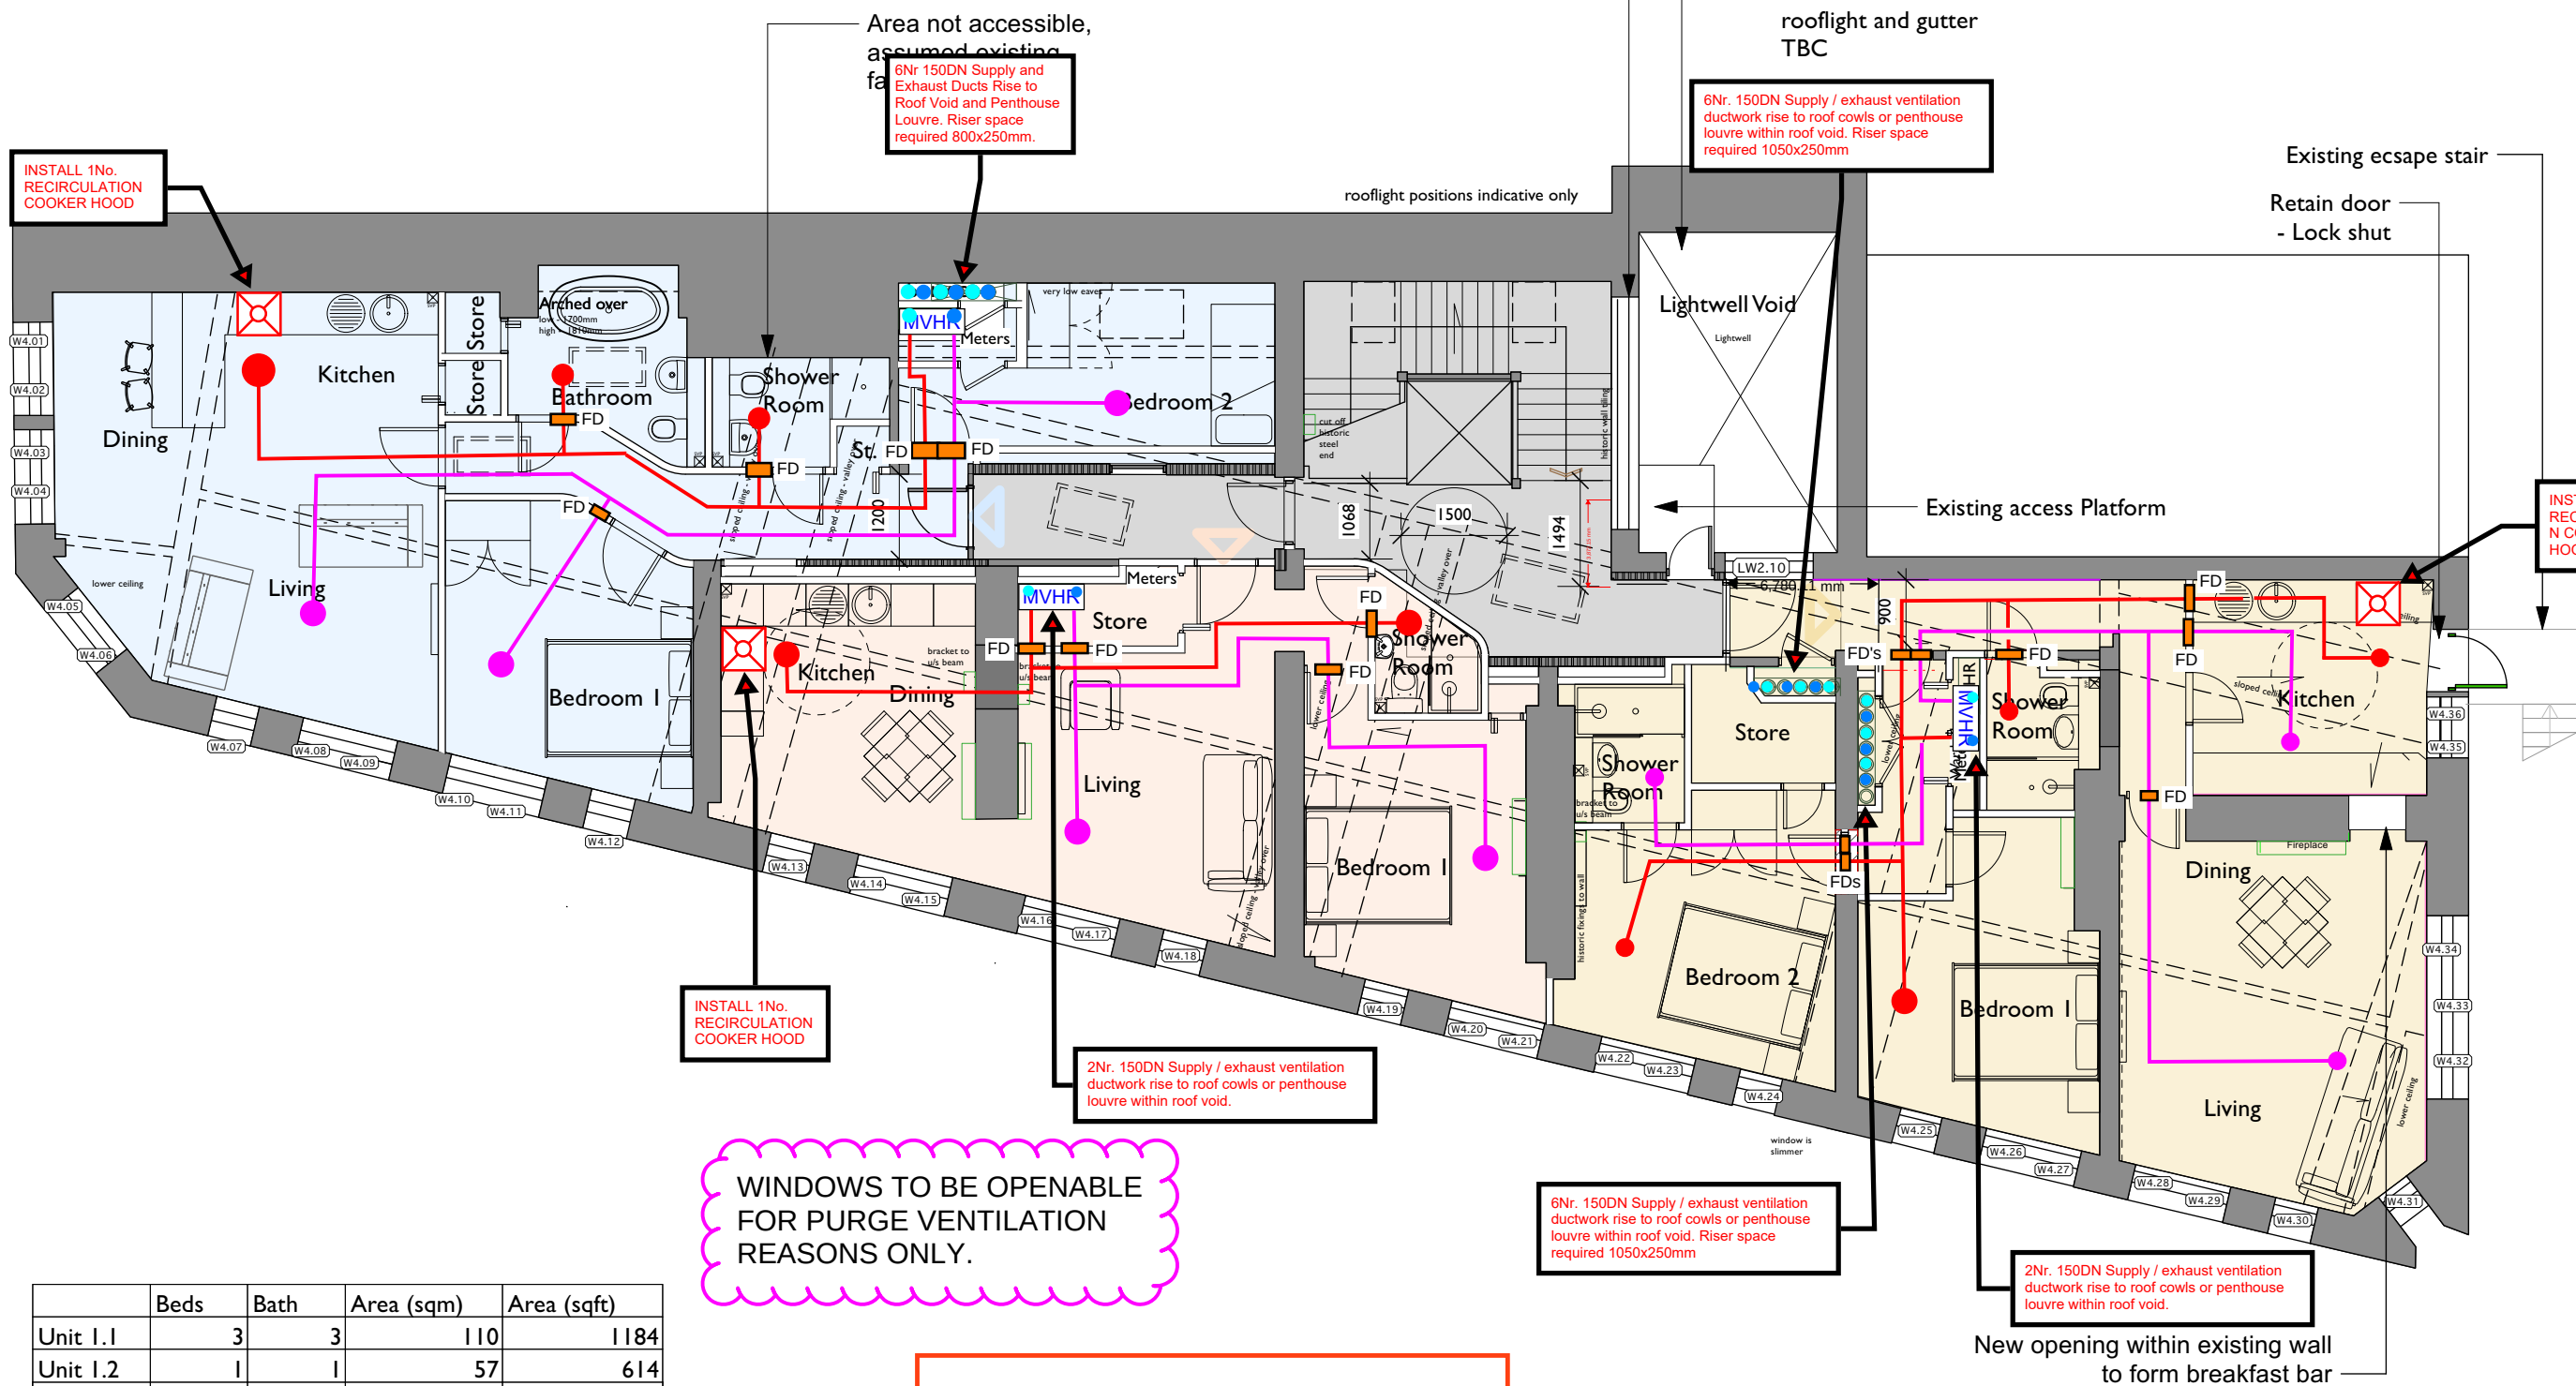

	Beds	Bath	Area (sqm)	Area (sqft)
Unit 1.1	3	3	110	1184
Unit 1.2	1	1	57	614
Unit 1.3	2	2	84	904
Unit 2.1	3	3	110	1184
Unit 2.2	1	1	57	614
Unit 2.3	2	2	84	904
Unit 3.1	3	3	119	1281
Unit 3.2	1	1	57	614
Unit 3.3	2	2	80	861
Unit 4.1	2	2	78	840
Unit 4.2	1	1	54	581
Unit 4.3	2	2	86	926

Drawing Status (AtMB)/ Date - 2023.03.02 / Checked by - HKW

- * A - No comments
- B - Amend as noted
- C - Amend and resubmit
- D - No architectural content

This review is only for conformance with the design concept of the project, and compliance with information given in the contract documents. The contractor is responsible for dimensions to be confirmed and correlated on site; procedures of construction; health and safety on site; and coordination of trades on site.

Legend

- Recirculation cooker hood
- Extract Air Valve
- Supply Air Valve
- Supply Air from roof
- Exhaust Air to roof
- Mechanical ventilation heat recovery unit.

COPYRIGHT OF ATELIER MB LTD
DO NOT SCALE FROM THIS DRAWING
DIMENSIONS TO BE CHECKED ON SITE

- Existing
- Proposed
- Existing to be Removed (contemporary)
- Existing to be Removed (circa 1930s)
- Existing to be Removed (pre 1930s)
- Historic panelled wall - circa C19th
- Historic panelled wall - circa 1930s
- Historic coving shown indicatively
- Existing door (historic)
- Existing door (non historic)
- Existing door (type tbc)
- NB additional features not picked up by survey - positions not measured.
- Direction of ceiling fall

NB: All cornice positions shown indicatively only

All windows - replacement steel frame, some louvred

- Modified Skirting
- Non-original 75mm skirting

- Unit 4.1
- Unit 4.2
- Unit 4.3

Rev Date Description By Check App.

COPYRIGHT THE COPYRIGHT OF THIS DRAWING IS VESTED IN CLANCY CONSULTING. IT SHALL NOT BE USED WITHOUT PERMISSION BY ANYONE FOR ANY PURPOSE. CONTRACTOR SHALL NOT SCALE THIS DRAWING ELECTRONICALLY OR MANUALLY. WORK TO BE DONE SHALL BE IN ACCORDANCE WITH THE DRAWING. ALL DIMENSIONS ARE IN MILLIMETRES UNLESS STATED OTHERWISE. DO NOT TURN ON LAYERS THAT HAVE BEEN TURNED OFF. DO NOT TURN LAYERS THAT HAVE BEEN FROZEN.

Client Atelier MB Urban Architects

Project St Margaret's

Office Altrincham

Discipline Mechanical

Title Ventilation Layout Fourth Floor

Scale @ A0 NTS Status Planning



www.clancy.co.uk

Project No.	Originator	Building/Zone	Level
7-10329	CCL	XX	XX
Type	Discipline	Drawing No.	Revision
SC	E	5000	-