
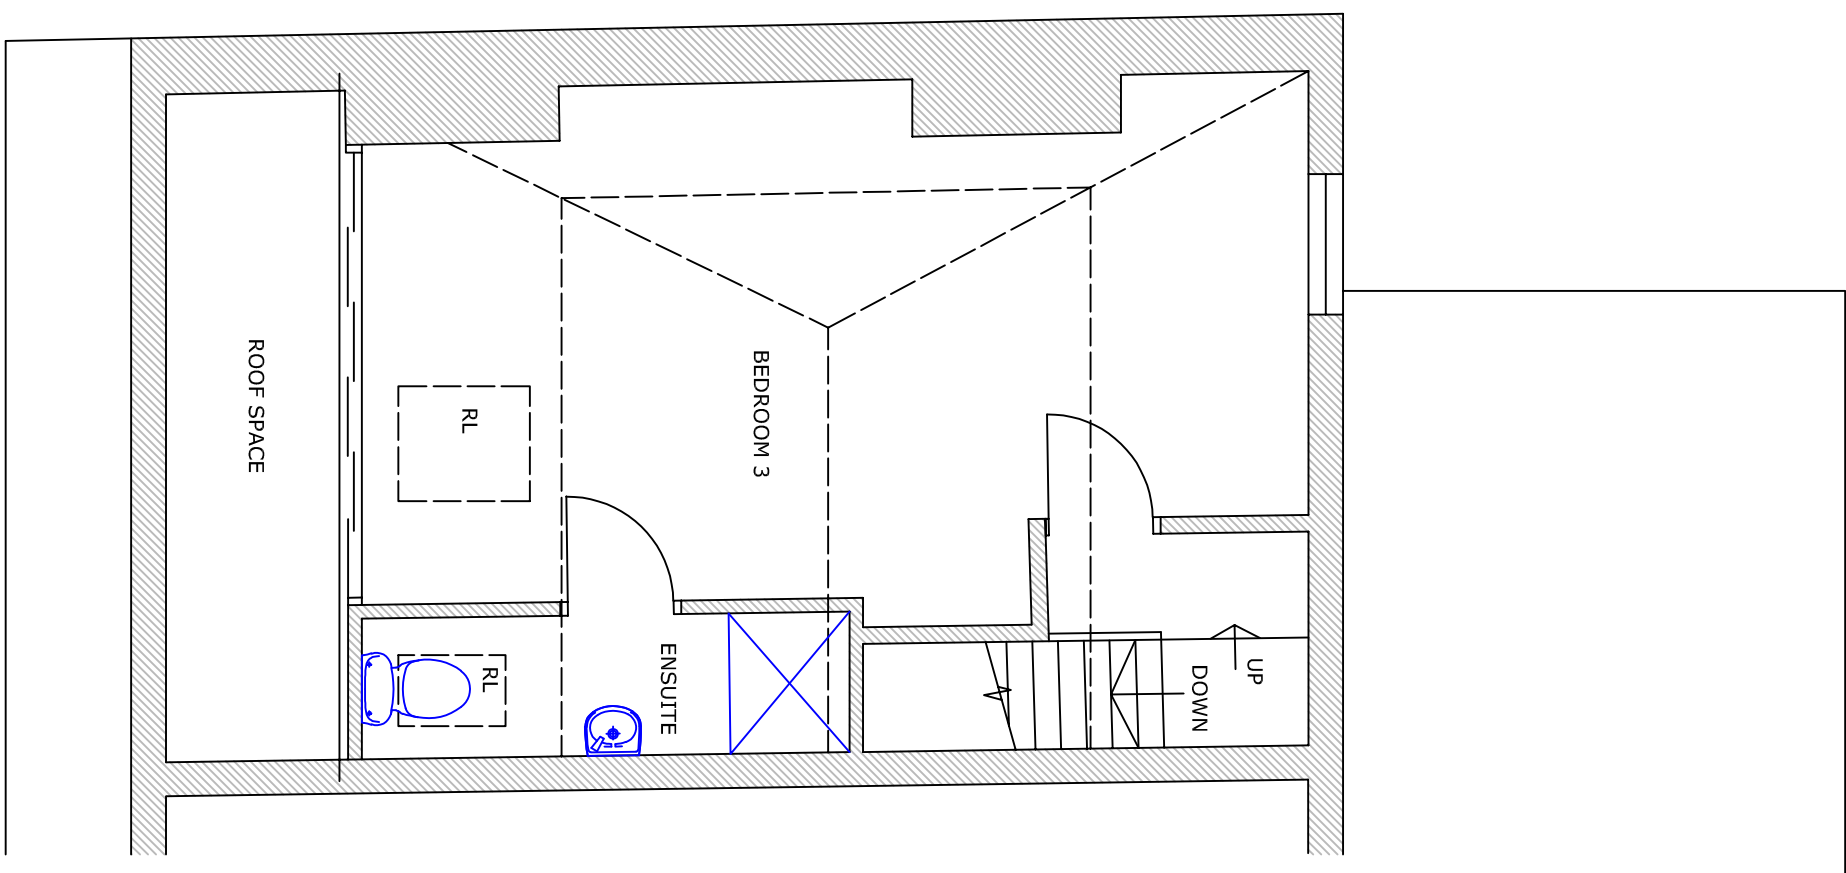
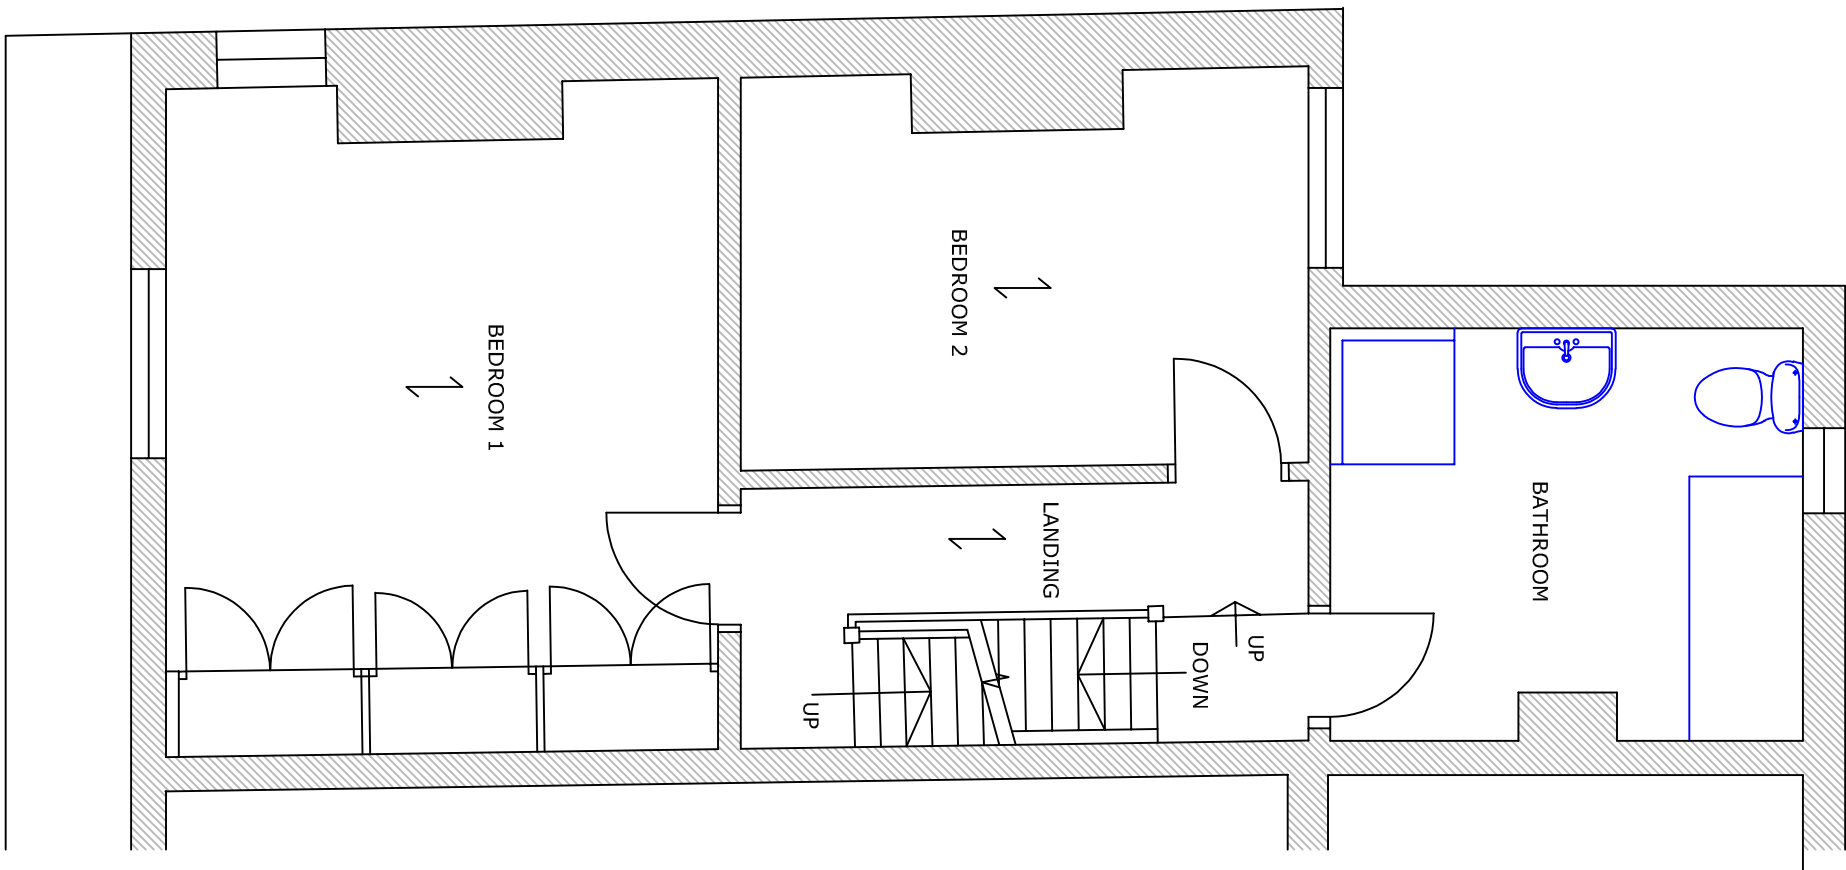
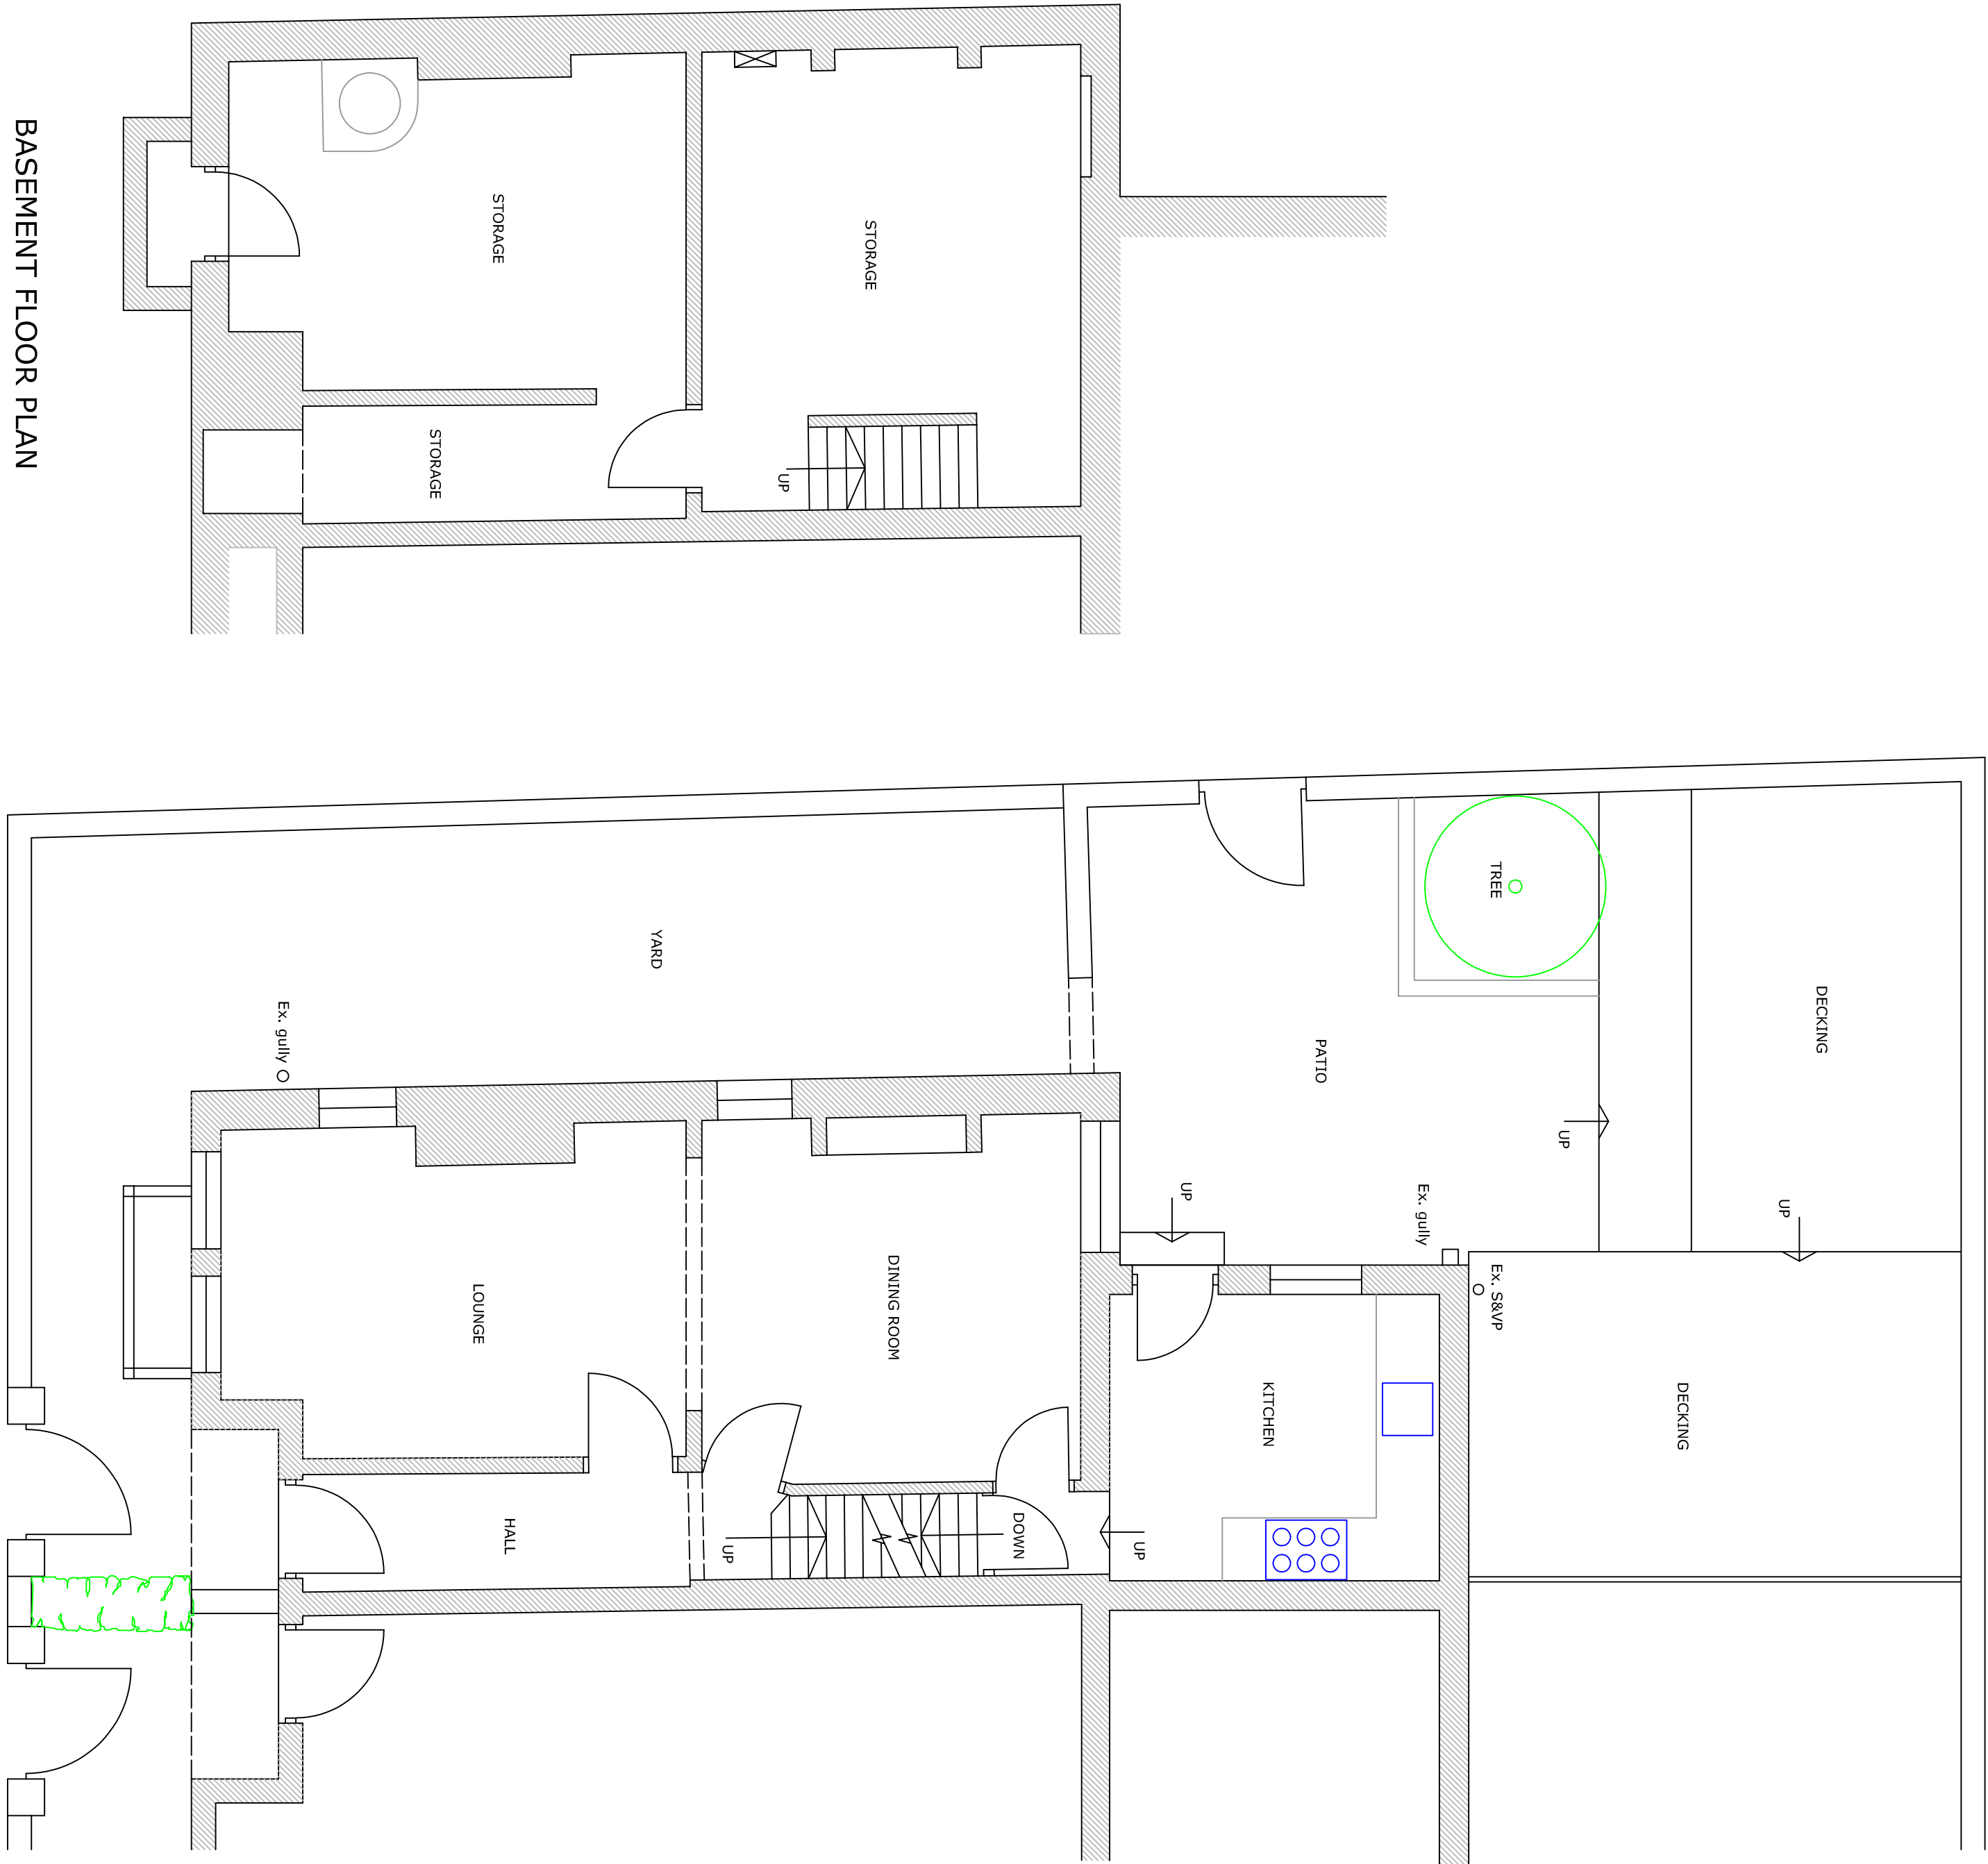
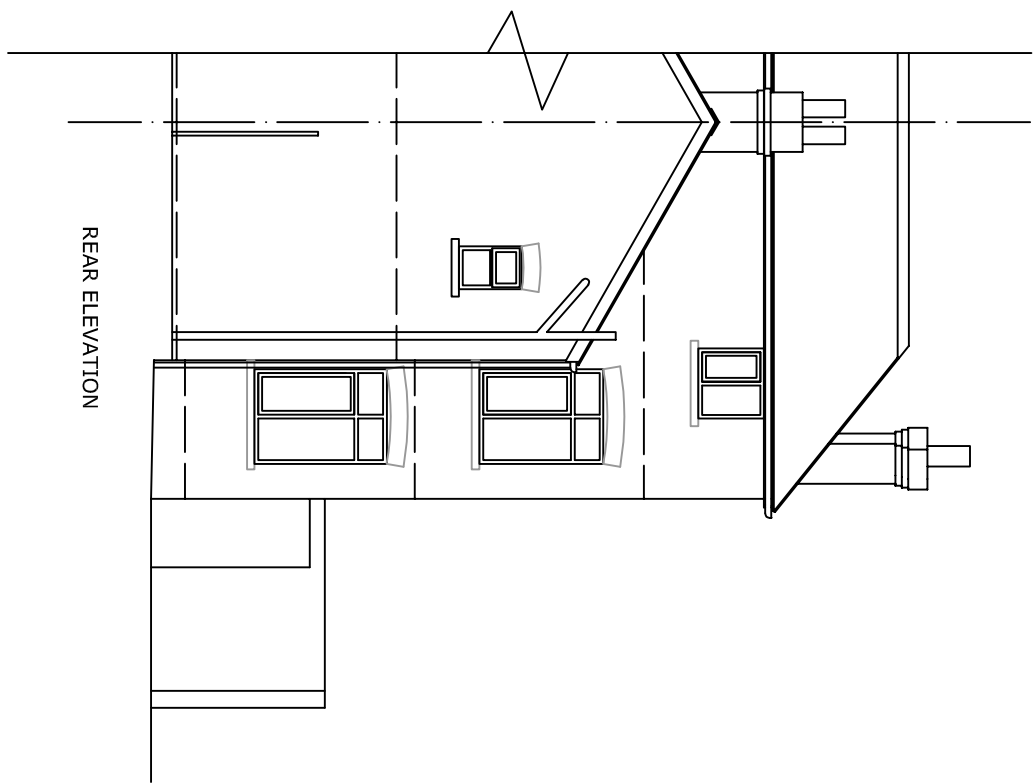
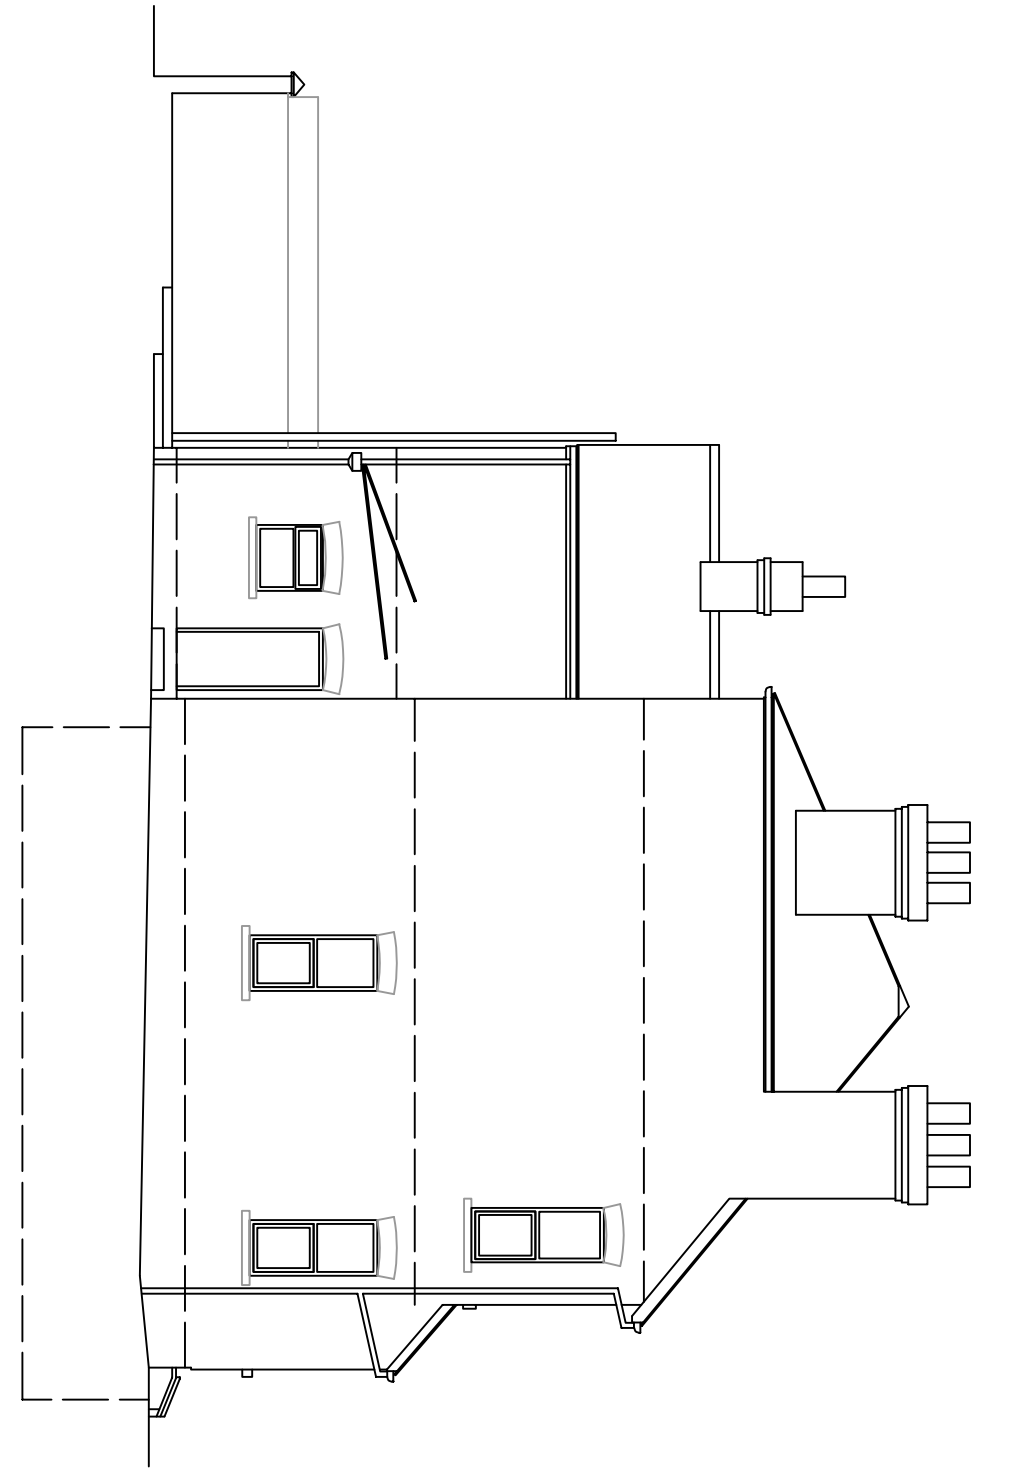


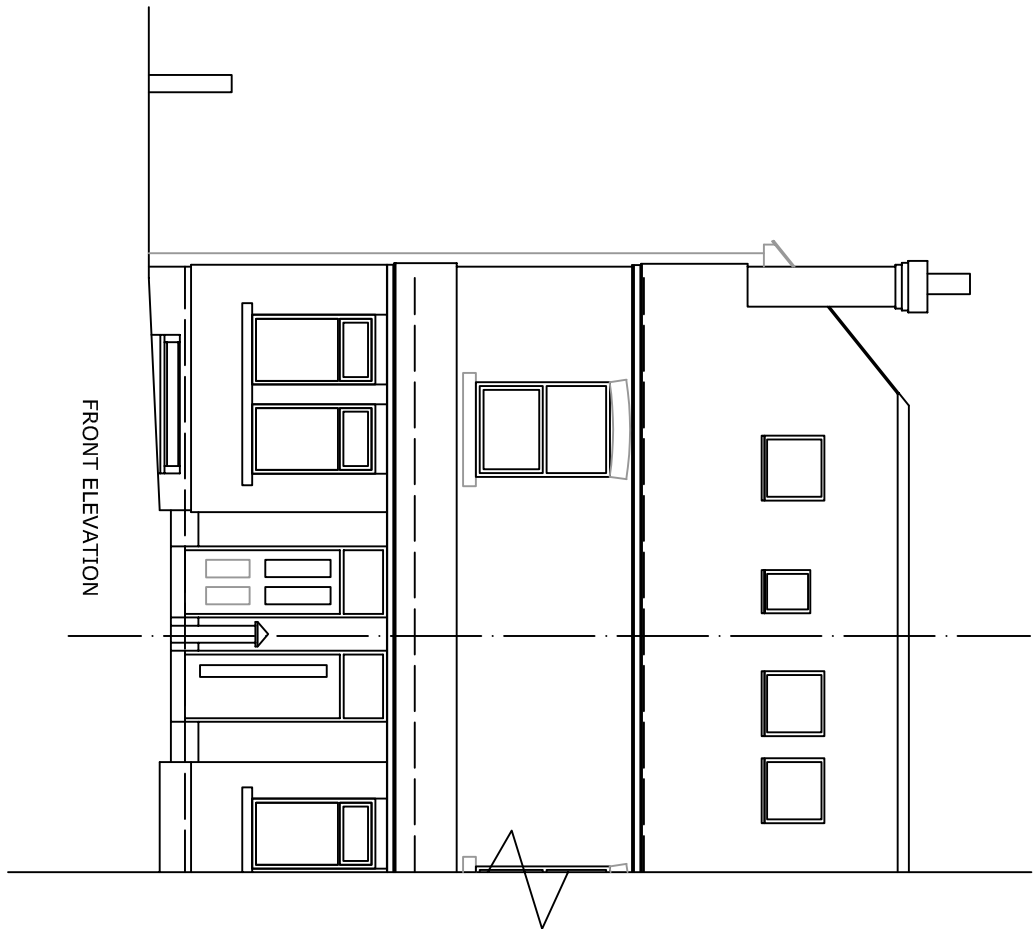

BASEMENT FLOOR PLAN

GROUND FLOOR PLAN

FIRST FLOOR PLAN

SECOND FLOOR PLAN

CLIENT	MR. C. JEVONS		
PROJECT	PROPOSED EXTENSION & ALTERATIONS		
ADDRESS	34 CAVENDISH ROAD DIDSbury MANCHESTER		
TITLE	PLANS AS EXISTING		
DRAWING NO.	1593 / 1	REVISION	
SCALE	1 : 100 1 : 50	SUFFIX: DATE	08.11.22