
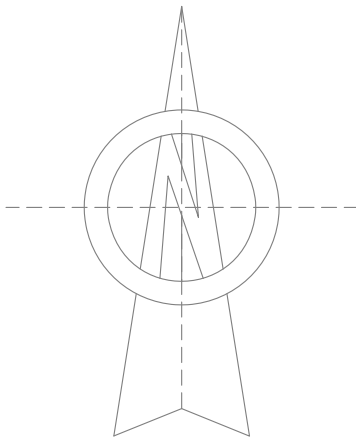


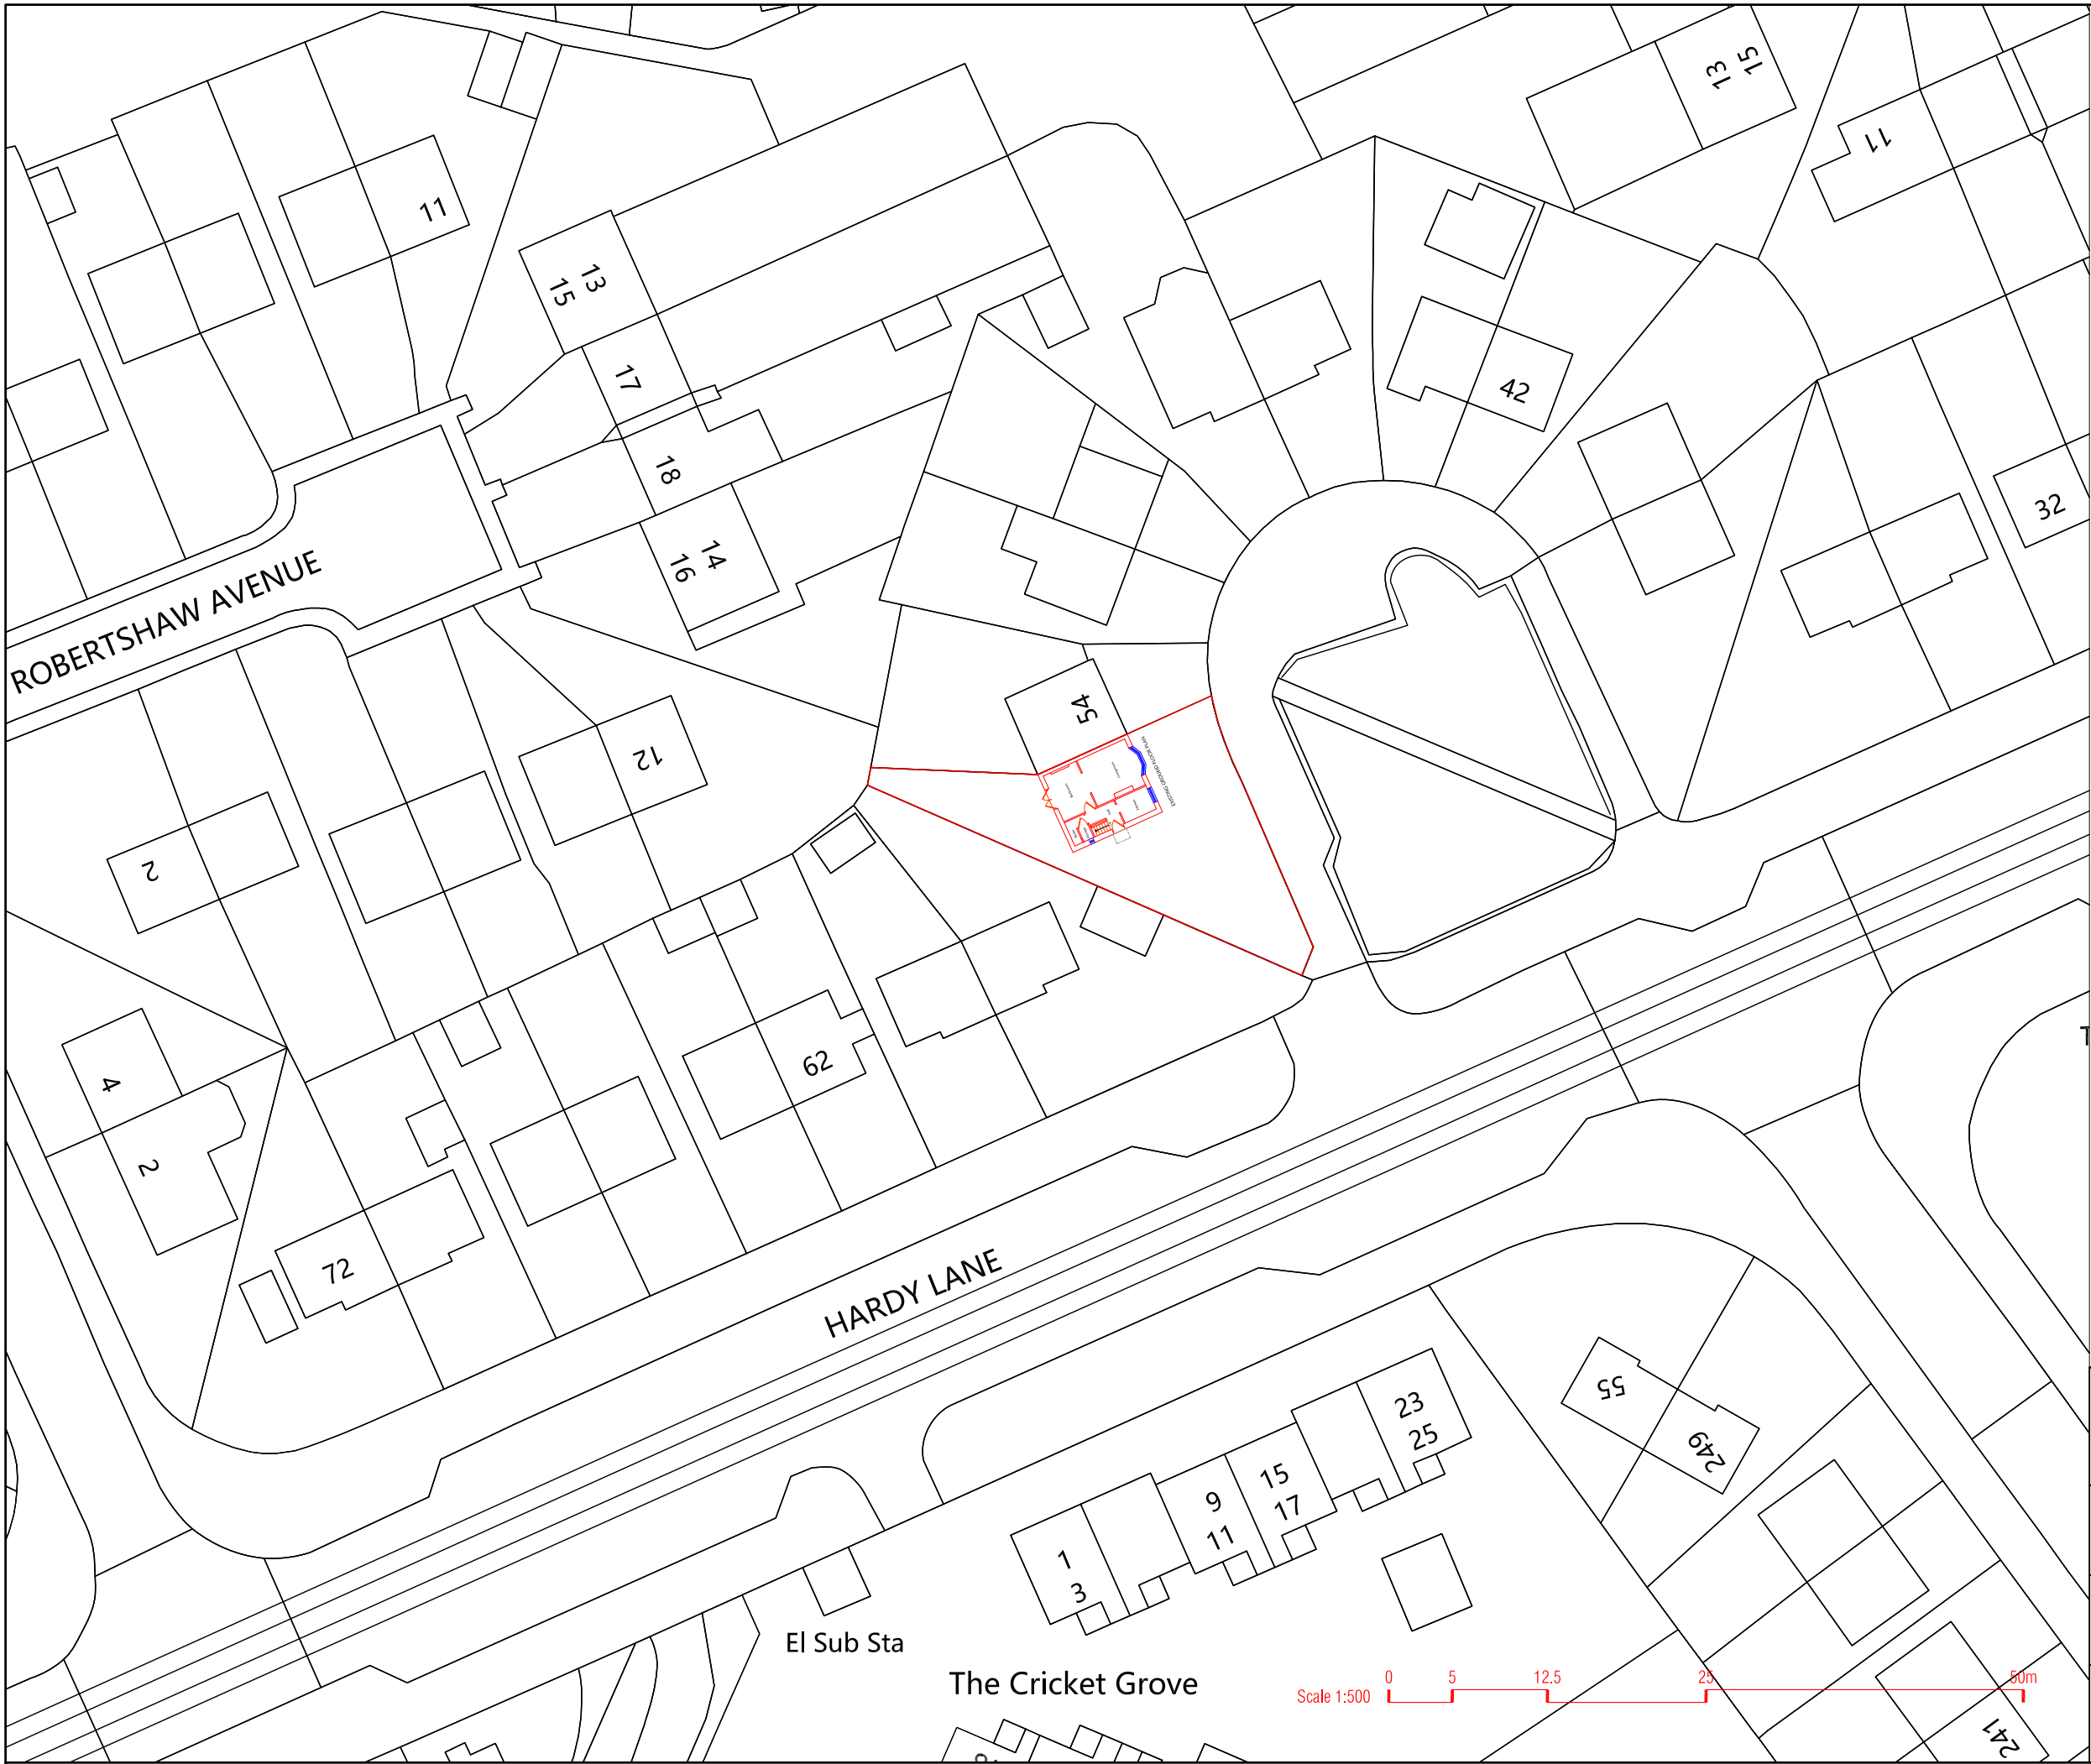

Project
56 HARDY LANE, CHORLTON,
MANCHESTER M21 7LA

Drawing
EXISTING SITE PLAN

Dwg No.	Date
105	JULY 2022