



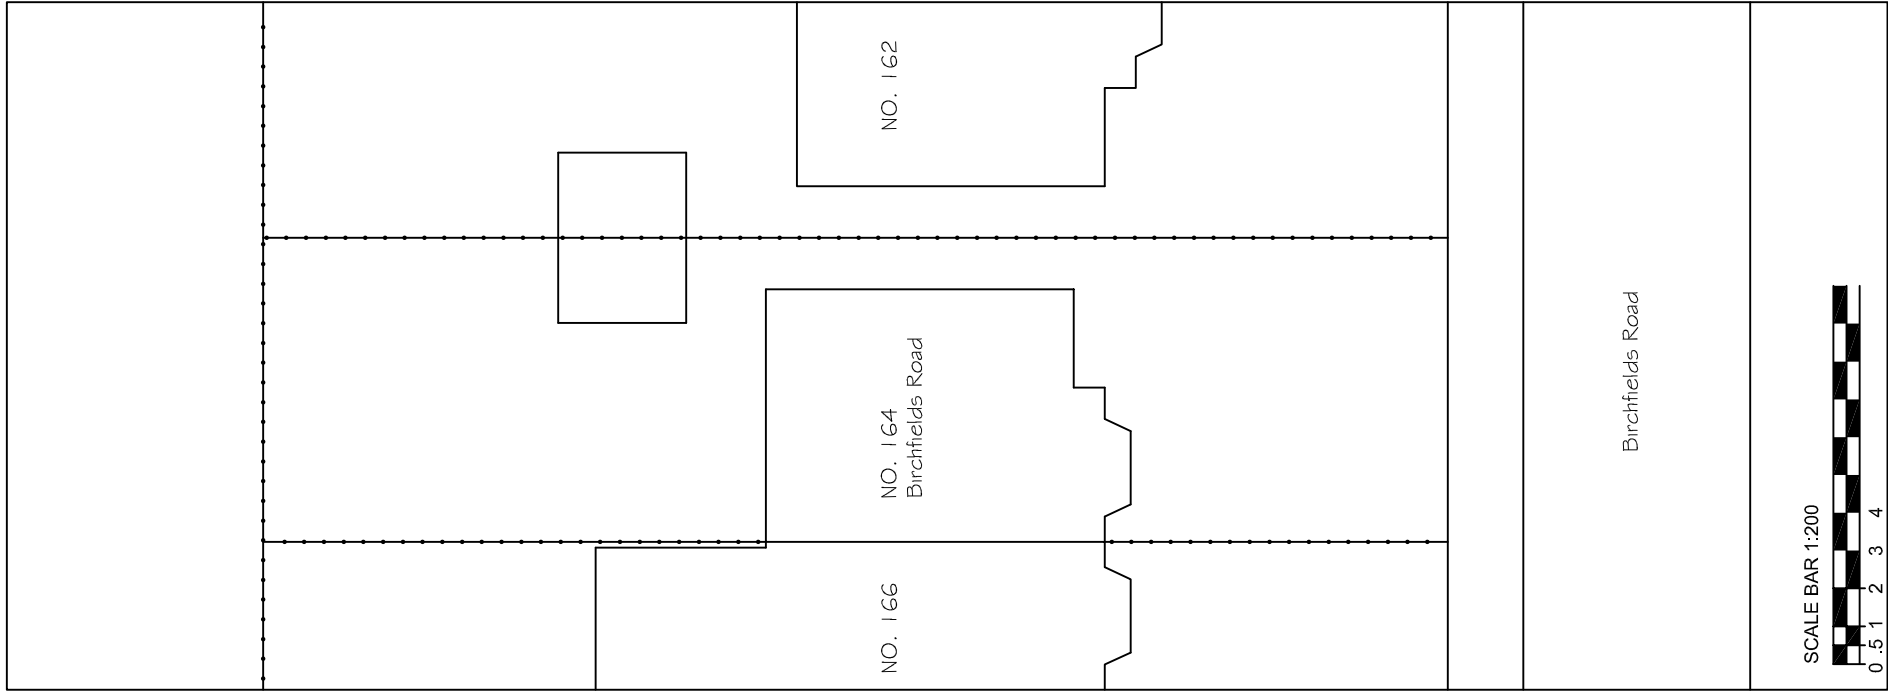

Existing Site Plan

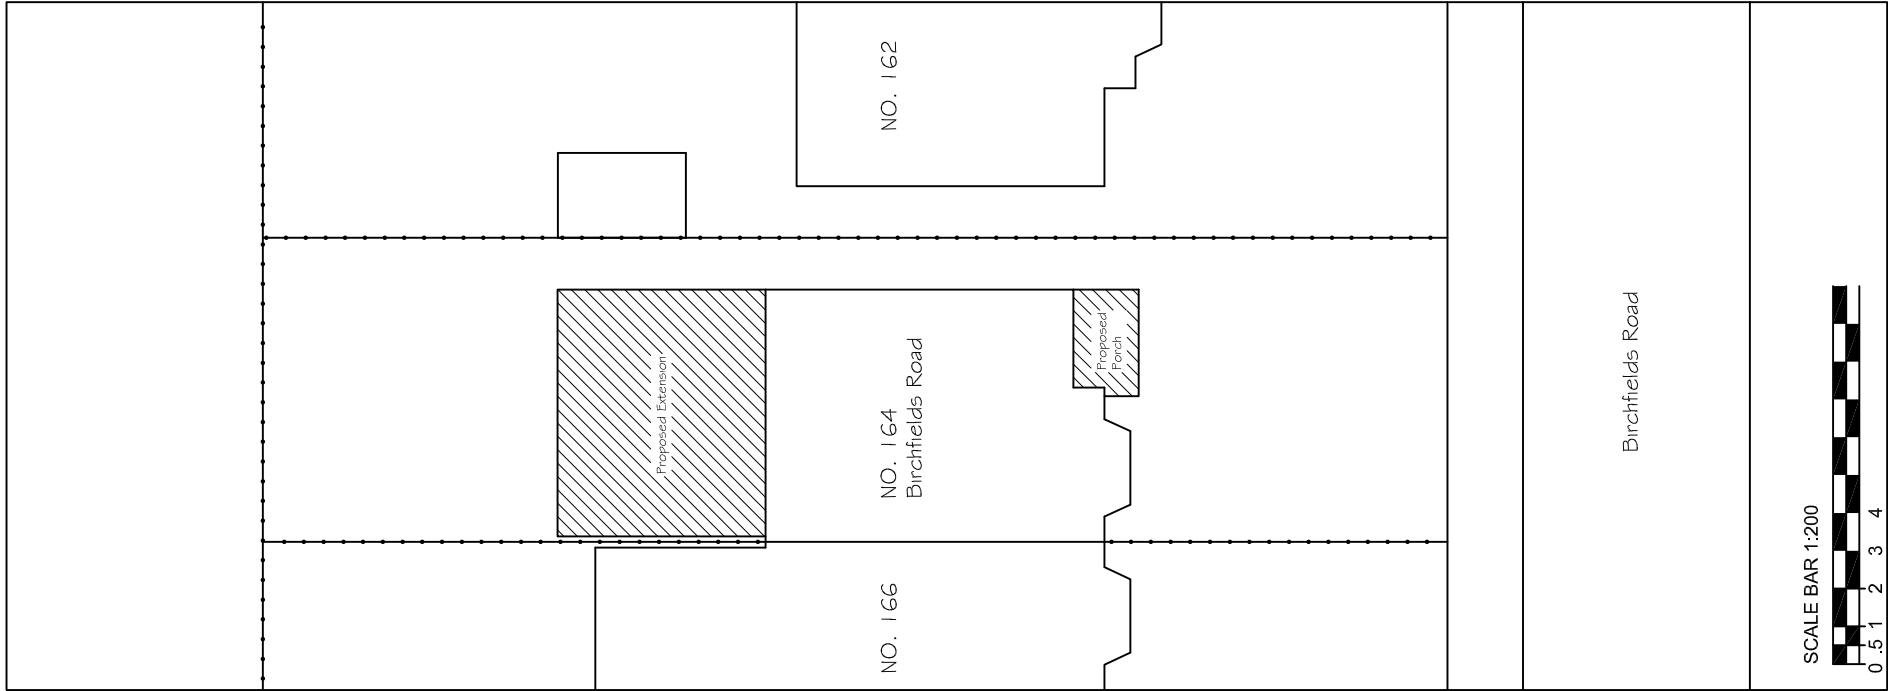

Proposed Site Plan

TITLE					
SITE PLAN					
PROJECT					
PROPOSED SINGLE STOREY REAR EXTENSION AND FRONT PORCH AT 164, BIRCHFIELDS ROAD MANCHESTER					
PLOT SCALE 1=1	SCALE 1:200	DRN F.A.	DATE 01/23	DRAWING No. 05	REV _