



Proposed

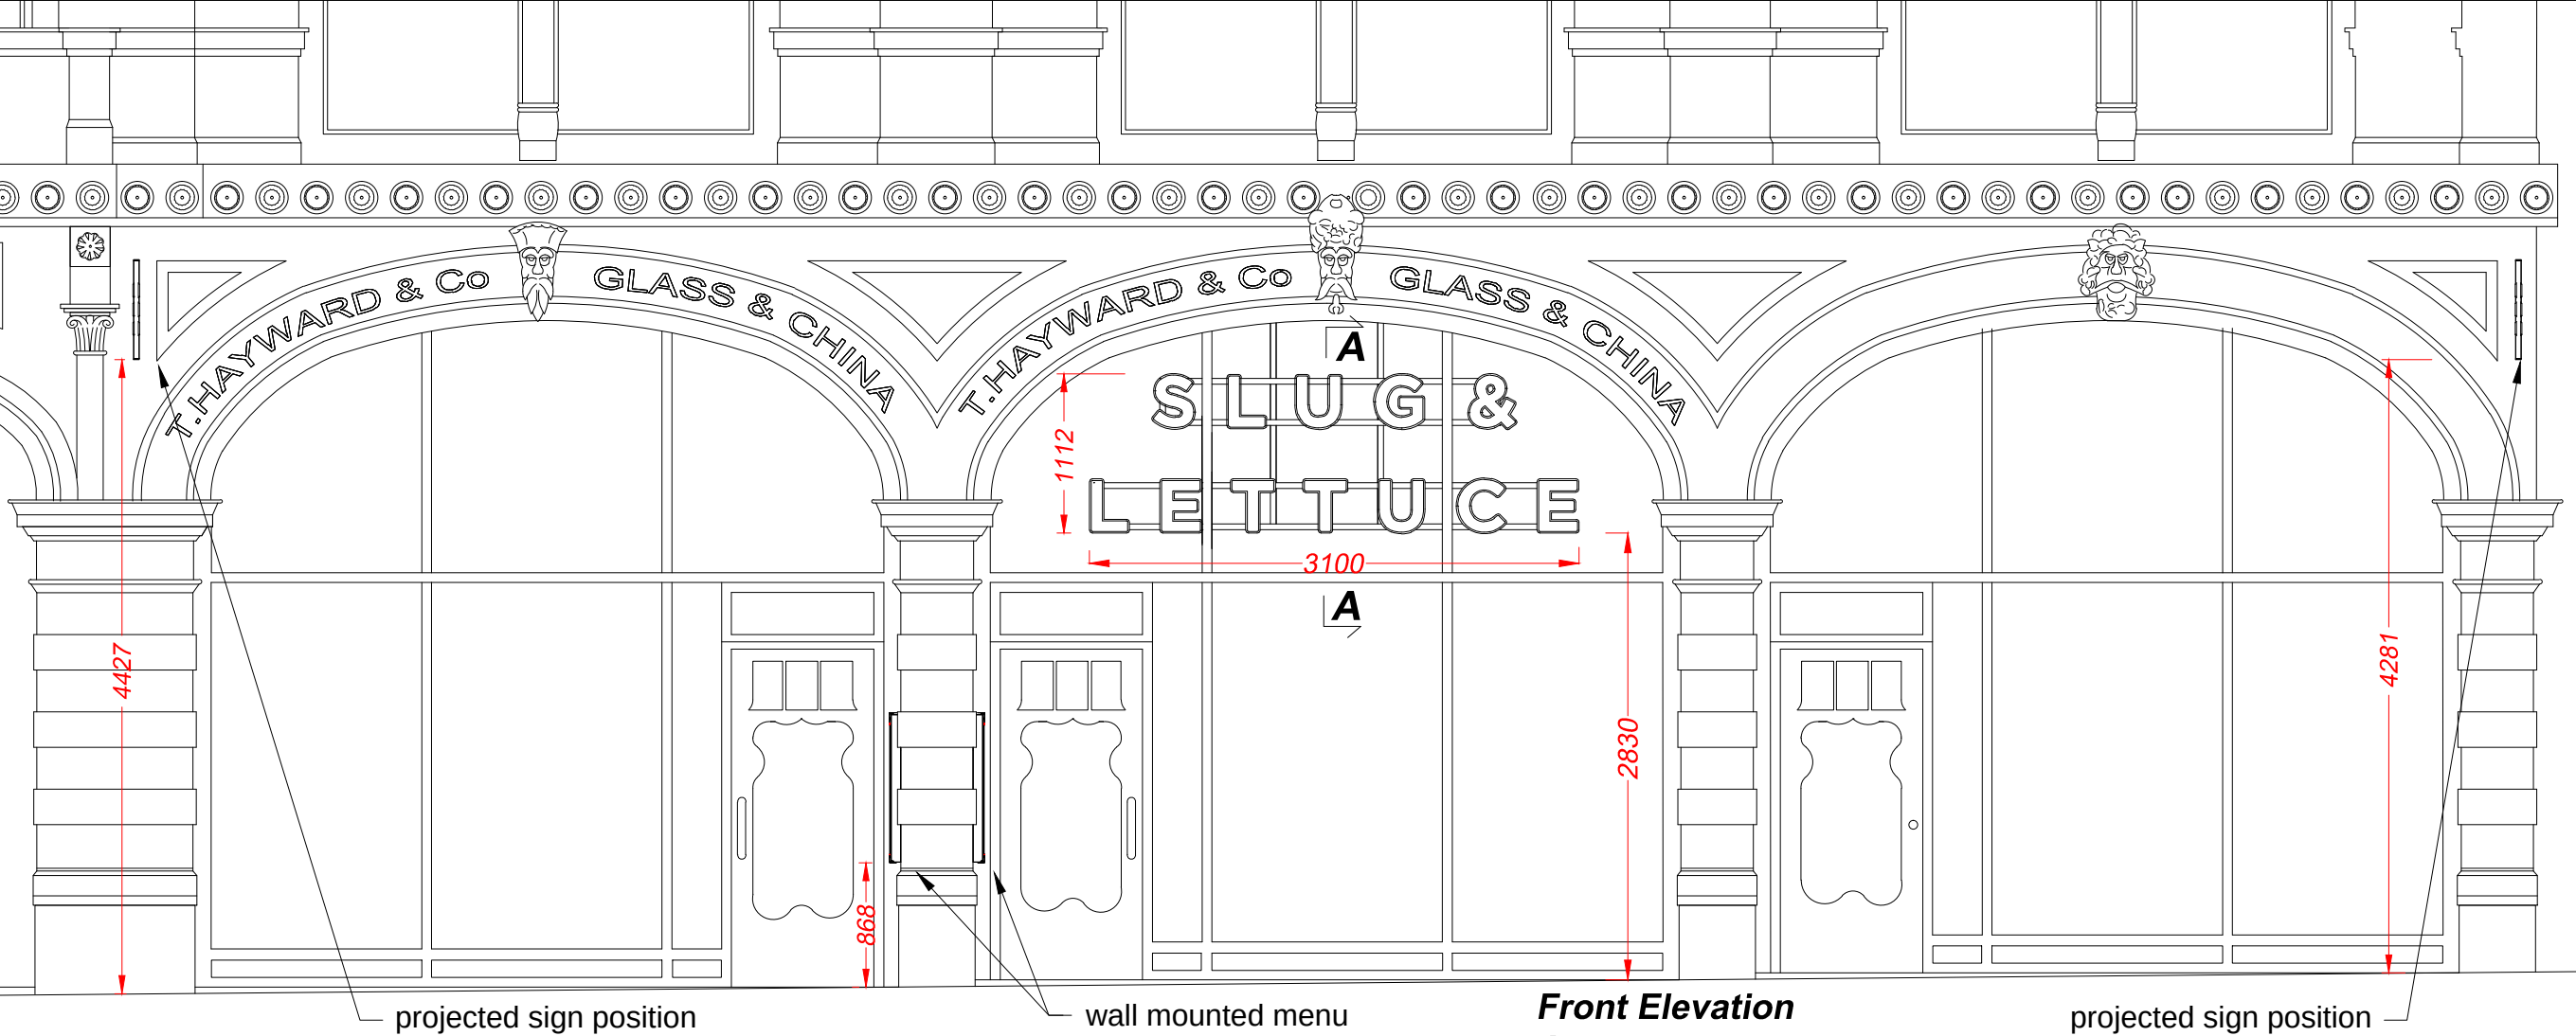

Front Elevation
Scale 1:50

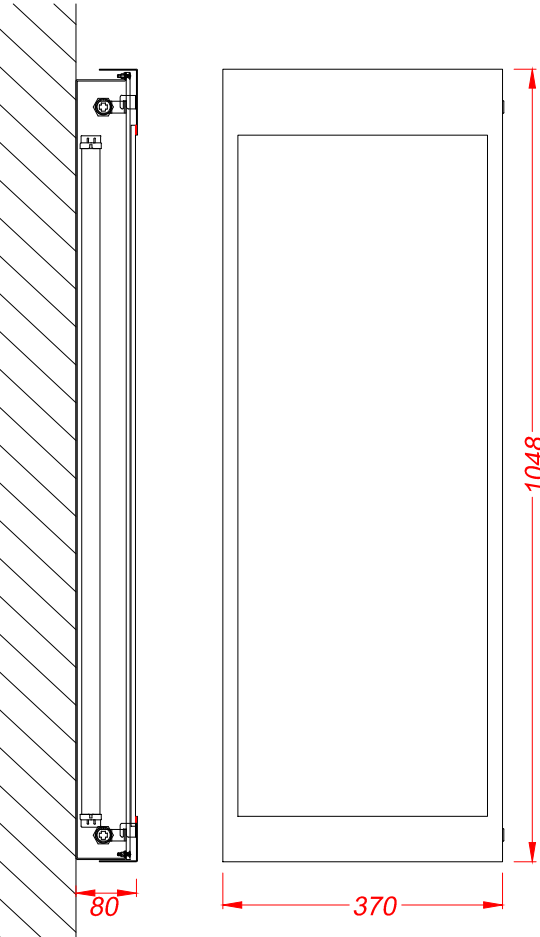

Menu box - 2 off
Scale 1:10
1.2mm descaled stainless steel door
and back box are finished matte
Ardenbrite Green Gold N°3.
6mm toughened glass.
5mm opal polycarbonate panel with
cool white LED illumination.
Continuous stainless steel hinge and
two chrome locks.
Screw fixed to the wall.



Technical Signs
Floor 1 - Unit 3
Hille Business Centre
132 St Albans Road
Watford, Herts, WD24 4AE
Tel: 01923 811999
Fax: 01923 811998
E-mail: info@technicalsigns.co.uk

Client The Slug and Lettuce

Address/Job details
64-66 Deansgate
Manchester
M3 2EN

Proposed Signs

Job No

Drawn by
DN

Date
14/11/22

Scale
As specified (A3)

Drawing No
596664-3

Rev