




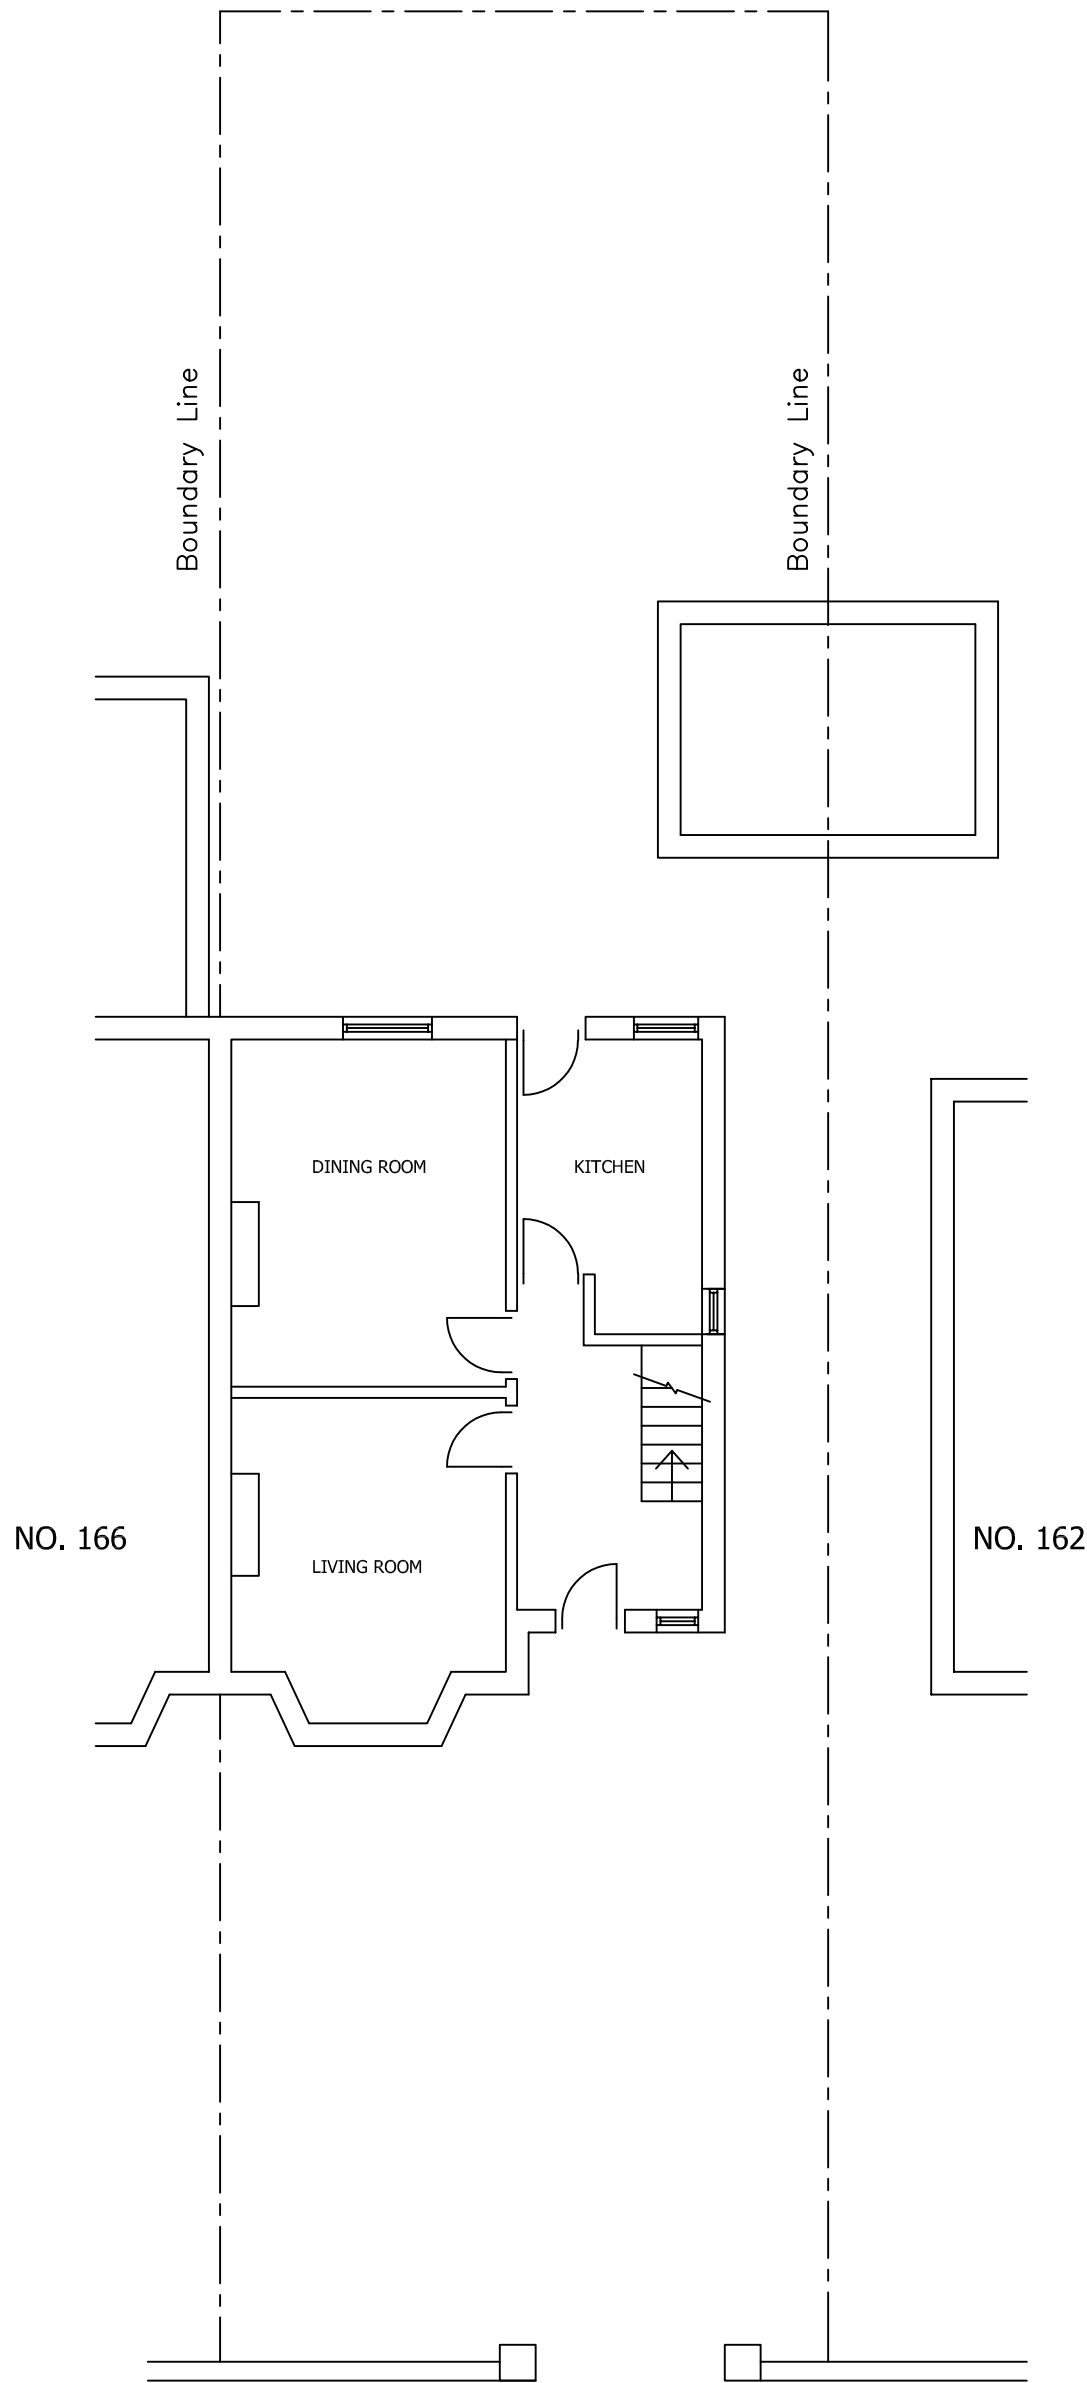


EXISTING GROUND FLOOR PLAN

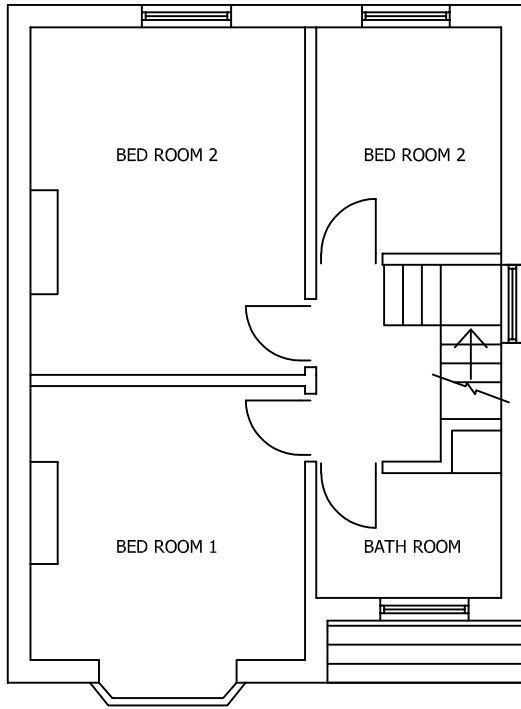

EXISTING FIRST FLOOR PLAN

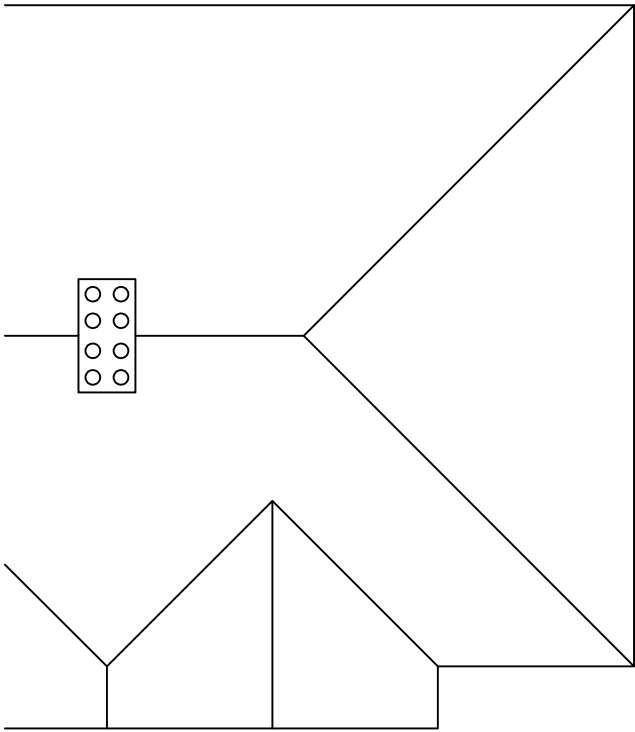

EXISTING ROOF

 

TITLE EXISTING FLOOR LAYOUTS					
PROJECT PROPOSED SINGLE STOREY REAR EXTENSION AND FRONT PORCH AT 164 BIRCHFIELDS ROAD MANCHESTER					
PLOT SCALE 1:1	SCALE 1:100	DRN F.A.	DATE 01/23	DRAWING No. 01	REV -