



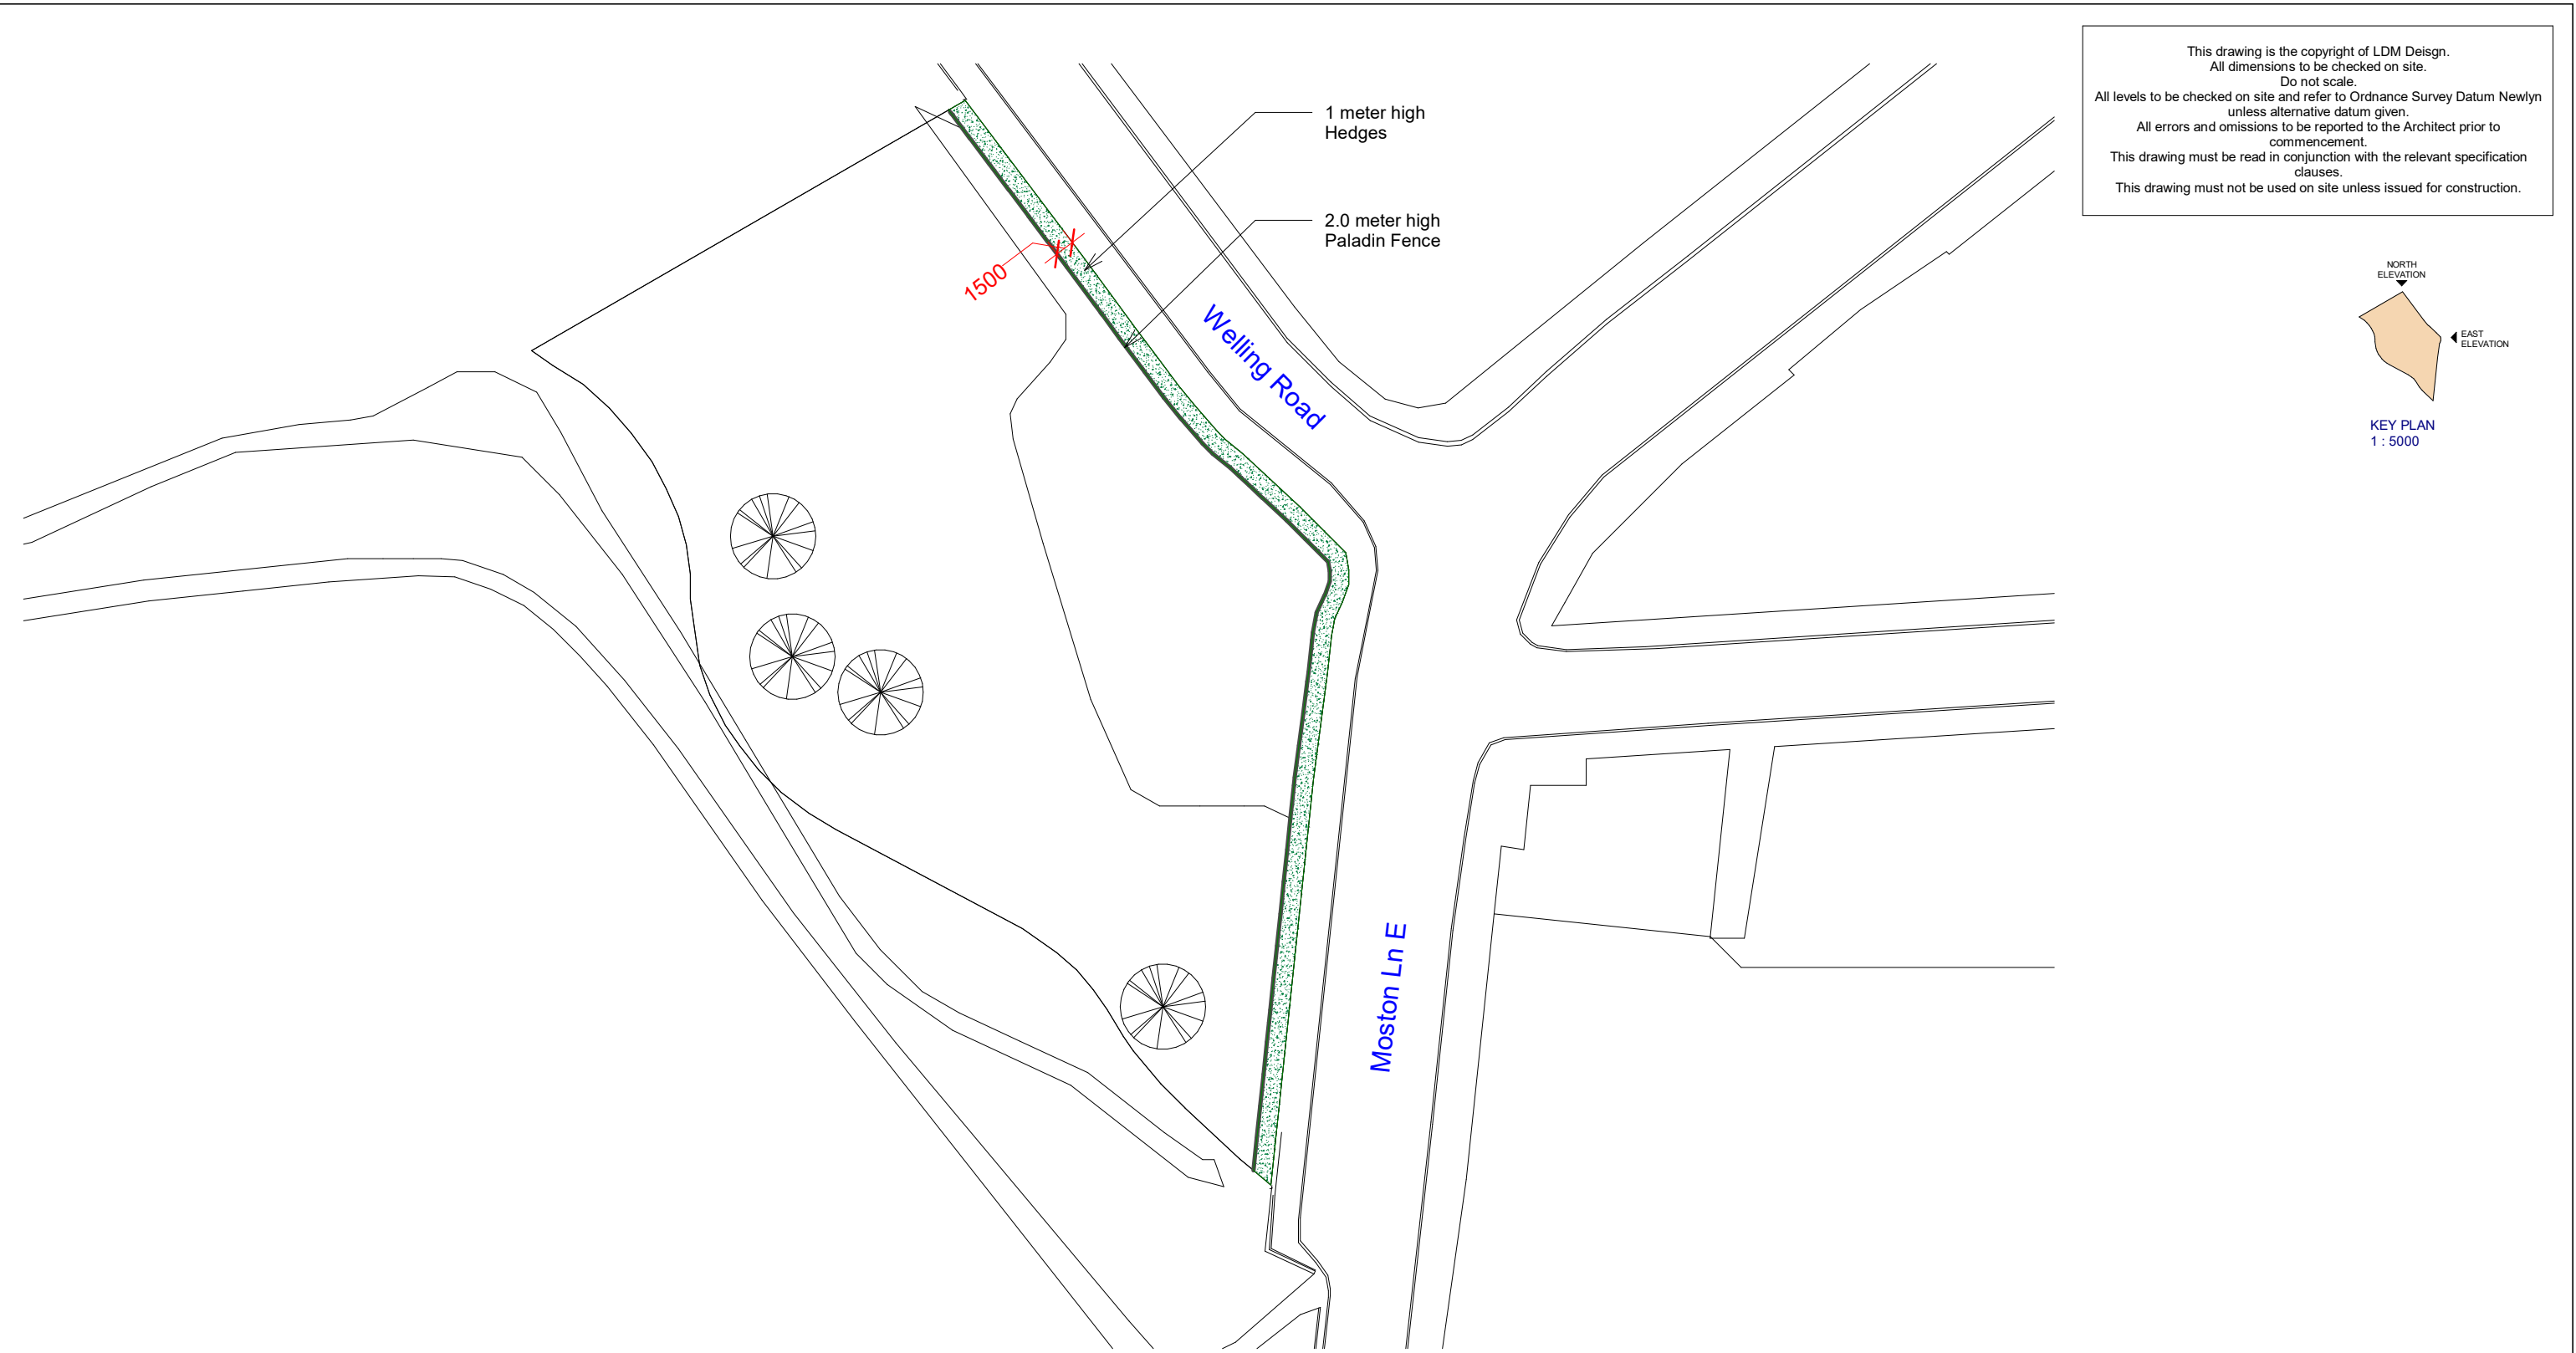

1 Proposed Site Plan
1 : 500

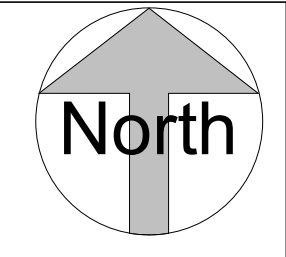

LDM Design

PROJECT Land on the west side of Welling Road, Manchester, M40 3QS	CLIENT Martin Zhu		
	Scale (@ A3) As indicated		
SHEET Proposed Site Plan	Drawn by KK	DRAWING NUMBER PS005	REV B
	Checked by KK		