




EXISTING FRONT ELEVATION
1:100 @ A3


0m 1m 3m 5m

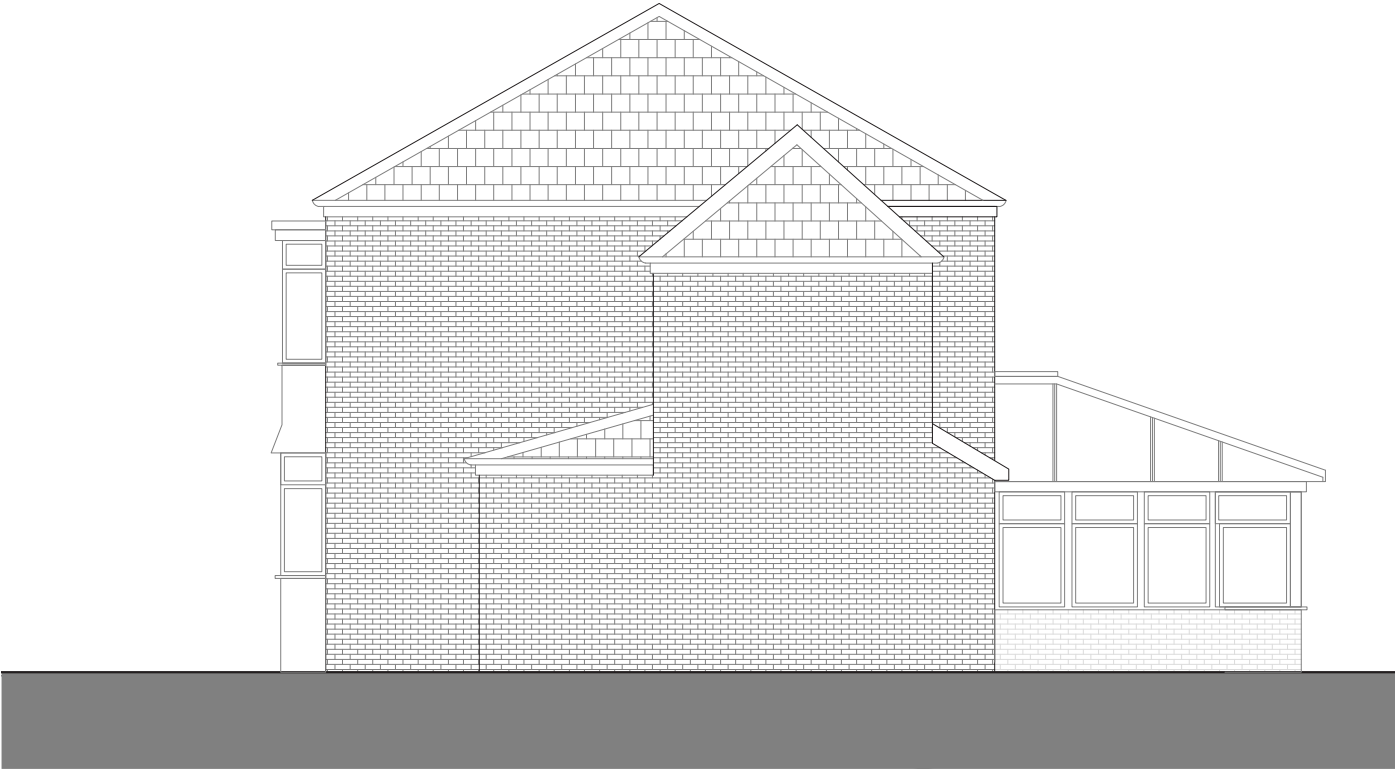

EXISTING SIDE ELEVATION
1:100 @ A3



EXISTING REAR ELEVATION
1:100 @ A3

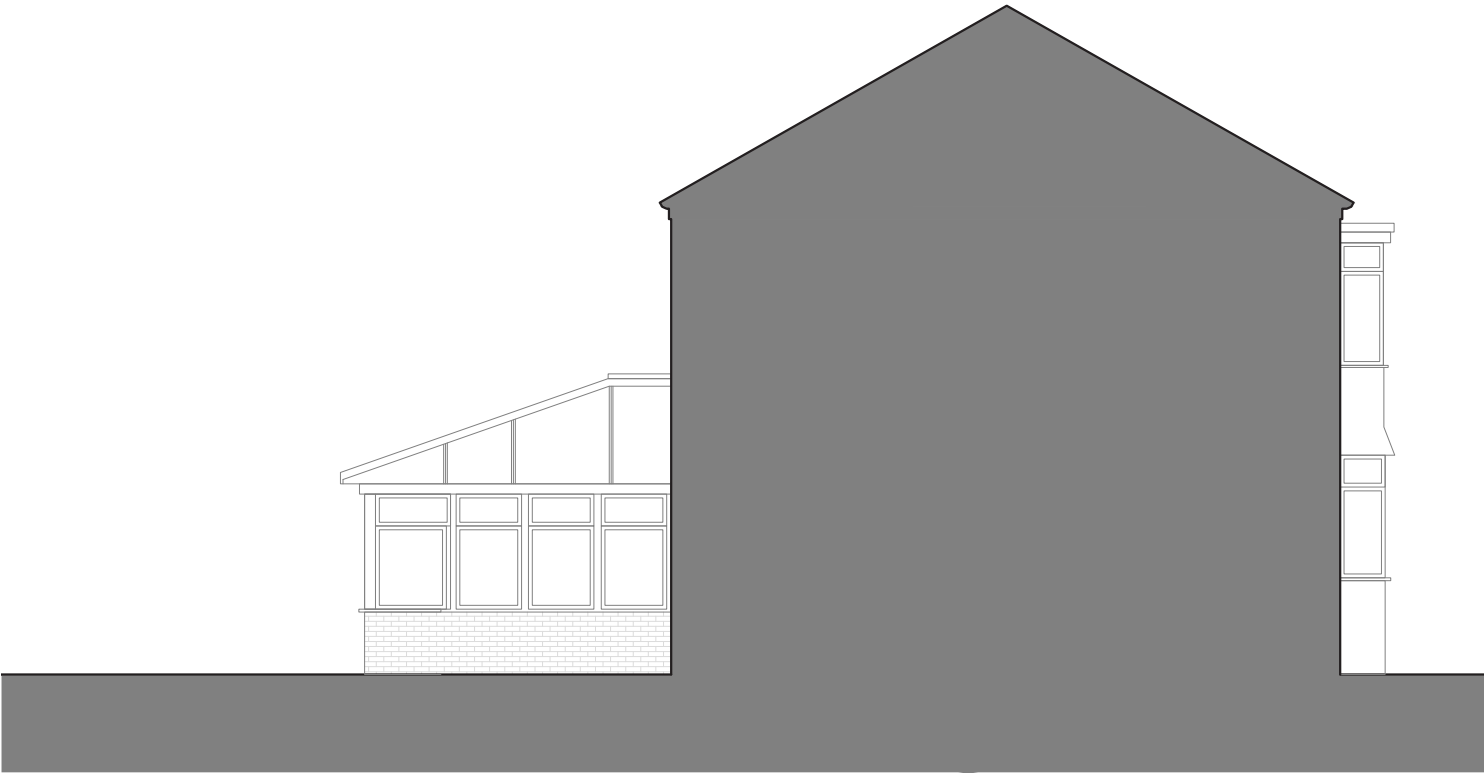

EXISTING SIDE ELEVATION
1:100 @ A3

Dimensioning

Figured dimensions only to be taken from these designs and drawings. Work to annotated dimensions only. All dimensions to be checked on site. Architectural designers to be informed immediately of any discrepancies before work proceeds. Drawings are to be read in conjunction with relevant specifications, structural engineers and service engineers' drawings.

Rev	Date	Description
-	01/03/23	Issued to client for comments
A	03/03/23	Issued for Planning



SALEEM

ARCHITECTS

Architecture | Masterplanning | Graphics

CLIENT:
Homeowner

PROJECT:
15 Brooklands Road,
Crumpsall,
M8 4JH

TITLE:
Existing Elevations

SCALE:
1:100 @ A3

DRAWING NO.
Sheet 3

REV:

DATE:
Feb 2023