



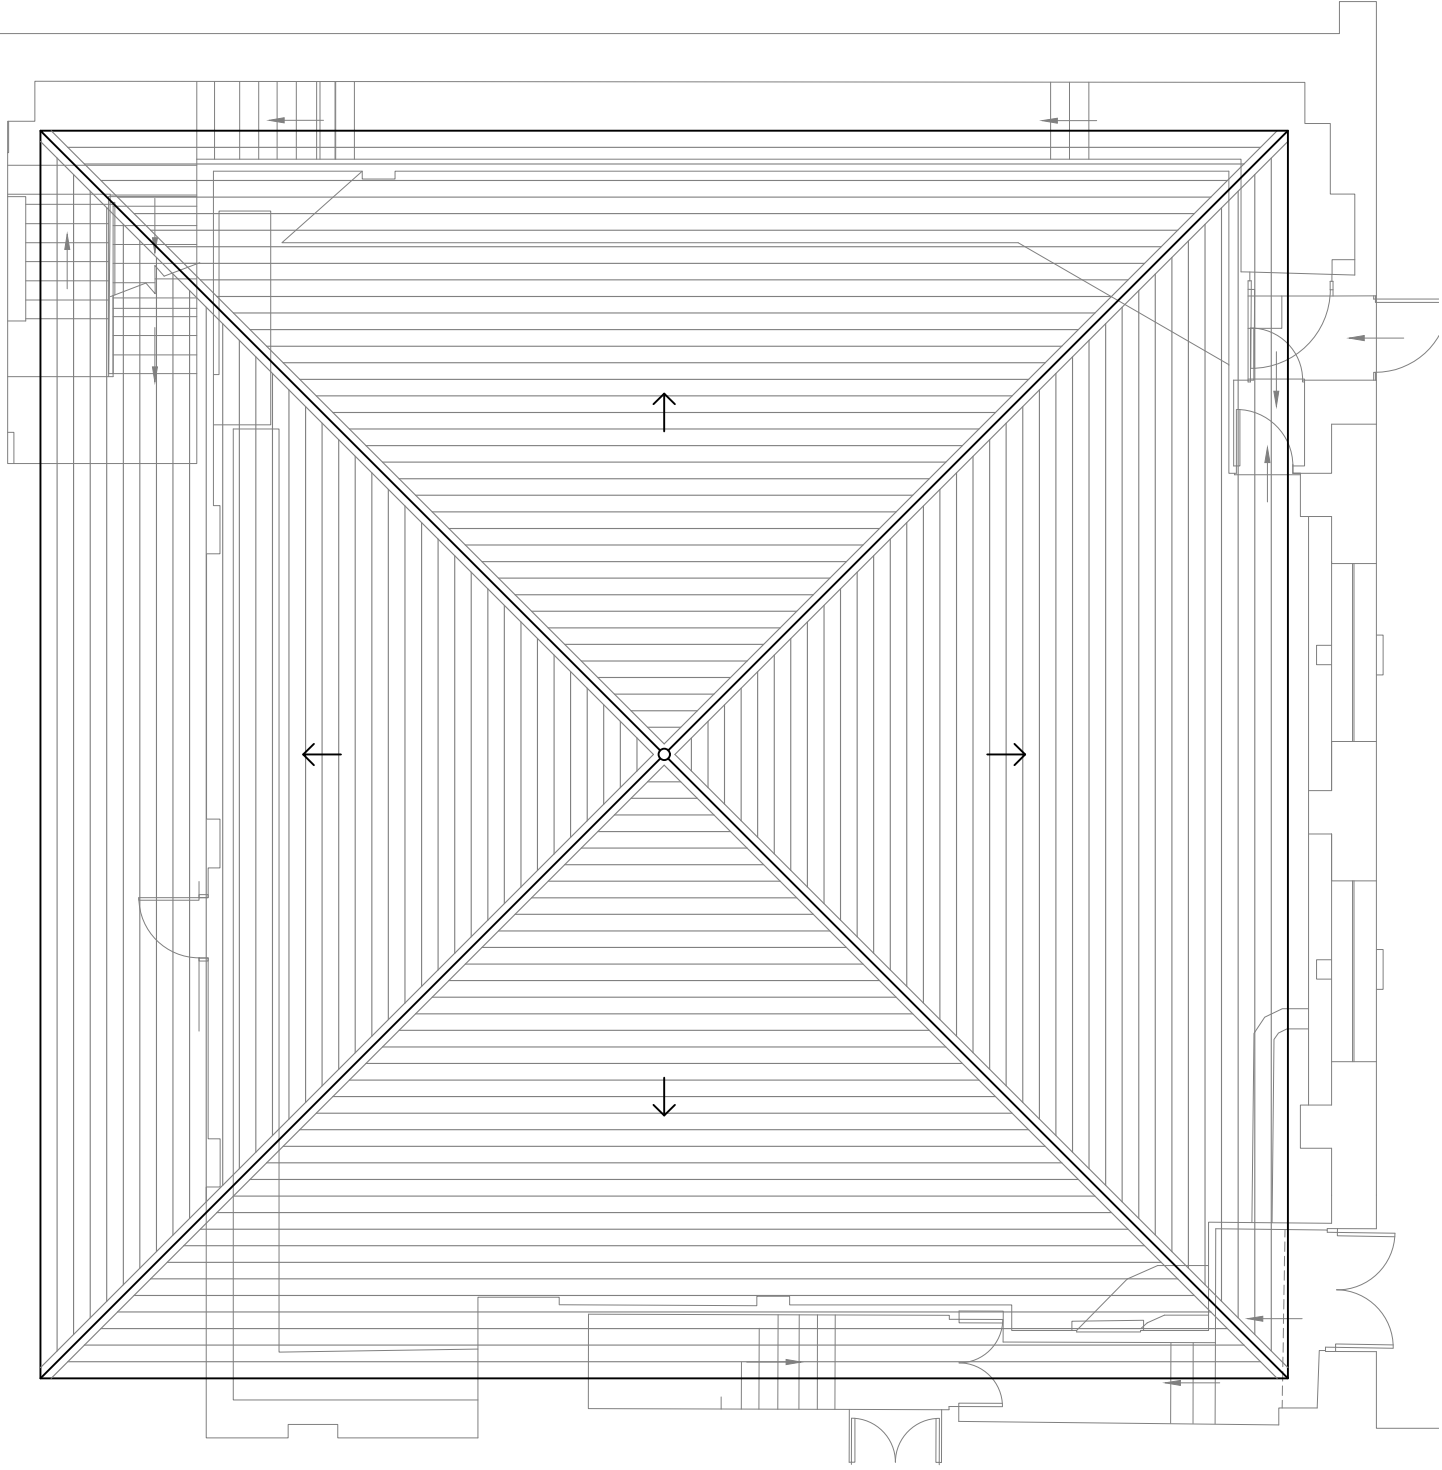


EXISTING ROOF PLAN - 1:100

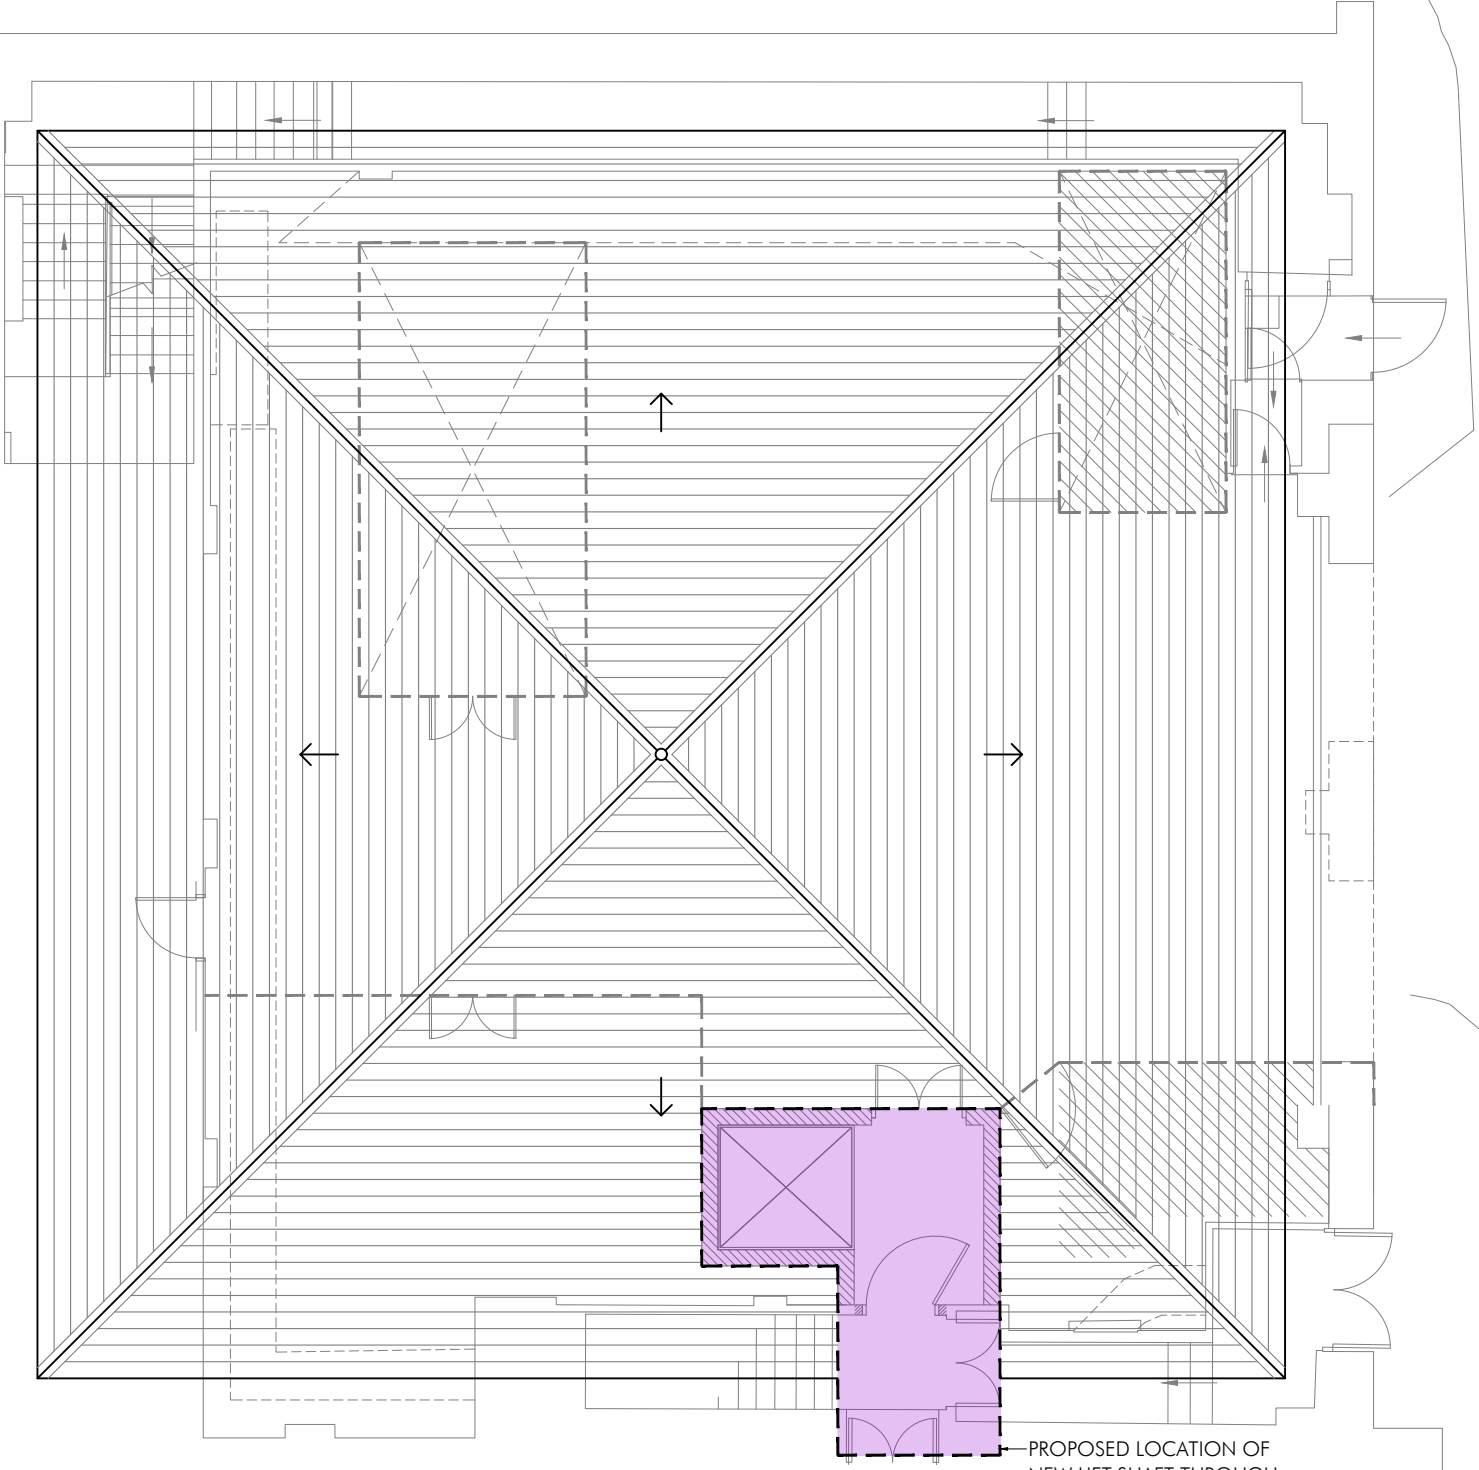


PROPOSED ROOF PLAN - 1:100

PROPOSED LOCATION OF
NEW LIFT SHAFT THROUGH
EXISTING ROOF STRUCTURE

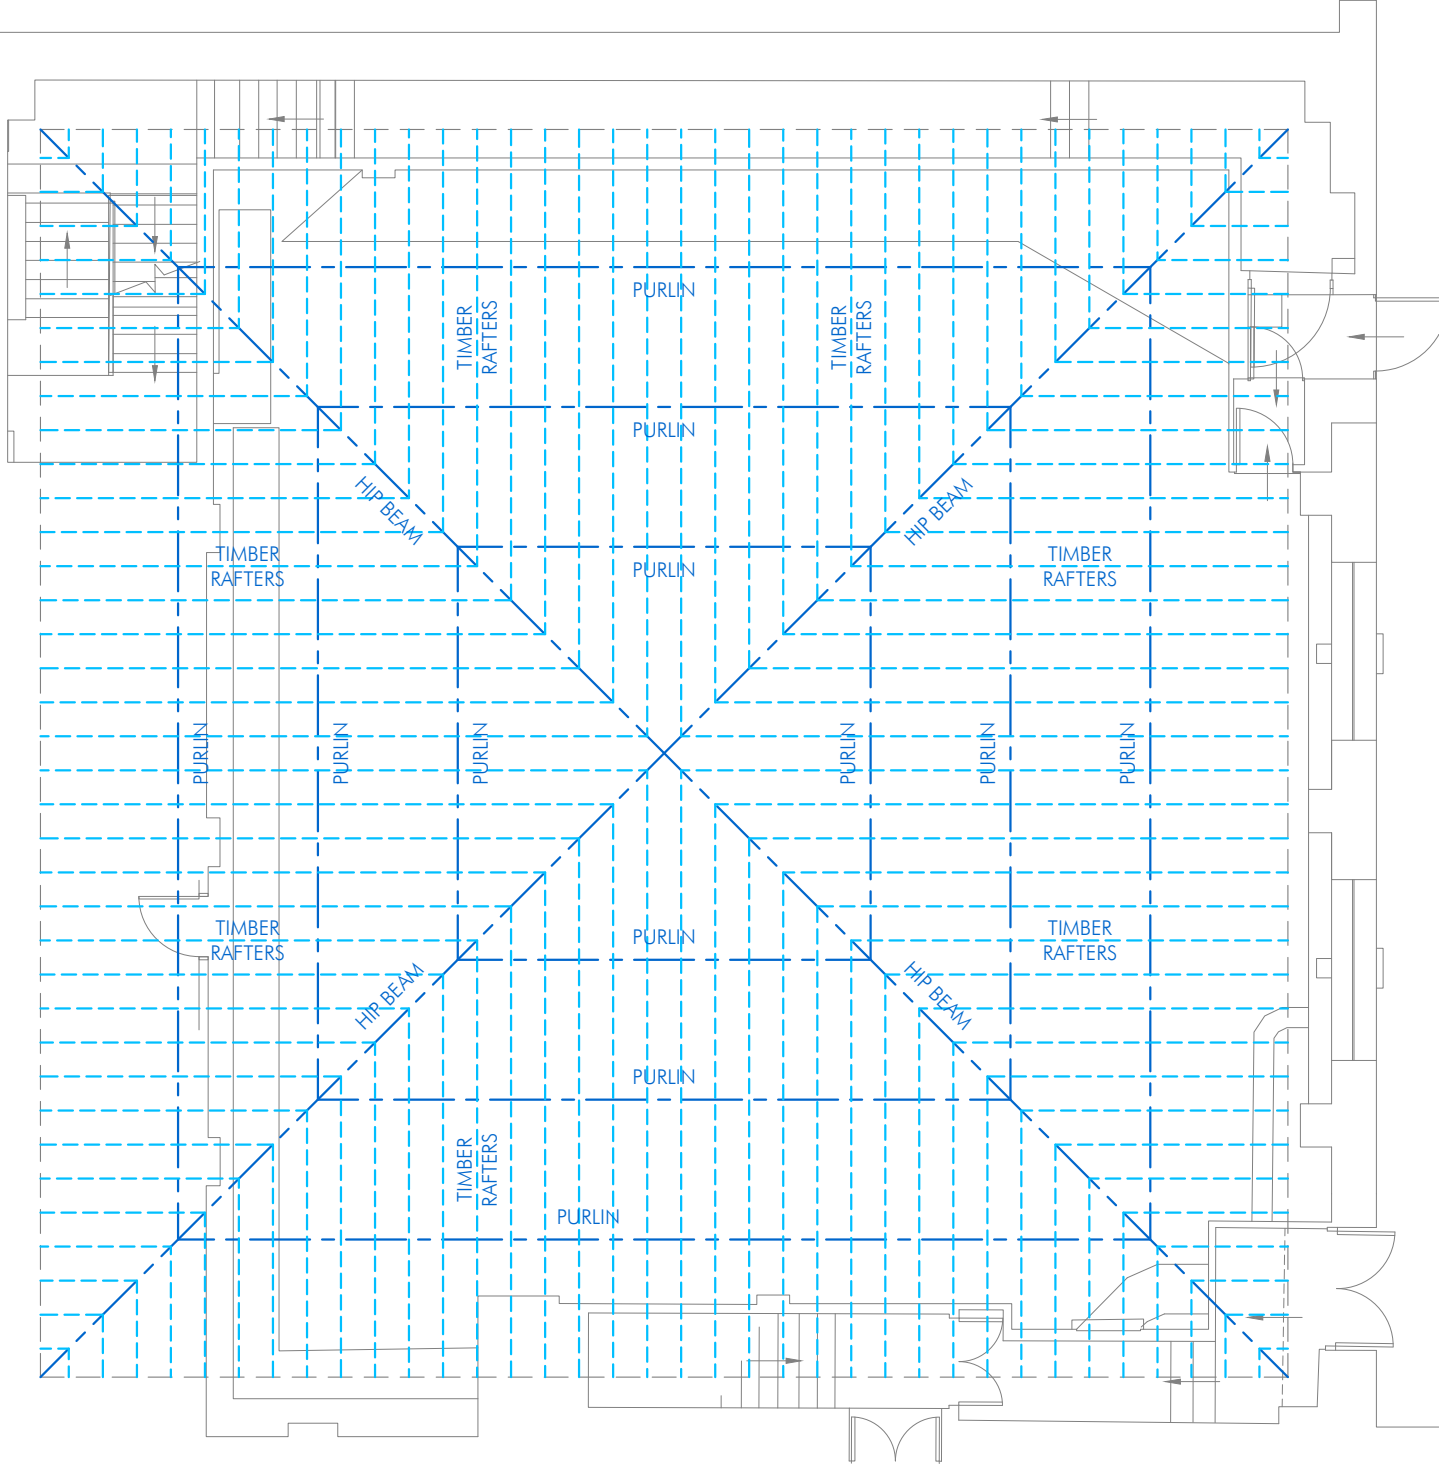


EXISTING ROOF PLAN - 1:100

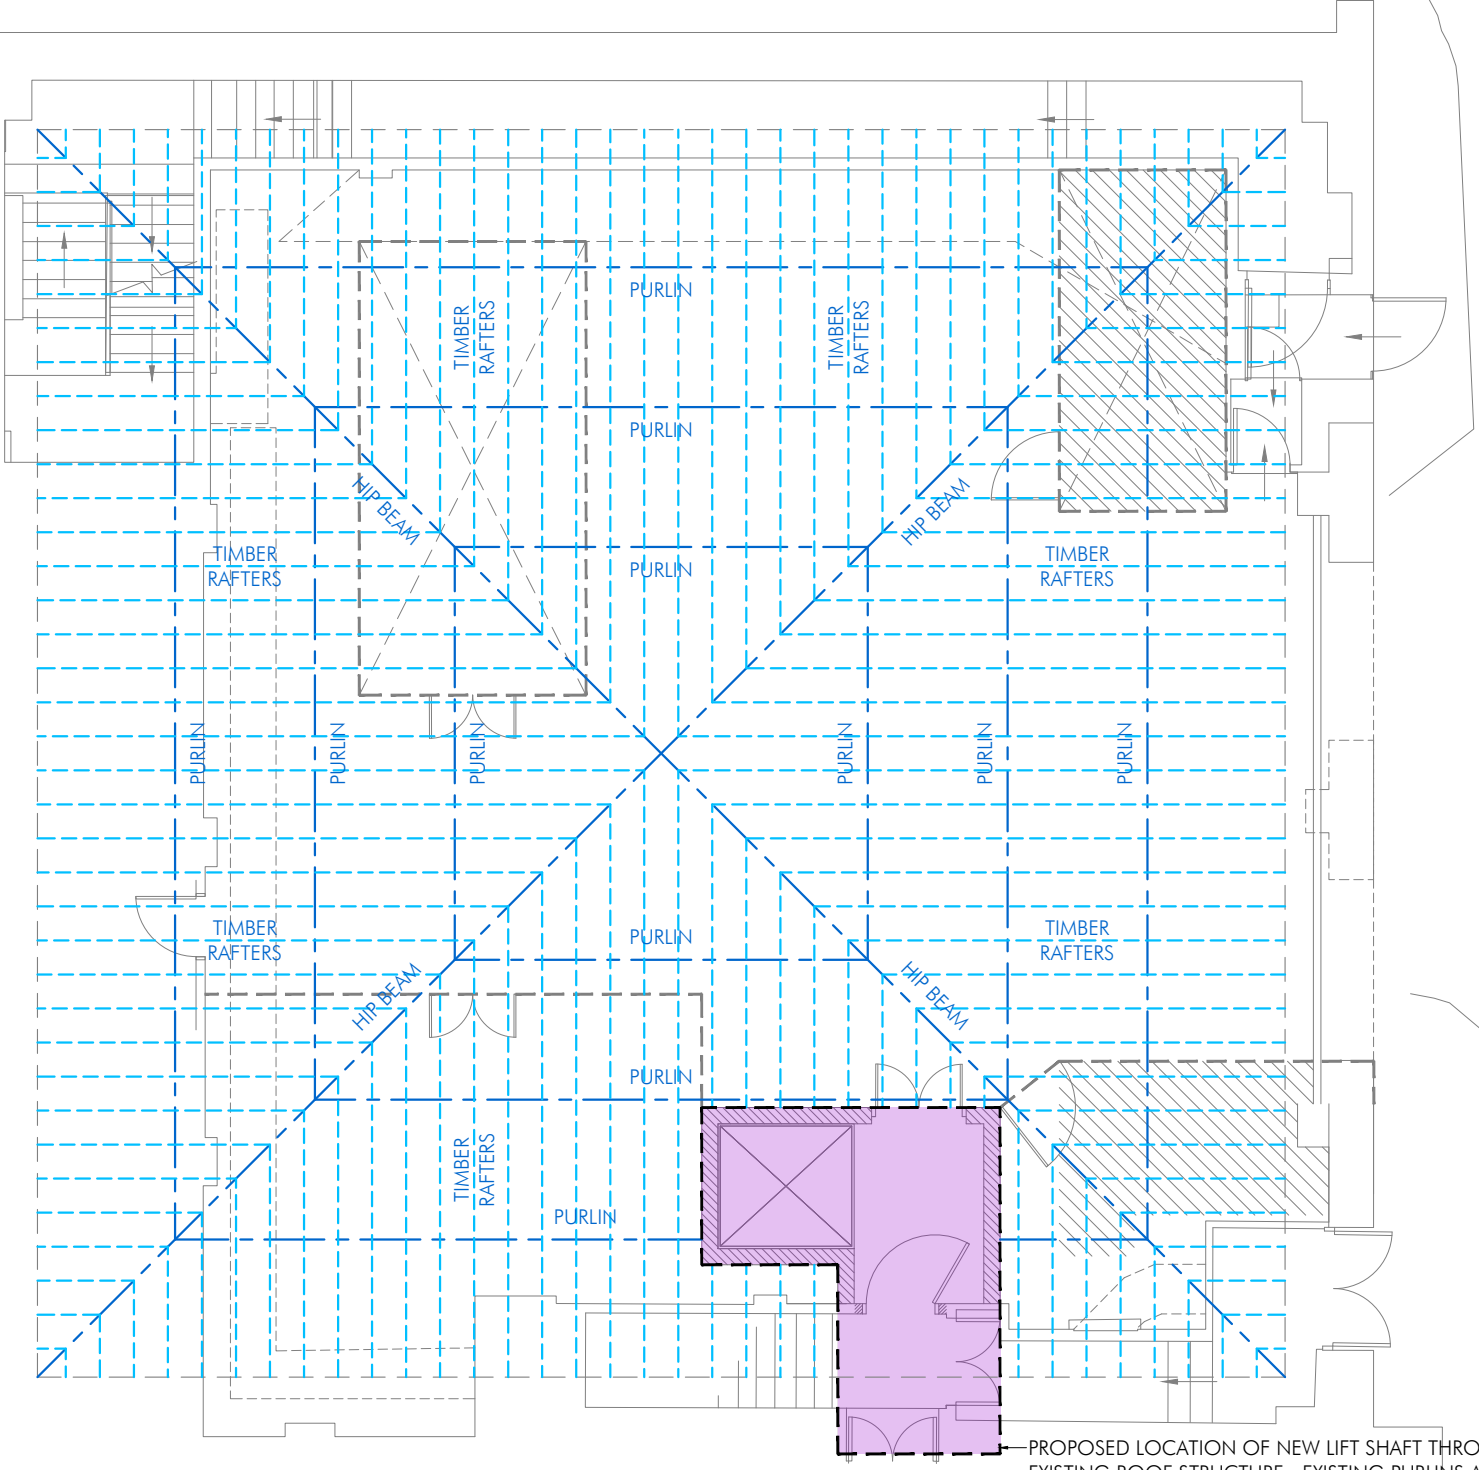


PROPOSED ROOF PLAN - 1:100

PROPOSED LOCATION OF NEW LIFT SHAFT THROUGH
EXISTING ROOF STRUCTURE - EXISTING PURLINS AND
RAFTERS TO BE TRIMMED TO ACCOMMODATE

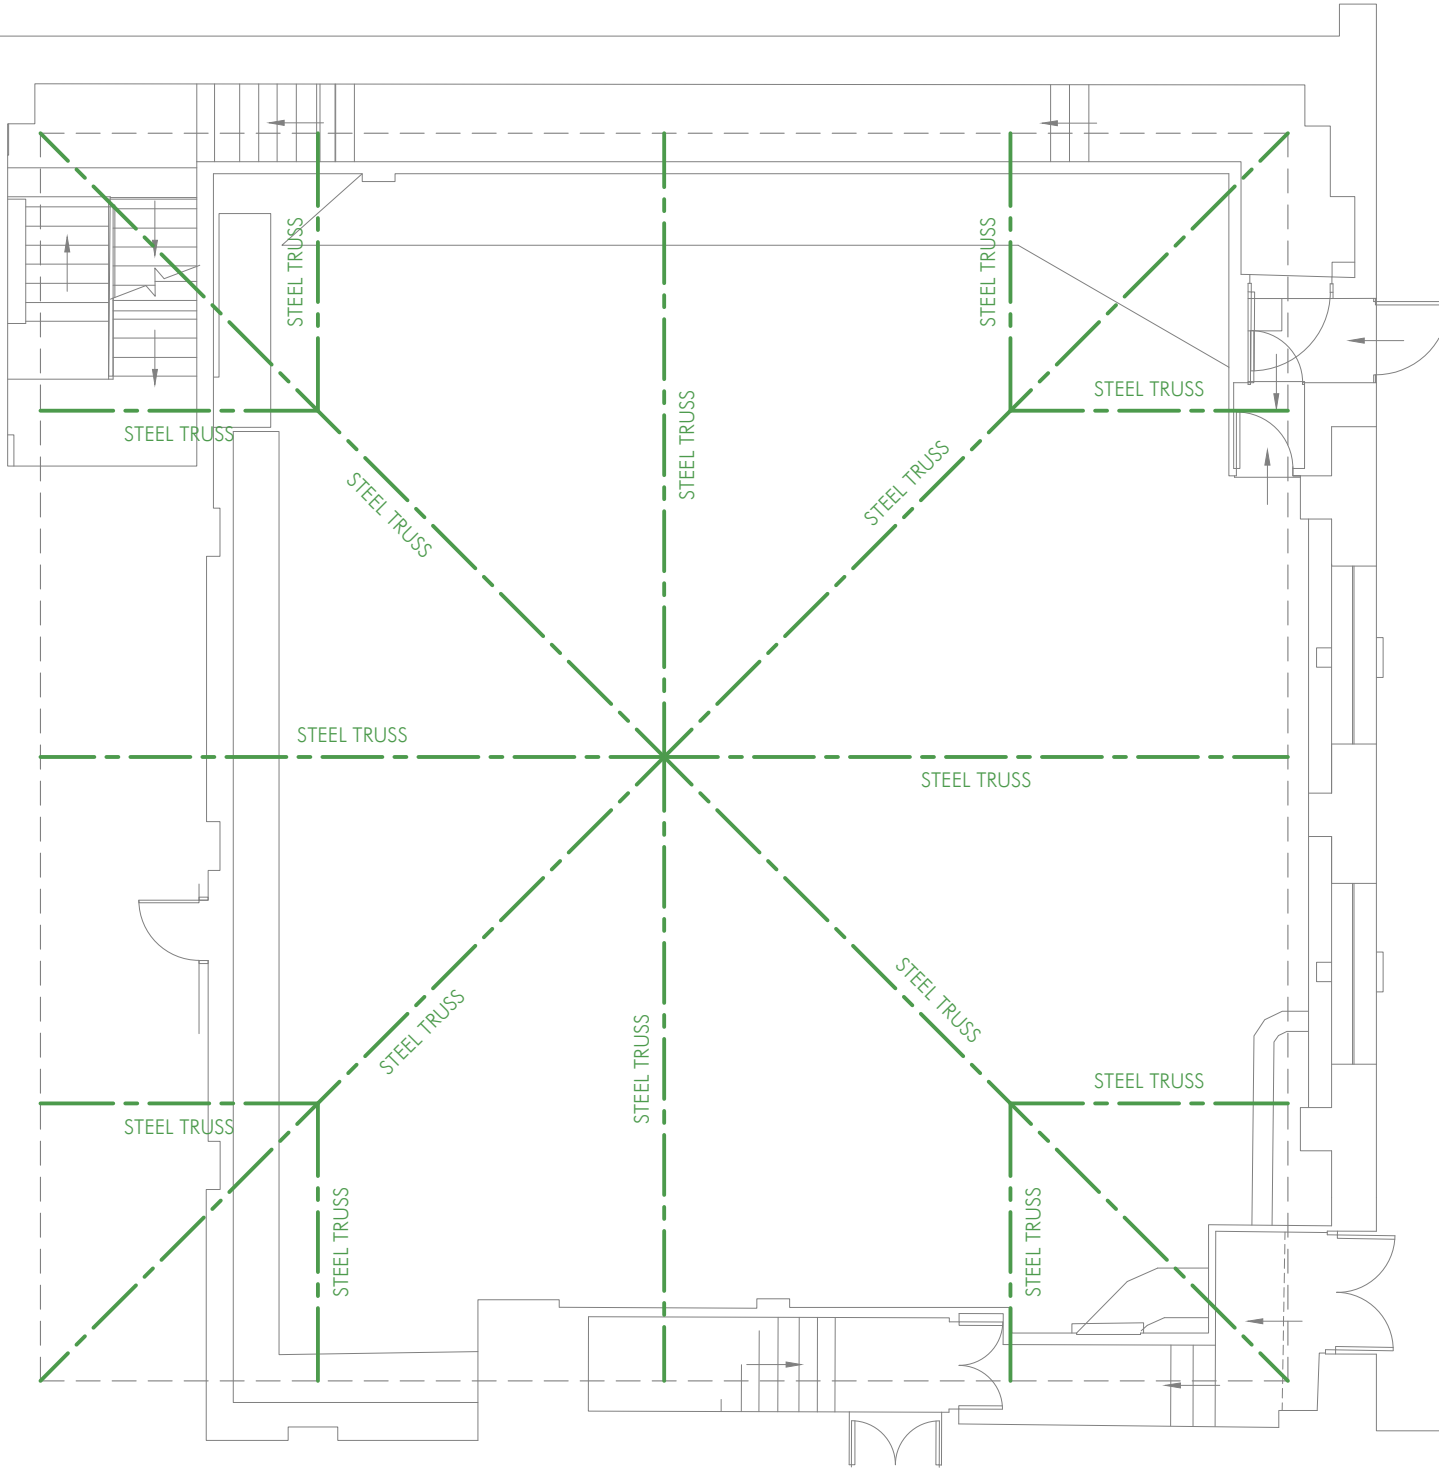


EXISTING ROOF PLAN - 1:100

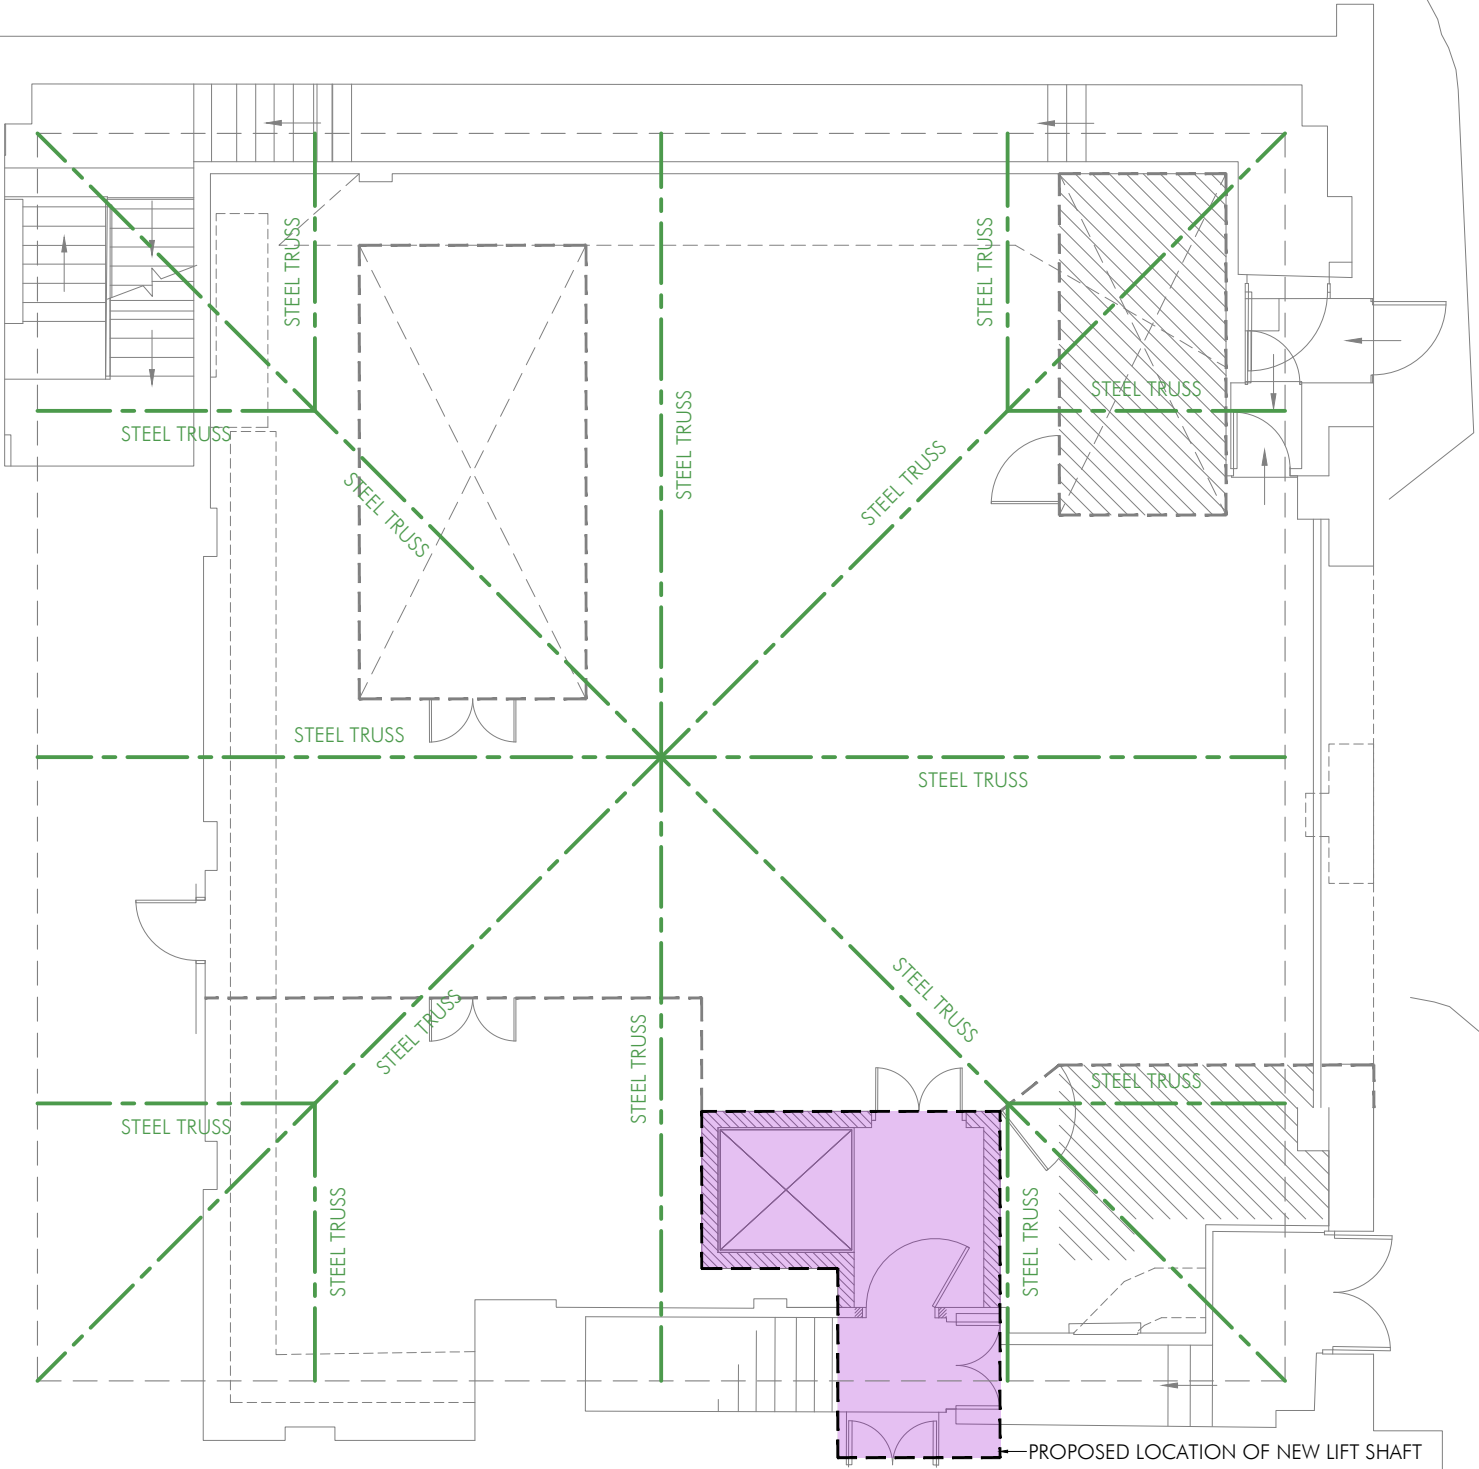


PROPOSED ROOF PLAN - 1:100

PROPOSED LOCATION OF NEW LIFT SHAFT
THROUGH EXISTING ROOF STRUCTURE - ALL EXISTING
STEEL TRUSSES TO BE AVOIDED AS INDICATED

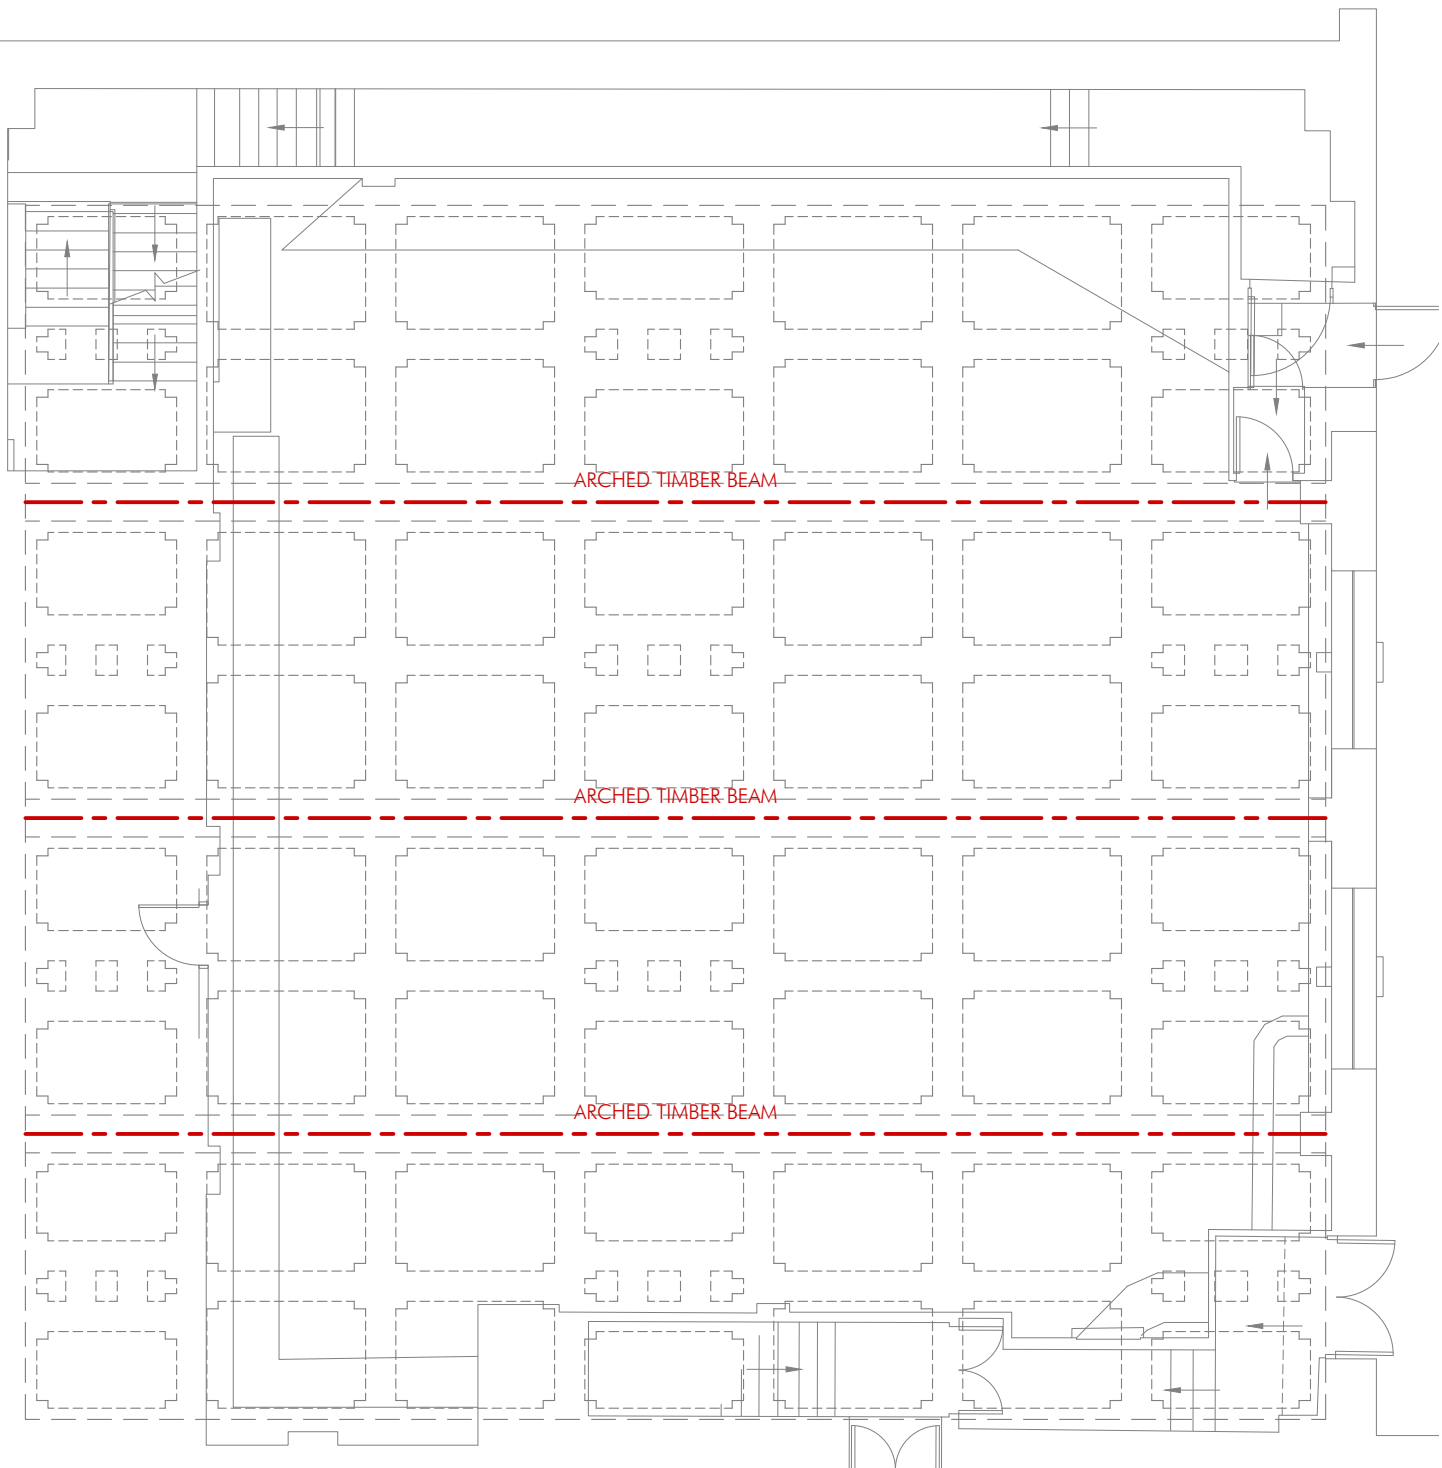

EXISTING ROOF PLAN - 1:100

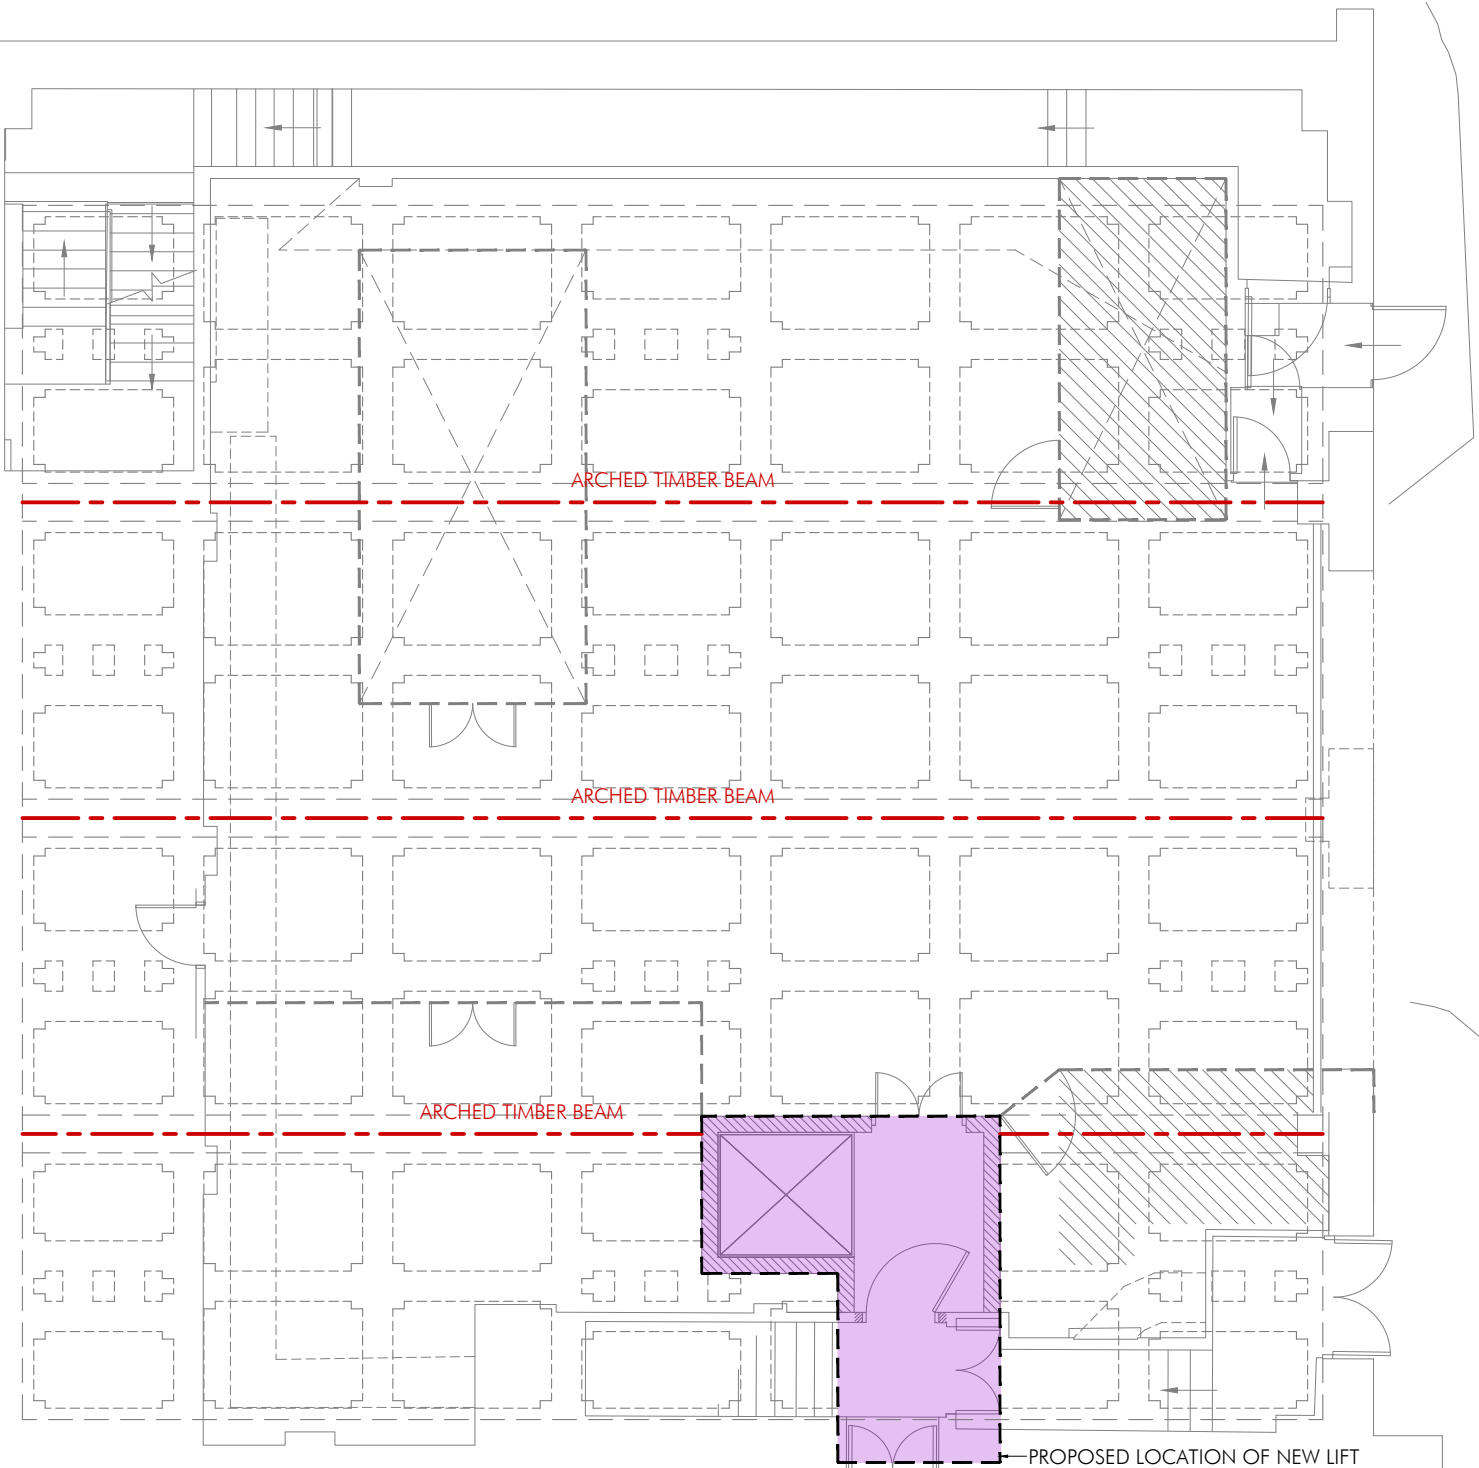

PROPOSED ROOF PLAN - 1:100

PROPOSED LOCATION OF NEW LIFT
SHAFT THROUGH EXISTING ROOF
STRUCTURE - EXISTING ARCHED TIMBER
BEAM AND SURROUNDING JOINERY TO
BE TRIMMED TO ACCOMMODATE

SH DRAWN	DRAWN REVISION	NOV 21	VER
		DATE	
AP ALLISON PIKE ARCHITECTS & DESIGNERS			
7 Buxton Road West, Disley, Stockport, Cheshire, SK12 2AE. Website: www.allisonpike.com		Telephone: 01663 763000 Facsimile: 01663 766772 Email: studio@allisonpike.com	
© Allison Pike Partnership Limited.			
PLANNING ISSUE	PROJECT INNKEEPERS COLLECTION 1-3 YORK STREET (BROWNS) MANCHESTER		
	TITLE PROPOSED LIFT SHAFT LOCATION THROUGH EXISTING ROOF STRUCTURE		
	SCALE 1:100 @ A1		
JOB No MAB46	DRAWING No AP27		REV