


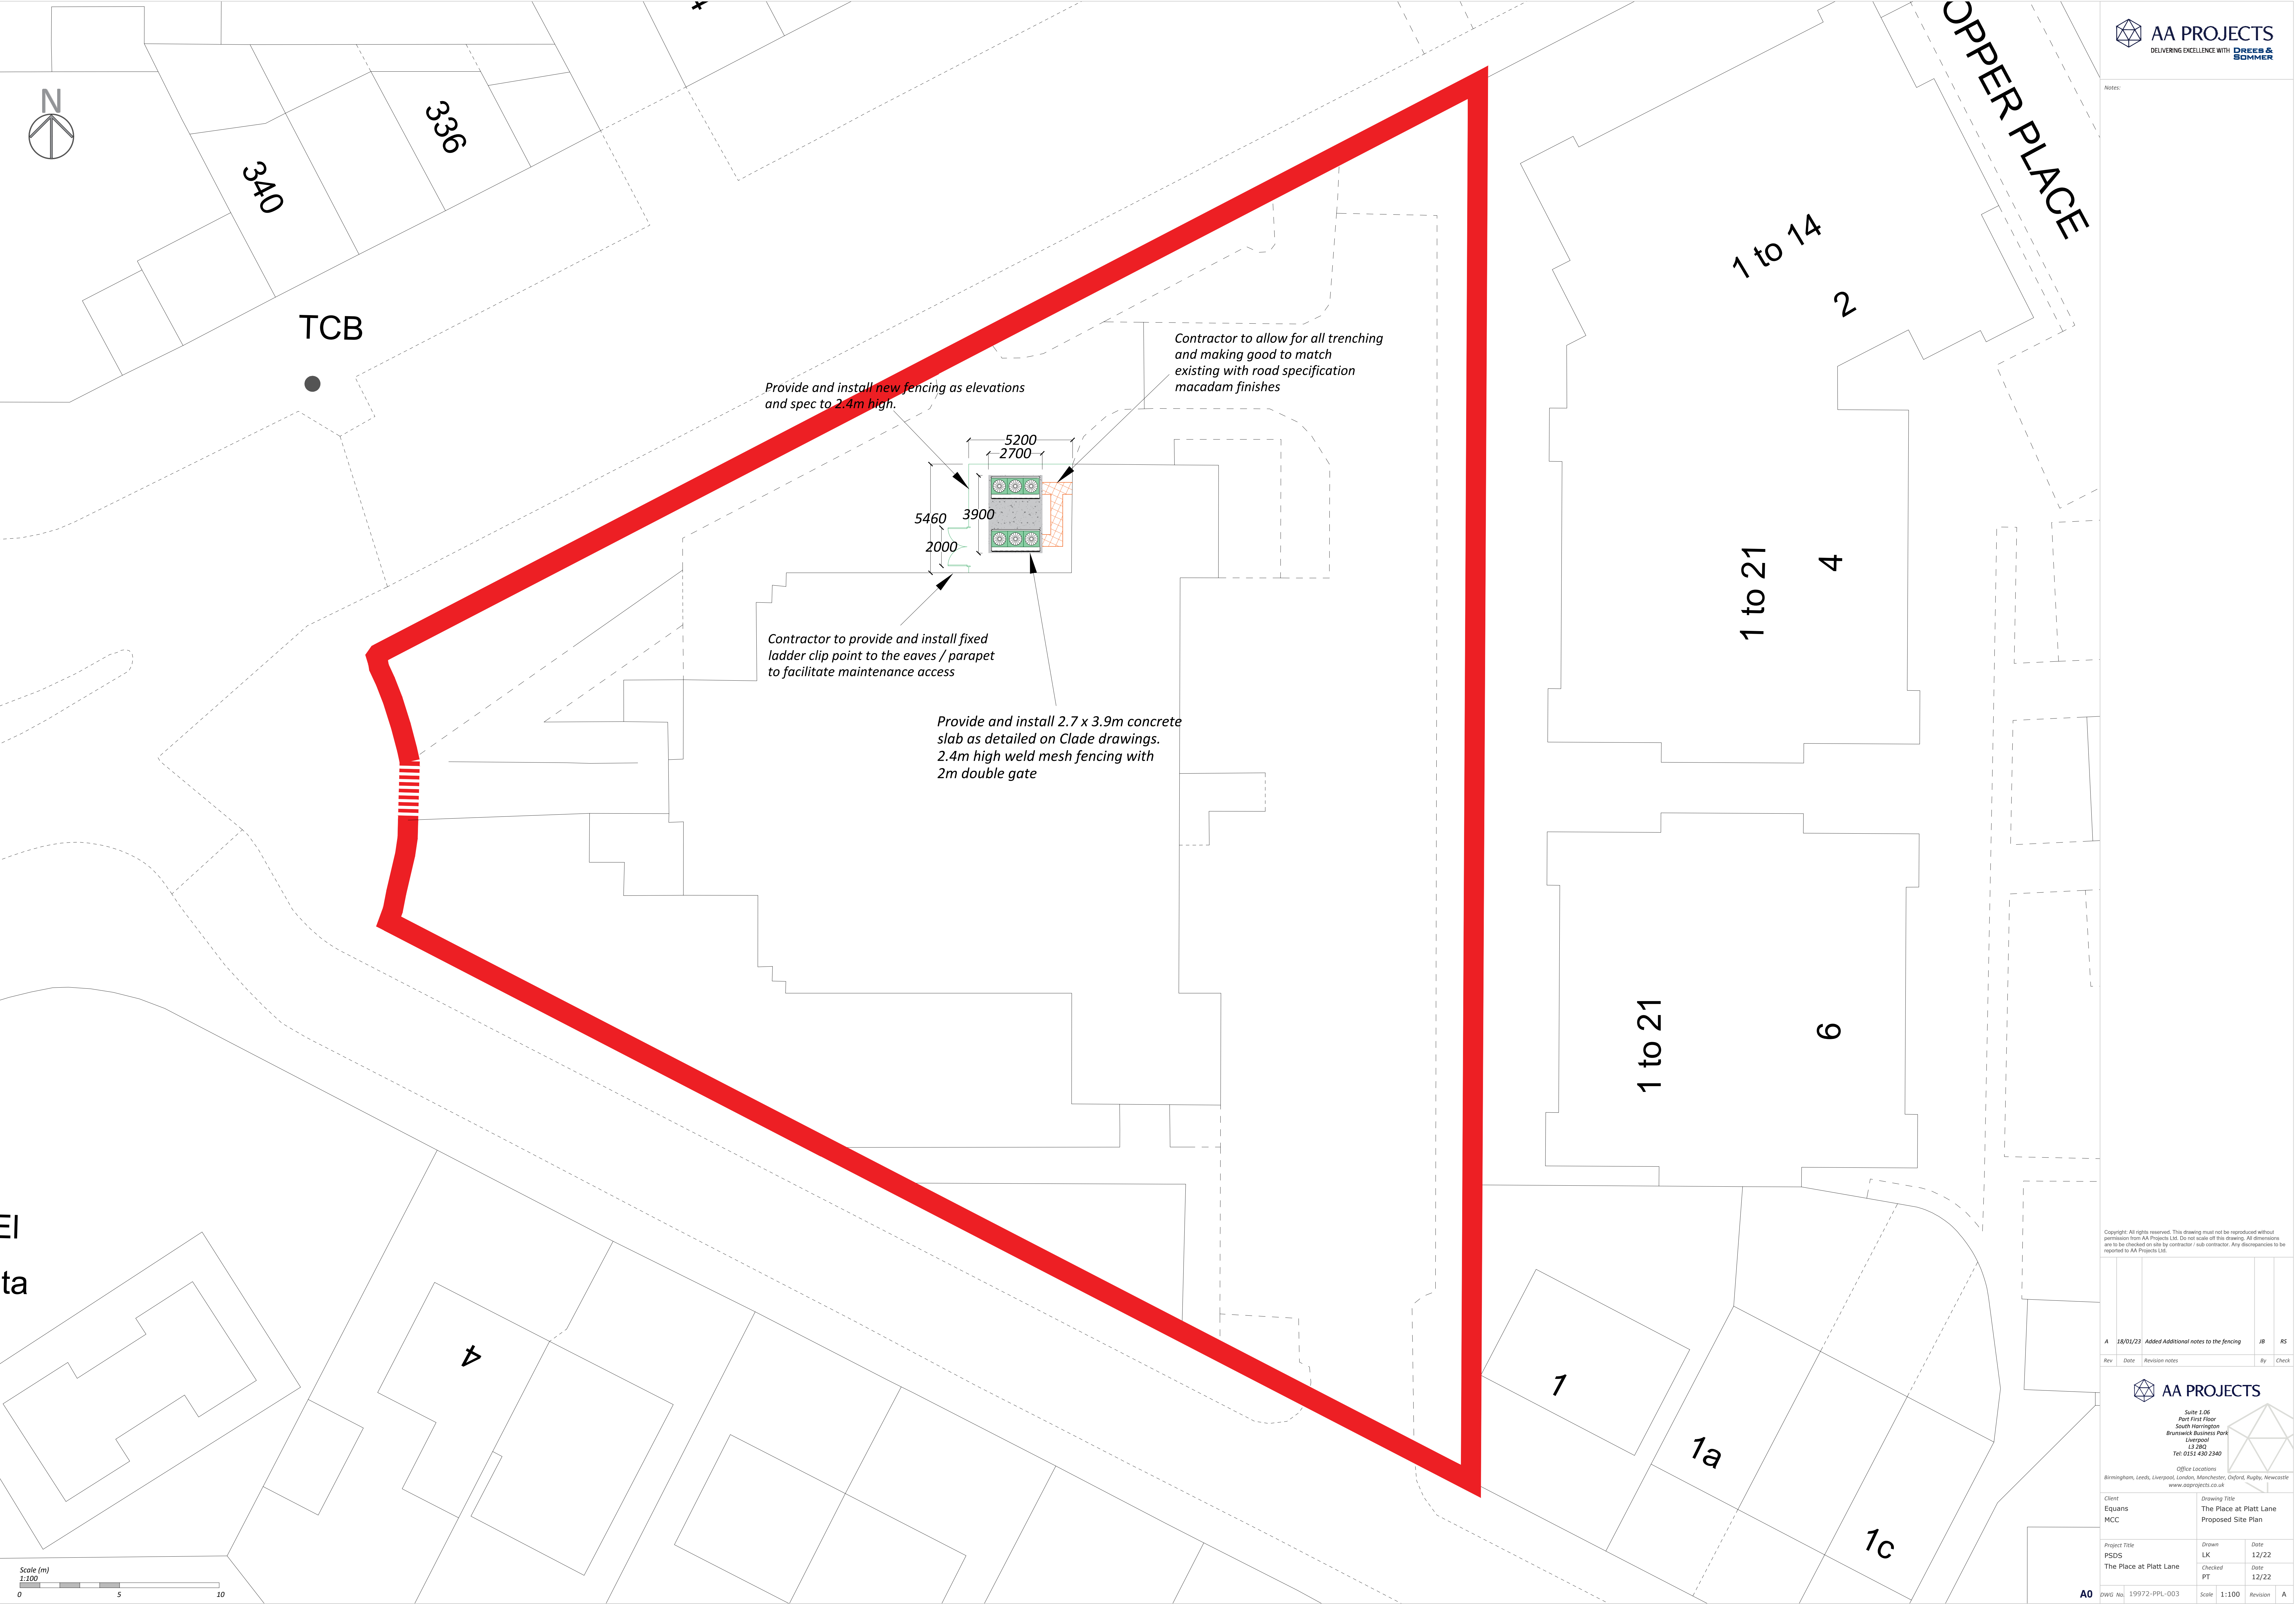

Notes:

Copyright: All rights reserved. This drawing must not be reproduced without permission from AA Projects Ltd. Do not scale off this drawing. All dimensions are to be checked on site by contractor / sub-contractor. Any discrepancies to be reported to AA Projects Ltd.

A	18/01/23	Added Additional notes to the fencing	JB	RS
Rev	Date	Revision notes	By	Check

Site: 1.06
Part First Floor
South Harrington
Brunswick Business Park
Liverpool
L3 2BQ
Tel: 0151 430 2340
Office Locations
Birmingham, Leeds, Liverpool, London, Manchester, Oxford, Rugby, Newcastle
www.aaprojects.co.uk

Client: Equians MCC	Drawing Title: The Place at Platt Lane Proposed Site Plan
---------------------------	---

Project Title: PSDS The Place at Platt Lane	Drawn: LK	Date: 12/22
	Checked: PT	Date: 12/22