



PROPOSED ELEVATIONS

SEE BLOCK PLAN FOR PROPOSED HOUSE POSITION

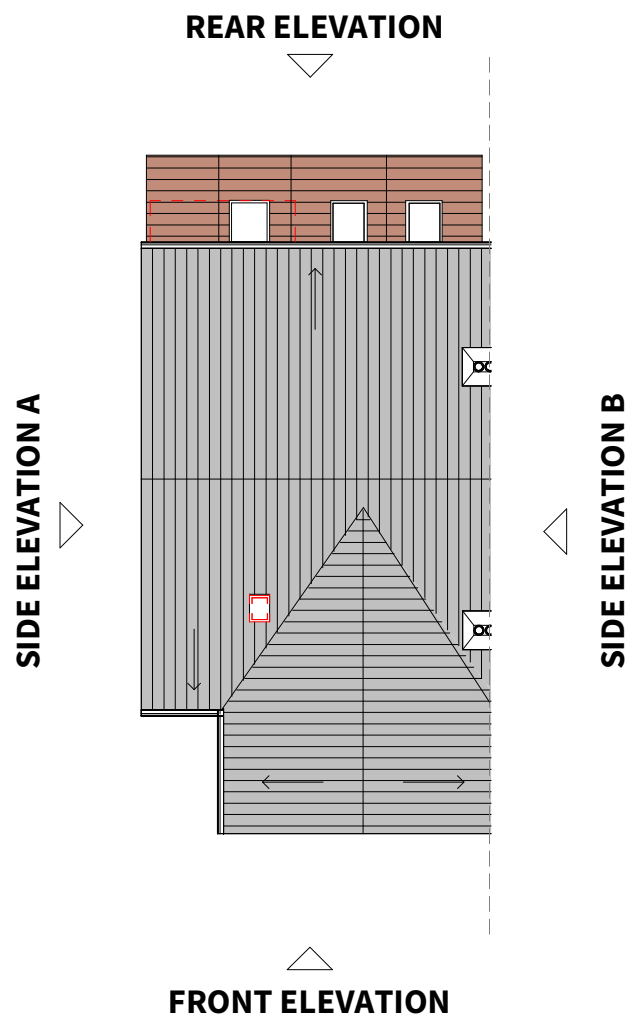

Proposed Rear Elevation
1:50 / A1 & 1:100 / A3

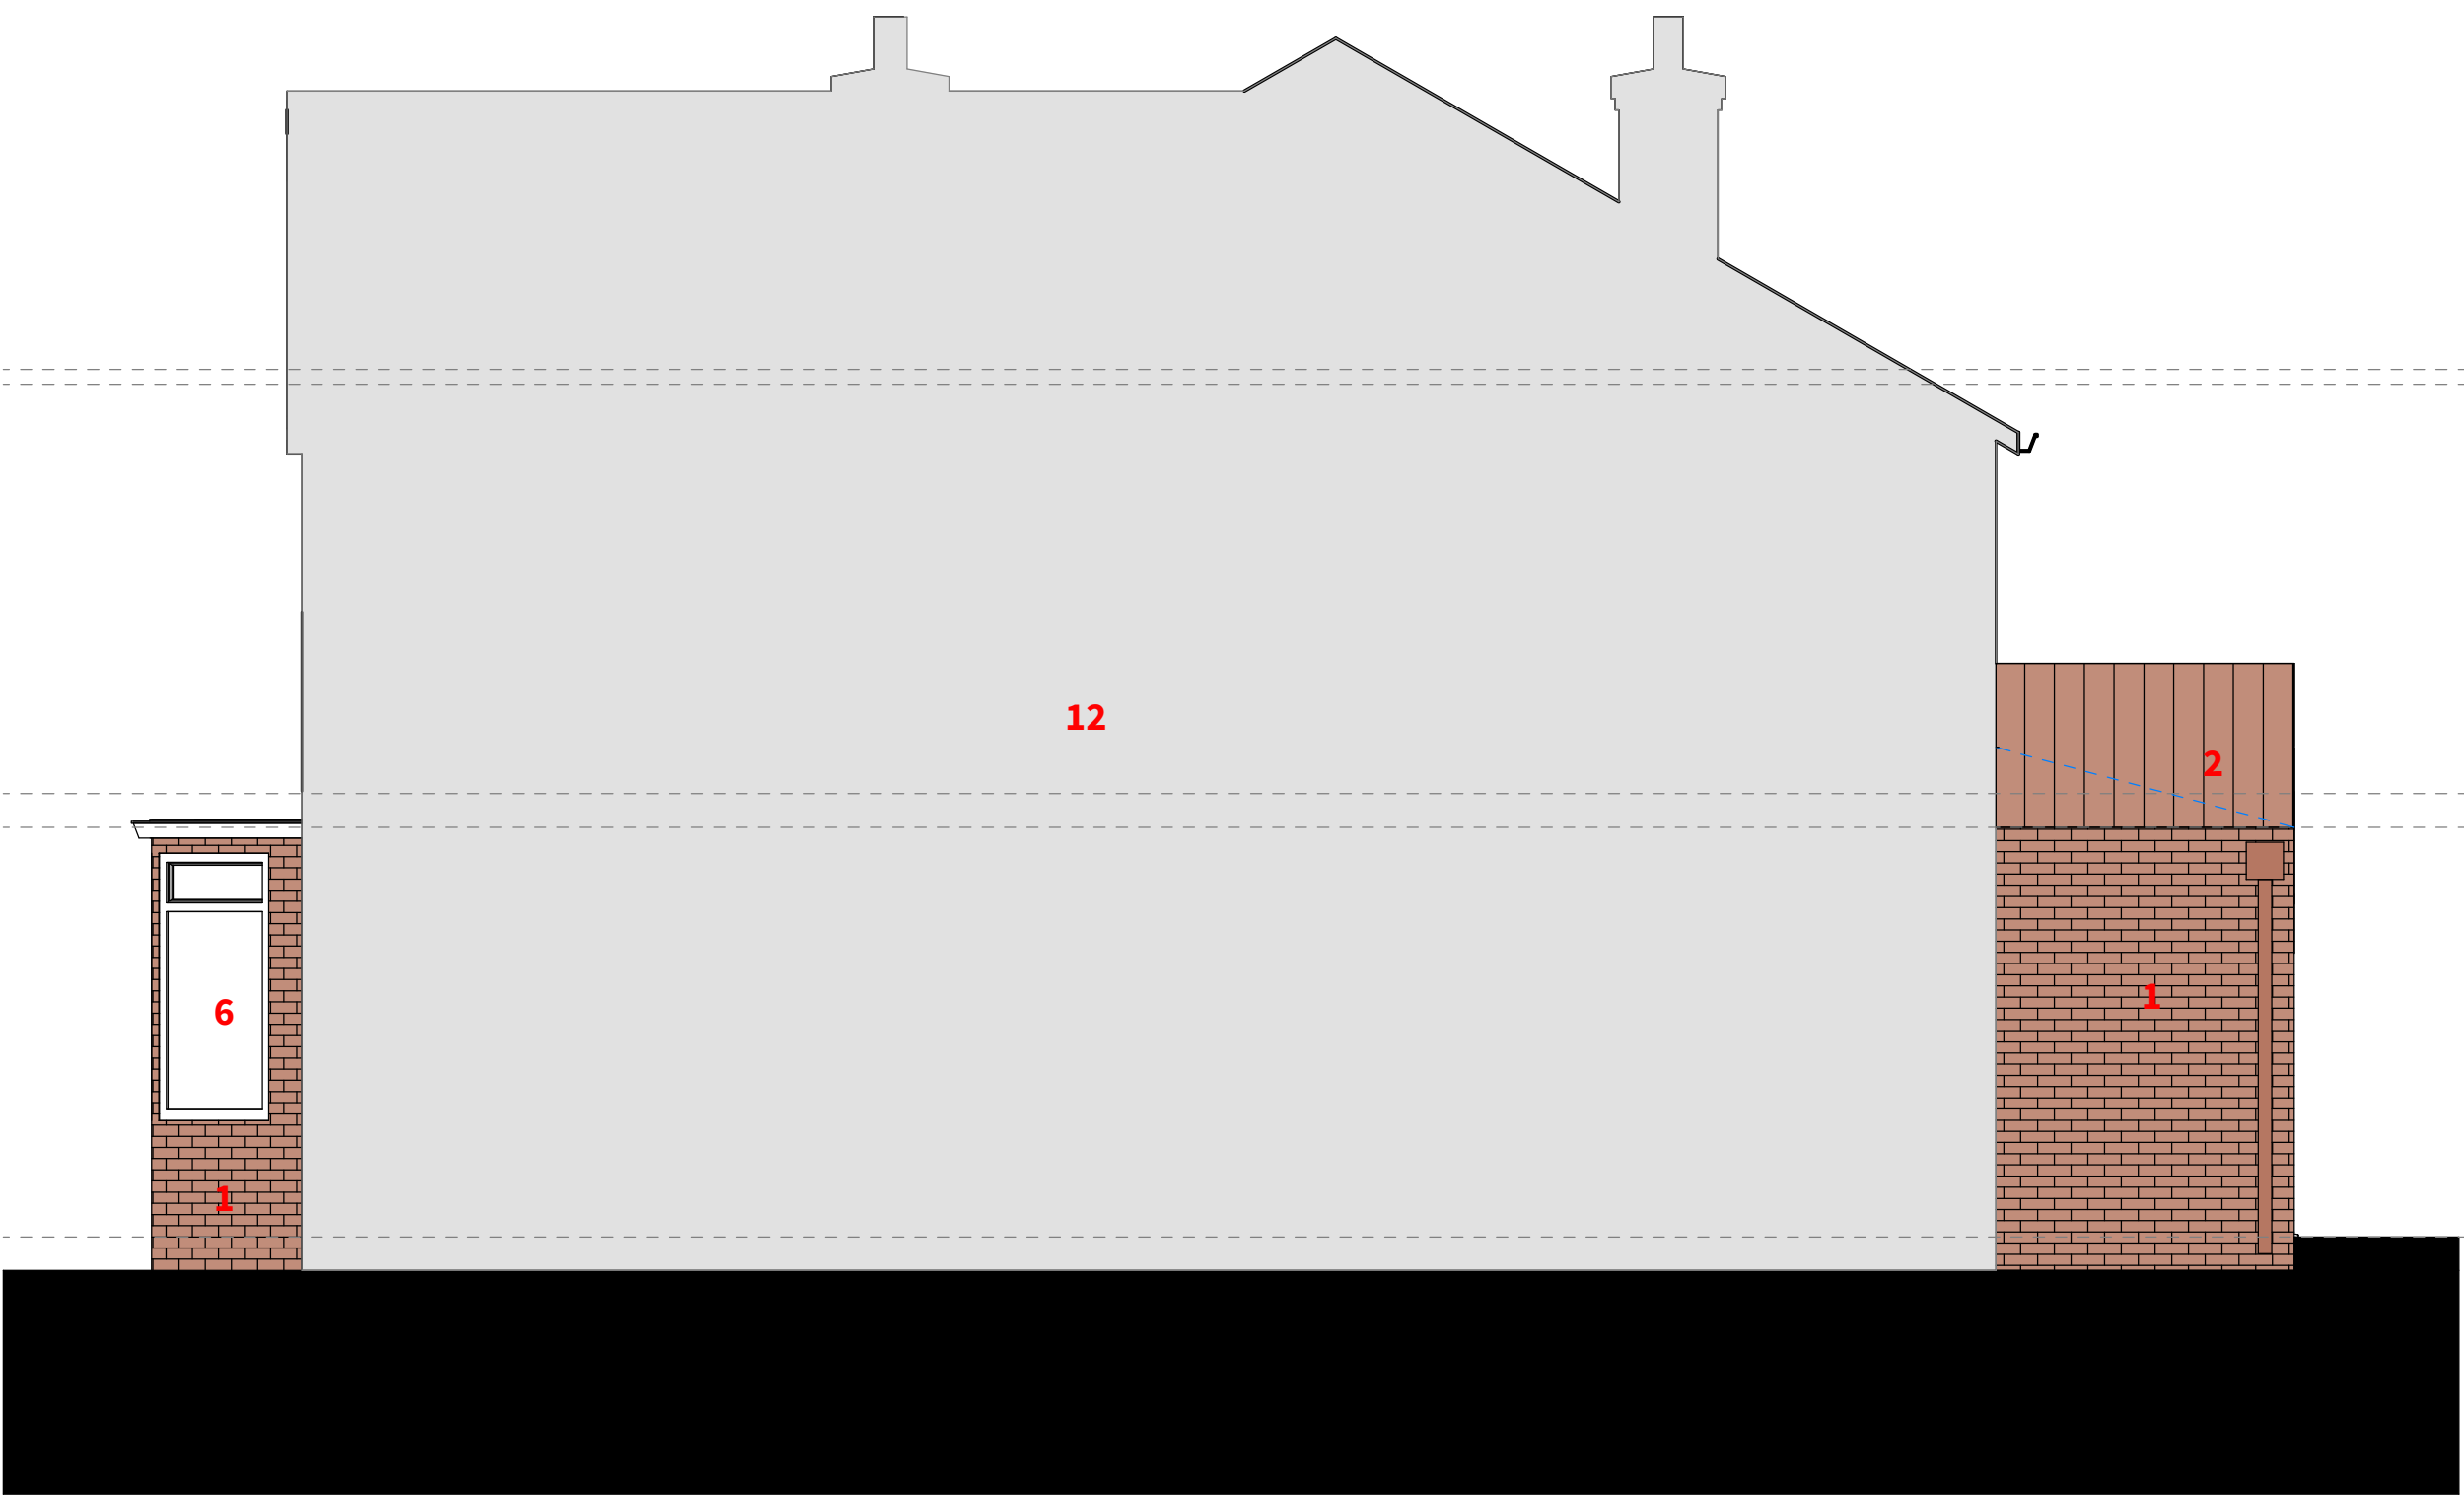

Proposed Side B Elevation
1:50 / A1 & 1:100 / A3

PROPOSED MATERIAL LEGEND:

- | | |
|--|------------------------------|
| 1. Brick Wall/Chimney | 13. New uPVC Window |
| 2. Render Repainted (And repaired where necessary) | 14. Bin Store |
| 3. Tiled Roof | 15. New Roof Light |
| 4. Painted Timber Fascia & Bargeboard | 16. Black Painted Metal Gate |
| 5. Painted Drain Pipe and Gutter | 17. Render |
| 6. Existing uPVC Windows | 18. Wall Light |
| 7. Stone Cill | 19. Sockets/Electric Charge |
| 8. Timber Cladding | 20. Aluminium Bi-Fold Doors |
| 9. Brick Solider Course | 21. Hopper Drainage Pipe |
| 10. Roof Light Omitted | 22. Secret Gutter |
| 11. Existing Timber Front Door | 23. Boiler Flue |
| 12. Neghboursing Property | 24. Zinc Cladding Coping |

PLANNING

IMPORTANT NOTES:		
This drawing is intended solely for the use of Material Studio Architects (Company No. 12071636) for information and presentation purposes only and may contain confidential and commercially sensitive information.		
Any review, re-transmission, disclosure, copying or modification of it is strictly forbidden. All trademarks, branding and copyright© can not be used by anyone without the express written permission of the company. Use of this or any other drawing signifies consent to any interception we might lawfully carry out to prevent abuse of these facilities. This drawing with or without terms are considered subject to contract and is sent without prejudice.		
To be read in conjunction with any relevant Structural Engineer's drawings and any other consultant information.		
DO NOT SCALE from drawing, work to figured dimensions only. All dimensions to be checked by Contractor/Fabricator prior to construction, report all discrepancies to the Design Team.		
Any existing dimensions noted on the drawing are to be checked by the Contractor prior to commencement of the works.		
REV	DESCRIPTION	DATE
CLIENT	Mr & Mrs Smith	
PROJECT	Meadow Bank House	
ADDRESS	8 Meadow Bank, Chorlton, M21 8FP	
DRAWING TITLE	Proposed Rear_Side B Elevation	
SCALE @ A1	As indicated	DATE 17/01/23
DRAWING NO.	LP2216_3_301	REV
material studio architects		
Tel: 0161 531 6203 / Web: www.materialstudio.co.uk / Address: M1 2WQ		