


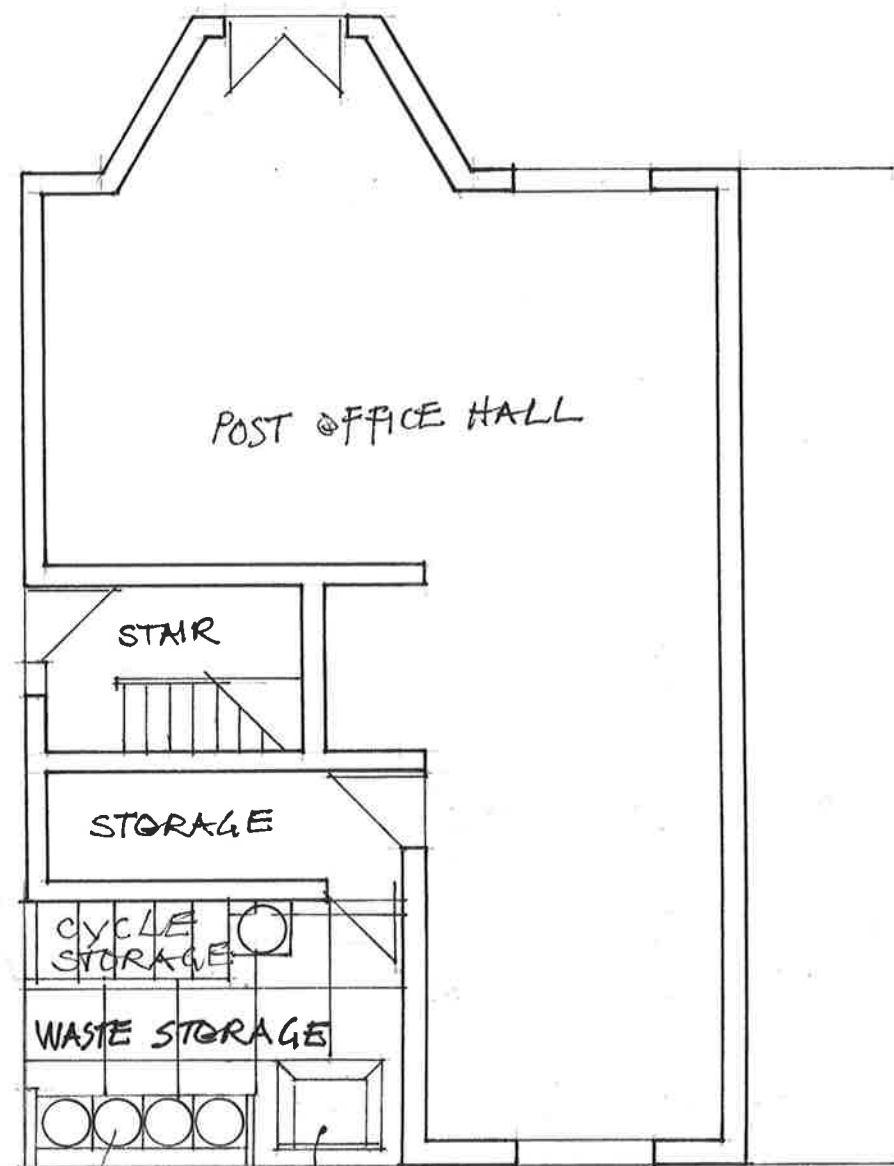


DOMESTIC X 5 COMMERCIAL UNIT
REFUSE STORAGE WASTE STORAGE


GROUND FLOOR PLAN



SCALE 1:100

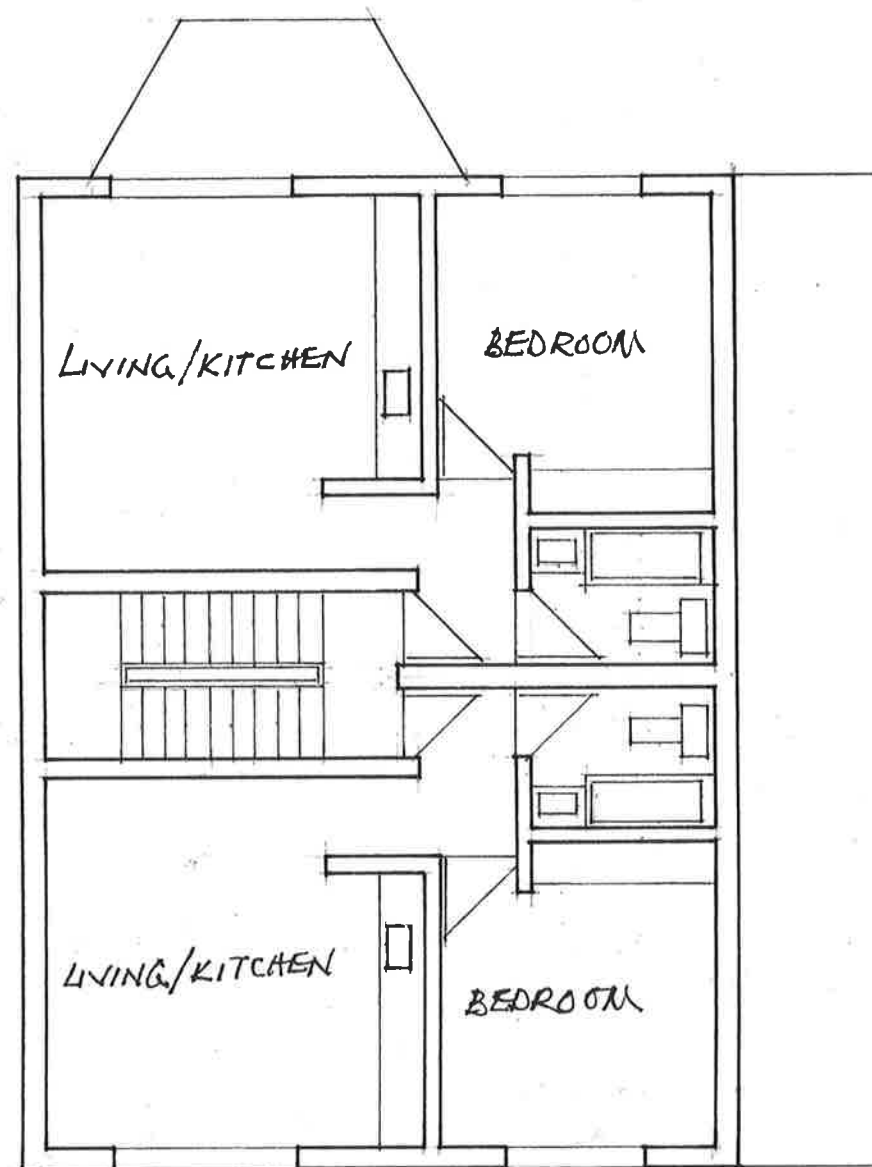

FIRST/SECOND FLOOR PLAN

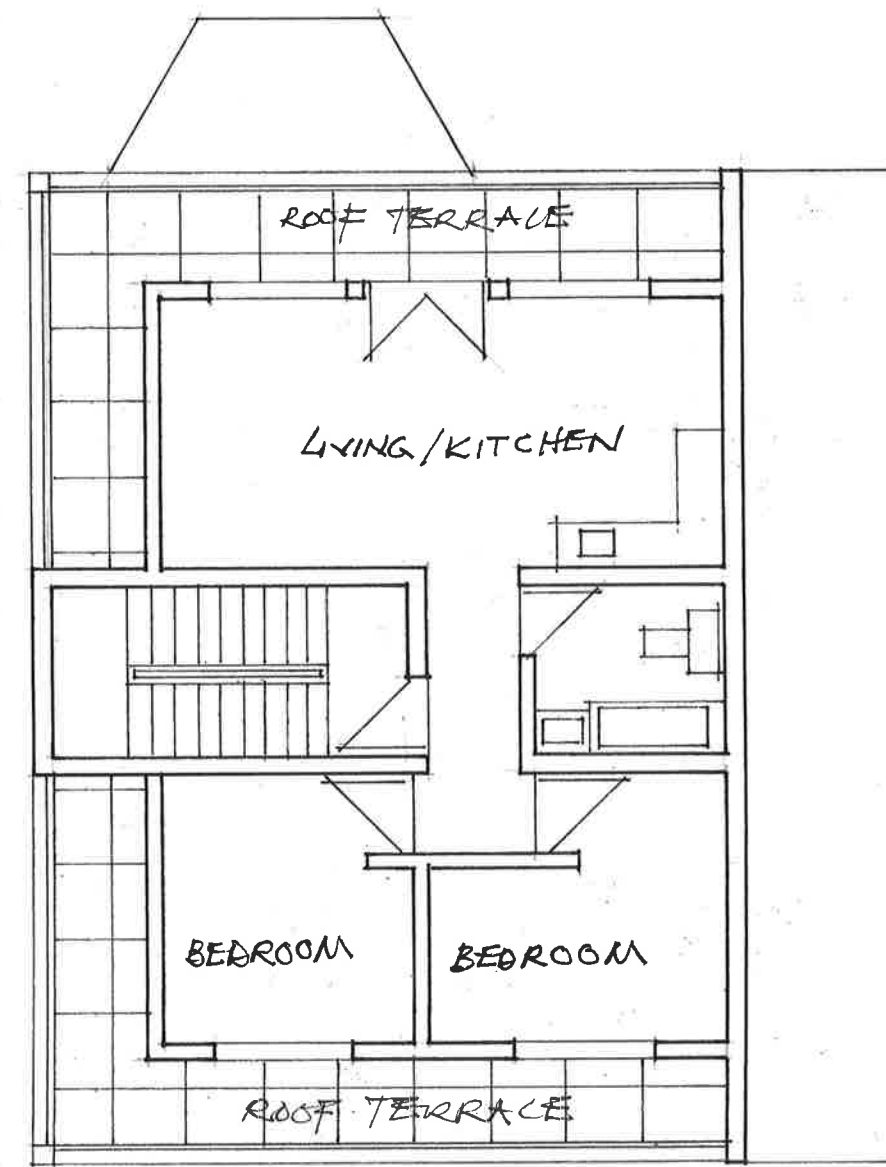

TOP FLOOR PLAN

PROJECT: REDEVELOPMENT OF POST OFFICE BUILDING HOLLYHEDGE ROAD, MANCHESTER, M22 4QN				REVISION		DATE
DRAWING TITLE: FLOOR PLANS AS PROPOSED		SCALE: 1:100 @ A3		DRAWING STATUS	PLANNING	
DATE: DEC 2019		DRAWN: JKT			BUILDING REGS	
DRAWING NO: HOLYPO/01/002					BUILDING CONST	
PLEASE CHECK ALL DIMENSIONS ON SITE PRIOR TO PROCEEDING						



FRONT ELEVATION



REAR ELEVATION


0 1 3 5 10
SCALE - 1:100

PROJECT: REDEVELOPMENT OF POST OFFICE BUILDING HOLYHEDGE ROAD, MANCHESTER, M22 4QN				REVISION		DATE	
DRAWING TITLE: ELEVATIONS AS PROPOSED		SCALE: 1:100 @ A3		DRAWING STATUS	PLANNING	☒	
DATE: NOV 2019		DATE:			BUILDING REG.	☐	
DRAWING NO: HOLYPO/01/003		DRAWN: JKT			BUILDING CON.	☐	
PLEASE CHECK ALL DIMENSIONS ON SITE PRIOR TO PROCEEDING							




FLOOR PLAN AS EXISTING


0 1 3 5 10
SCALE - 1:100

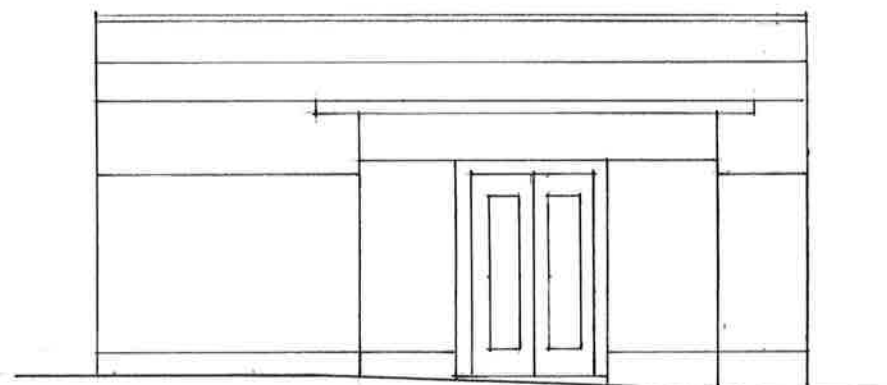

FRONT ELEVATION

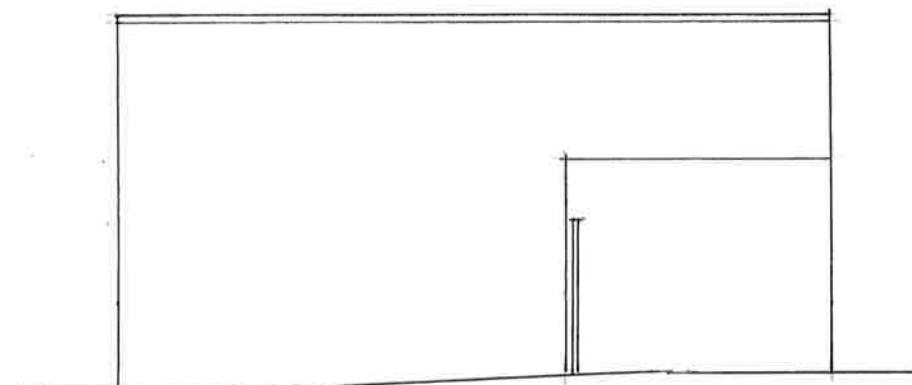

REAR ELEVATION

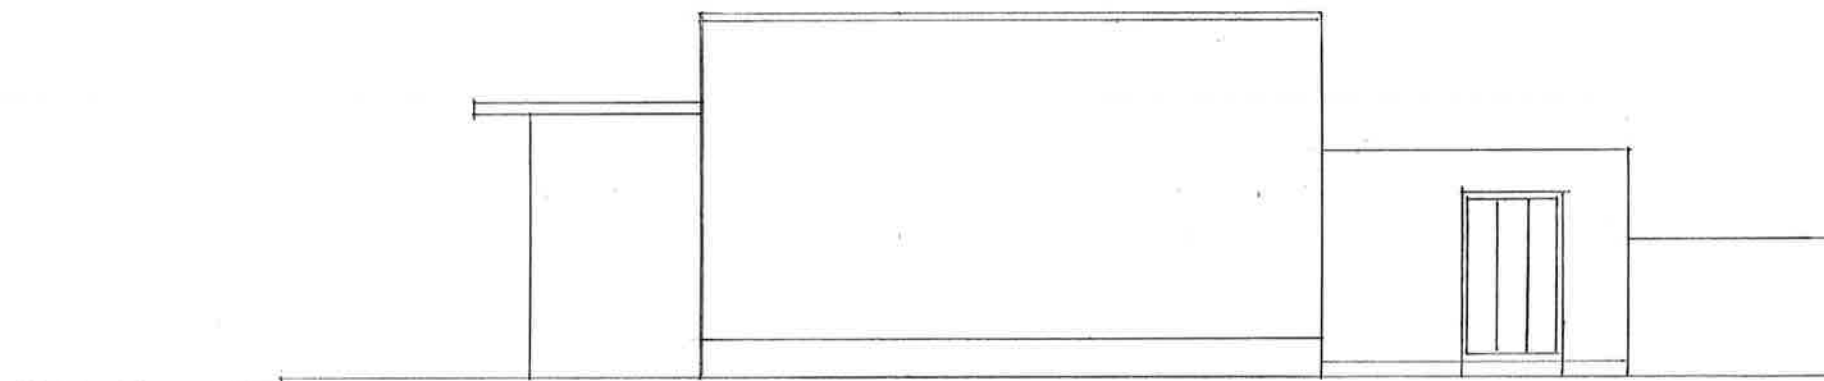


SIDE ELEVATION AS EXISTING

PROJECT: REDEVELOPMENT OF POST OFFICE BUILDING HOLYHEDGE ROAD, MANCHESTER, M22 4QX			REVISION:	DATE
DRAWING STATUS EXISTING FLOOR PLAN EXISTING ELEVATIONS	SCALE: 1:100 @ A3	DRAWING STATUS PLANNING ☐ BUILDING REGS ☐ BUILDING CONST. ☐	PLEASE CHECK ALL DIMENSIONS ON SITE PRIOR TO PROCEEDING	
DRAWING No: HOLYPO/01/001	DATE: NOV 2019			
	DRAWN JKT			



SIDE ELEVATION
As proposed

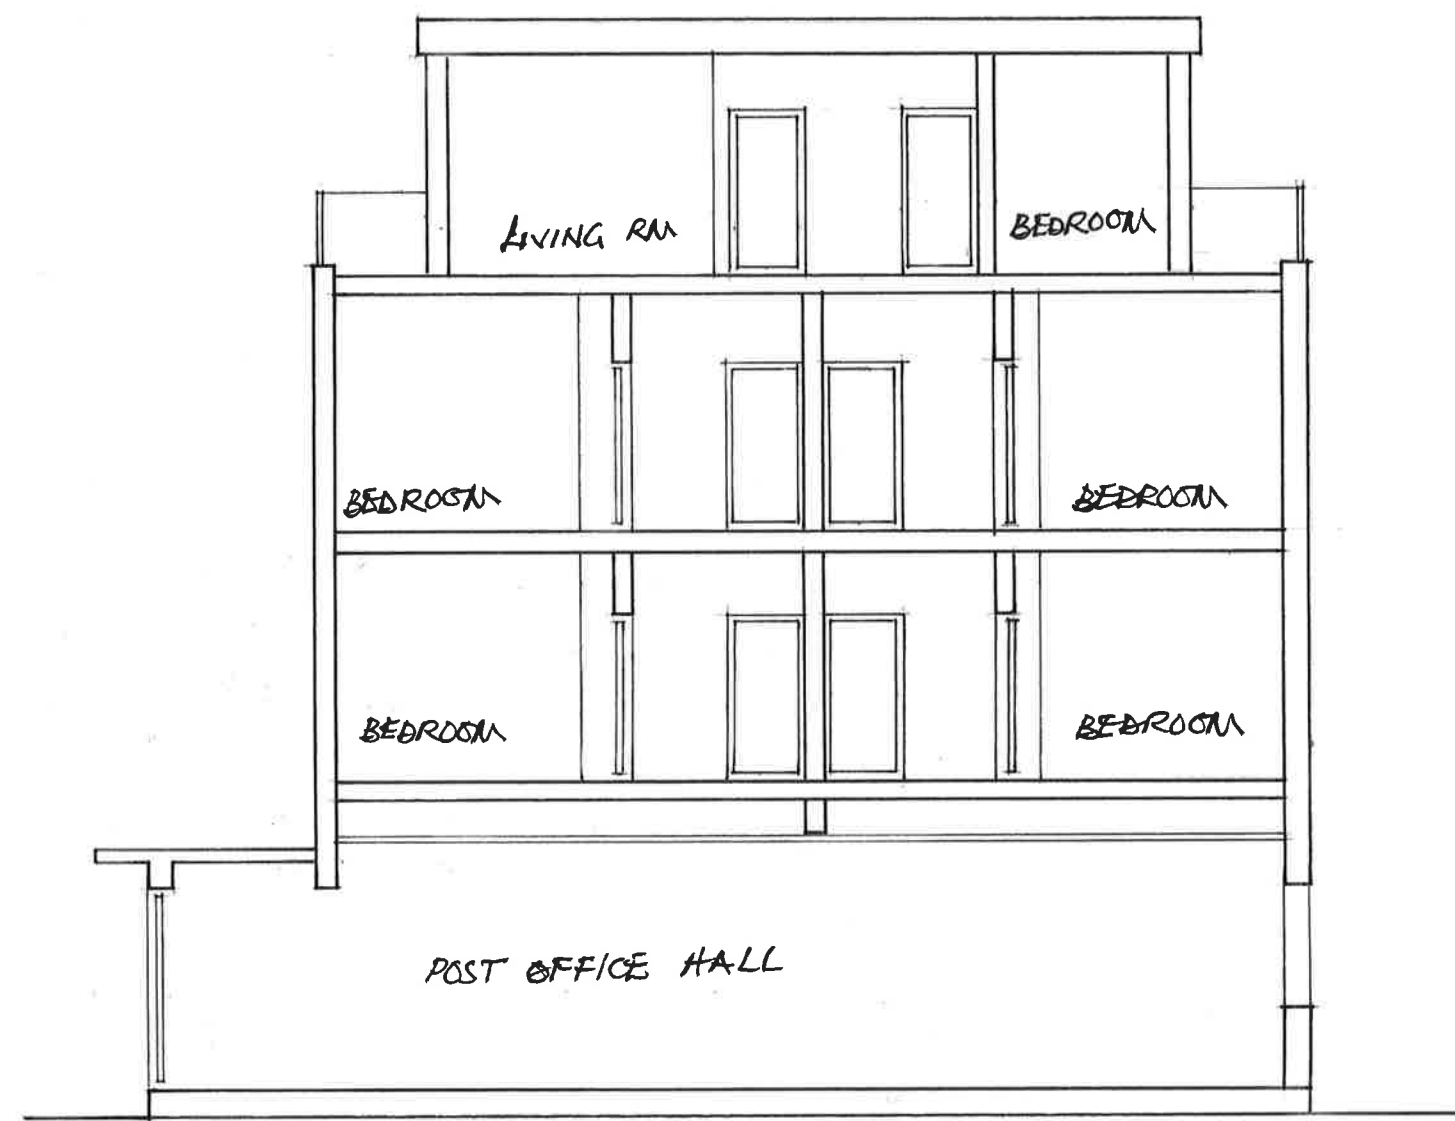

SECTIONAL DRAWING
As proposed

0 1 3 5 10
SCALE - 1:100

PROJECT: REDEVELOPMENT OF POST OFFICE BUILDING HOLYHEDGE ROAD, MANCHESTER, M22 4QN			REVISION:	DATE
DRAWING TITLE: SIDE ELEVATION SECTIONAL DRAWING	SCALE: 1:100 @ A3	DRAWING STATUS PLANNING ☒ BUILDING REG. ☐ BUILDING CON. ☐	PLEASE CHECK ALL DIMENSIONS ON SITE PRIOR TO PROCEEDING	
DRAWING No: HOLYPO/01/004	DATE: NOV 2019			
	DRAWN: JKT			