
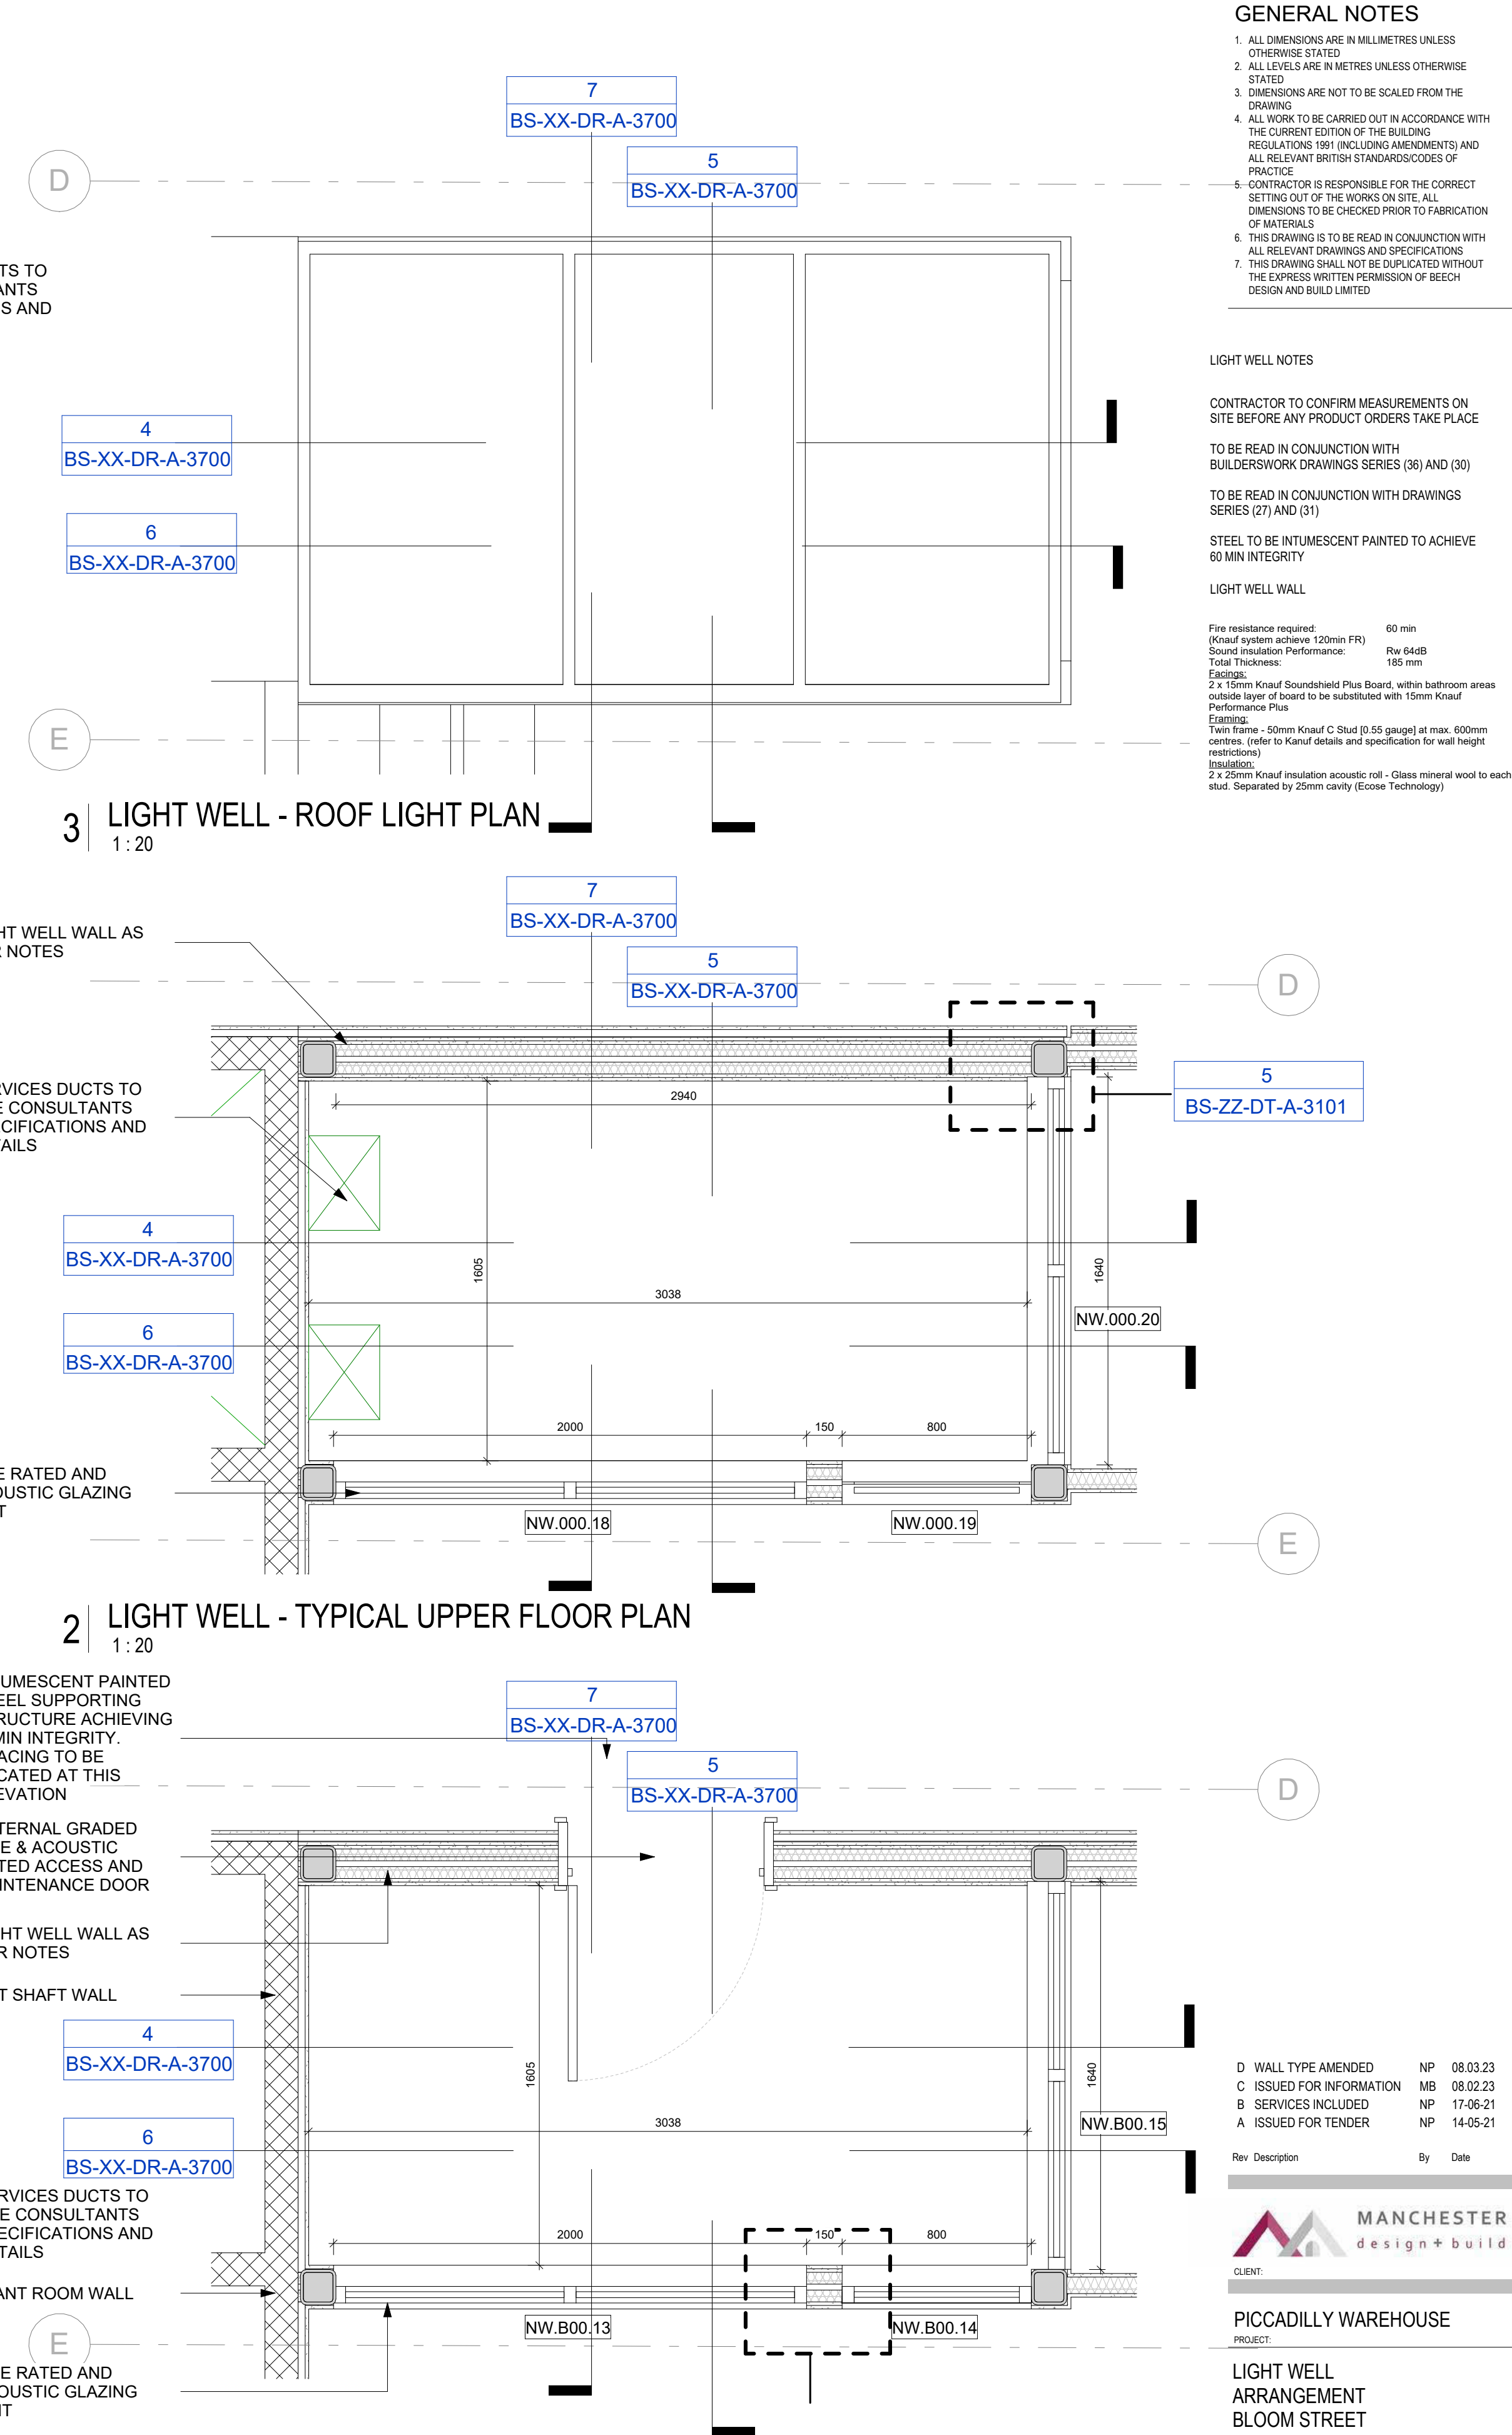


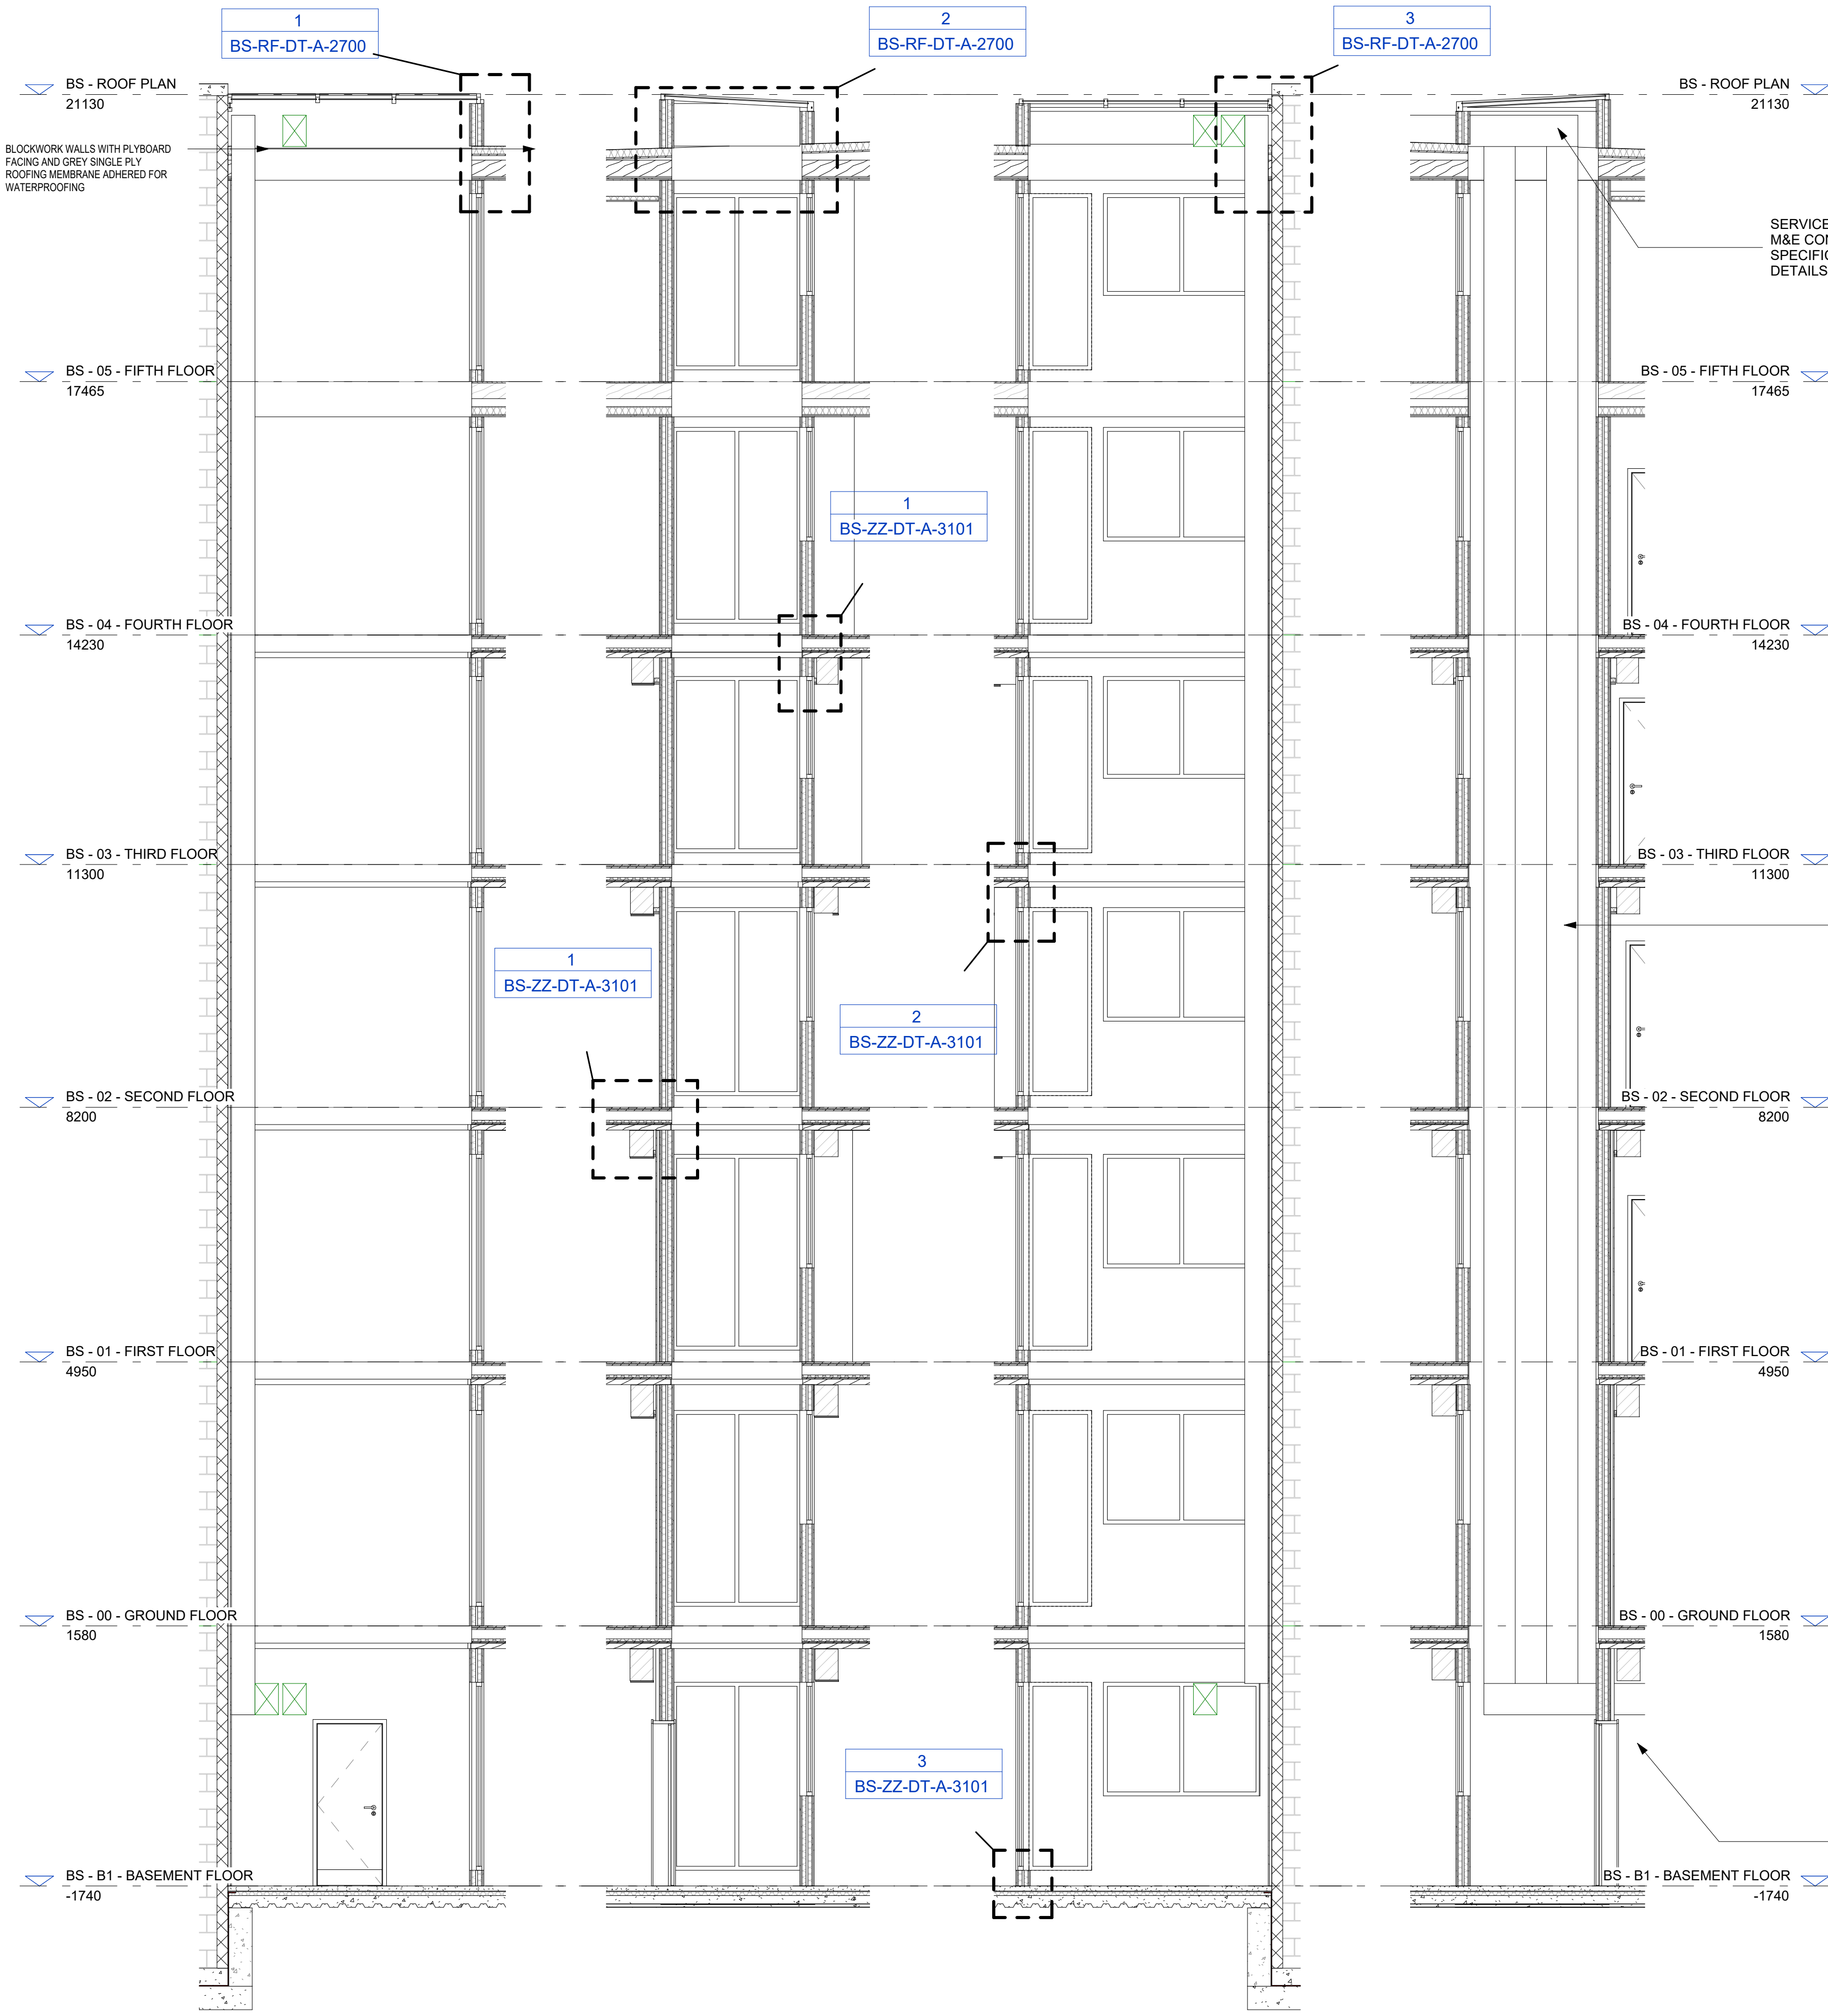

GENERAL NOTES

1. ALL DIMENSIONS ARE IN MILLIMETRES UNLESS OTHERWISE STATED
2. ALL LEVELS ARE IN METRES UNLESS OTHERWISE STATED
3. DIMENSIONS ARE NOT TO BE SCALED FROM THE DRAWING
4. ALL WORK TO BE CARRIED OUT IN ACCORDANCE WITH THE CURRENT EDITION OF THE BUILDING REGULATIONS 18V (INCLUDING AMENDMENTS) AND ALL RELEVANT BRITISH STANDARDS/CODES OF PRACTICE
5. CONTRACTOR IS RESPONSIBLE FOR THE CORRECT SETTING OUT OF THE WORKS ON SITE. ALL DIMENSIONS TO BE CHECKED PRIOR TO FABRICATION OF MATERIALS
6. THIS DRAWING IS TO BE READ IN CONJUNCTION WITH ALL RELEVANT DRAWINGS AND SPECIFICATIONS
7. THIS DRAWING SHALL NOT BE DUPLICATED WITHOUT THE EXPRESS WRITTEN PERMISSION OF BEECH DESIGN AND BUILD LIMITED

LIGHT WELL NOTES

CONTRACTOR TO CONFIRM MEASUREMENTS ON SITE BEFORE ANY PRODUCT ORDERS TAKE PLACE

TO BE READ IN CONJUNCTION WITH BUILDERSWORK DRAWINGS SERIES (36) AND (30)

TO BE READ IN CONJUNCTION WITH DRAWINGS SERIES (27) AND (31)

STEEL TO BE INTUMESCENT PAINTED TO ACHIEVE 60 MIN INTEGRITY

LIGHT WELL WALL

Fire resistance required (Knauf system achieves 120min FR)	60 min
Sound insulation Performance: Rw 64dB	165 mm
Total Thickness	165 mm
Fabrication	2 x 15mm Knauf Soundshield Plus Board, within bathroom areas outside layer of board to be substituted with 15mm Knauf Performance Plus
Framing	Two frames - 50mm Knauf C Stud (0.55 gauge) at max. 600mm centres (refer to Knauf details and specification for wall height restrictions)
Insulation	2 x 25mm Knauf insulation acoustic roll - Glass mineral wool to each stud. Separated by 25mm cavity (Ecoac Technology)

4 | SECTION B - LIGHTWELL
1:50

5 | SECTION A - LIGHTWELL
1:50

6 | SECTION C - LIGHTWELL
1:50

7 | SECTION D - LIGHTWELL
1:50

1 | LIGHT WELL - B1 FLOOR PLAN
1:20

D	WALL TYPE AMENDED	NP	08.03.23
C	ISSUED FOR INFORMATION	MB	08.02.23
B	SERVICES INCLUDED	NP	17.06.21
A	ISSUED FOR TENDER	NP	14.05.21

Rev	Description	By	Date
-----	-------------	----	------



PICCADILLY WAREHOUSE
PROJECT:

LIGHT WELL
ARRANGEMENT
BLOOM STREET

DRAWING TITLE	PLANNING
DRAWING STATUS	
DRAWN: NP	CHECKED: NP
SCALE @ A1: As indicated	DATE: 21.04.21

013-MDB-BS-XX-DR-A-3700 | D
DRAWING NUMBER: REV