




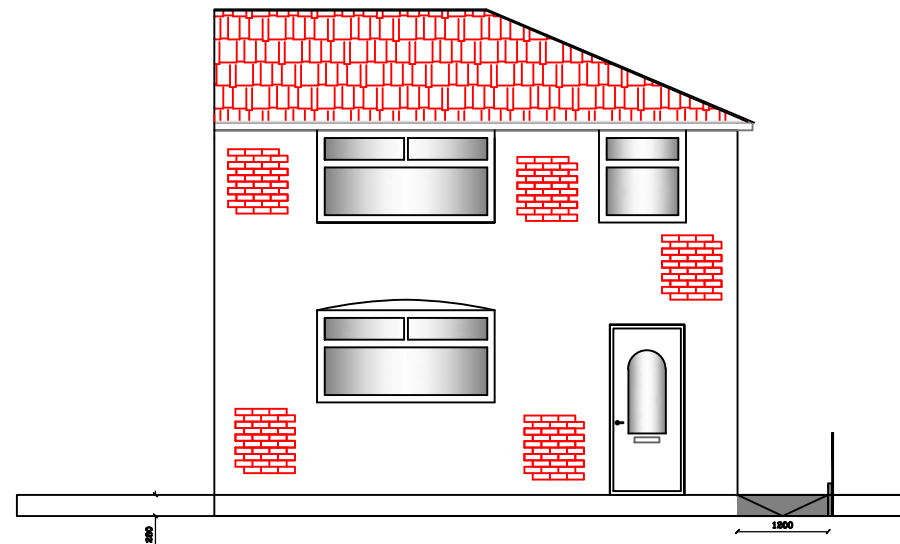

PROPOSED FRONT ELEVATION

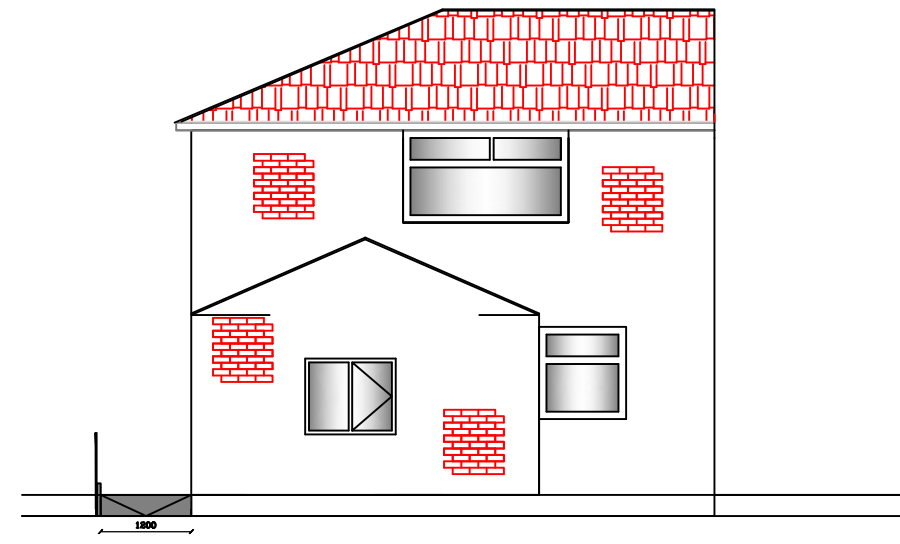

PROPOSED REAR ELEVATION

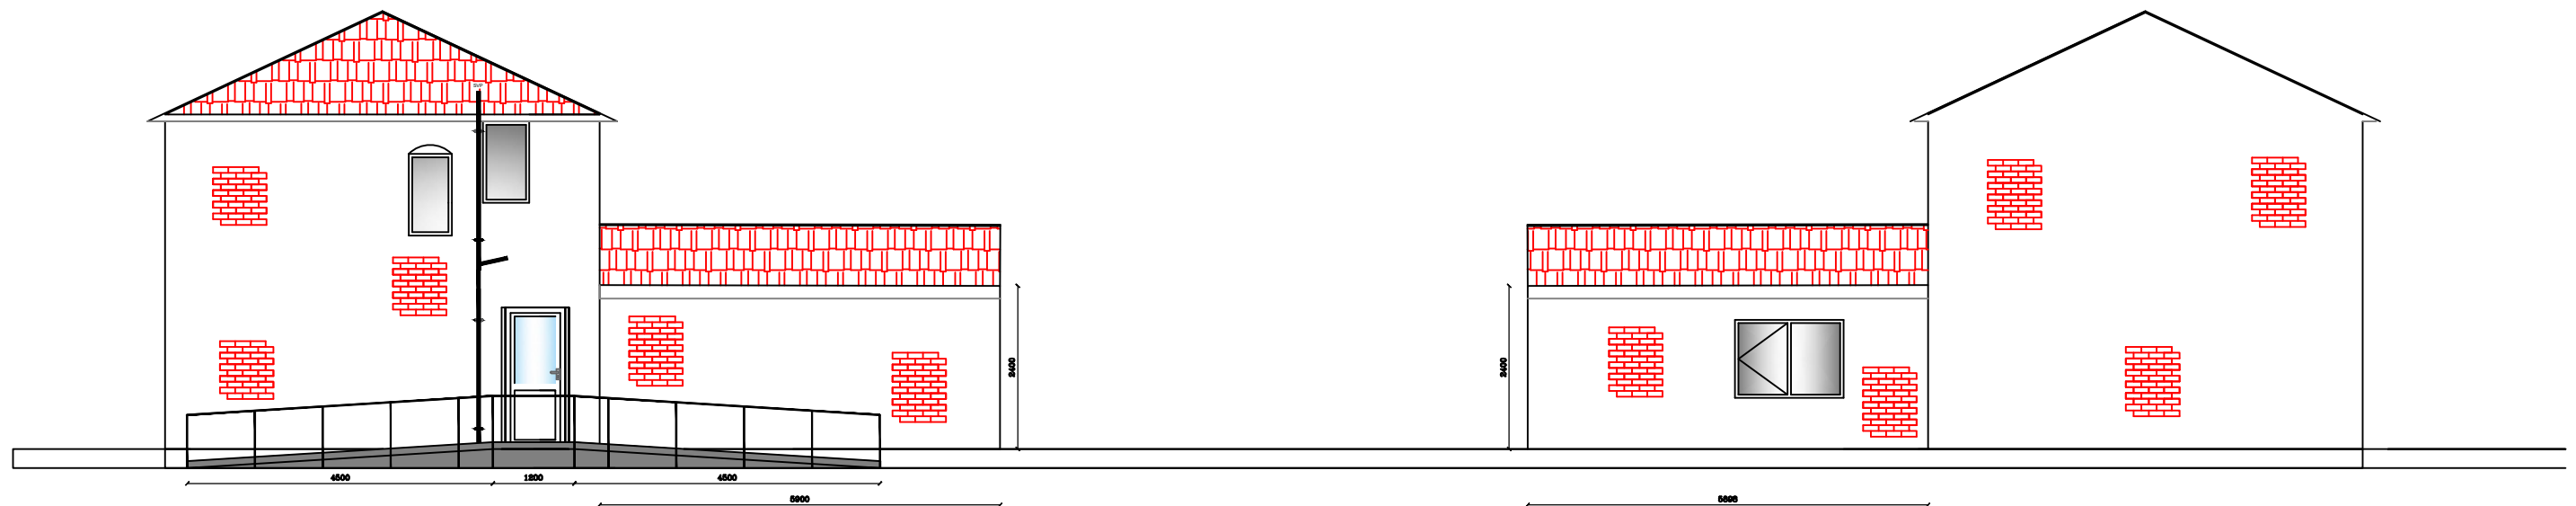

PROPOSED SIDE ELEVATION

PROPOSED SIDE ELEVATION

Richard Harris - Technical Officer
Manchester Local Care Organisation
Manchester's Service for Independent Living
Directorate for Children and Families
Phillips Park Rd
Bradford
Manchester
M11 3FU
Office No : 0161 277 1704
Mobile No : 07944 483 766

Project : Extension to rear

Victoria Kelly
3 Foxwood Gardens
Burnage
Manchester
M19 1SN

Drawn By:

R.H.

Scale:

1:100

Date:

22/11/2022

Paper Size:

A3



Manchester's
Service
Independent
Living