


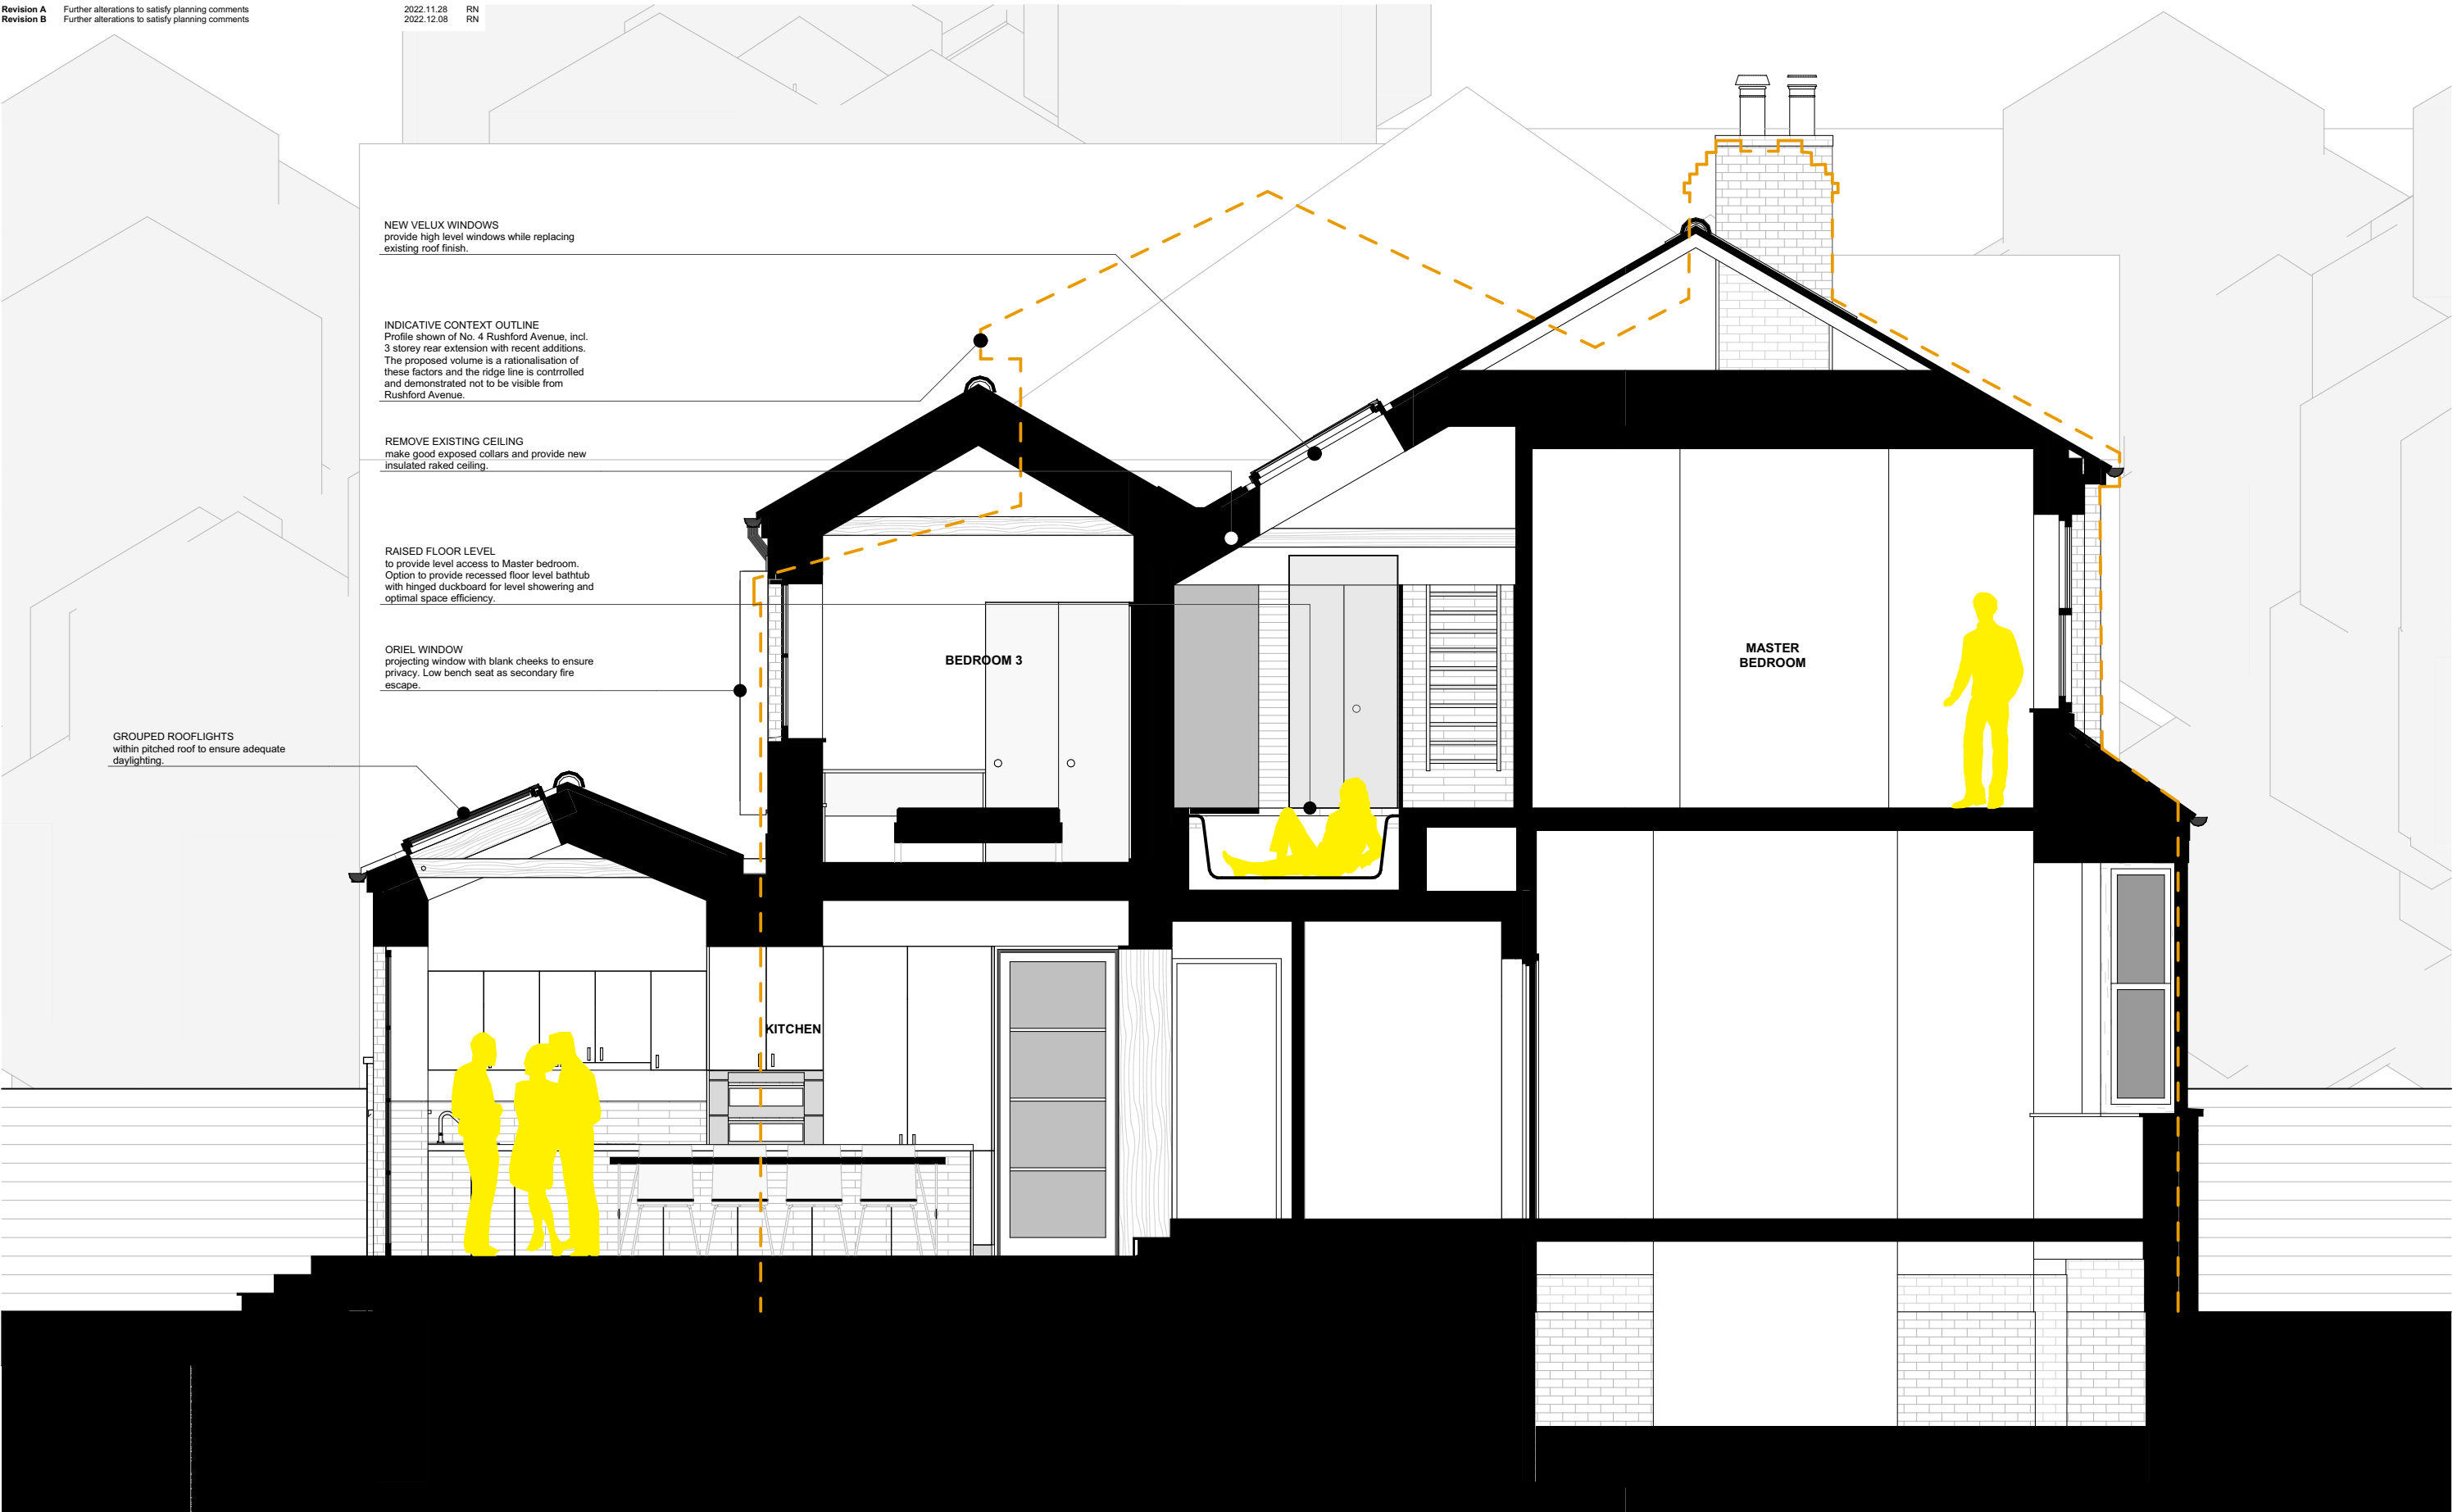

PROPOSED SECTION



SURVEY NOTE: existing site plan, position, size
and species of all surrounding buildings, trees
and vegetation are **UNSURVEYED** and are for
indicative purposes only.

20_003_12_Proposed Section

SITE 10 RUSHFORD AVENUE, Levenshulme. CLIENT A. Rault & A. Thomas

DRAWN BY RN CONTACT 07907 338749 FURTHER INFO www.fnarchitects.co.uk

This drawing is the intellectual property of f(n)Architects Limited and is protected by Copyright. Not for reproduction without prior written agreement. Do not scale from this drawing for purposes other than the recorded status. Contractors must be familiar with the relevant Asbestos and other site specific risk registers prior to undertaking any work contained on this drawing.

SCALE 1:50@A3

STATUS PLANNING

FIRST PRINTED 2022.11.03

f(n)
ARCHITECTS