


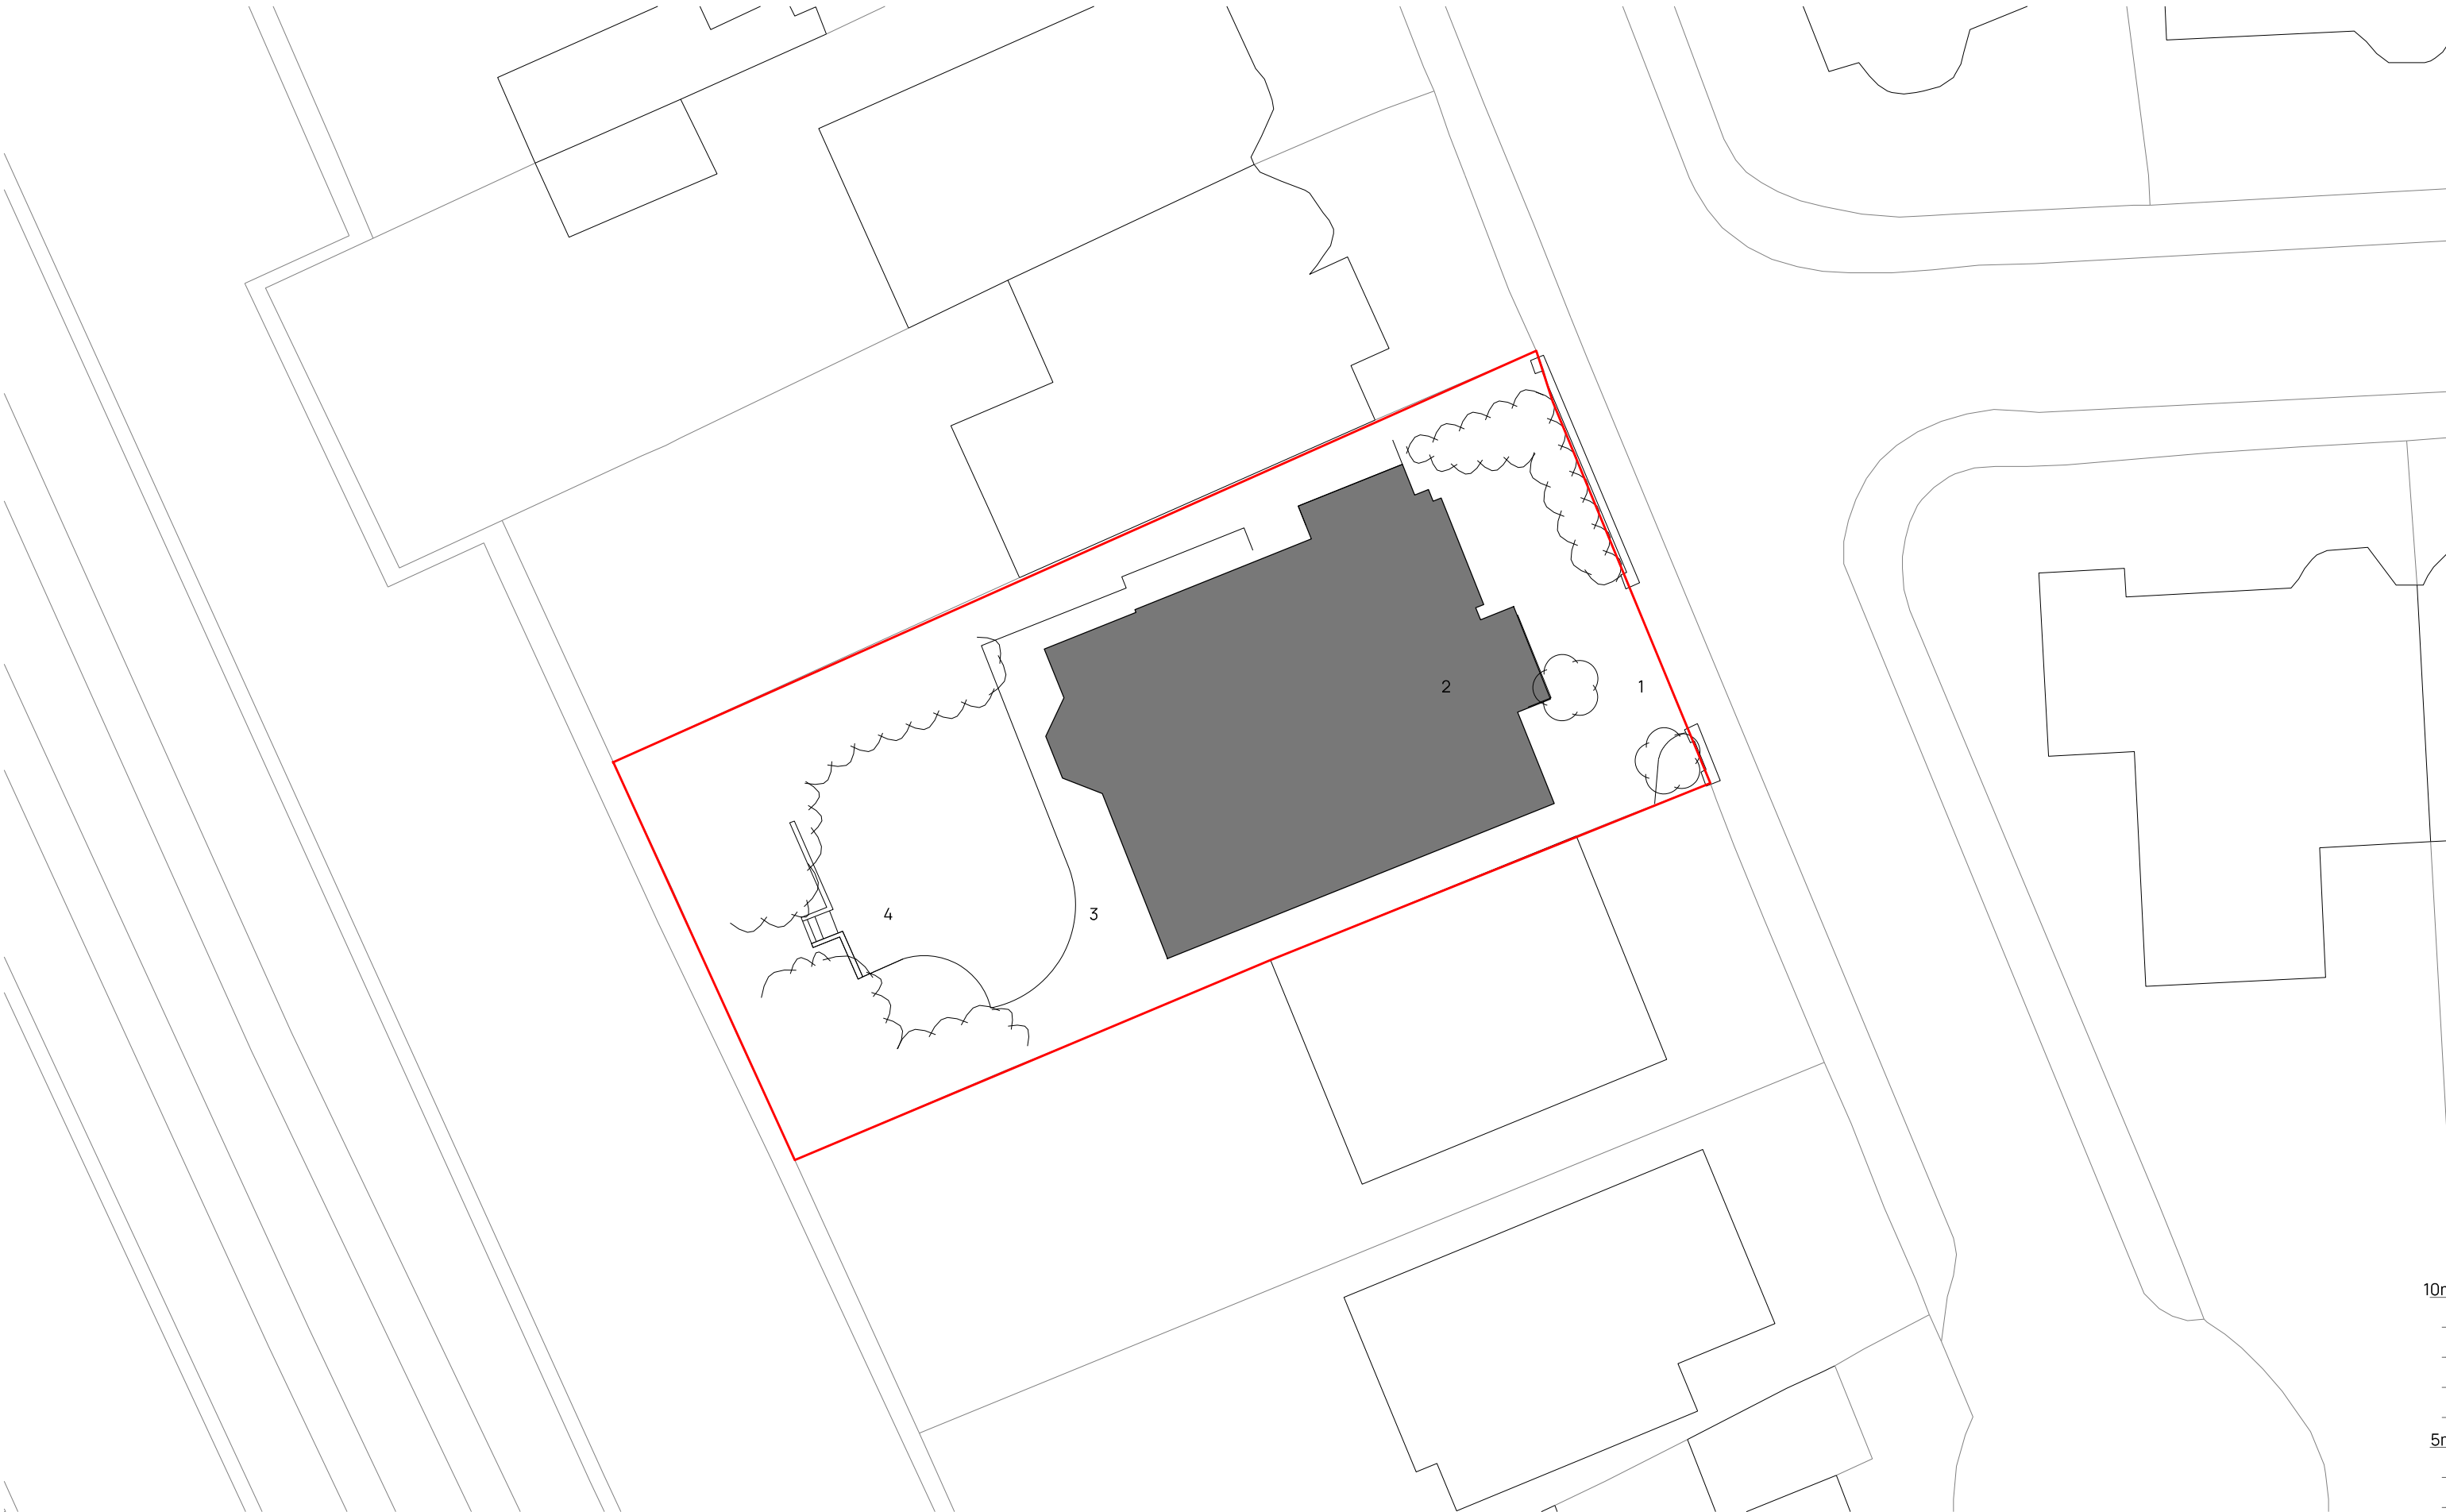

- 1 Existing garden and driveway
- 2 Existing property
- 3 Existing patio
- 4 Existing garden



rev	date	description
Project	MARLOWE DRIVE	
Title	Existing Site Plan	
Project No	21-13	Drawing No L(-1)001
Scale	1:200@A3	Date DEC 2022
Status	PLANNING	Rev

ARCDARC.COM

ARCD
ARCHITECTS & DESIGNERS

