


Rev.	Notes	Drawn	Date
A	UPDAIED TO SHOW EXISTING FURNITURE AND LININGS	SJ	01/12/22

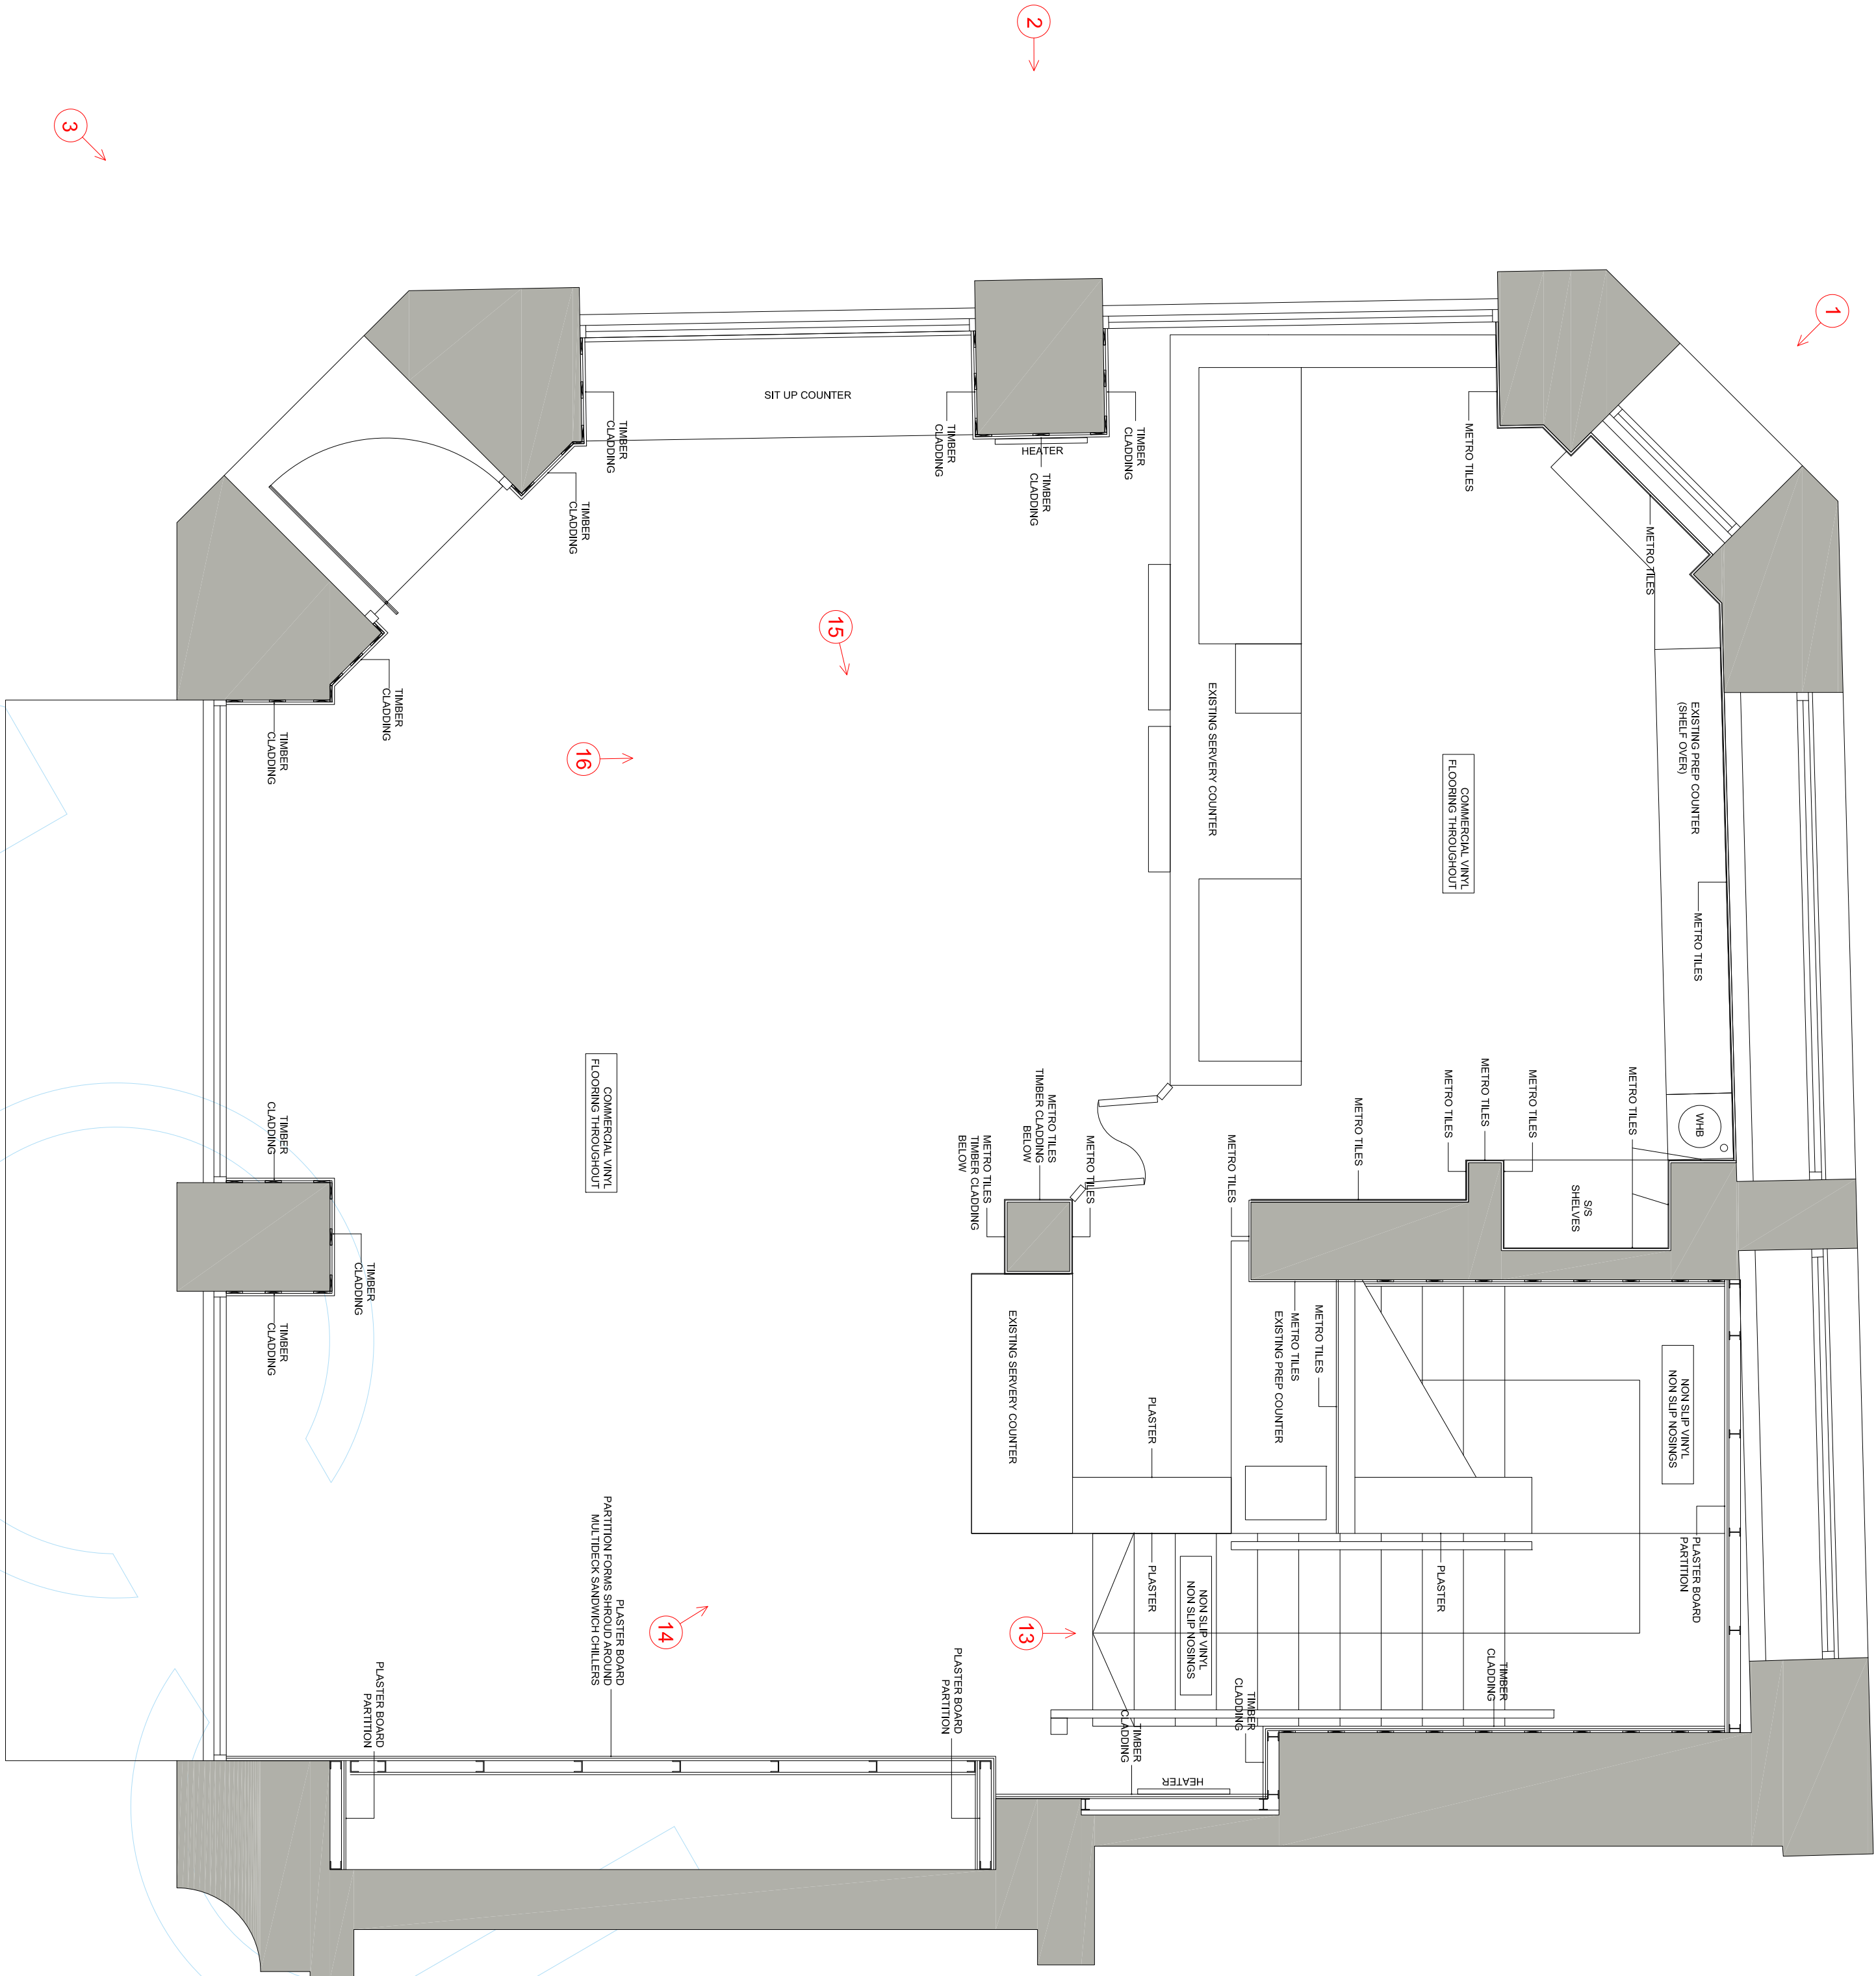


GROUND FLOOR PLAN

1 - EXISTING FURNITURE AND LININGS



BASEMENT FLOOR PLAN

 

Drawing Name

EXISTING GROUND
AND BASEMENT
FLOOR PLANS

Quote Date 15/11/2022 Drawn By SUE JONES

Scale(s) 1:30 @ A0

Drawing Number 5555_EXTG_L001A

© Copyright Puffin Design Limited/CJS (NW) Ltd.

KNOOPS
Expertly crafted
chocolate drinks

CJS

CONSTRUCTION, JOINERY, SHOPFITTING.
WEB: www.cjsnw.co.uk/ - EMAIL: info@cjsnw.co.uk



© PUFFIN.DESIGN • info@puffin.design

Site Address
68 CROSS STREET
MANCHESTER
M2 4JQ