
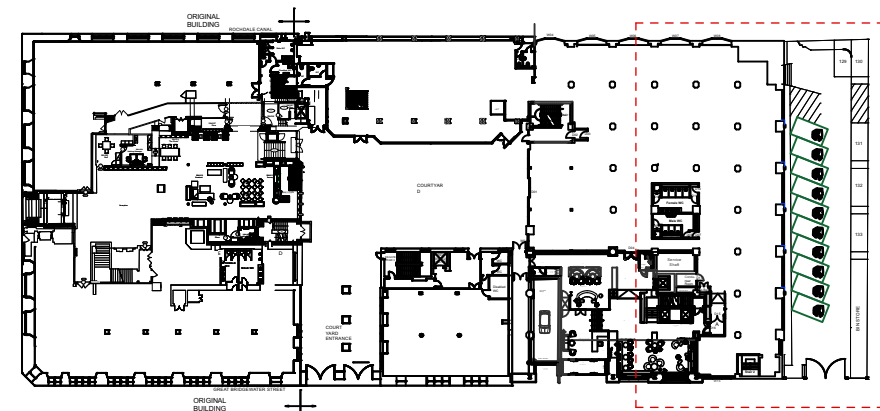


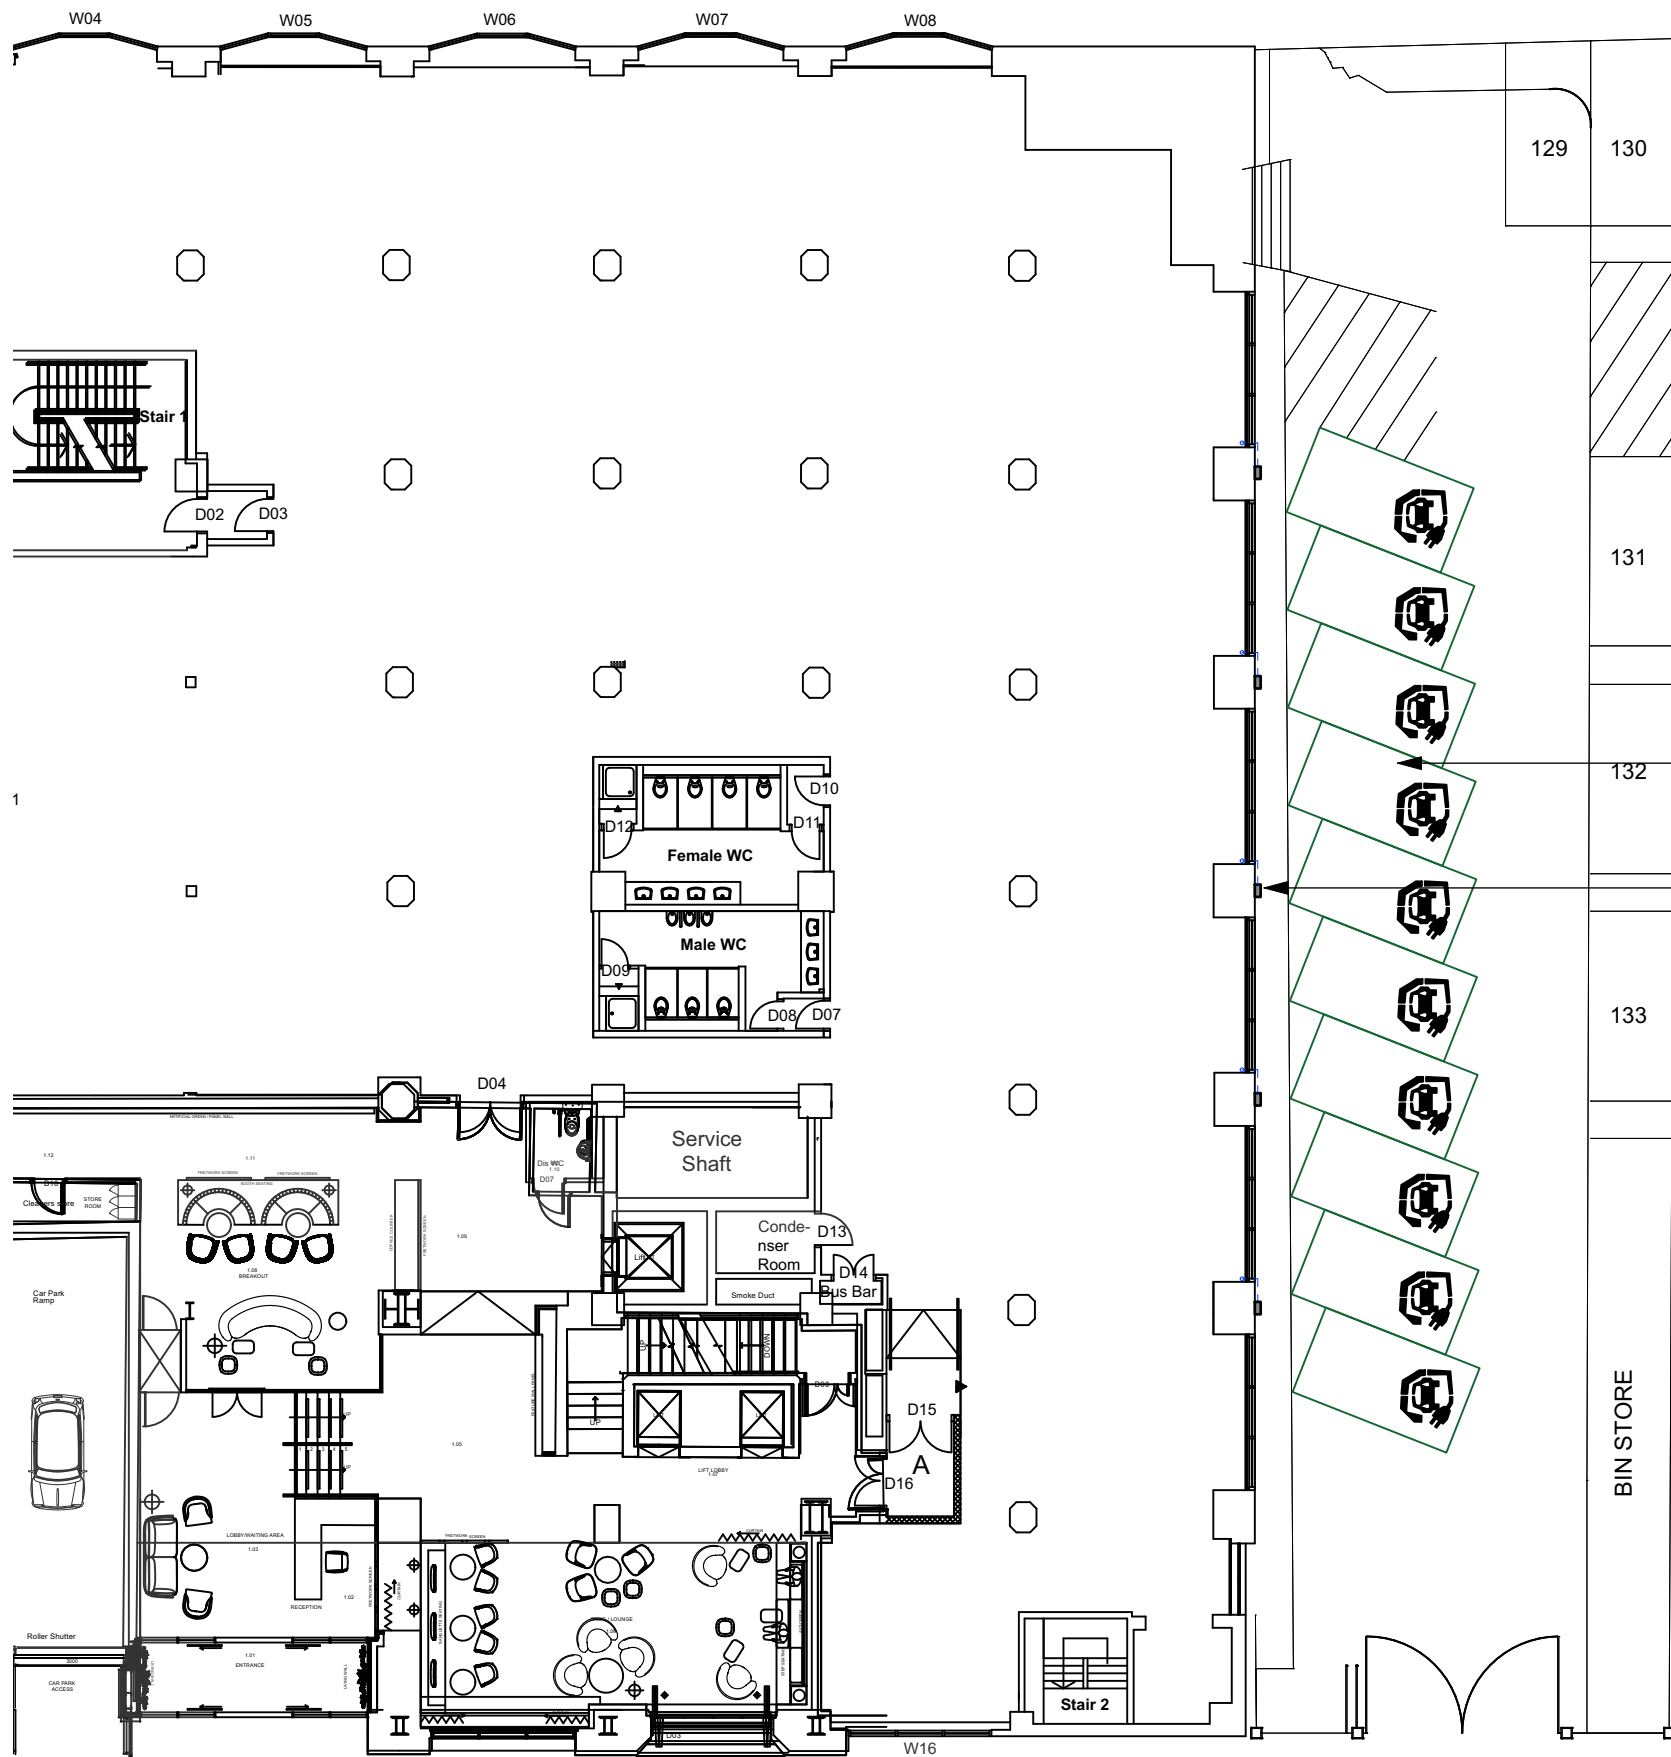


Ground Floor Plan
Scale 1:500

EV charging parking space

Rolec EV charging point

COPYRIGHT OF ATELIER MB LTD
DO NOT SCALE FROM THIS DRAWING
DIMENSIONS TO BE CHECKED ON SITE

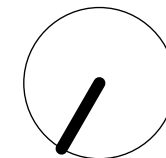

Rev Note DRN CHK

Tootal EVs	
XLB Property	
Proposed Ground Floor Plan	
scheme	1997
drwg no.	P(100)
revision	
scale	1:200 @ A3
date first drawn	Jan 22
drawn	RJD
SK sketch E existing P proposed T tender C construction FI final issue	
www.ateliermb.co.uk t 0161 236 0051 e architect@ateliermb.co.uk	