


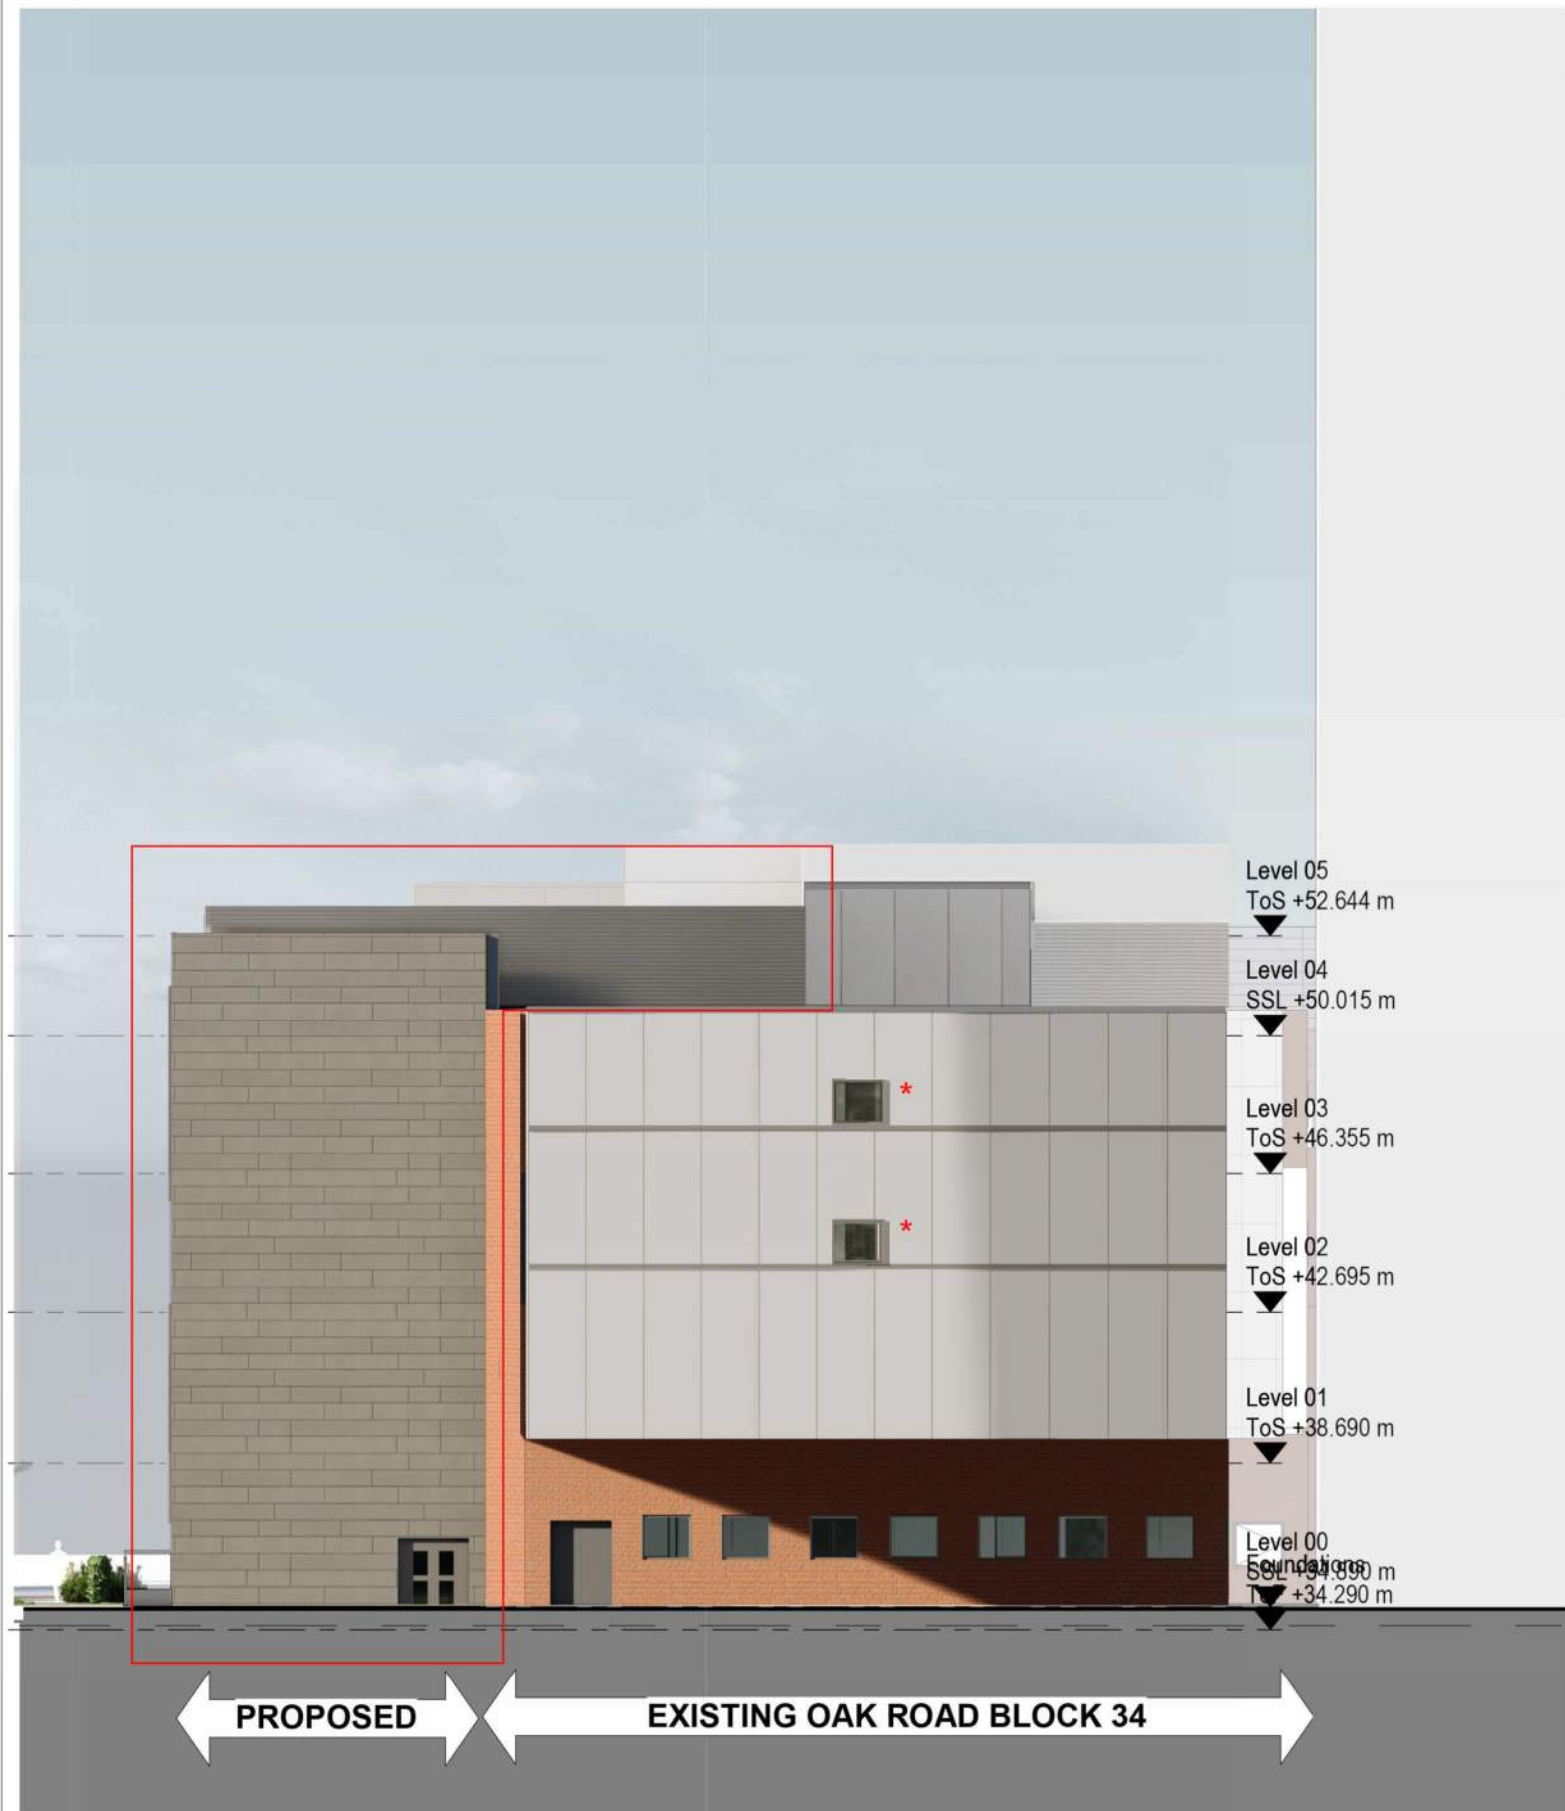


1 Proposed South Elevation
1 : 200



2 Proposed East Elevation
1 : 200



3 Proposed North Elevation
1 : 200

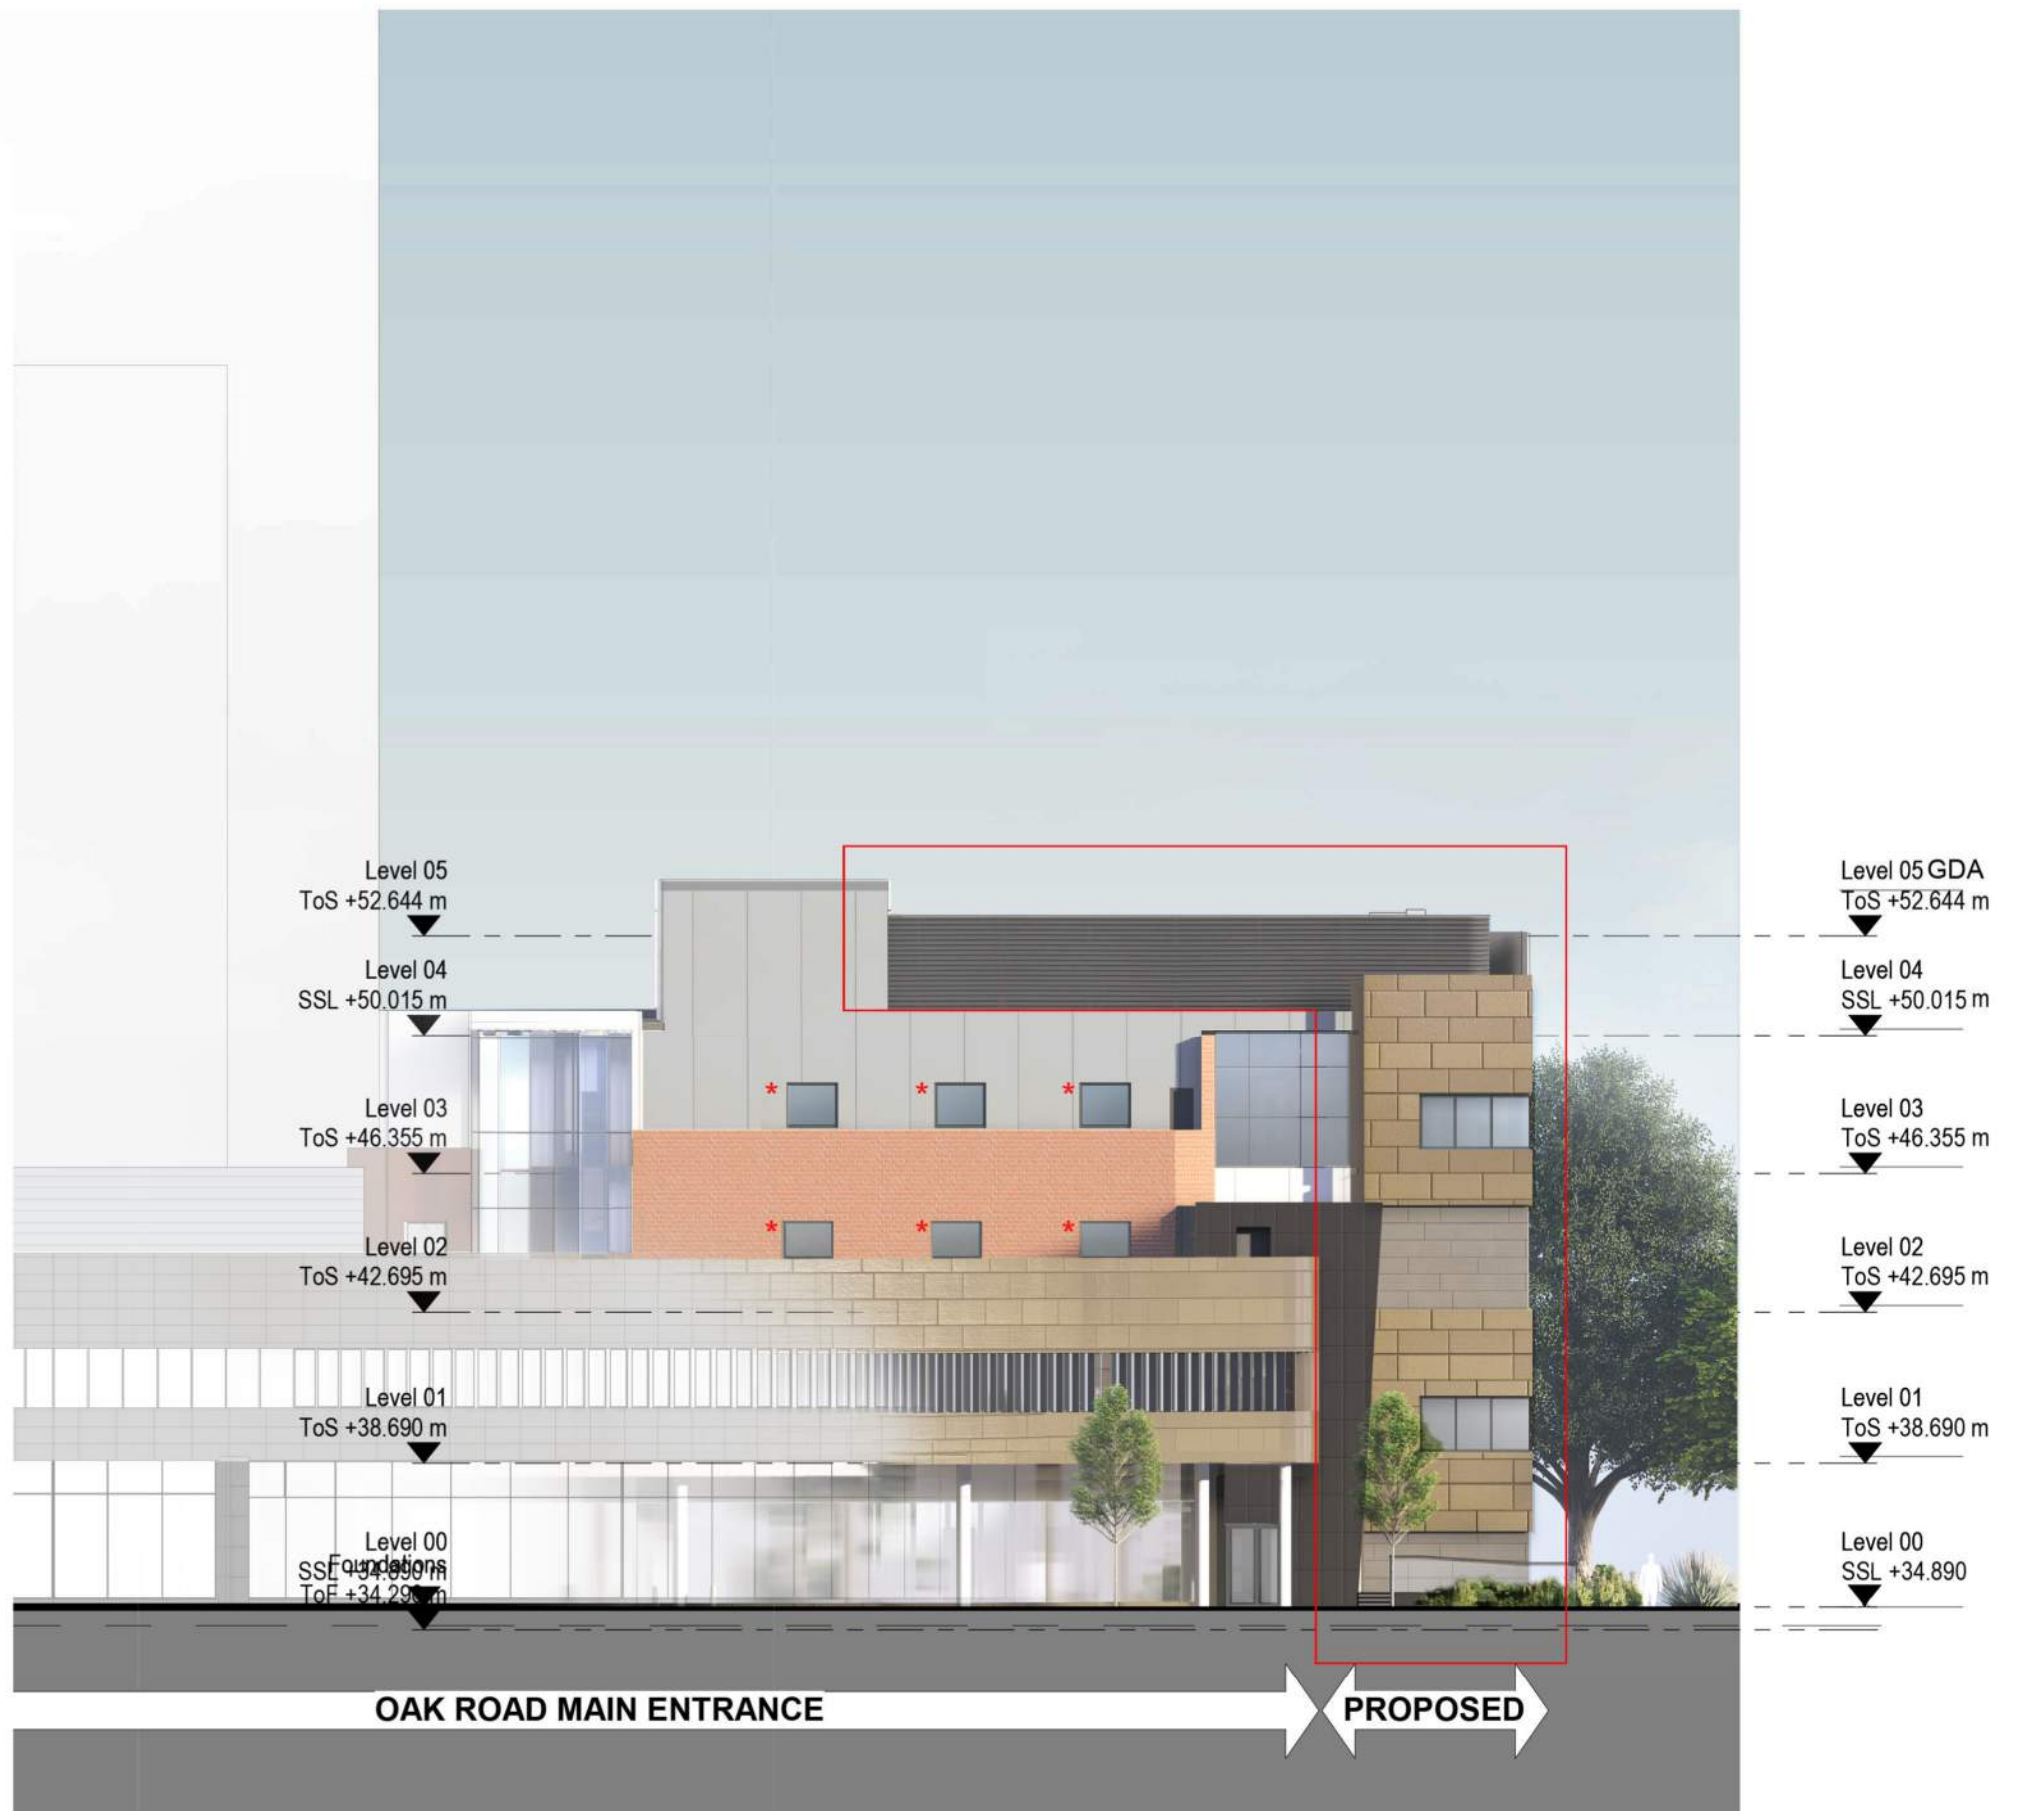

4 Proposed West Elevation
1 : 200

THIS DRAWING (OR ANY PART THEREOF) MAY NOT BE COPIED, TRANSMITTED OR DISCLOSED TO ANY THIRD PARTY OR UNAUTHORISED PERSON WITHOUT THE PRIOR WRITTEN PERMISSION OF GILLING DOD ARCHITECTS.

THIS DRAWING IS TO BE READ IN CONJUNCTION WITH ALL OTHER RELEVANT DRAWINGS PREPARED BY CONSULTANTS AND SUB-CONTRACTORS.

REPORT ANY DISCREPANCIES TO THE ARCHITECT OR REPRESENTATIVES THEREOF.


© ALL RIGHTS RESERVED. NO PART OF THIS DRAWING MAY BE REPRODUCED OR TRANSMITTED IN ANY FORM OR BY ANY MEANS WITHOUT THE WRITTEN PERMISSIONS OF THE COPYRIGHT HOLDER

ONCE PRINTED AND DISTRIBUTED THIS DOCUMENT IS ASSUMED UNCONTROLLED

DO NOT SCALE FROM THIS DRAWING. WORK ONLY TO PRINTED DIMENSIONS.



KEY PLAN:

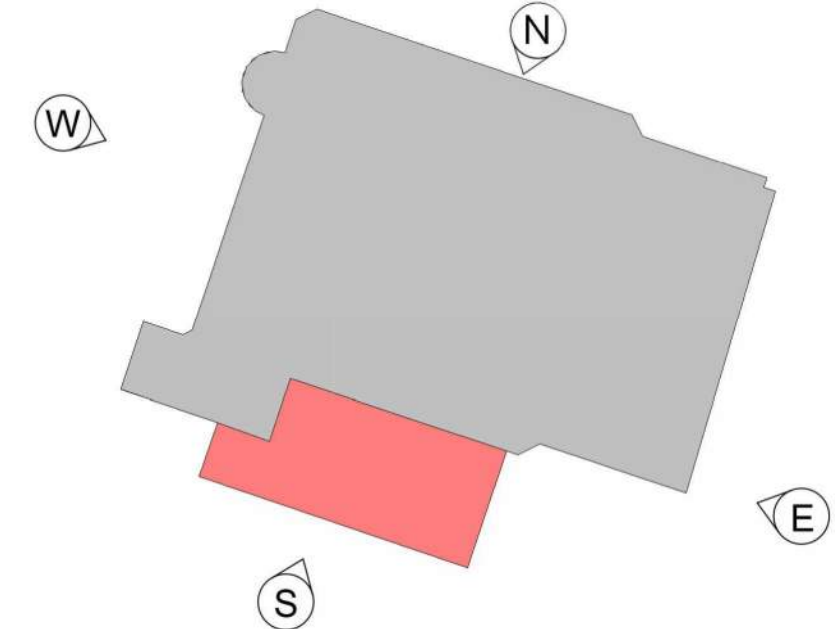

Material Key

- Main Facing Cladding
Fibre Cement Panels
Colour - to match existing
- Feature Facing Cladding 1
Metal rainscreen cladding system
Colour - to match existing adjacent
- Feature Facing Cladding 2
Fibre Cement cladding system
Colour - to match existing adjacent
- Roof Level Screen
Metal Louvre Panel
Colour - to match existing
- Plant Room Cladding
Microrib panel system
Colour - to match existing
- Denotes Windows to be removed and infilled with matching cladding
- Denotes area of proposed extension
- Windows to be refurbished as part of proposed works.
Specification - to match existing

P02	SK	Planning Issue	27/01/23
P01	SK	Draft Planning Issue	20/01/23
Rev	By	Description	Date


The Cruck Barn, Duxbury Park, Chorley, Lancashire. PR7 4AT
t: 01257 260070 f: 01257 260071

Client Name:
The Christie NHS Foundation Trust

Site Name:
The Christie, Wilmslow Road, Manchester

Project Name:
TIF Wards

Drawing Title:
Proposed Elevations

Project No: 8283-002	Sheet Size: A1	Scale: As indicated	Revision: P02
Drawn by: SK	Checked by: CLS	Approved by: NW	Status: S4
Suitability: For Stage Approval			

Drawing Number:
Project Code / Originator / Volume / Level / Type / Discipline / System Number
CHRCW-GDA-V4-ZZ-DR-A- 9905