



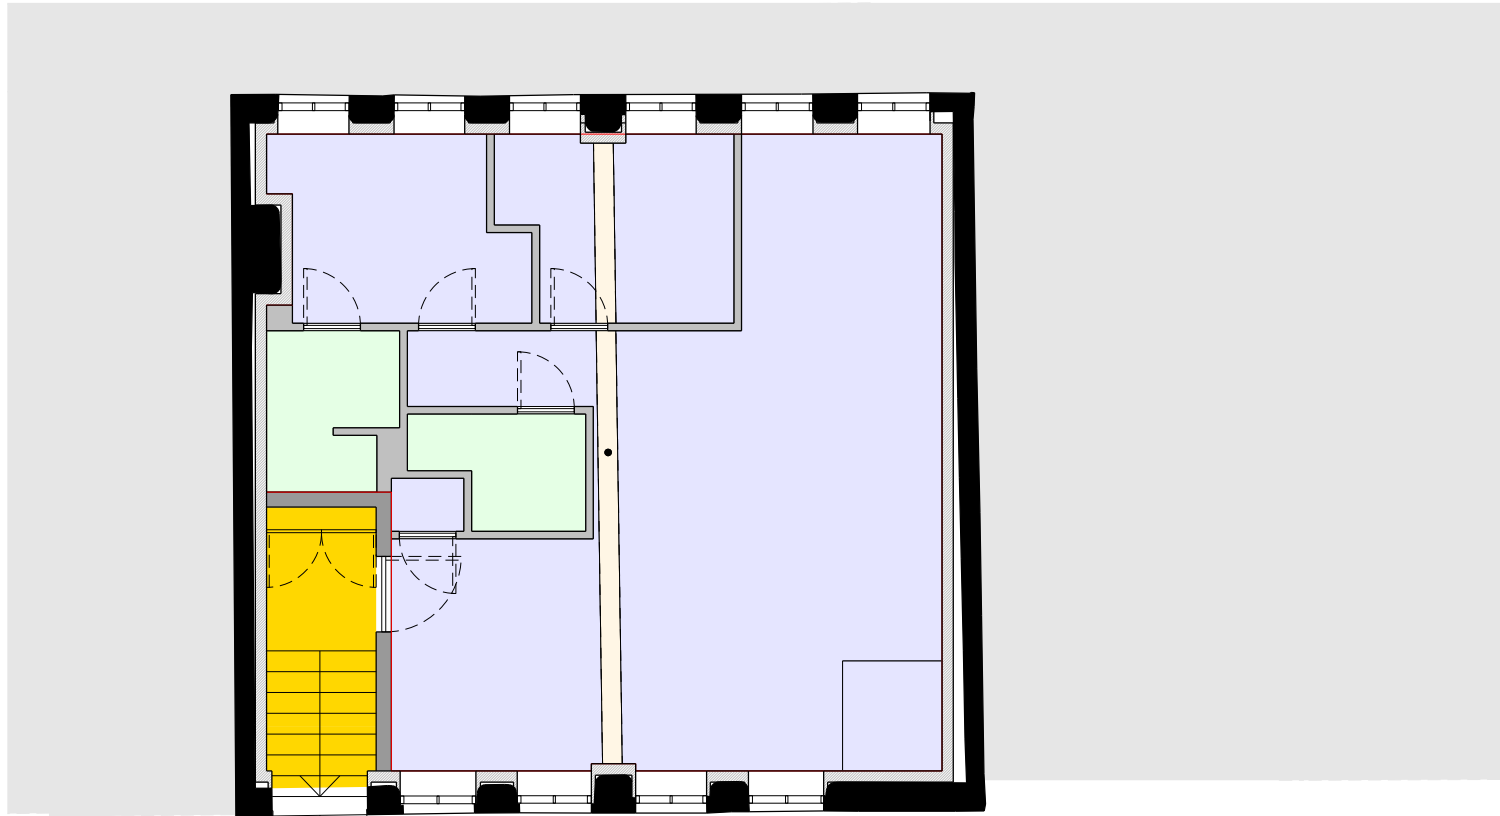


Lower Ground Floor Plan

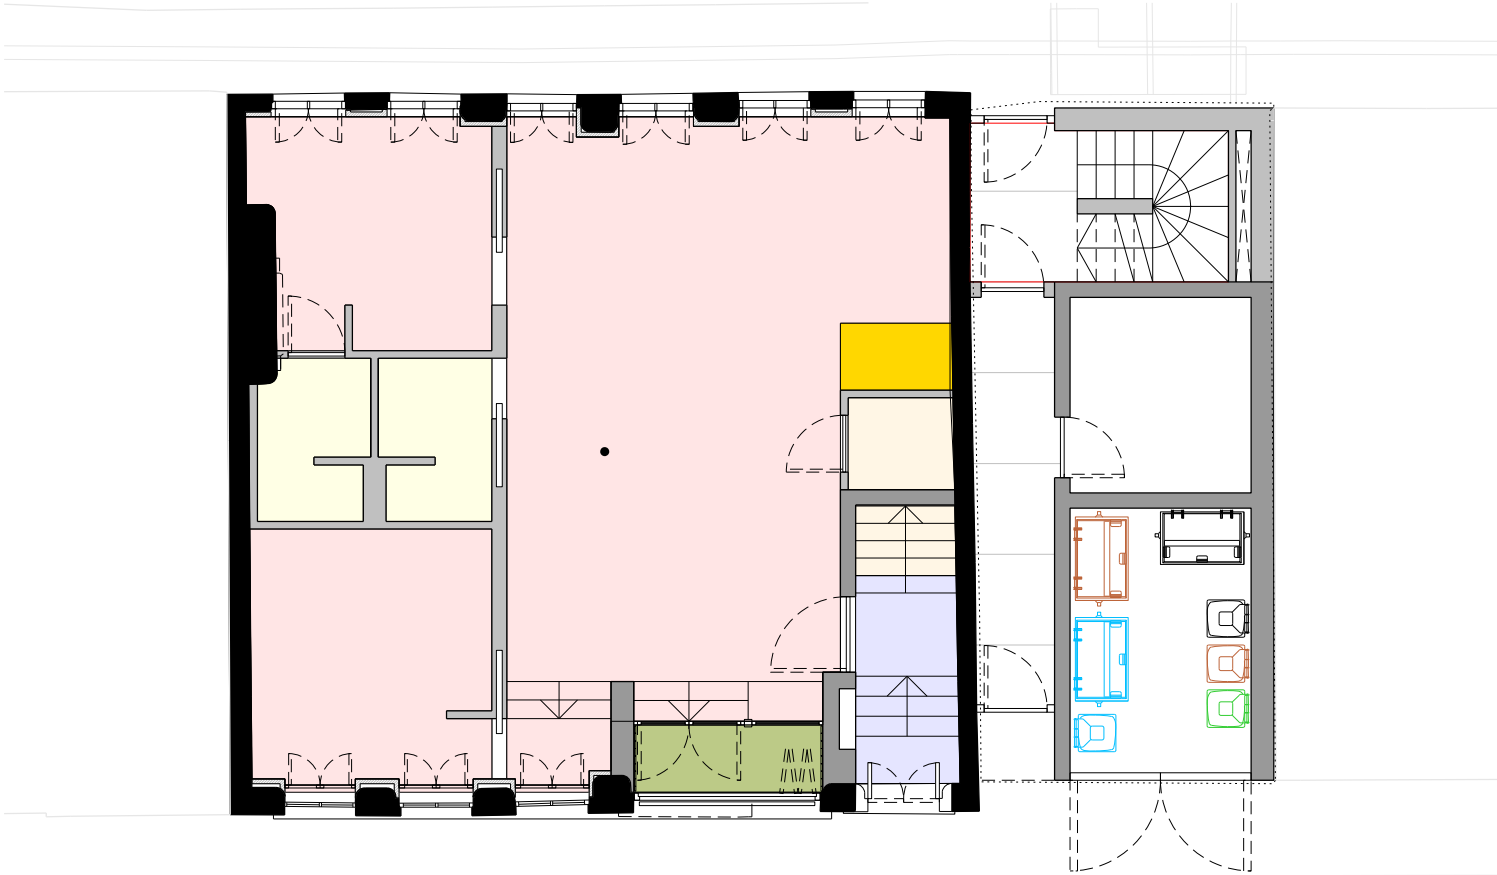

Upper Ground Floor Plan



First Floor Plan

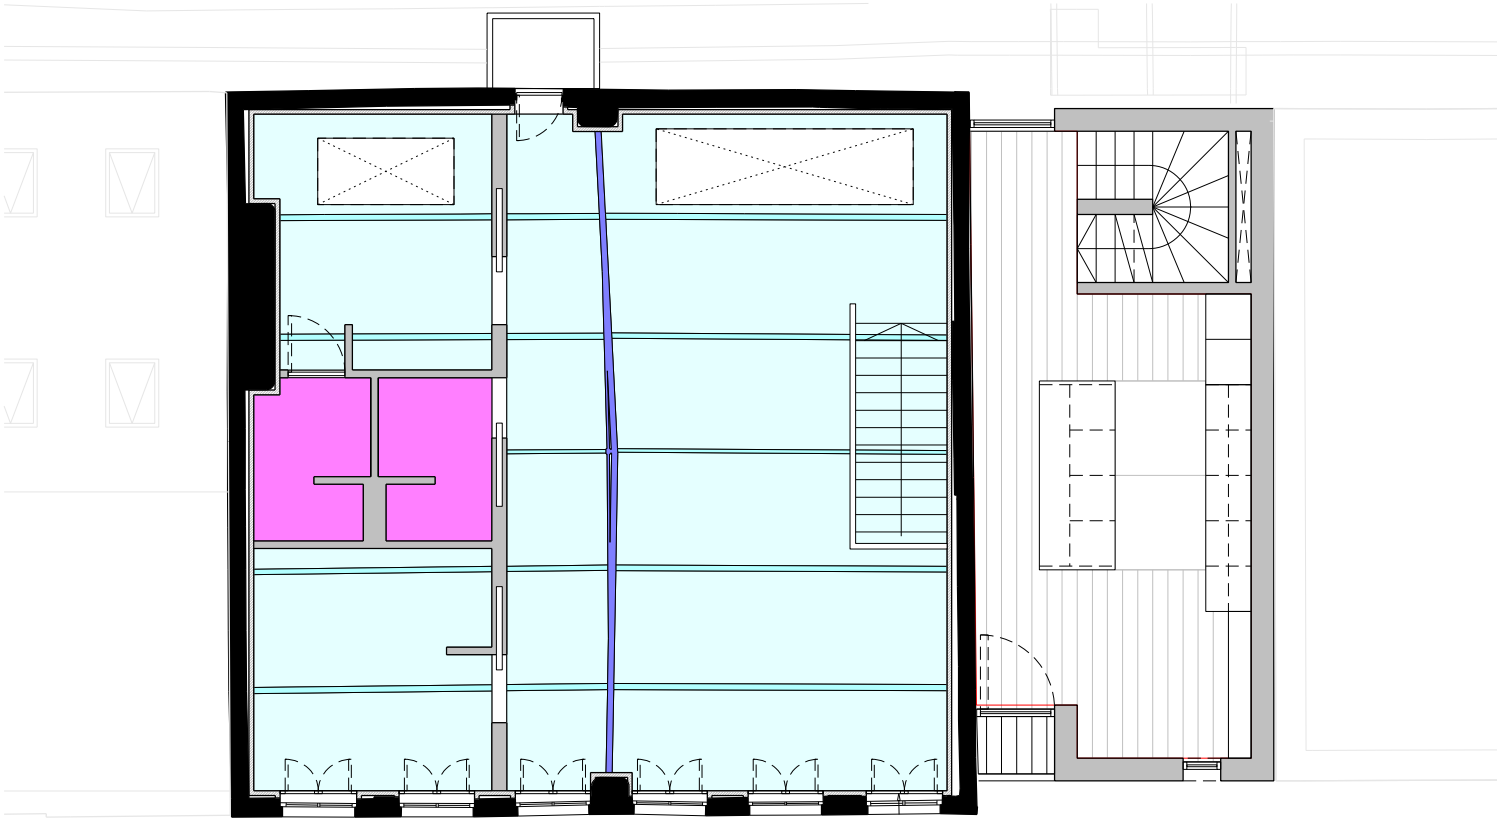

Second Floor Plan

revision: date: note:
P01 20221223 preliminary first issue
P02 20230210 general planning update

Key			
CLG-101 plasterboard ceiling 60FR	CLG-102 plasterboard ceiling 60FR	CLG-103 plasterboard ceiling 60FR	CLG-104 plasterboard ceiling 60FR
CLG-105 plasterboard ceiling 60FR	CLG-106 plasterboard ceiling 60FR	CLG-107 plasterboard ceiling 60FR	CLG-108 plasterboard ceiling 60FR
CLG-109 plasterboard ceiling 60FR			

project
51-53 richmond st, manchester
job no.
7593
title
Proposed Ceiling Plans
scale
1:100 @ A3
drawing no.
al(05)0095

stephenson hamilton risley
STUDIO
3 riverside mews
4 commercial street
manchester, M15 4RQ
www.shr.studio
email@shr.studio
0161 832 0244