



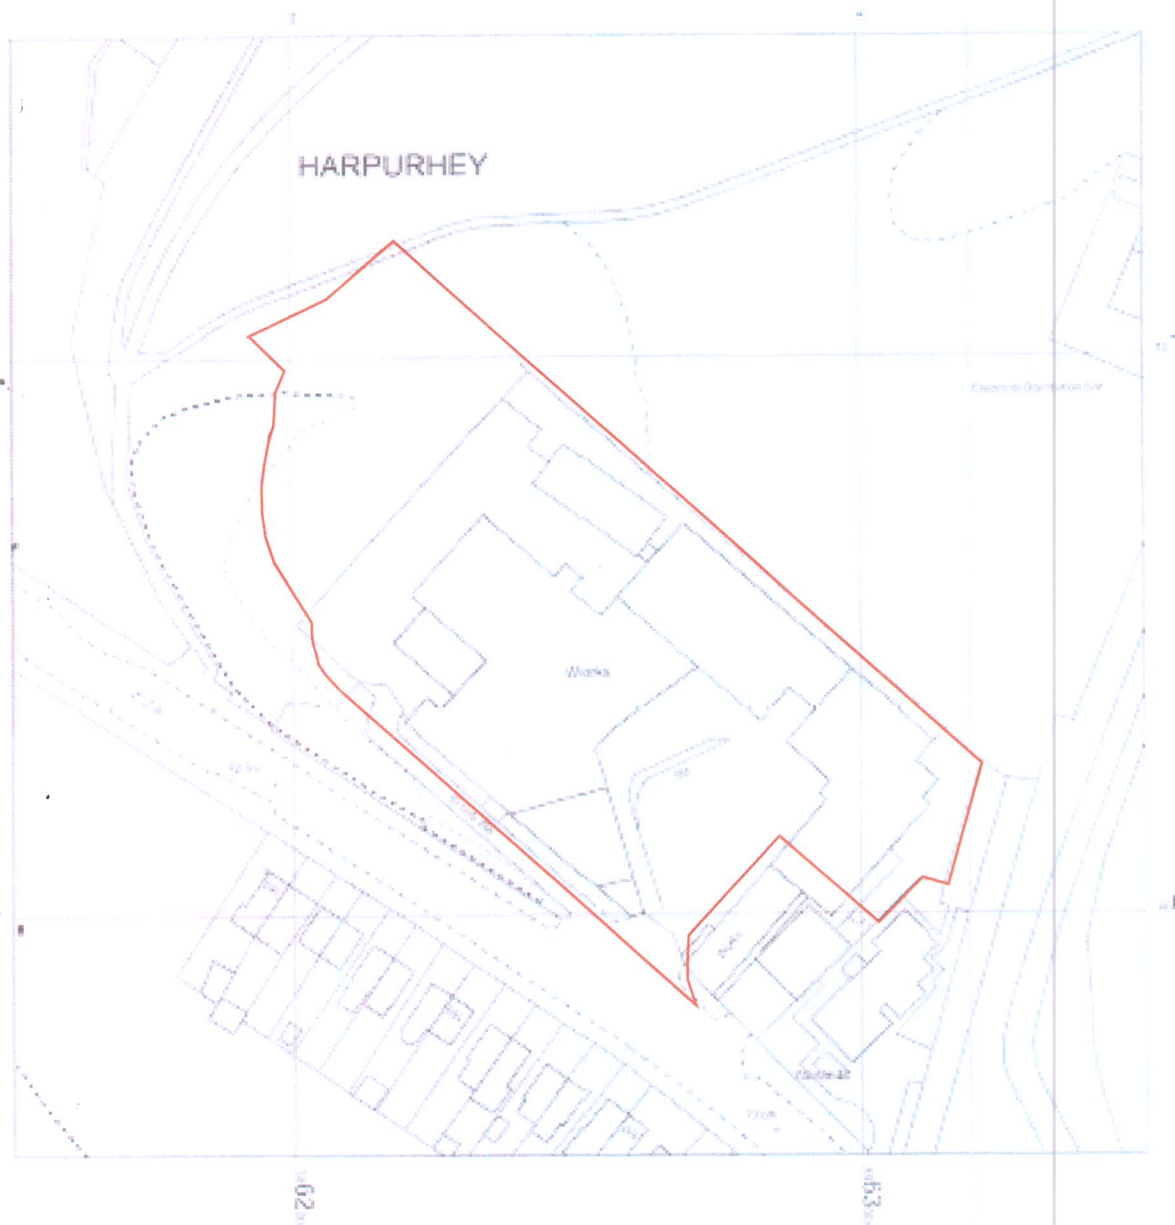

Site Plan

Scale 1:1250

 

Proposed Development

MONSALL MILL
MONSALL ROAD
MANCHESTER
M40 8NQ

Prepared by:-
A & S INMAN (Designs) Ltd.
24 GRANGETHORPE ROAD
URMSTON
MANCHESTER
M41 9HT

Phone 0161 747 7433

Drg. No. 1821 / 05 / 22 Sketch