
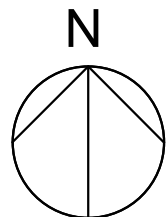
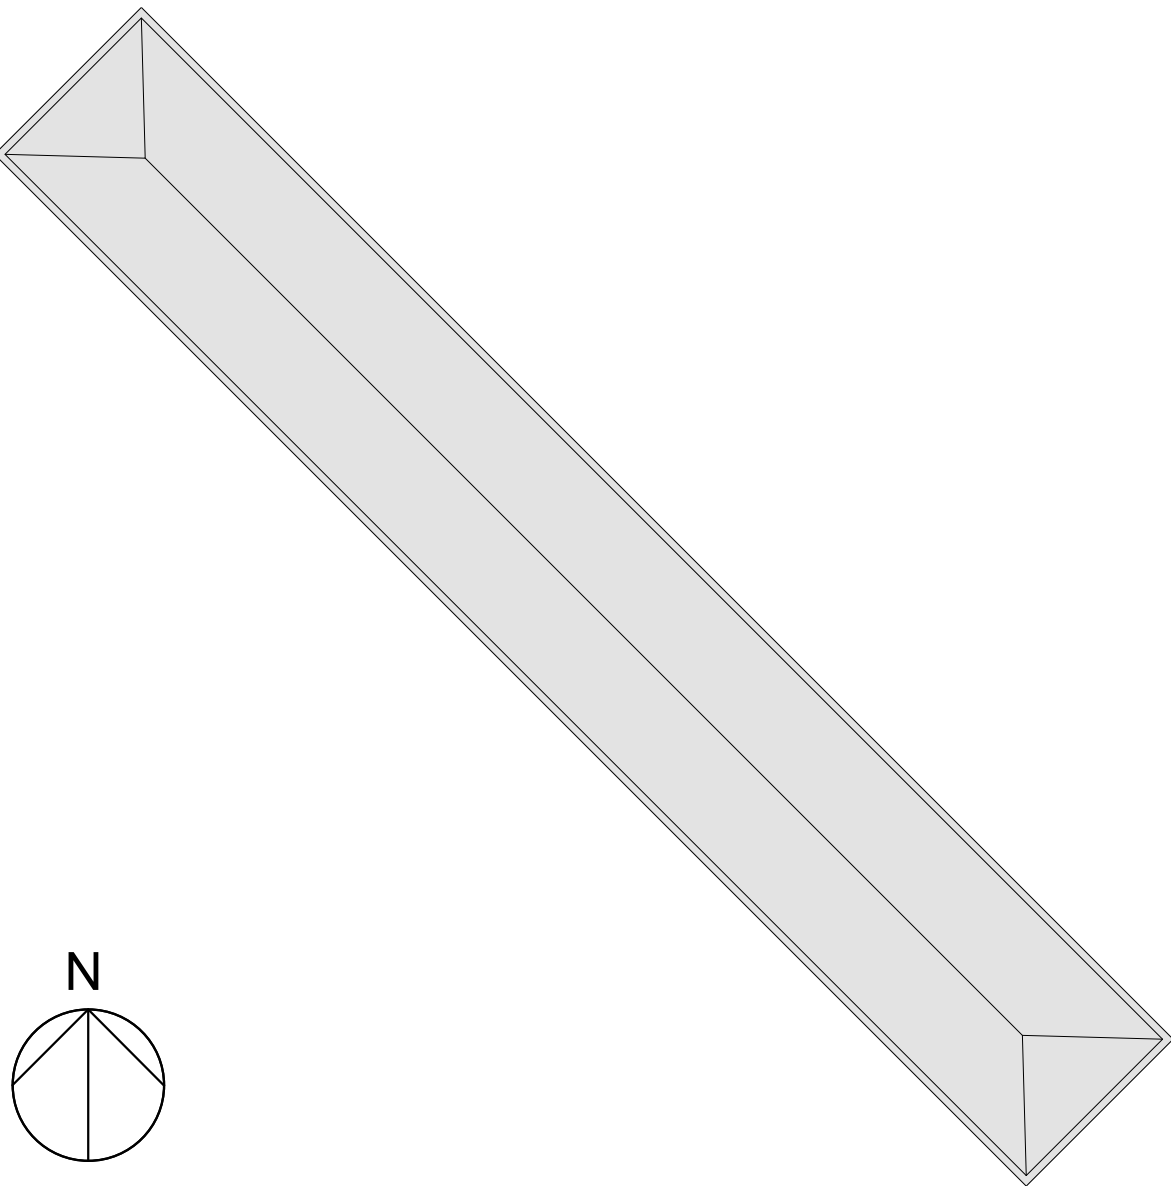


Notes

1. This drawing has been prepared in accordance with the scope of RPS's appointment with its client and is subject to the terms and conditions of that appointment. RPS accepts no liability for any use of this document other than by its client and only for the purposes for which it was prepared and provided.
2. If received electronically it is the recipient's responsibility to print to correct scale. Only written dimensions should be used.
3. This drawing should be read in conjunction with all other relevant drawings and specifications.

Key

- Potential area for solar PV
- Reflective areas (No PV)

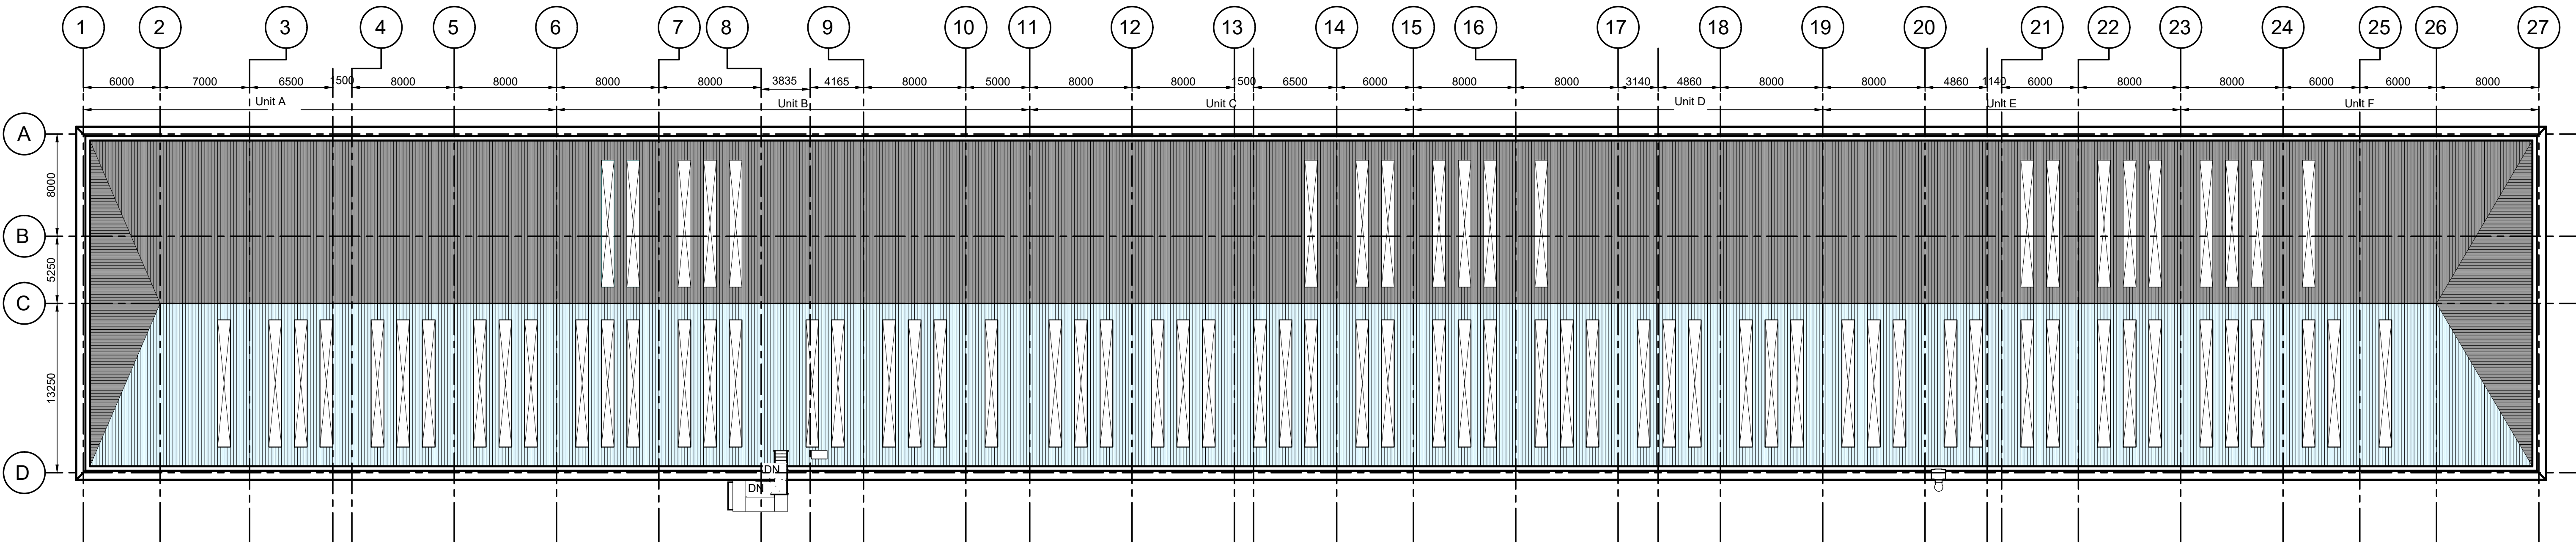

Location Plan
1 : 1000

5m SCALE 1:250

P04	Amended to suit new layout to unit 1	ET	AM	27/01/23
P03	Roof plan updated to suit new layout	LL	ET	11/10/22
P02	Roof access added	LL	MJH	27/04/22
P01	First Issue	JF	MJH	14/04/22
Rev	Description	By	Ckd	Date



Sherwood House, Sherwood Avenue,
Newark, Nottinghamshire, NG24 1QQ
T:01636 605 700 E: rpsnewark@rpsgroup.com



Project
MAG - Argosy Drive,
Manchester Airport

Title
Proposed Roof Plan Unit 1

RPS Project Number NK020687	Scale @ A1 1:250	Date Created 05/04/22
Task Team Manager KRP	Information Author JF	Task Information Manager MJH

Status
S2 (Suitable for Information)
Document Number
020687-RPS-SI-XX-DR-A-0124
Project Code - Originator - Zone - Level - Type - Role - Drawing Number
rpsgroup.com

Revision
P04