



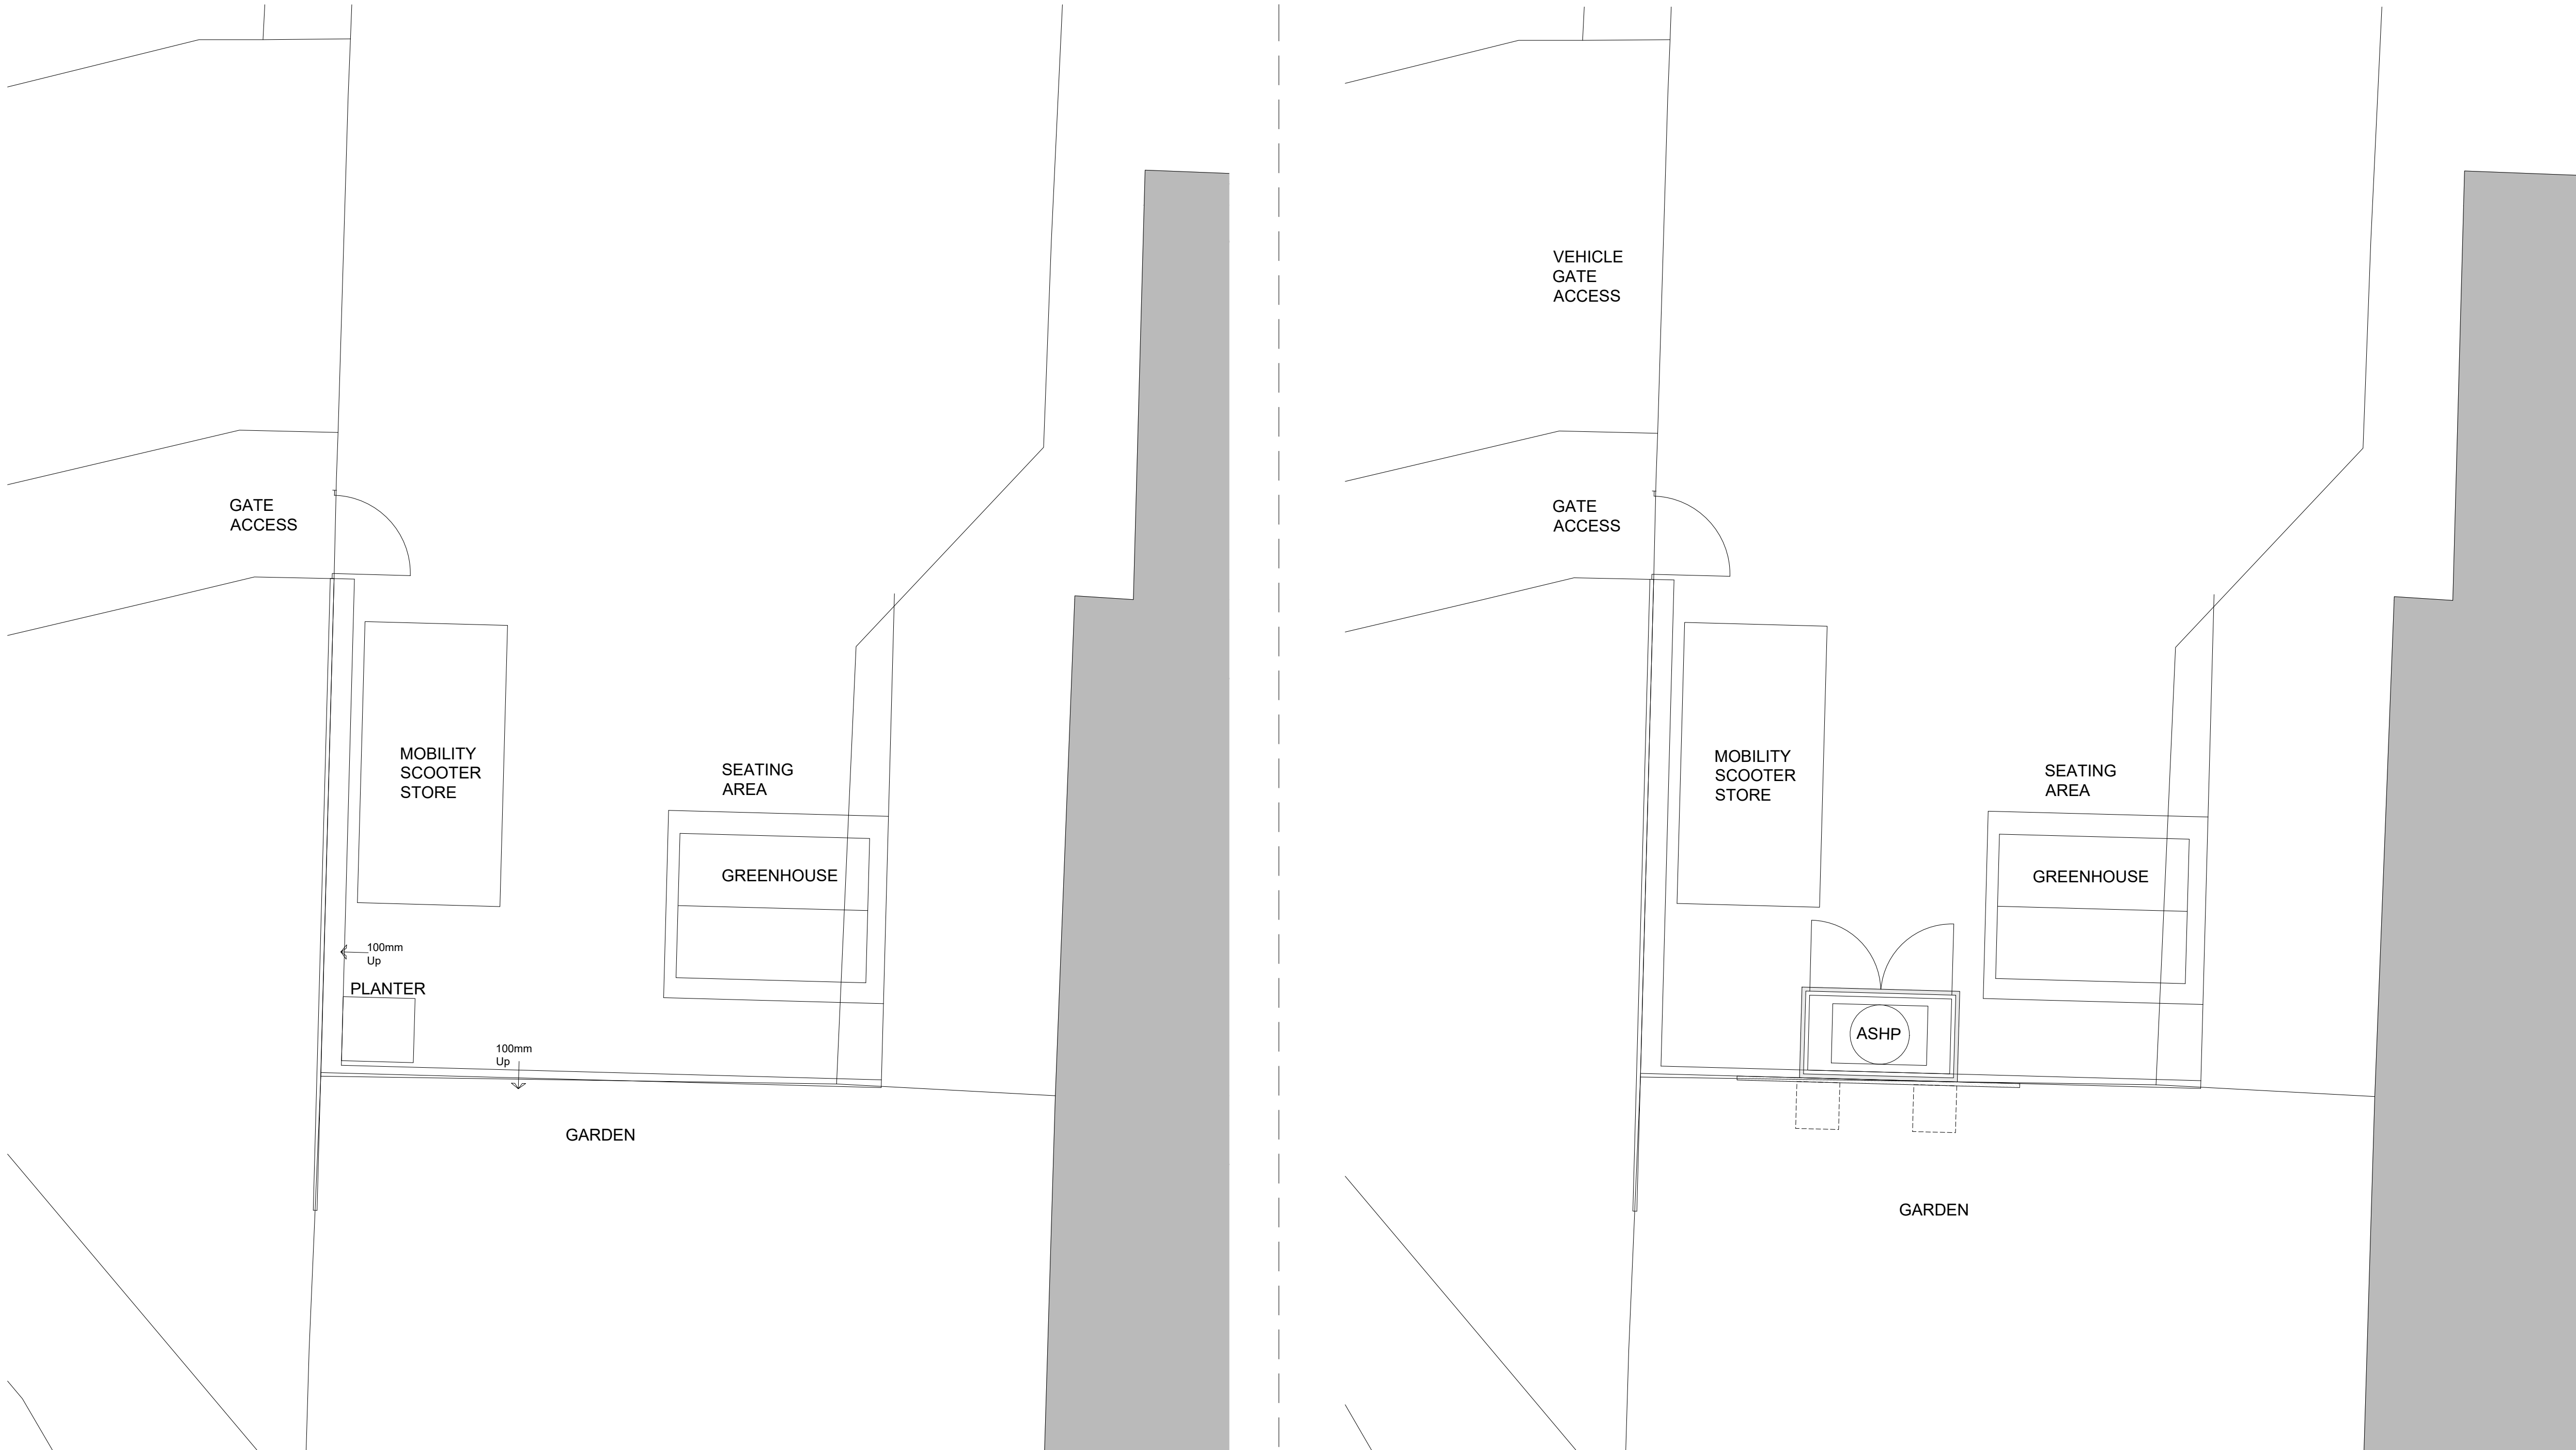


EXISTING SITE PLAN
1:50


PROPOSED SITE PLAN
1:50

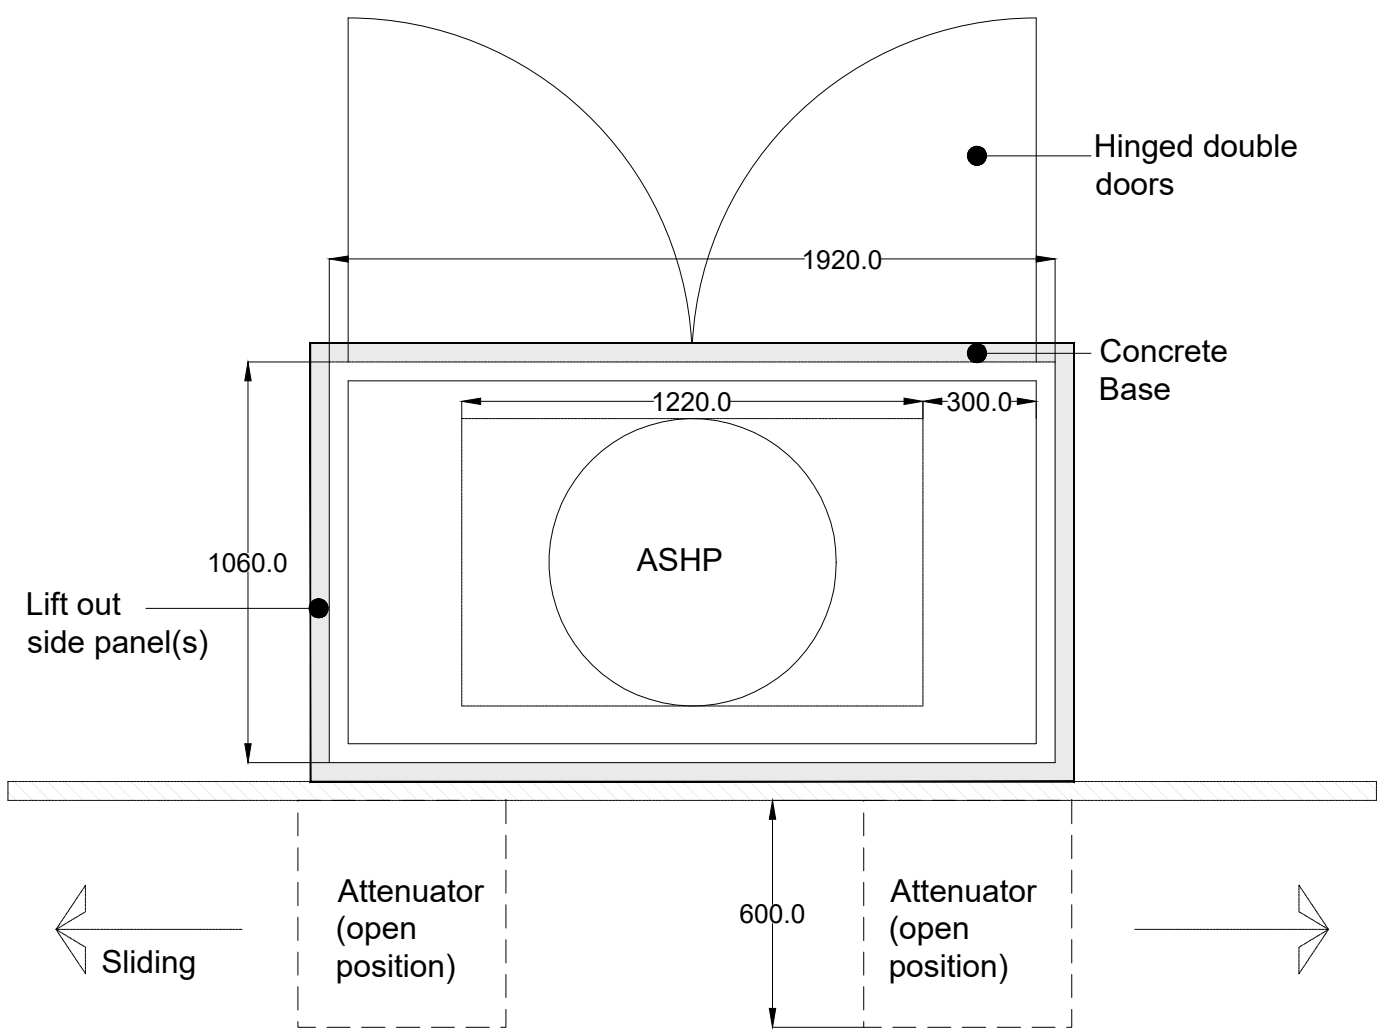


ASHP Plan
1:50

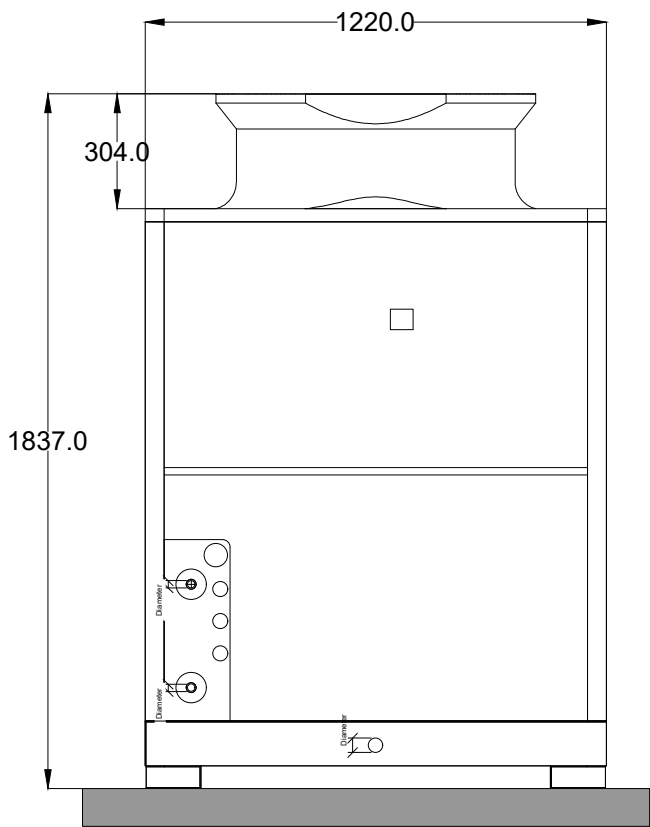

ASHP Front Elevation
1:50

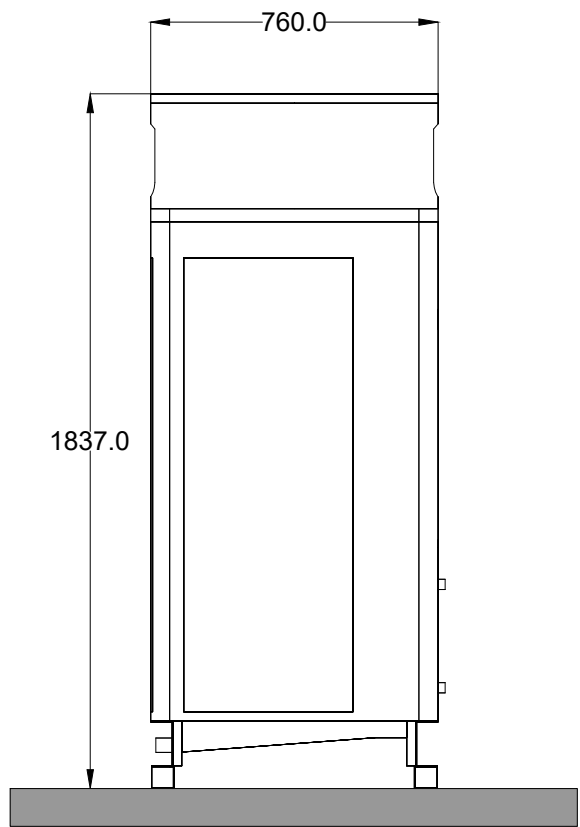


ASHP Side Elevation
1:50

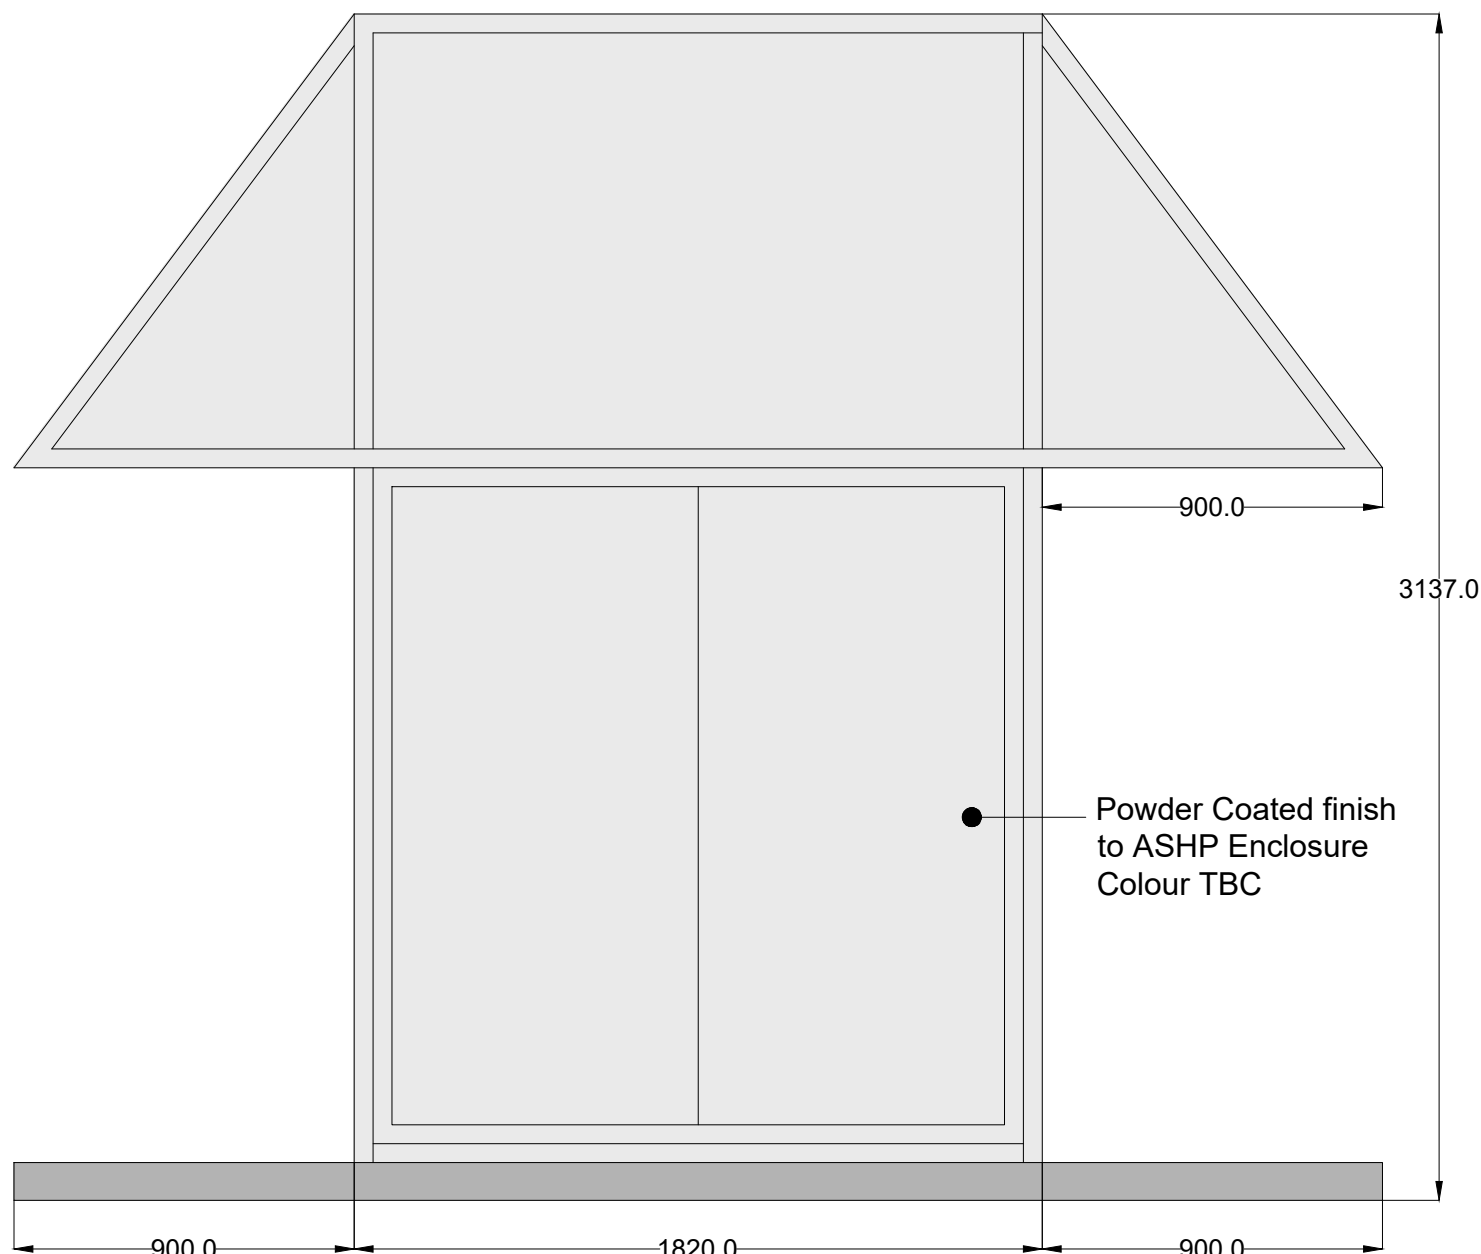

ASHP Enclosure
1:50

ACOUSTIC ENCLOSURE TYPE AA303SX TO SINGLE-SIDED INTAKE CHILLER/ASHP

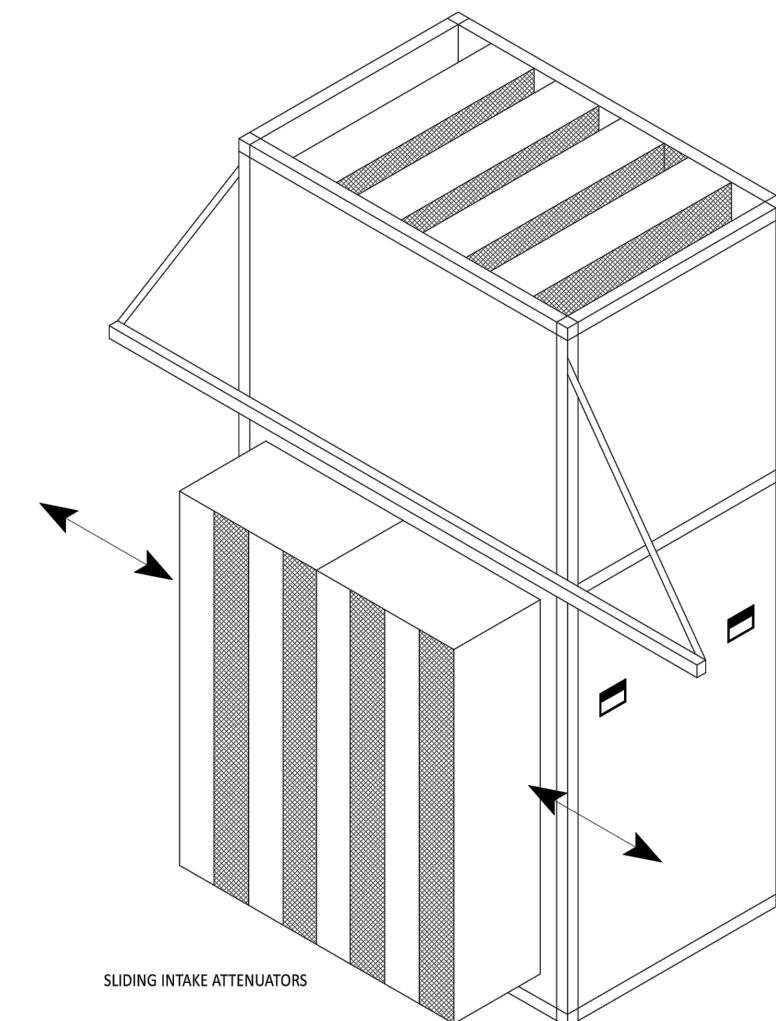


Allaway Acoustics Isometric

This drawing is subject to copyright and is not to be reproduced in part or whole without approval.
Do not scale this drawing - check all dimensions on site.

Health & Safety Notes

- Contractor must ensure that all work on site is carried out in a safe & satisfactory manner, in accordance with Health & Safety At Work Act 1974, COSHH Regulations 2002 & requirements of C.D.M

0 0.5 1 1.5 2 3 4 5m
1:50

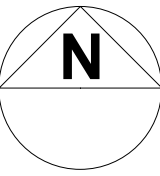

P1	Planning Submission	12.01.2023
Rev.	Description	Date
Client	Jigsaw Homes Group	
Project	Air Source Heat Pump Clement Court, Manchester	
Drawing Title	Existing and Proposed Site Plan, Floor Plan & Elevations	
Drawn by	GB	Checked by JJB Date 12.01.2023
Status	S4 - Planning	Scale @ A1 1:50
Job no.	11697	Rev. P1
Dwg.no.	1001	
Cassidy+Ashton www.cassidyashton.co.uk		
Architecture + Building Surveying + Town Planning		
7 East Cliff, Preston, Lancashire, PR1 3JE 10 Hunters Walk, Canal Street, Chester, CH1 4EB		01772 258 356 01244 402 900