



The Contractor is responsible for checking dimensions and any discrepancy to be verified with the Architects before proceeding. Figured dimensions to be worked to only. Subject to all Local Authority and Statutory approvals.
DO NOT SCALE

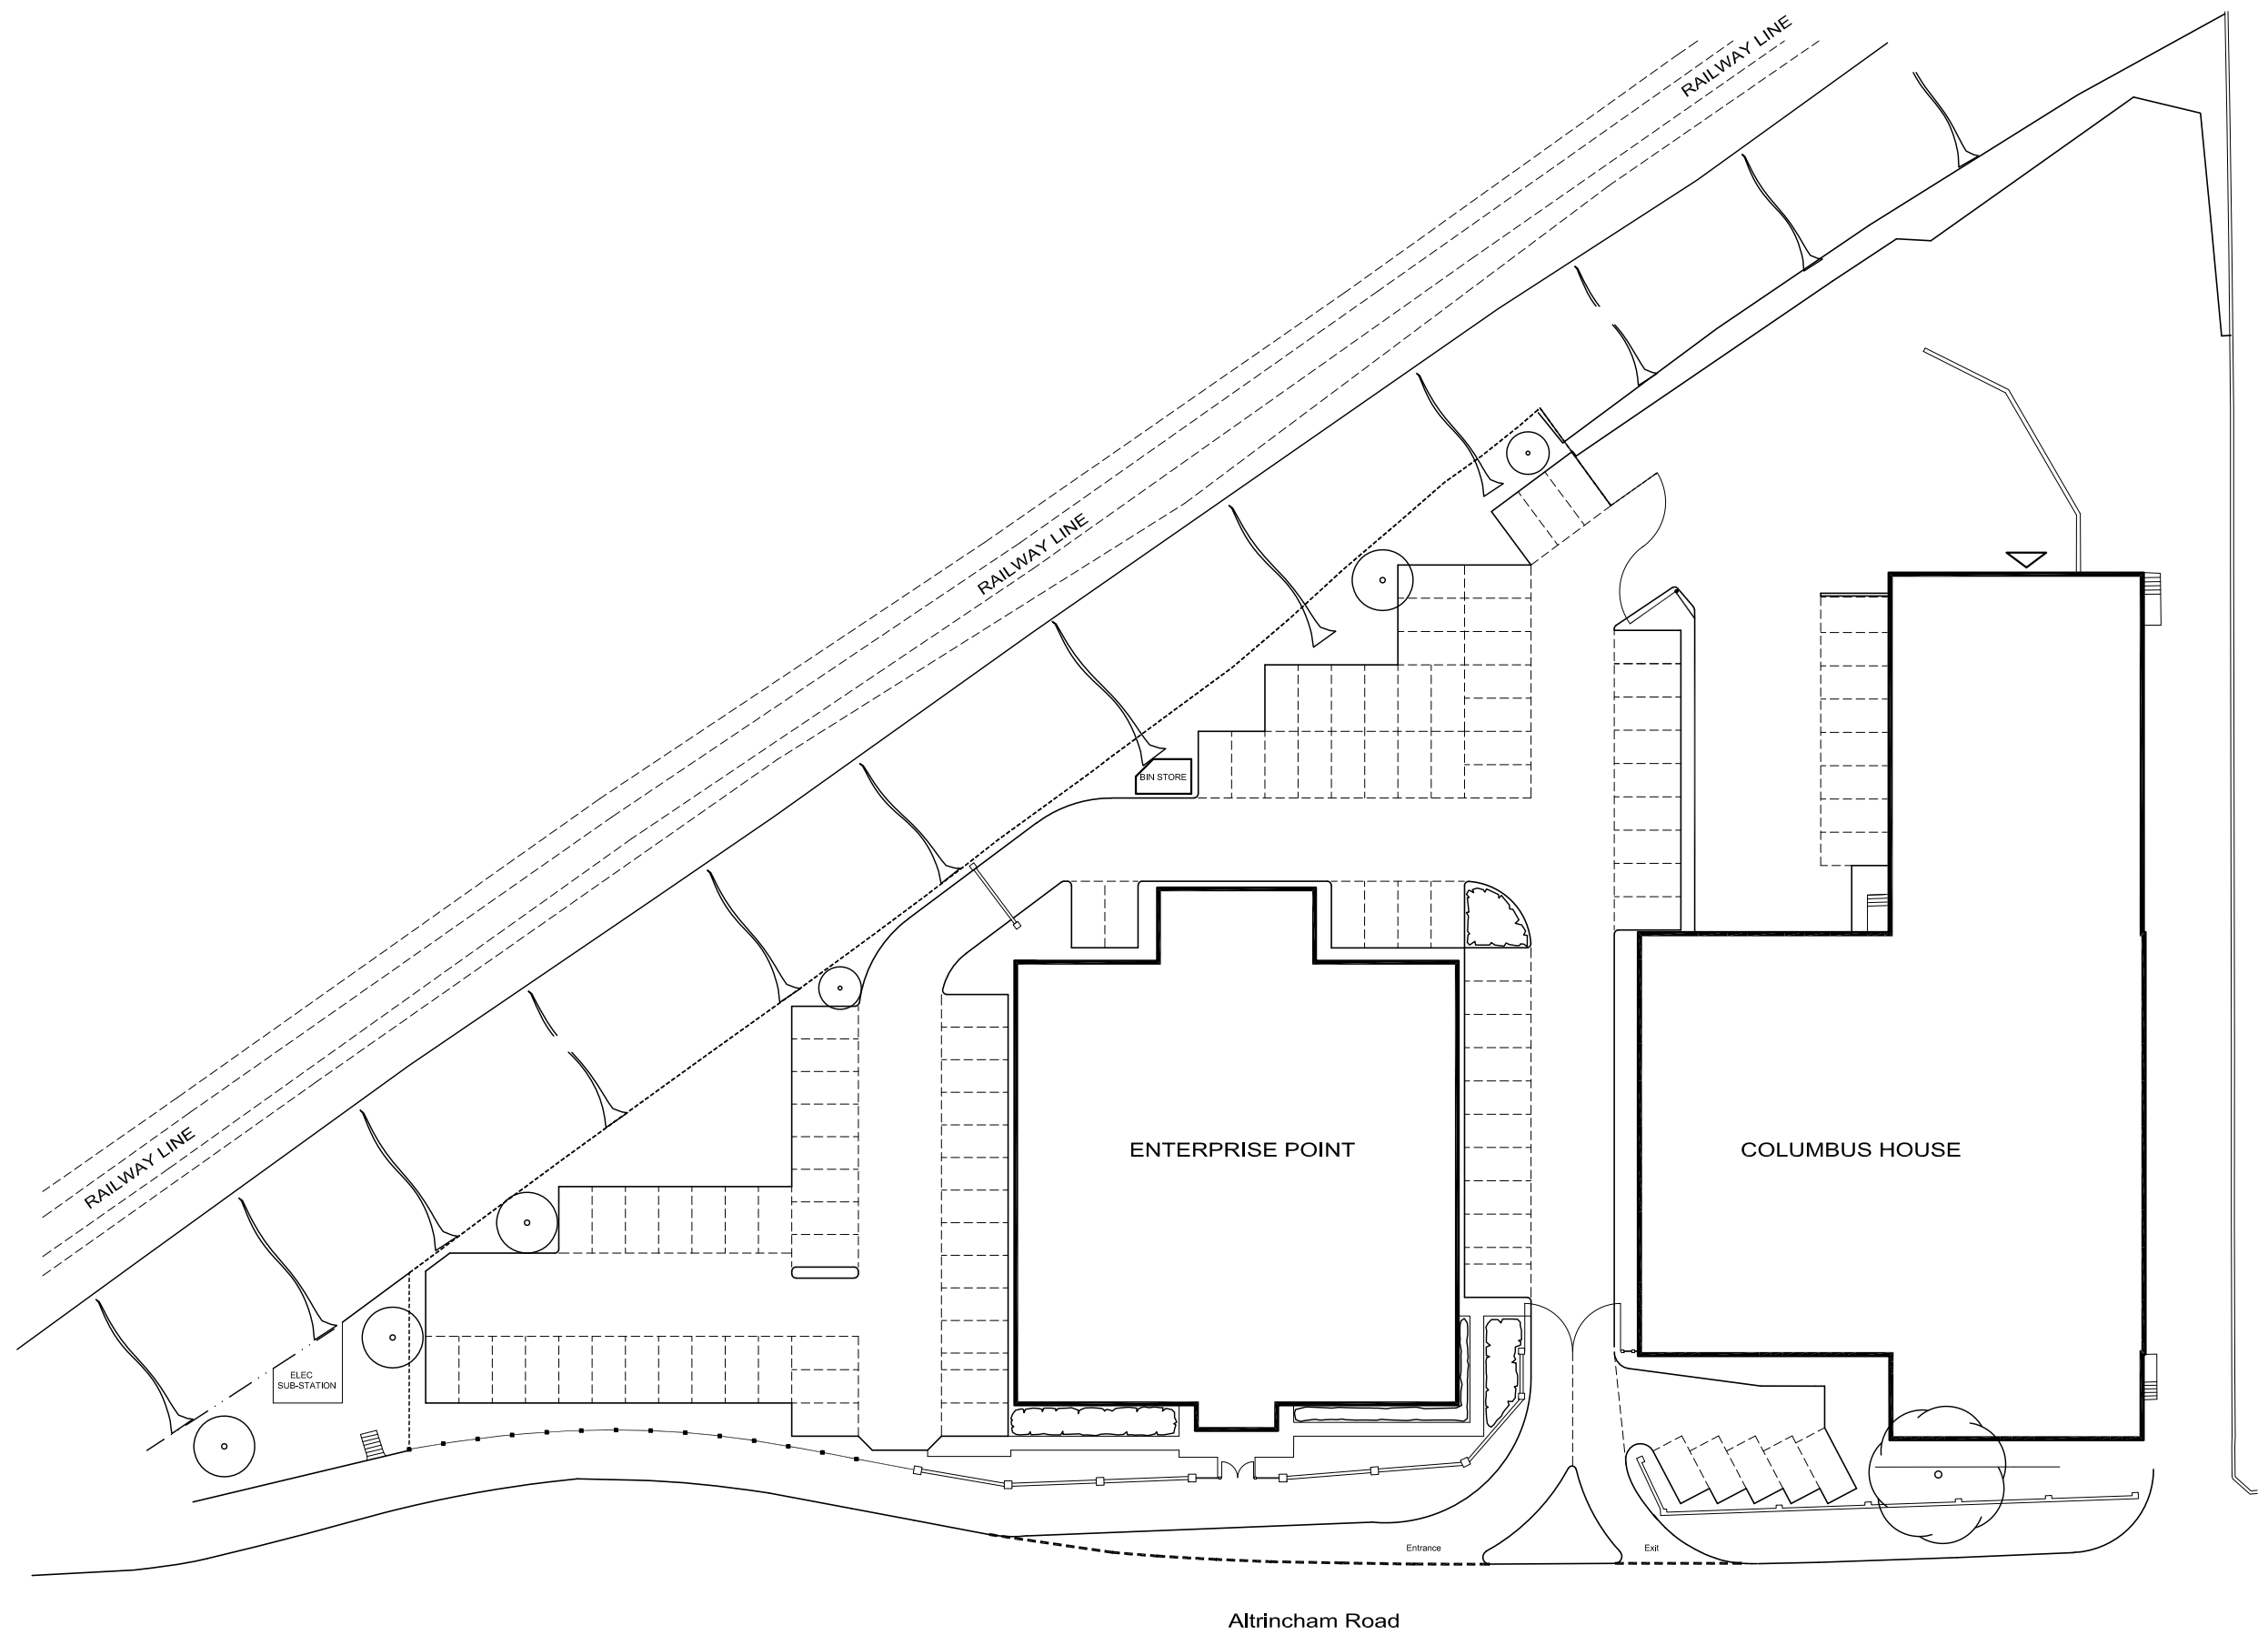

A	TREES REMOVED, PARKING ORIENTATION ALTERED	03.01.23
REV	DESCRIPTION	DATE

EMERSON HOUSE, HEYES LANE,
ALDERLEY EDGE,
CHESHIRE SK9 7LF
Tel: (01625) 588400. Fax: (01625) 588276

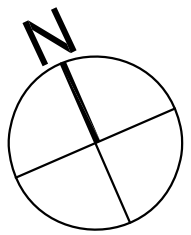

location
**ENTERPRISE POINT
ALTRINCHAM ROAD, SHARSTON**

title
EXISTING SITE PLAN

scale 1:500 @ A3	ref C.P.H.	checked	date 12.06.14
---------------------	---------------	---------	------------------

drawing no.
172-PLA-2000 A